


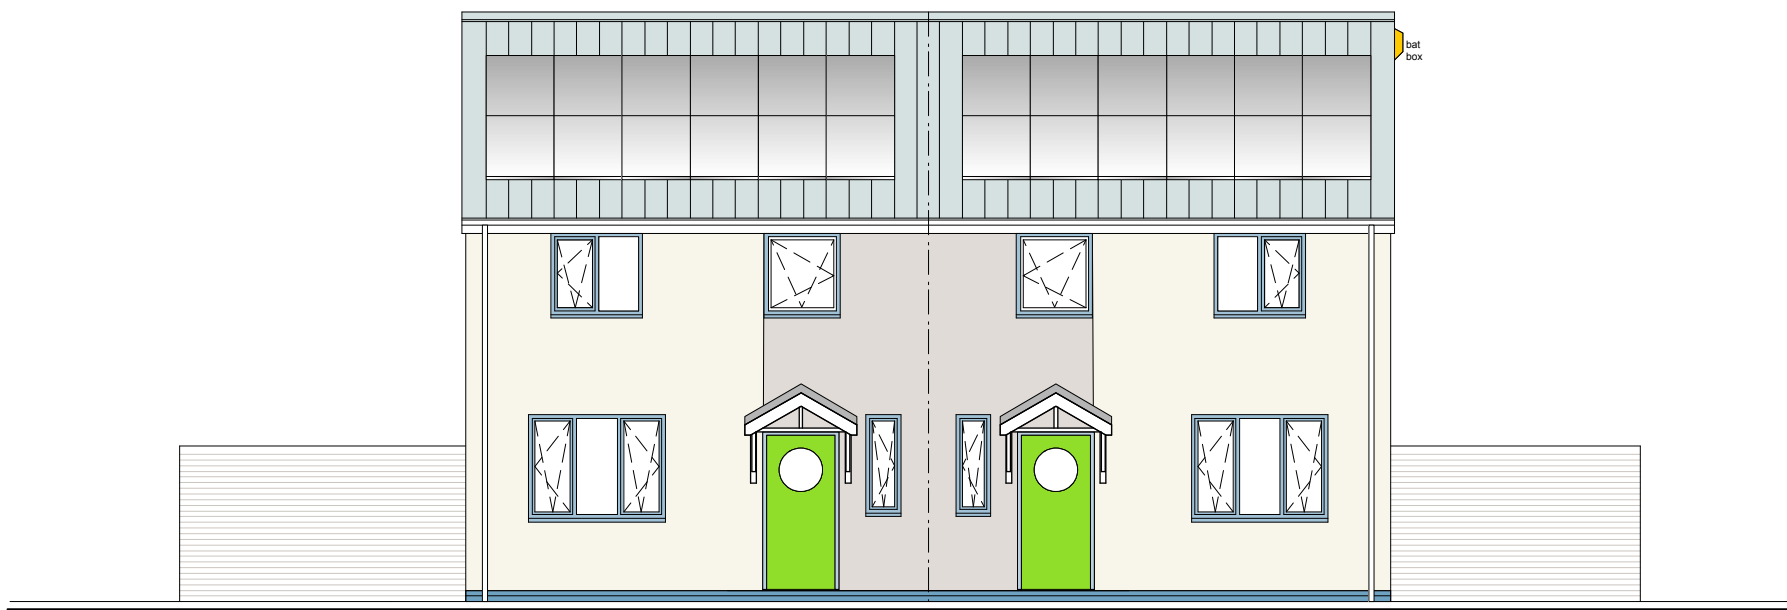

SOUTH ELEVATION ALONG HEOL PARC-Y-LAN 1:100




EAST ELEVATION ALONG LANSBURY ROAD 1:100




WEST ELEVATION ALONG HEOL BRYN-Y-GWYDDYL 1:100




NORTH ELEVATION ALONG HEOL PARC-Y-LAN 1:100

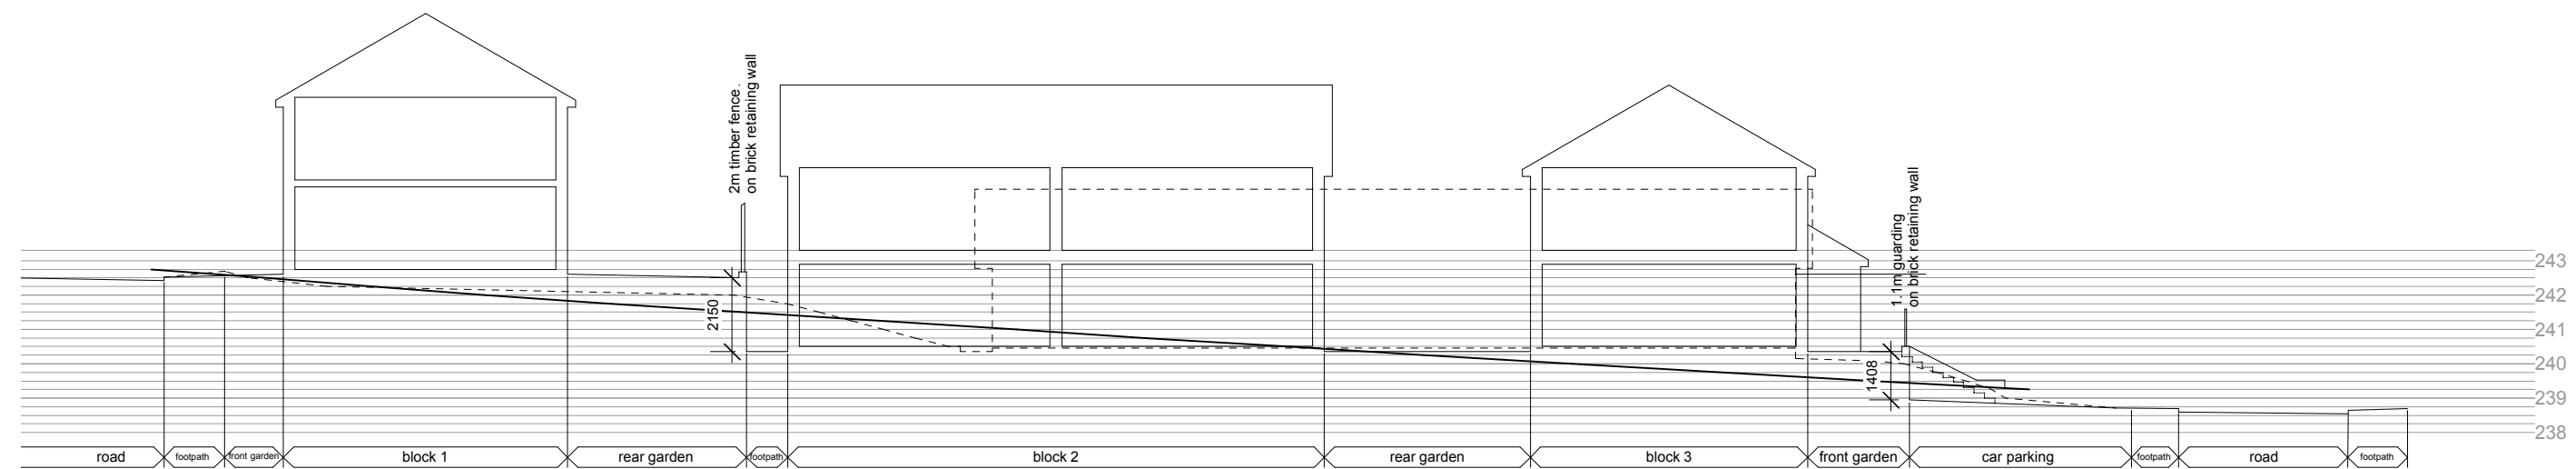


SECTION A-A 1:200

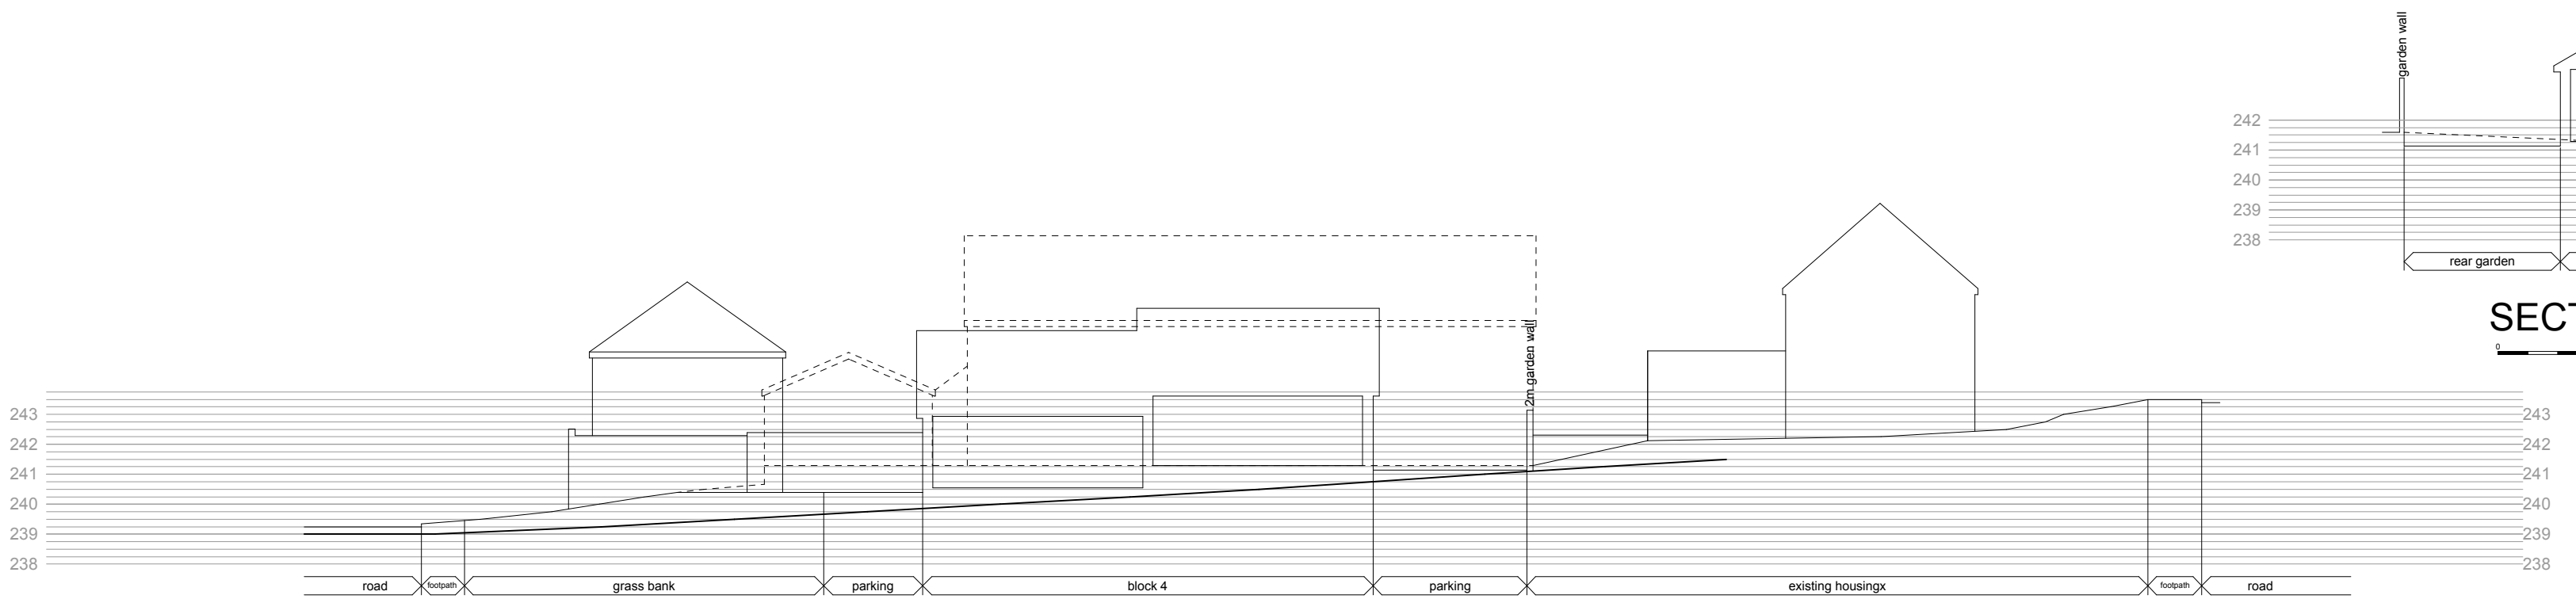


SECTION C-C 1:200

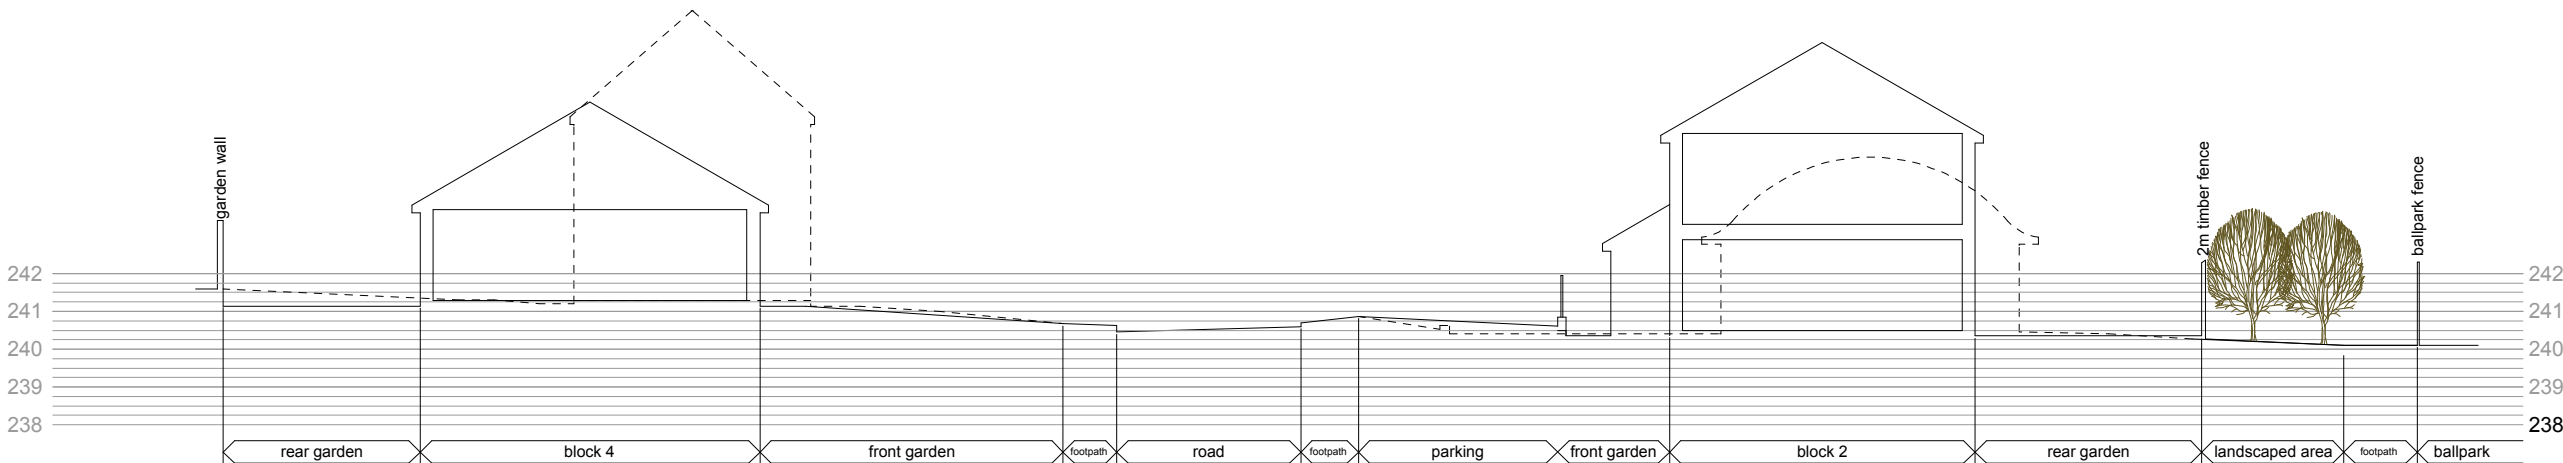


SECTION B-B 1:200

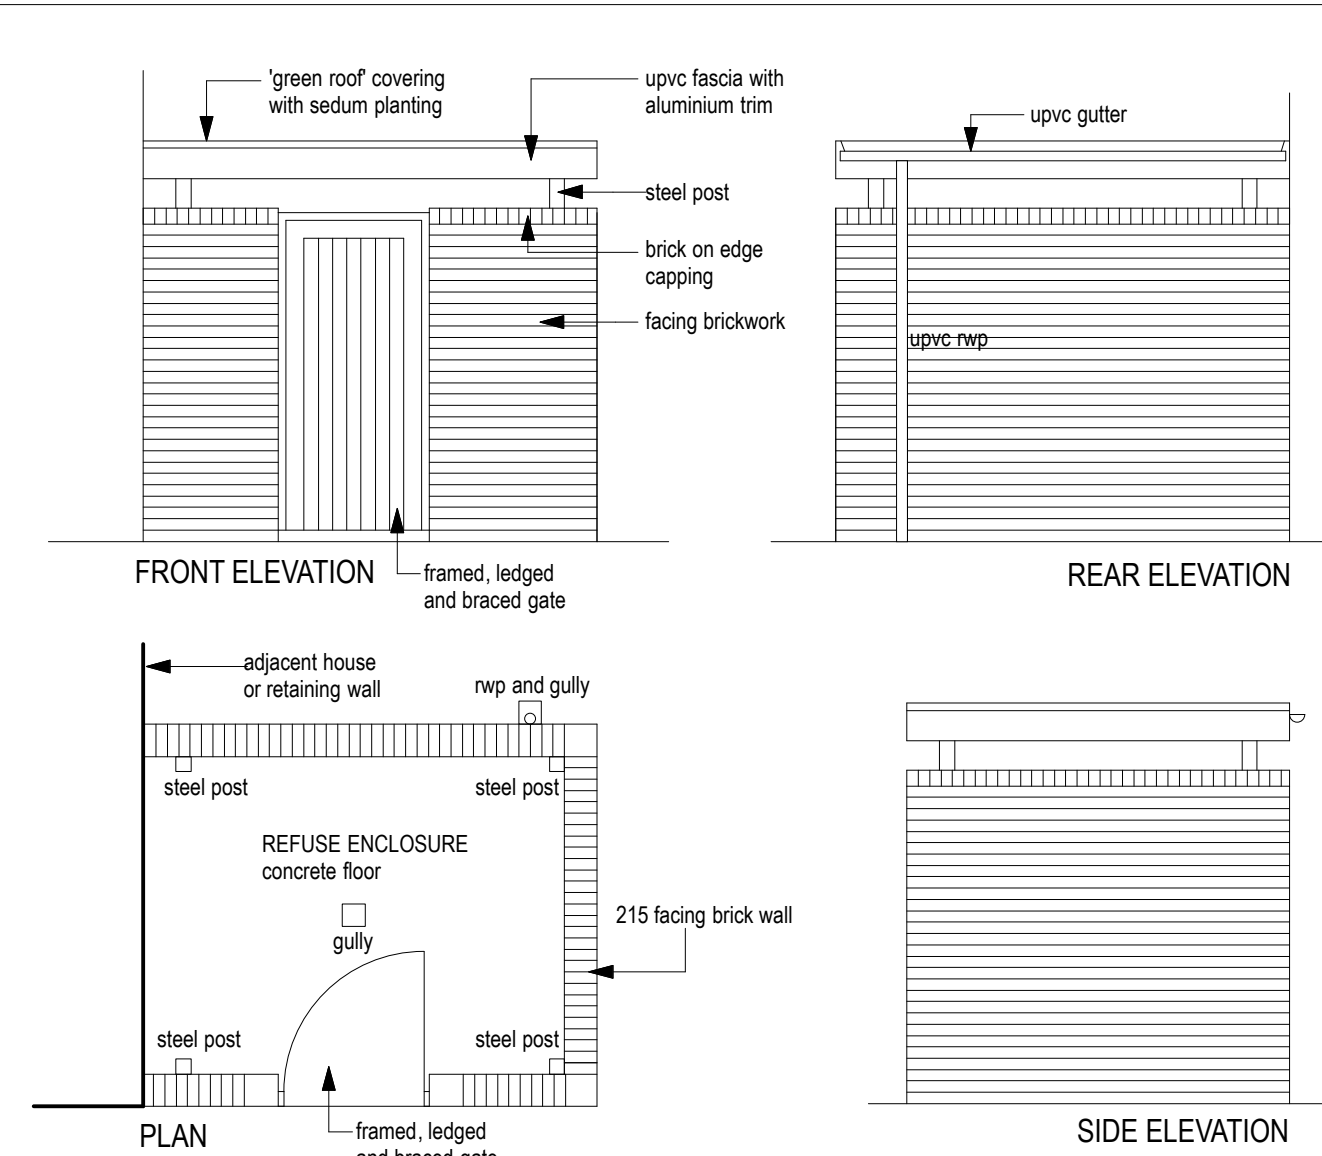

REFUSE ENCLOSURE DETAILS (1:50)

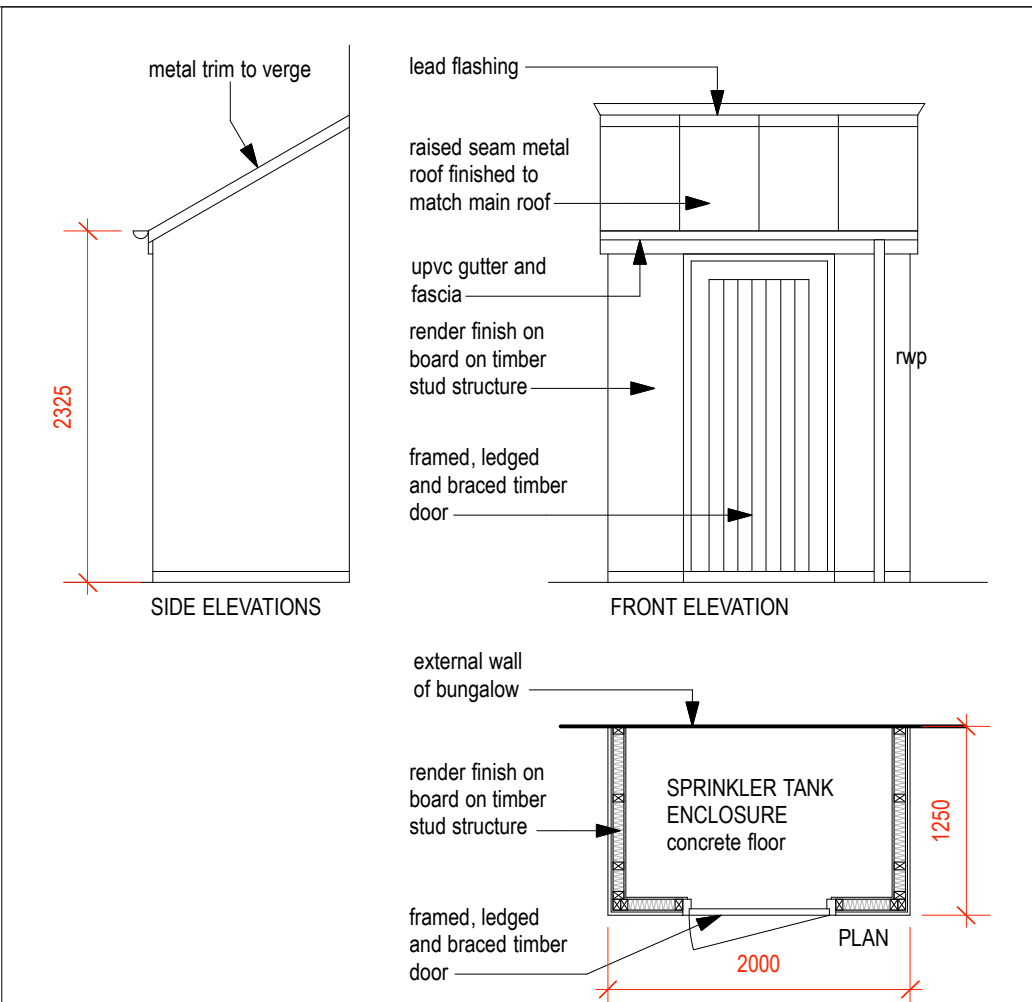

SPRINKLER TANK ENCLOSURES TO BUNGALOWS (1:50)

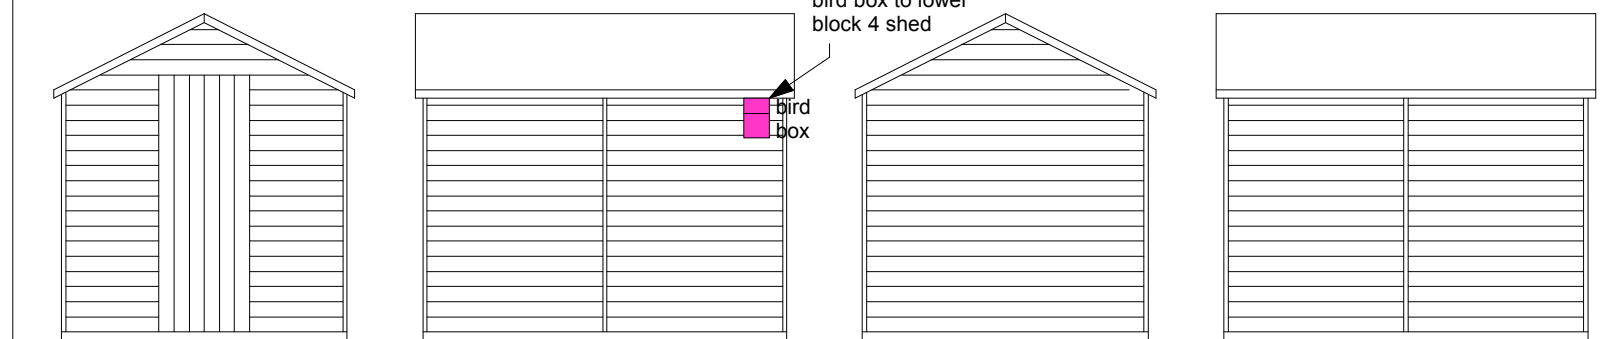

FRONT ELEVATION SIDE ELEVATION REAR ELEVATION SIDE ELEVATION

door may be repositioned to suit garden layout

SHEDS (1:50)

CONSTRUCTION
Pressure treated timber frame and shiplap boarding
Felt Roof

Rev G - Porch roofs revised and bird and bat boxes added to elevations. - 23/11/22
Rev F - Building elevations revised to show contrasting render panels in place of horizontal cladding and pitched roofs to upper flat entrances. Shed elevations added. - 12/01/21
Rev E - Guarding and wall on front of block 2 revised - 30/11/20
Rev D - Bungalow sprinkler tank and flat refuse enclosures revised and details added - 19/11/20
Rev C - Blocks 2, 3 and 4 elevations revised 16/10/20
Rev B - Revised Blocks 2 and 3 added 14/10/20
Rev A - Height of retaining walls shown on Section A-A 06/10/20

This drawing, the works and concepts depicted are the copyright of Paul Overton Architects and may not be reproduced or made use of, either directly or indirectly, without express written consent.
Do not scale off this drawing.
All heights, levels, sizes and dimensions to be checked on site before any work is undertaken.

PAUL OVERTON ARCHITECTS
97A HIGH STREET
MERTHYR TYDFIL
CF47 8UD
TEL: 01685 371184
MOB: 07629 659 382
paul@pro-architects.co.uk

Client
MERTHYR VALLEYS HOMES LTD

Project
HOUSING DEVELOPMENT
AT
LANSBURY ROAD, GELLIDEG, MERTHYR TYDFIL

Drawing Title
SITE SECTIONS AND STREET ELEVATIONS

CAD ref
Drawn
PROIMST

Date
OCTOBER 2020
Scale
1:100 & 1:200@A1

Project No.
9033
Drawing No.
20
Revision
G