
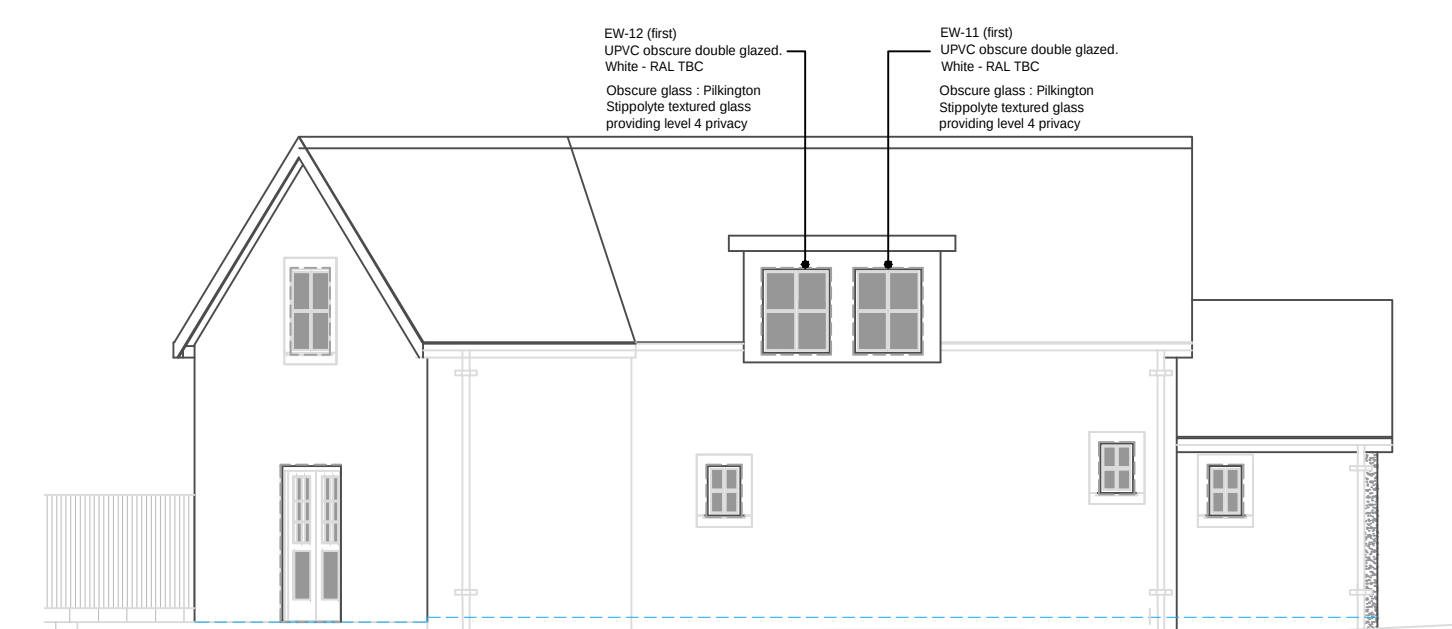


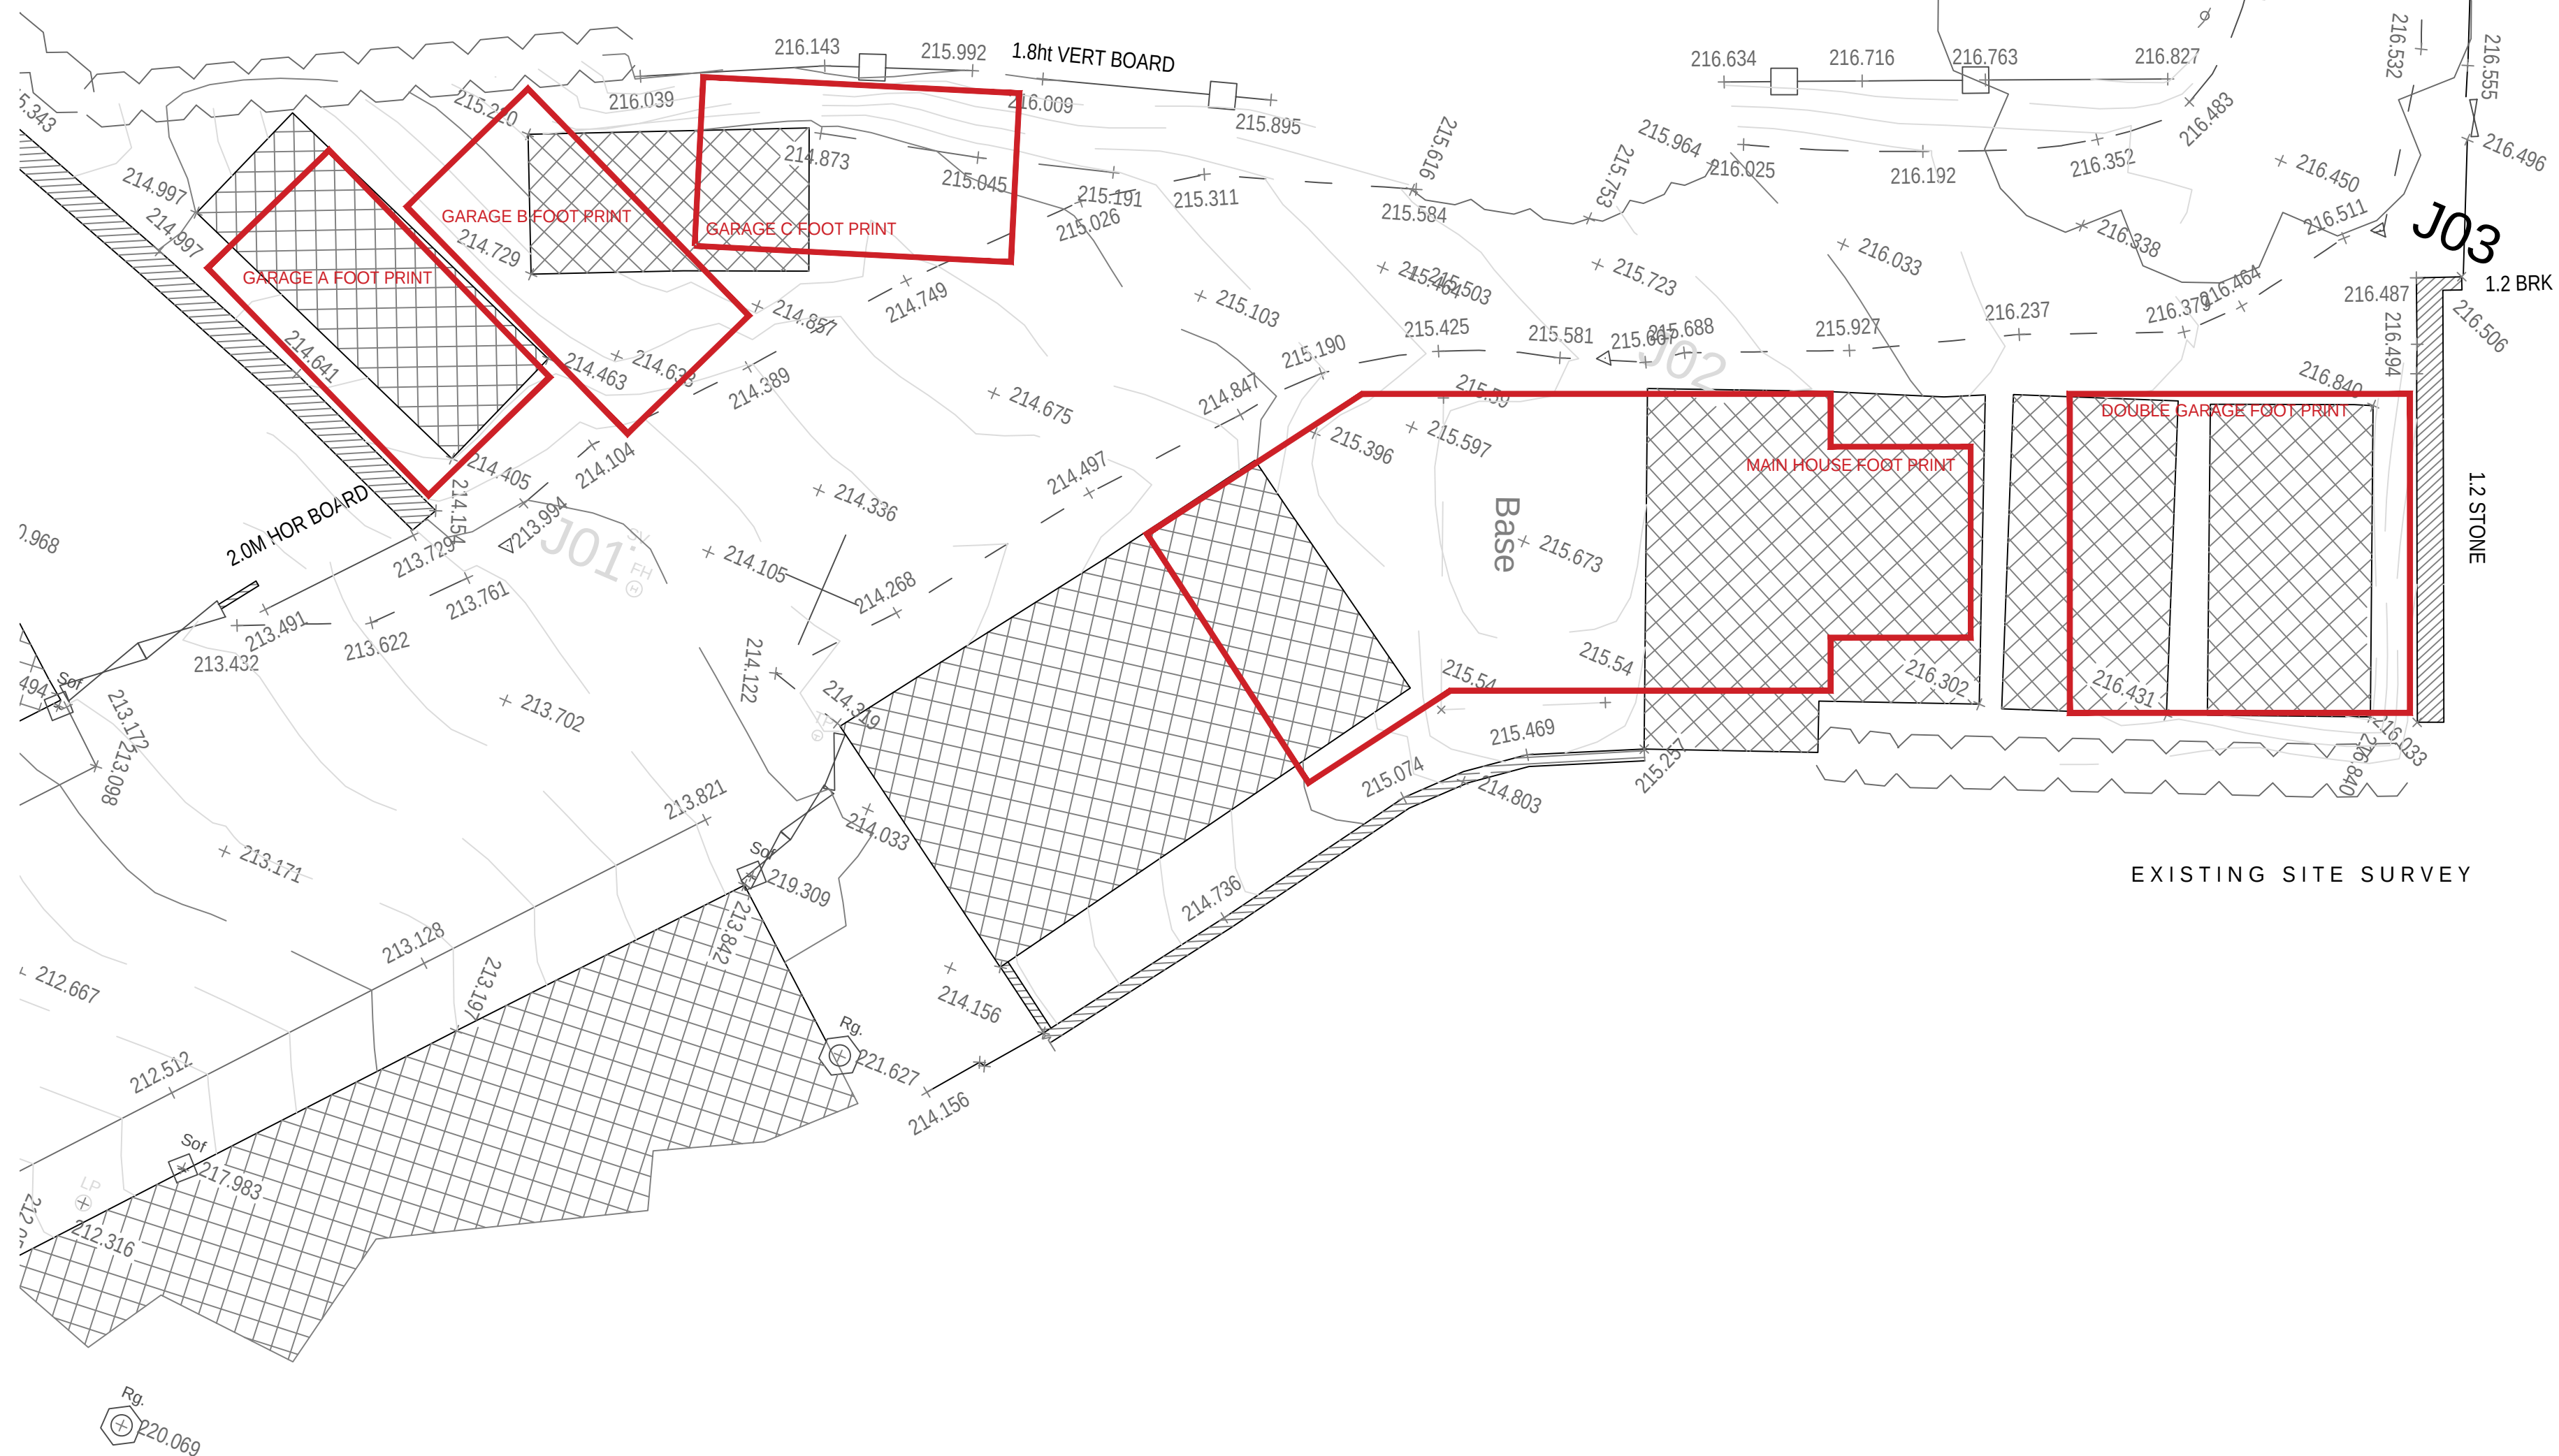

Rear Elevation / obscure glass reference

Revisions :	
A 40October22 boundary details & planting updated	
☐ PRELIMINARY	☐ PLANNING
☐ COMMENTS	☐ BUILDING CONTROL
☐ INFORMATION	☐ WELSH WATER
PROJECT Proposed Development, Saxon Street, Merthyr Tydfil.	
TITLE Discharge of Conditions	
SCALE 1:50 @ A1	
PROJECT NUMBER	DRAWN BC
DATE 21 November 2022	CHECKED
DRAWING NUMBER DOC / BC01	REVISION A