


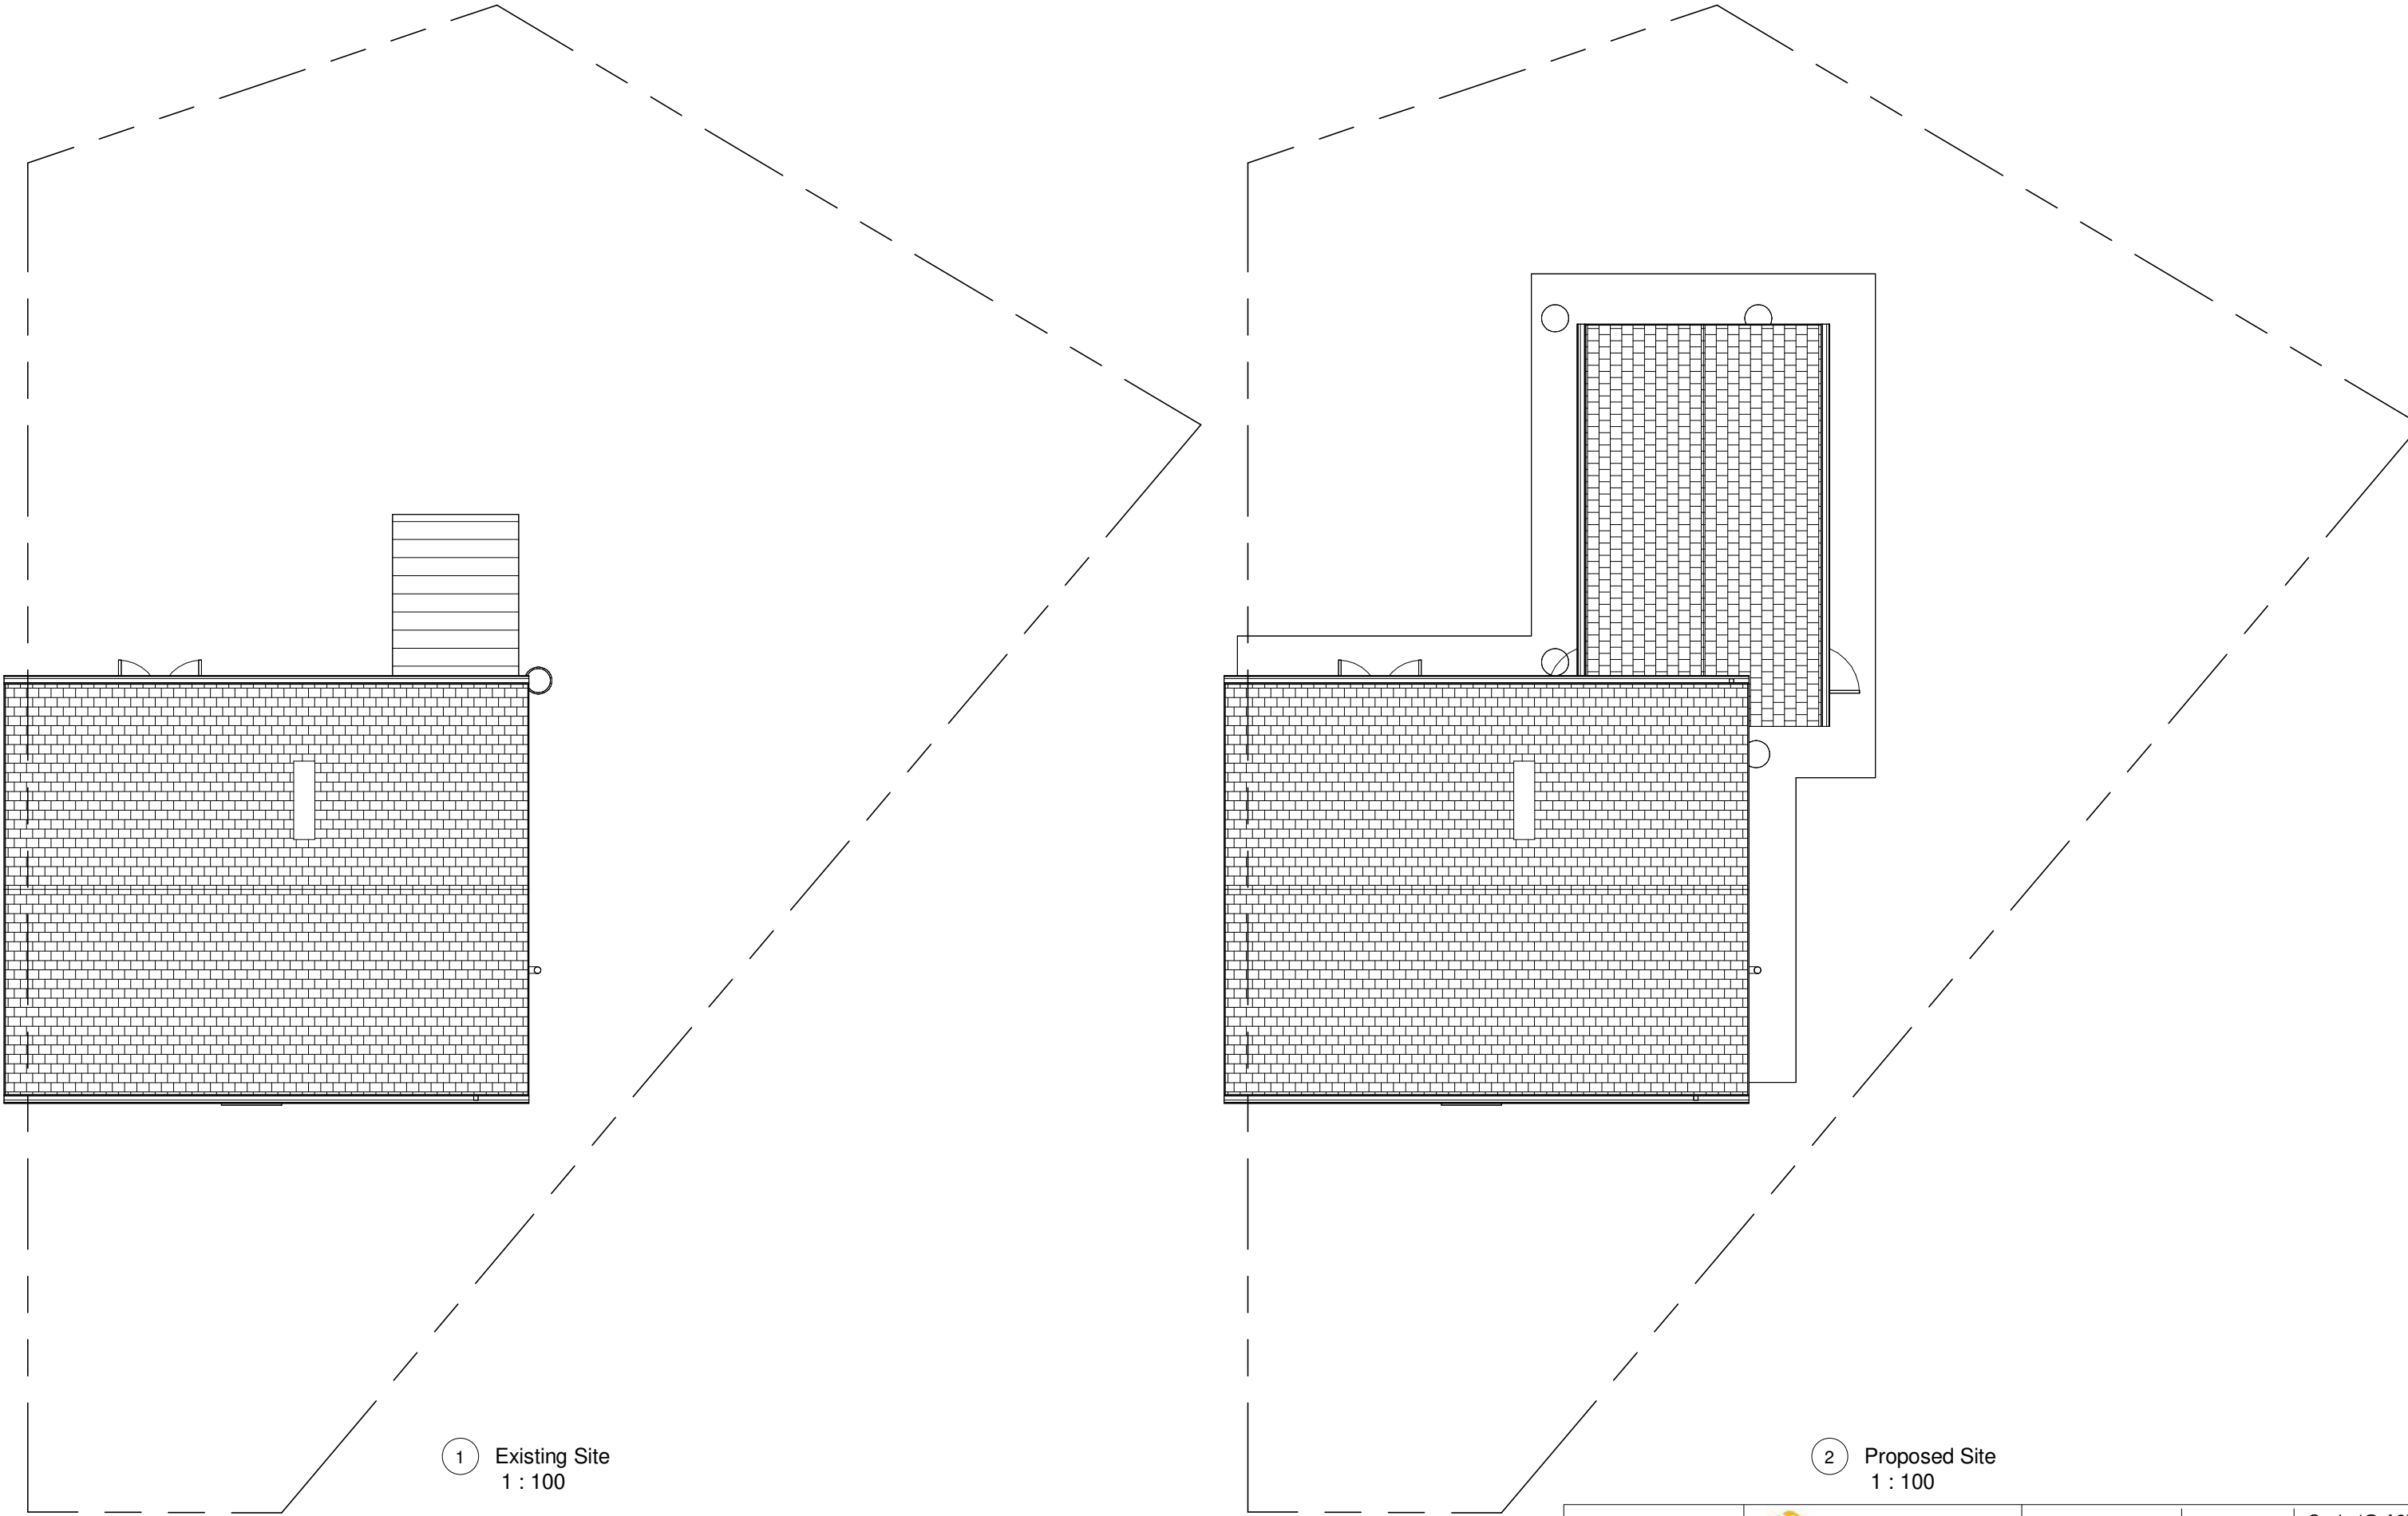

1 Existing Site
1 : 100

2 Proposed Site
1 : 100

PROJECT
Single storey rear extension
INDIGO DESIGN (Part of 3dcadwales Ltd) 5 Ashlea Drive, Merthyr Tydfil, CF47 0NY Tele 01685 385746 Mob - 07940913216 Email: philip@3dcadwales.co.uk

SHEET
Site Plans
Address 4 Ash Grove, Trefechan, Merthyr Tydfil. CF48 2EG

This Drawing is Copyright, Dimensions to be checked on site and not scaled from this drawing
PURPOSE OF ISSUE
Planning Approval


DRWAING NUMBER
AG-04

Checked by JH		Drawn by PH	Scale (@ A3) 1 : 100
Rev No	Description		Date
A	Issue		12/03/2026