




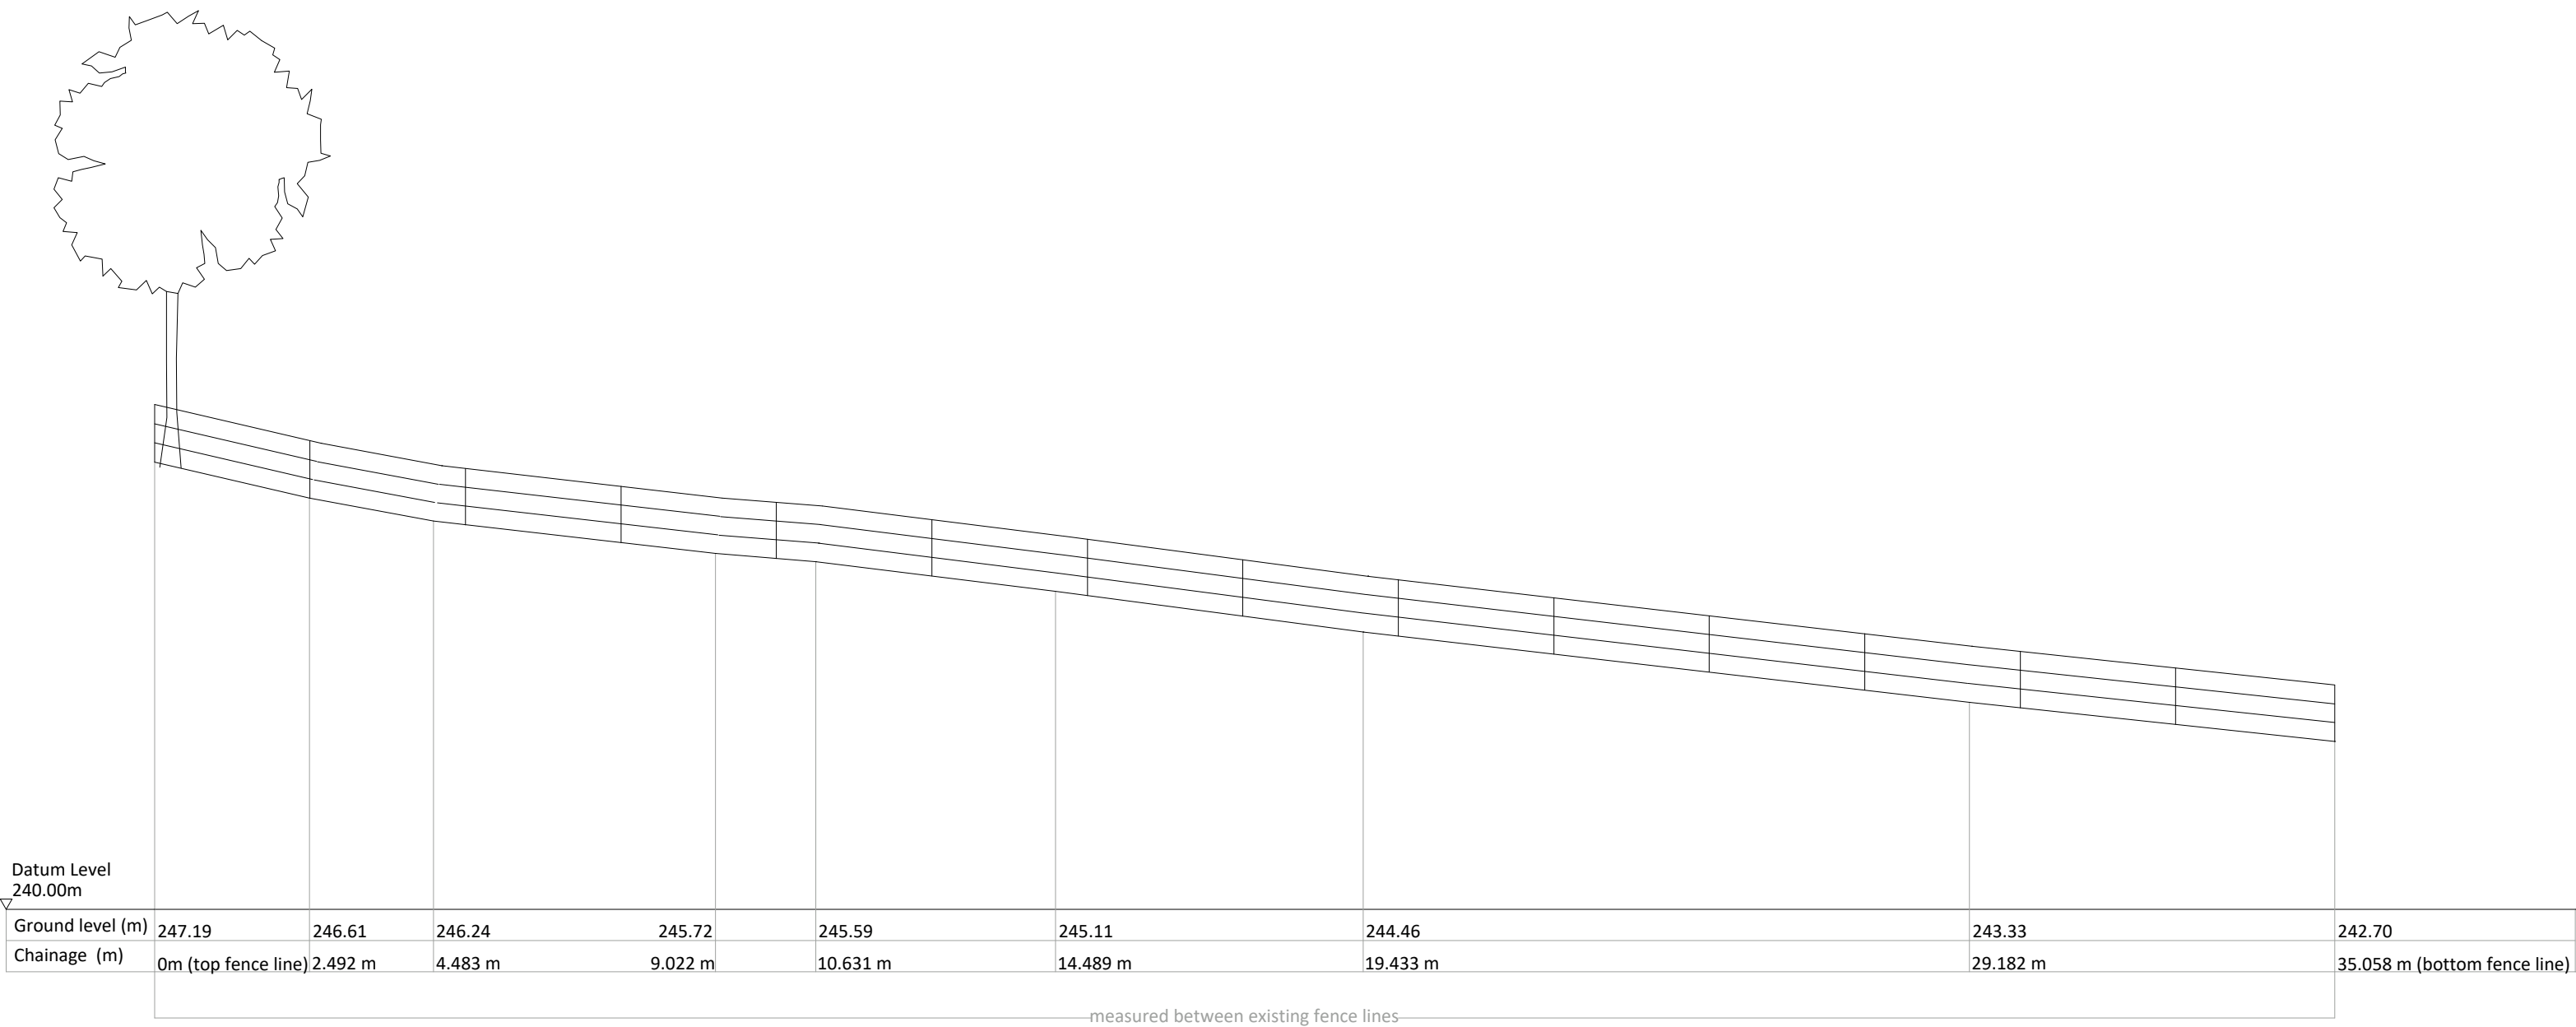

EXISTING NORTH ELEVATION
(elevation 1)

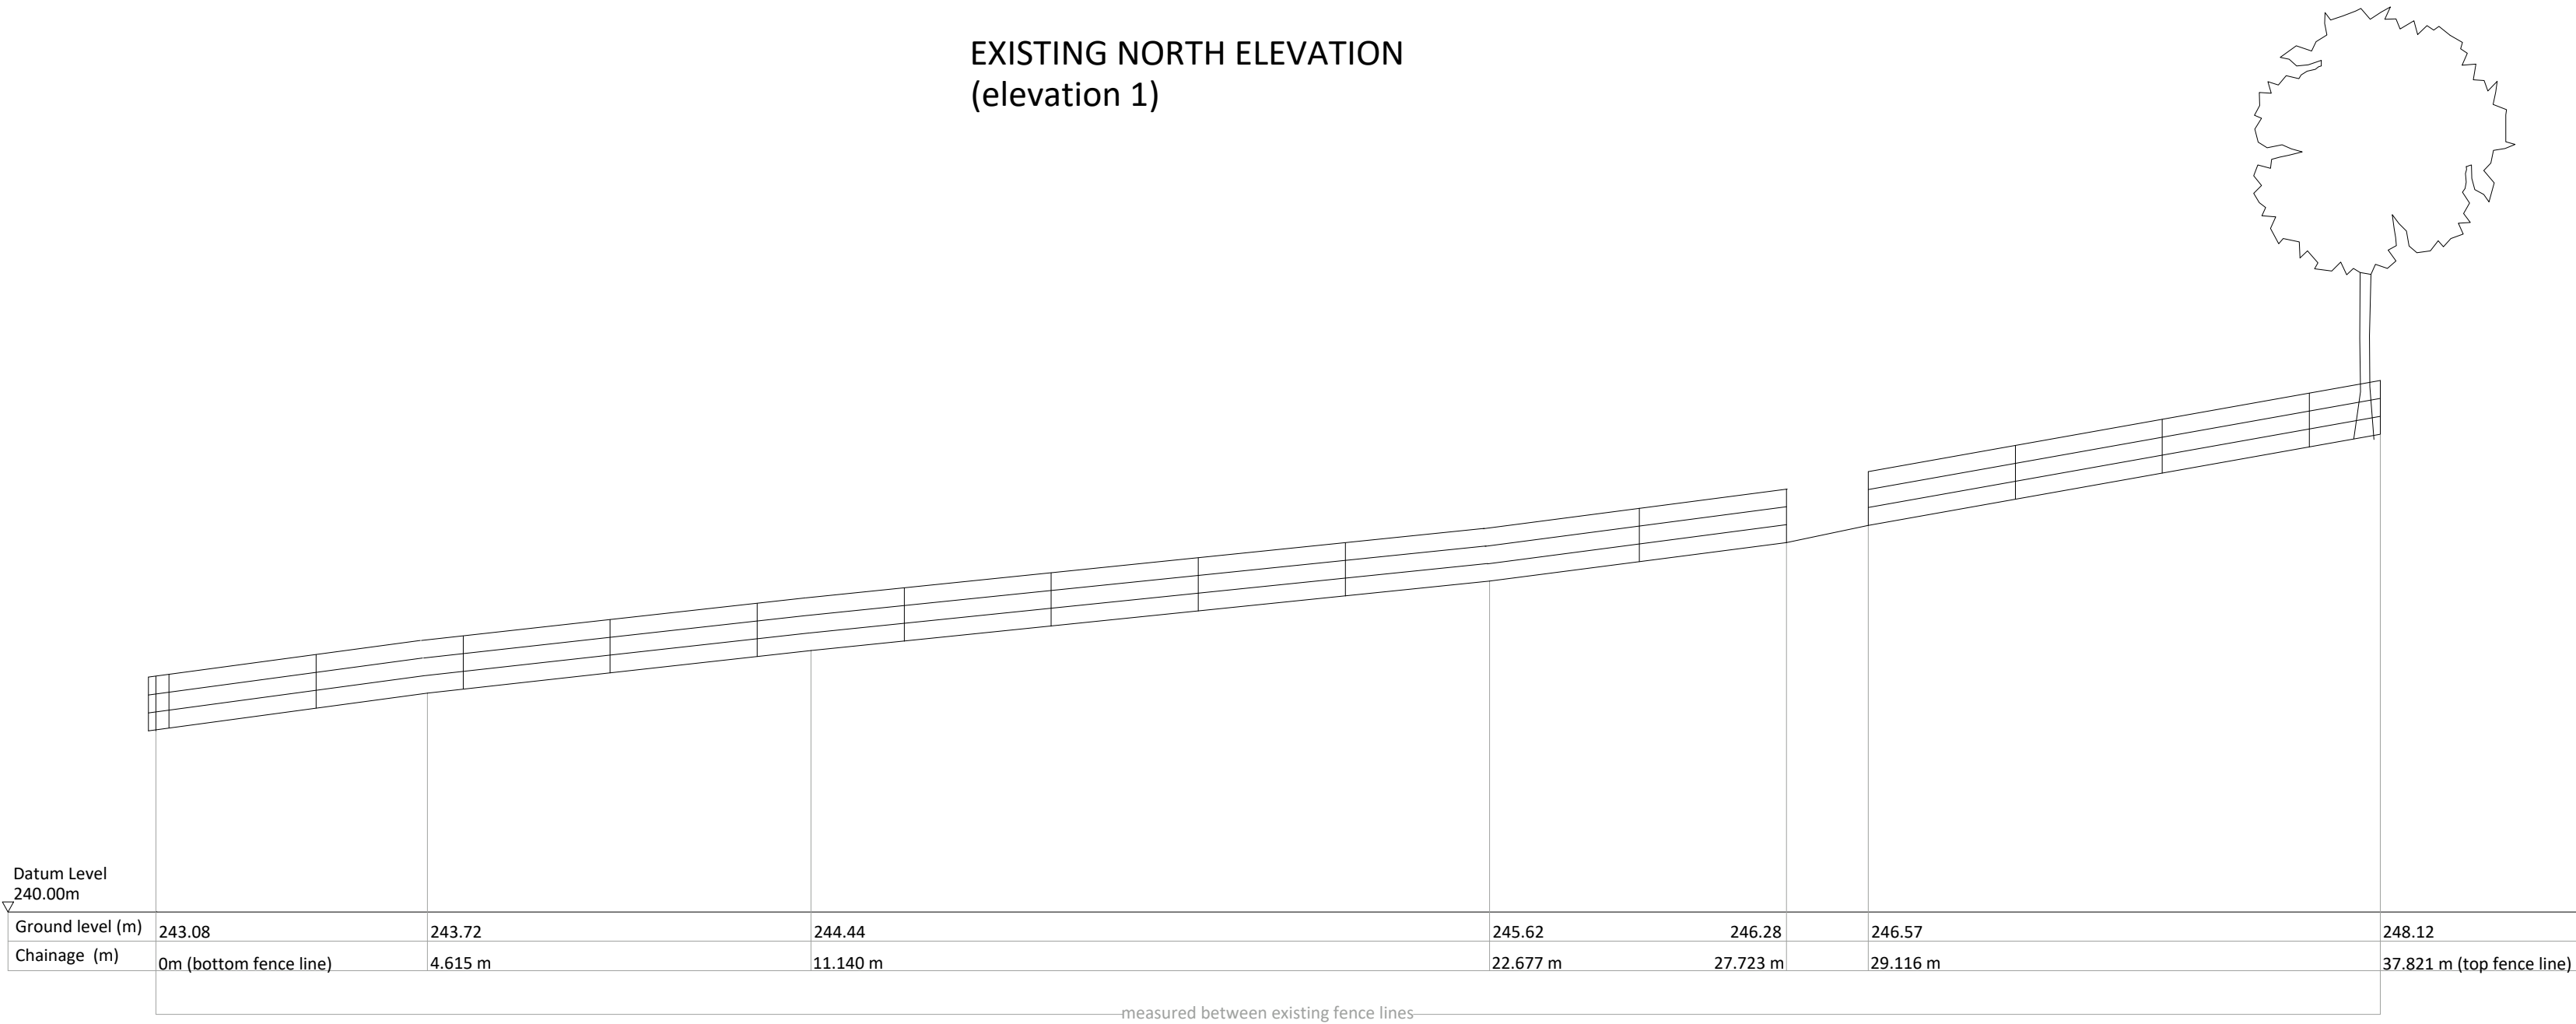

EXISTING SOUTH ELEVATION
(elevation 2)

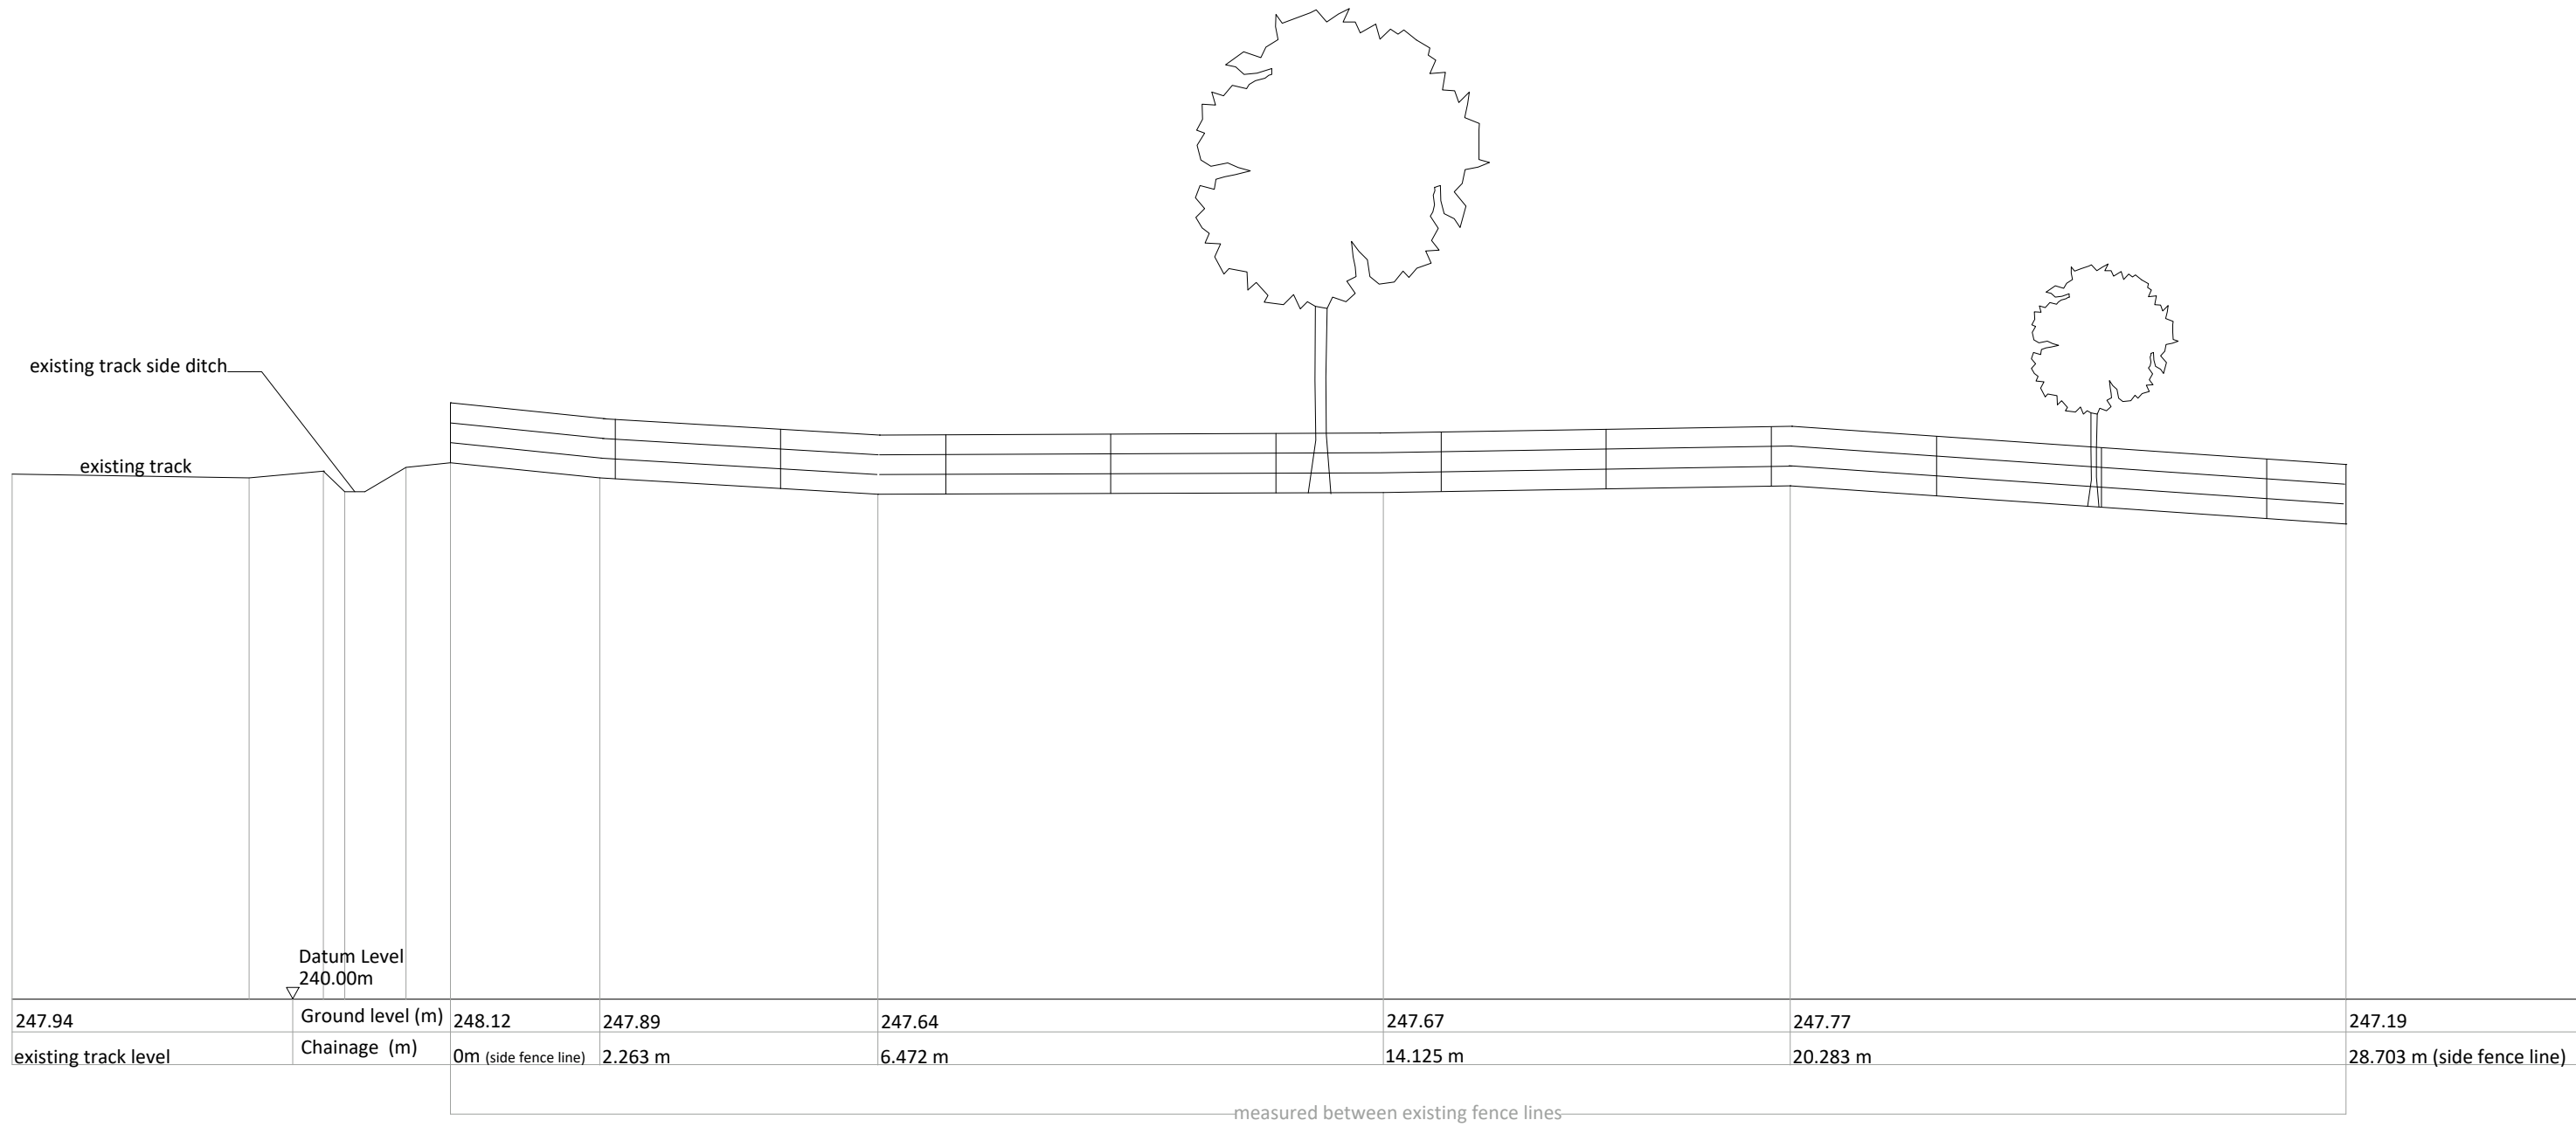

EXISTING EAST ELEVATION
(elevation 3)



EXISTING WEST ELEVATION
(elevation 4)

Author	Date	Revised
H. D. WILLIAMS Ltd. F.R.I.C.S. CHARTERED QUANTITY SURVEYOR MAINTFESURWR SIARTREDIG 123, Trealar Road, Tonypany, Mid Glam., CF40 2NP. Tel. (01443) 441078 Fax (01443) 434191 email: hdwilliams1@hotmail.co.uk		
Client Mr Michael Keogh The Paddocks Nant-y Feddw, Bedlinog, Merthyr Tydfil. CF46 6UF		
Project Proposed Exercise Yard		
Title Existing Elevations of Boundaries		
Date June, 2020	Scale 1:100 @ A1	
Drawing Number hdw.ph.mk2.02	Job Ref.	Revision
		the mark of property professionalism worldwide