




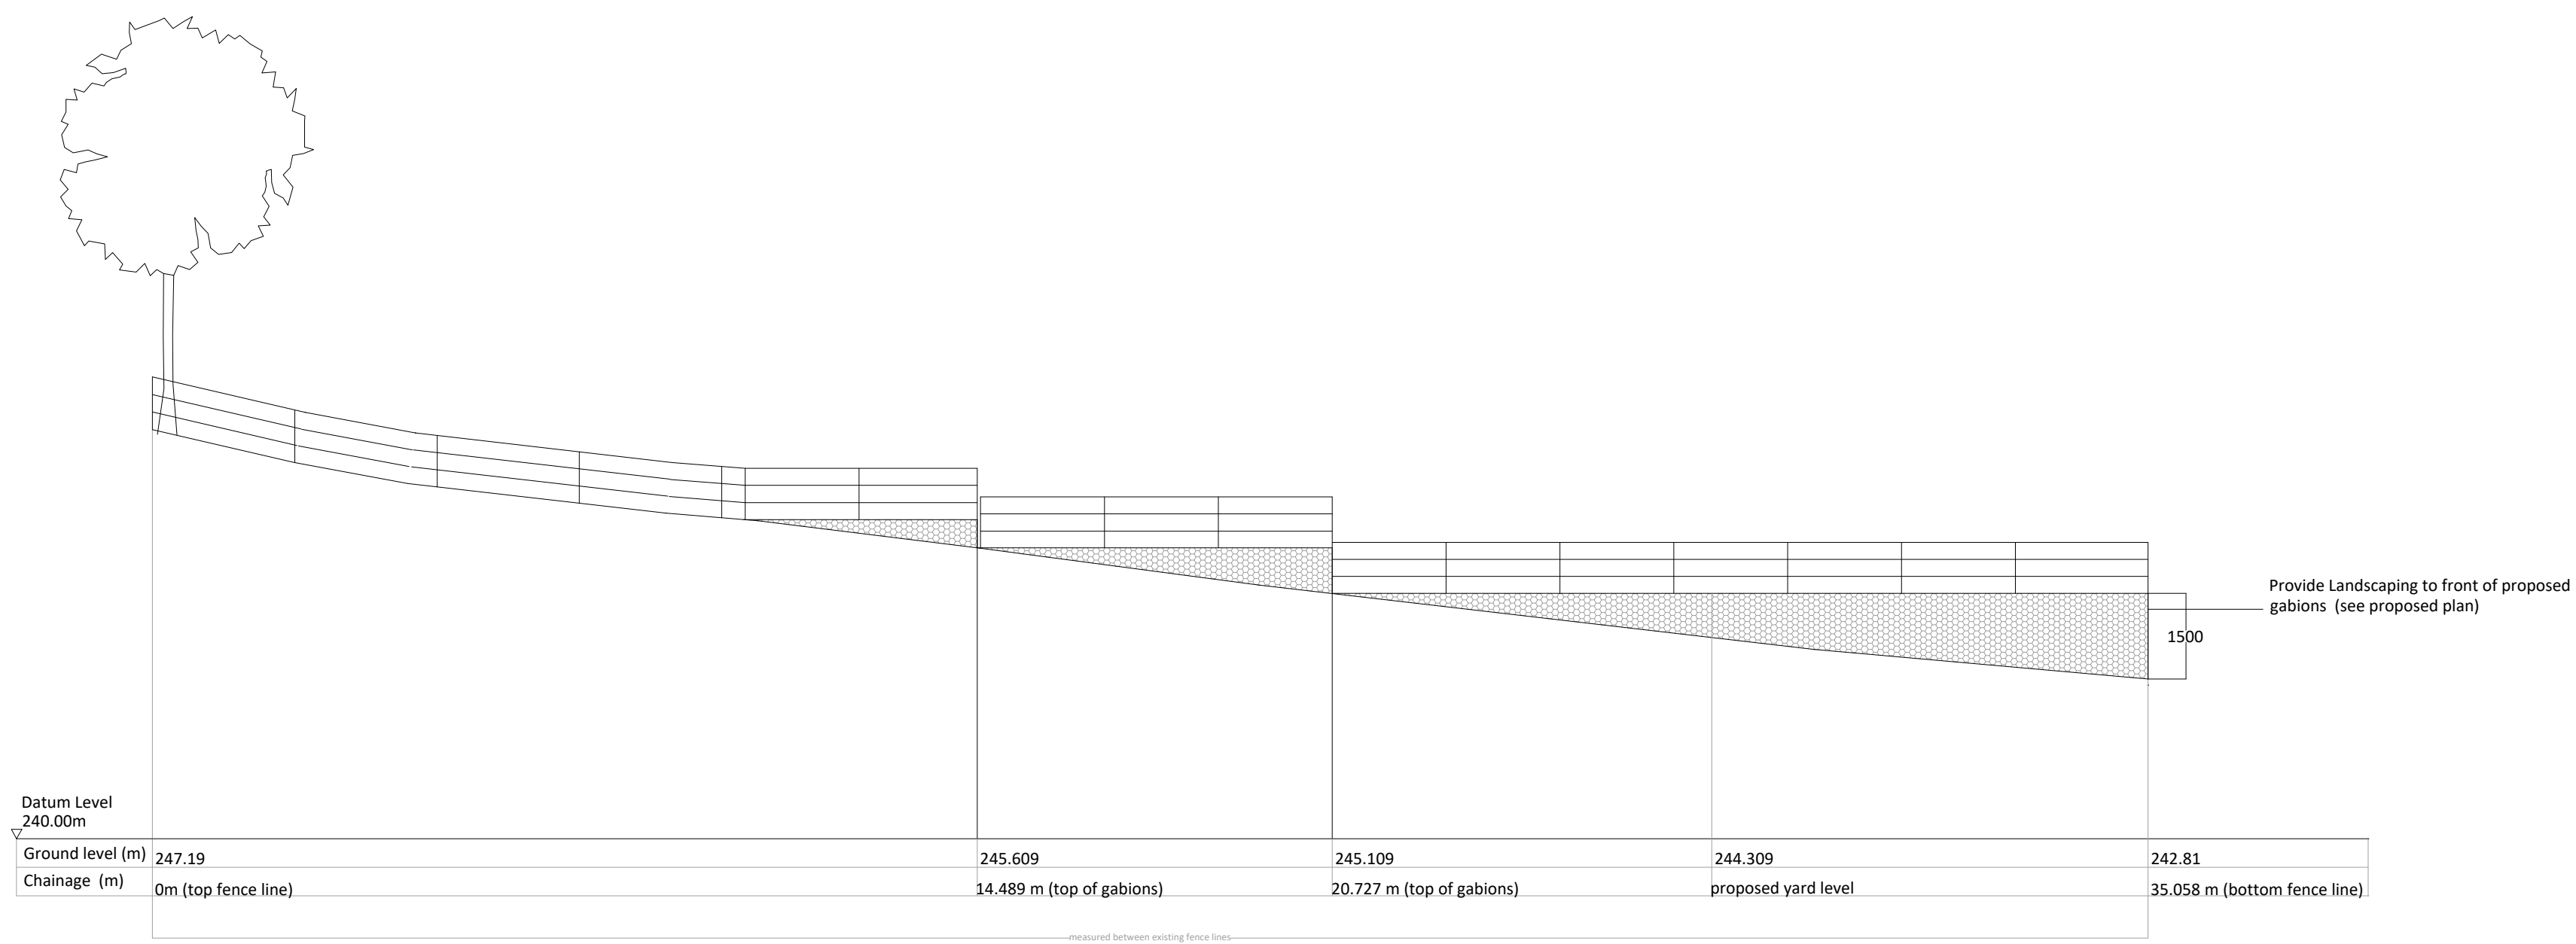


PROPOSED NORTH ELEVATION (elevation 1)

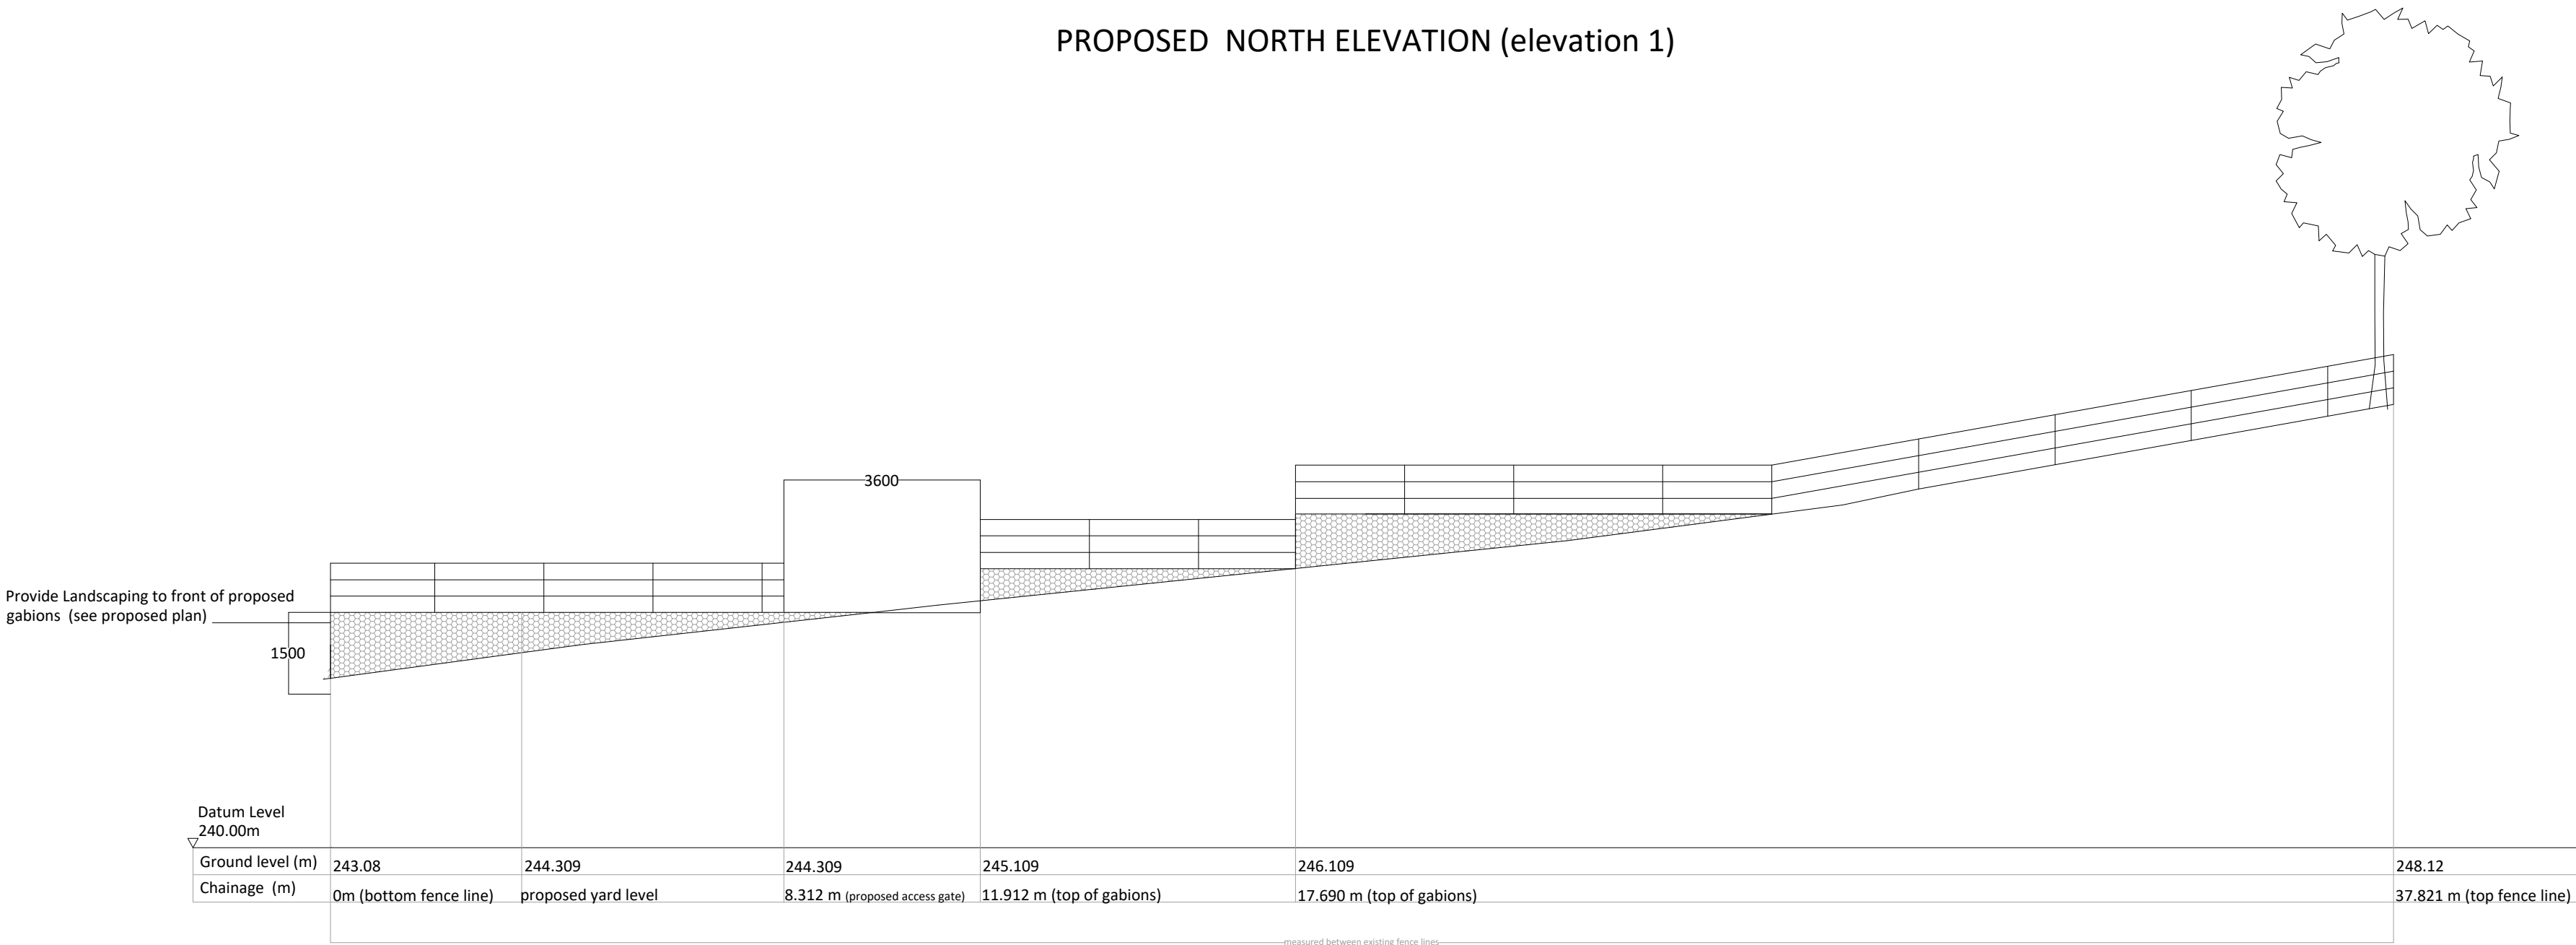

PROPOSED SOUTH ELEVATION (elevation 2)

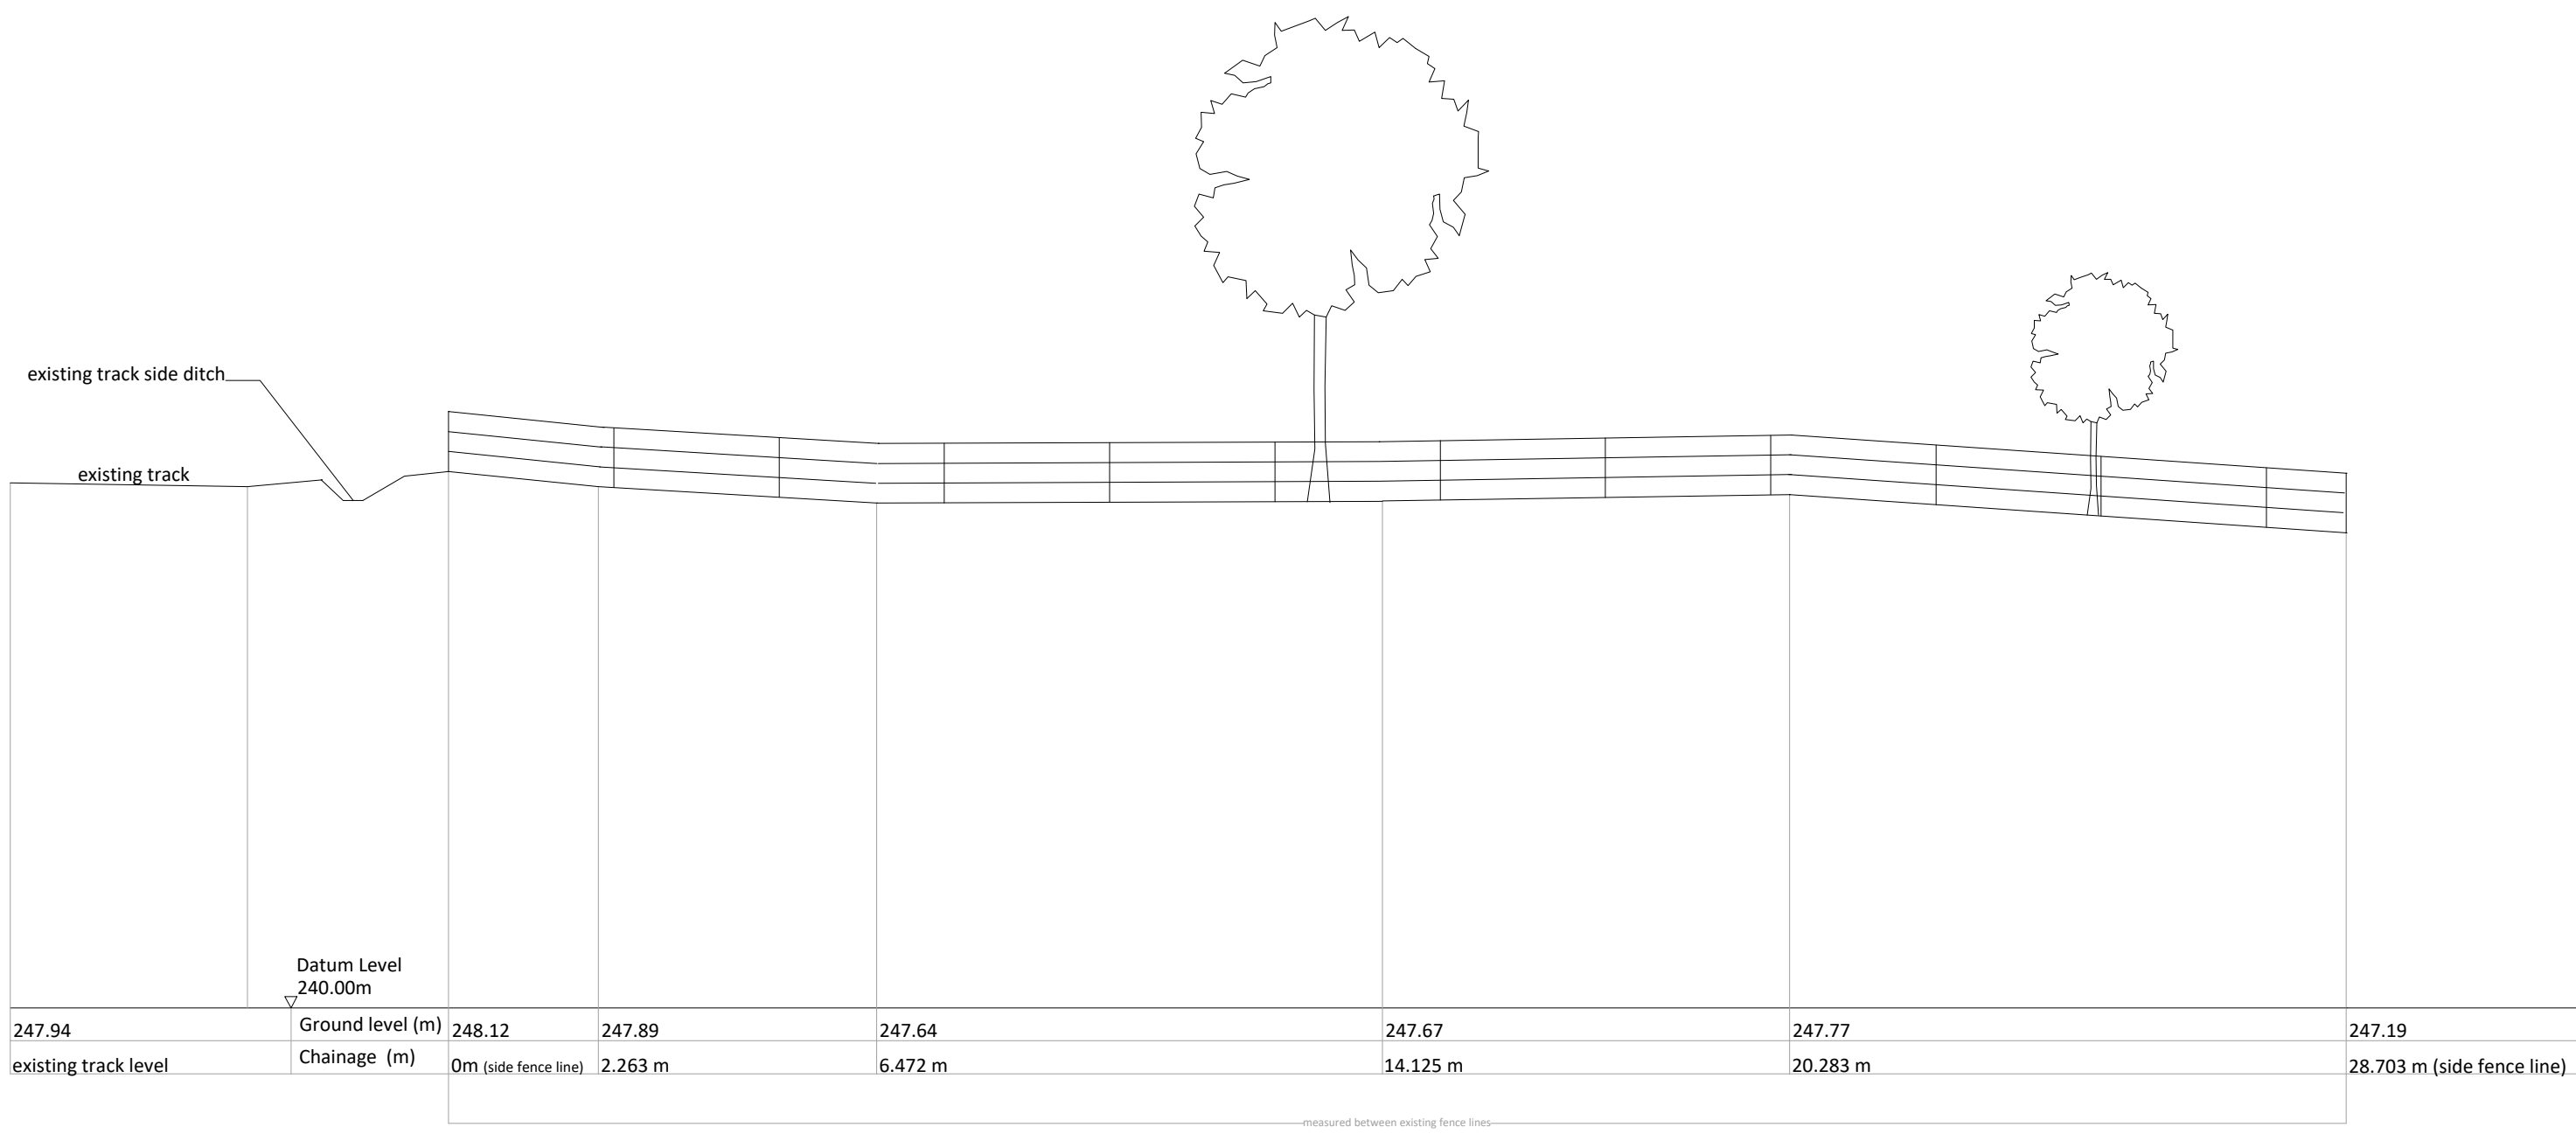

PROPOSED EAST ELEVATION (elevation 3)

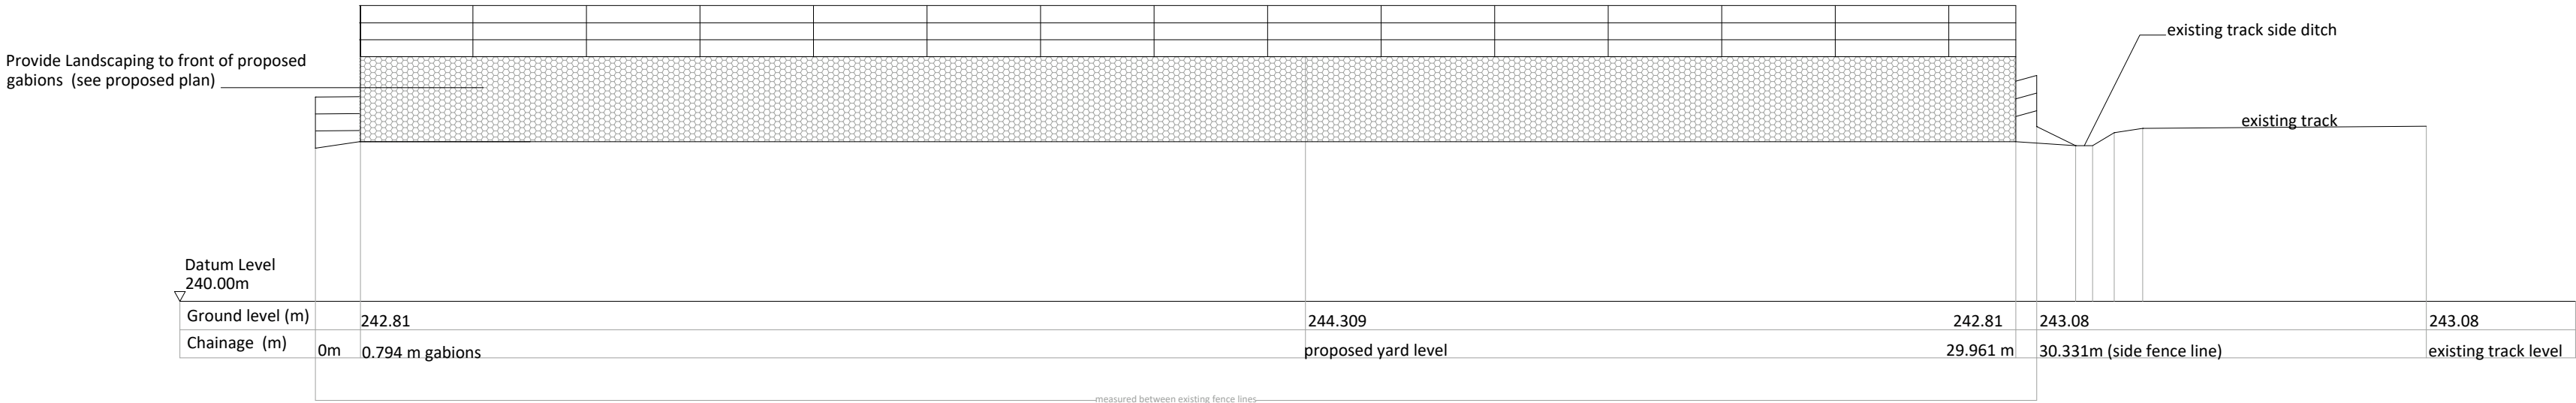

PROPOSED WEST ELEVATION (elevation 4)

Author	Date	Revision

H. D. WILLIAMS Ltd.
F.R.I.C.S.
CHARTERED QUANTITY SURVEYOR
MAINTFESURWR SIARTREDIG
123, Treallaw Road, Tonypanyd,
Mid Glam., CF40 2NP.
Tel. (01443) 441078 Fax (01443) 434191
email: hdwilliams1@hotmail.co.uk

Client: Mr Michael Keogh
The Paddocks
Nant-y Feddw, Bedlinog,
Merthyr Tydfil. CF46 6UF

Project: Proposed Exercise Yard

Title: Proposed Elevations of Boundaries

Date: June, 2020 Scale: 1:100 @ A1

Drawing Number: hdw.ph.mk2.05 Job Ref: Revision:

 **RICS** the mark of property professionalism worldwide