
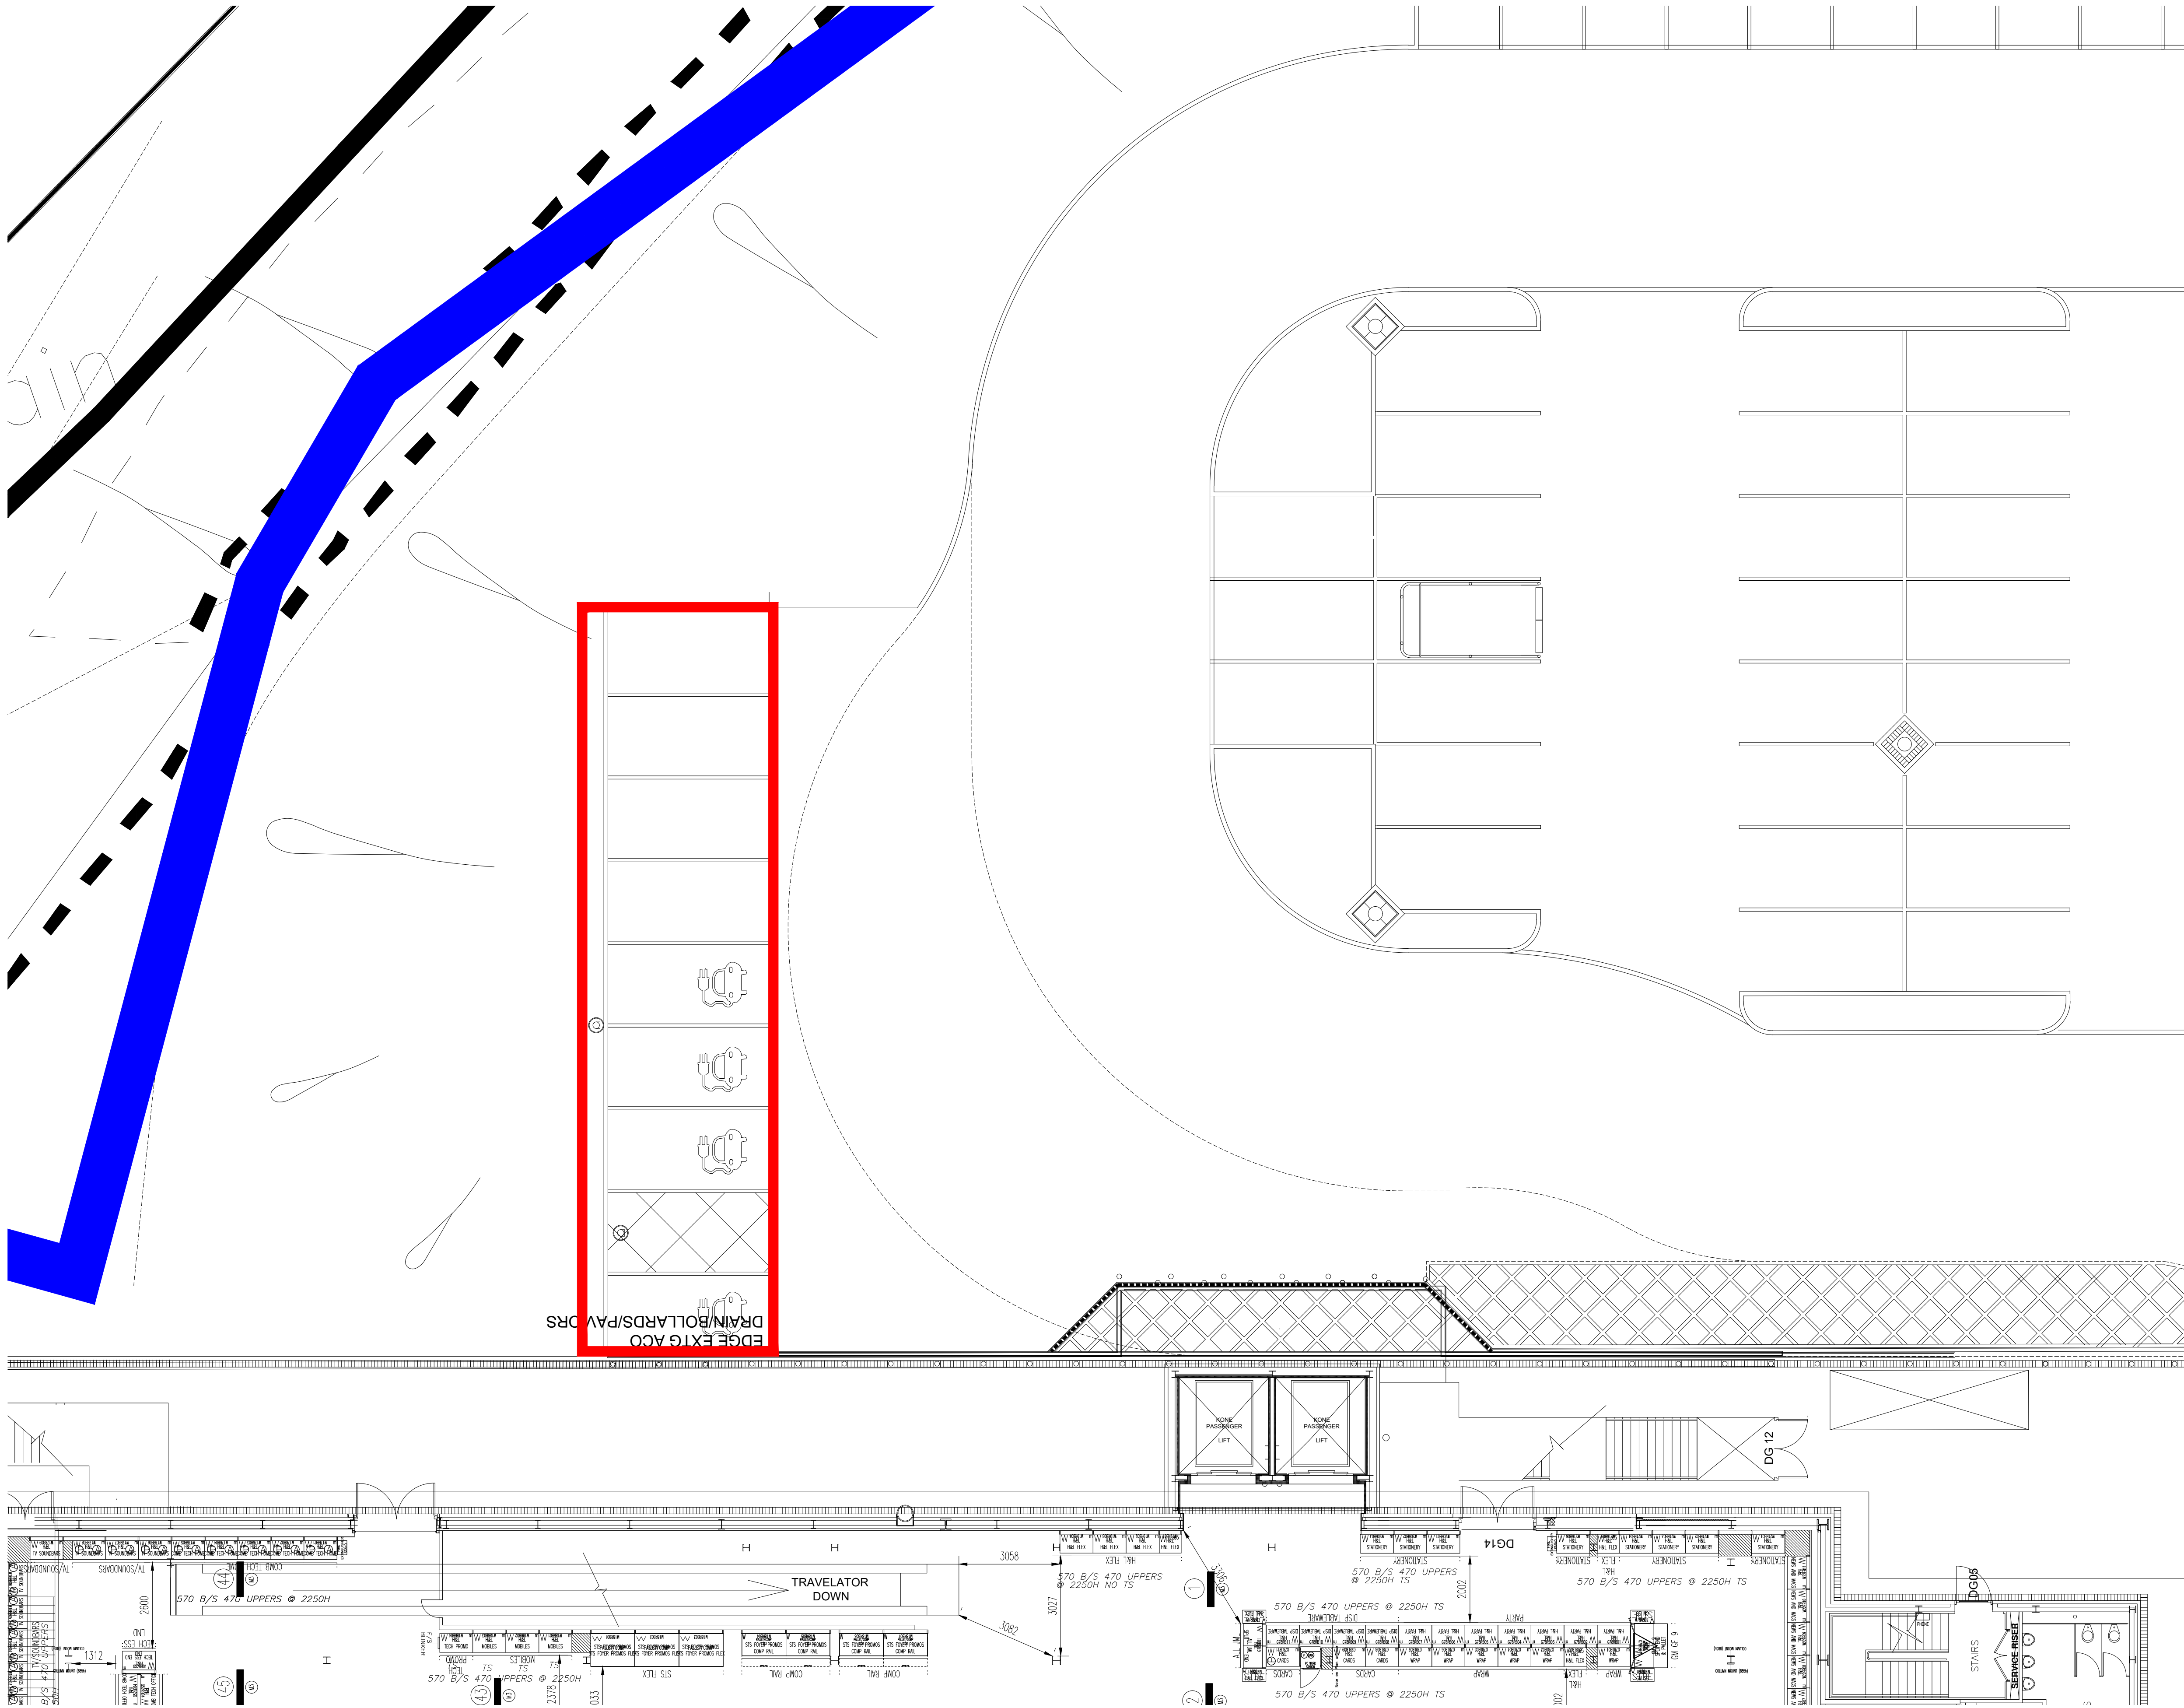


© Whittam Cox Architects - Disclaimer:

This drawing is copyright of WCEC Group Ltd trading as Whittam Cox Architects, and shall not be reproduced nor used for any other purpose without the written permission of the Architects. This drawing must be read in conjunction with all other related drawings and documentation. It is the contractors responsibility to ensure full compliance with the Building Regulations. Do not scale from this drawing, use figured dimensions only. It is the contractors responsibility to check and verify all dimensions on site. Any discrepancies to be reported immediately. If IN DOUBT ASK. Materials not in conformity with relevant British or European Standards/Codes of practice or materials known to be deleterious to health & safety must not be used or specified on this project. Drawing produced for planning purposes only. Drawing not to be used for any construction works and not for any building regulation approvals. Full and final design of the building to be by the developer and Whittam Cox Architects are not part of this process, so therefore have no responsibility of the design.

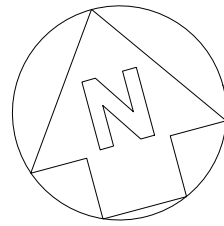

LEGEND:

- PLANNING APPLICATION BOUNDARY AND SITE BOUNDARY
- OWNERSHIP BOUNDARY

02/09/26 First Issue: AKH/AB
PLANNING

No. Date: Description: Drawn/Checked by: CLIENT



PROJECT
ASDA MERTHYR TYDFIL, LOCKER REMOVAL

TITLE
EXISTING SITE PLAN

DRAWING STATUS
PLANNING

DRAWN: AKH CHECKED: AB

SCALE: 1:100 @ A1

DATE: SEPTEMBER 2026

WhittamCox Architects
Chesterfield / Leeds
London / Dundee
Tel: 01246 260261
www.whittamcox.com

JOB NO. 250520 DRAWING NO. PL_002 REV -