


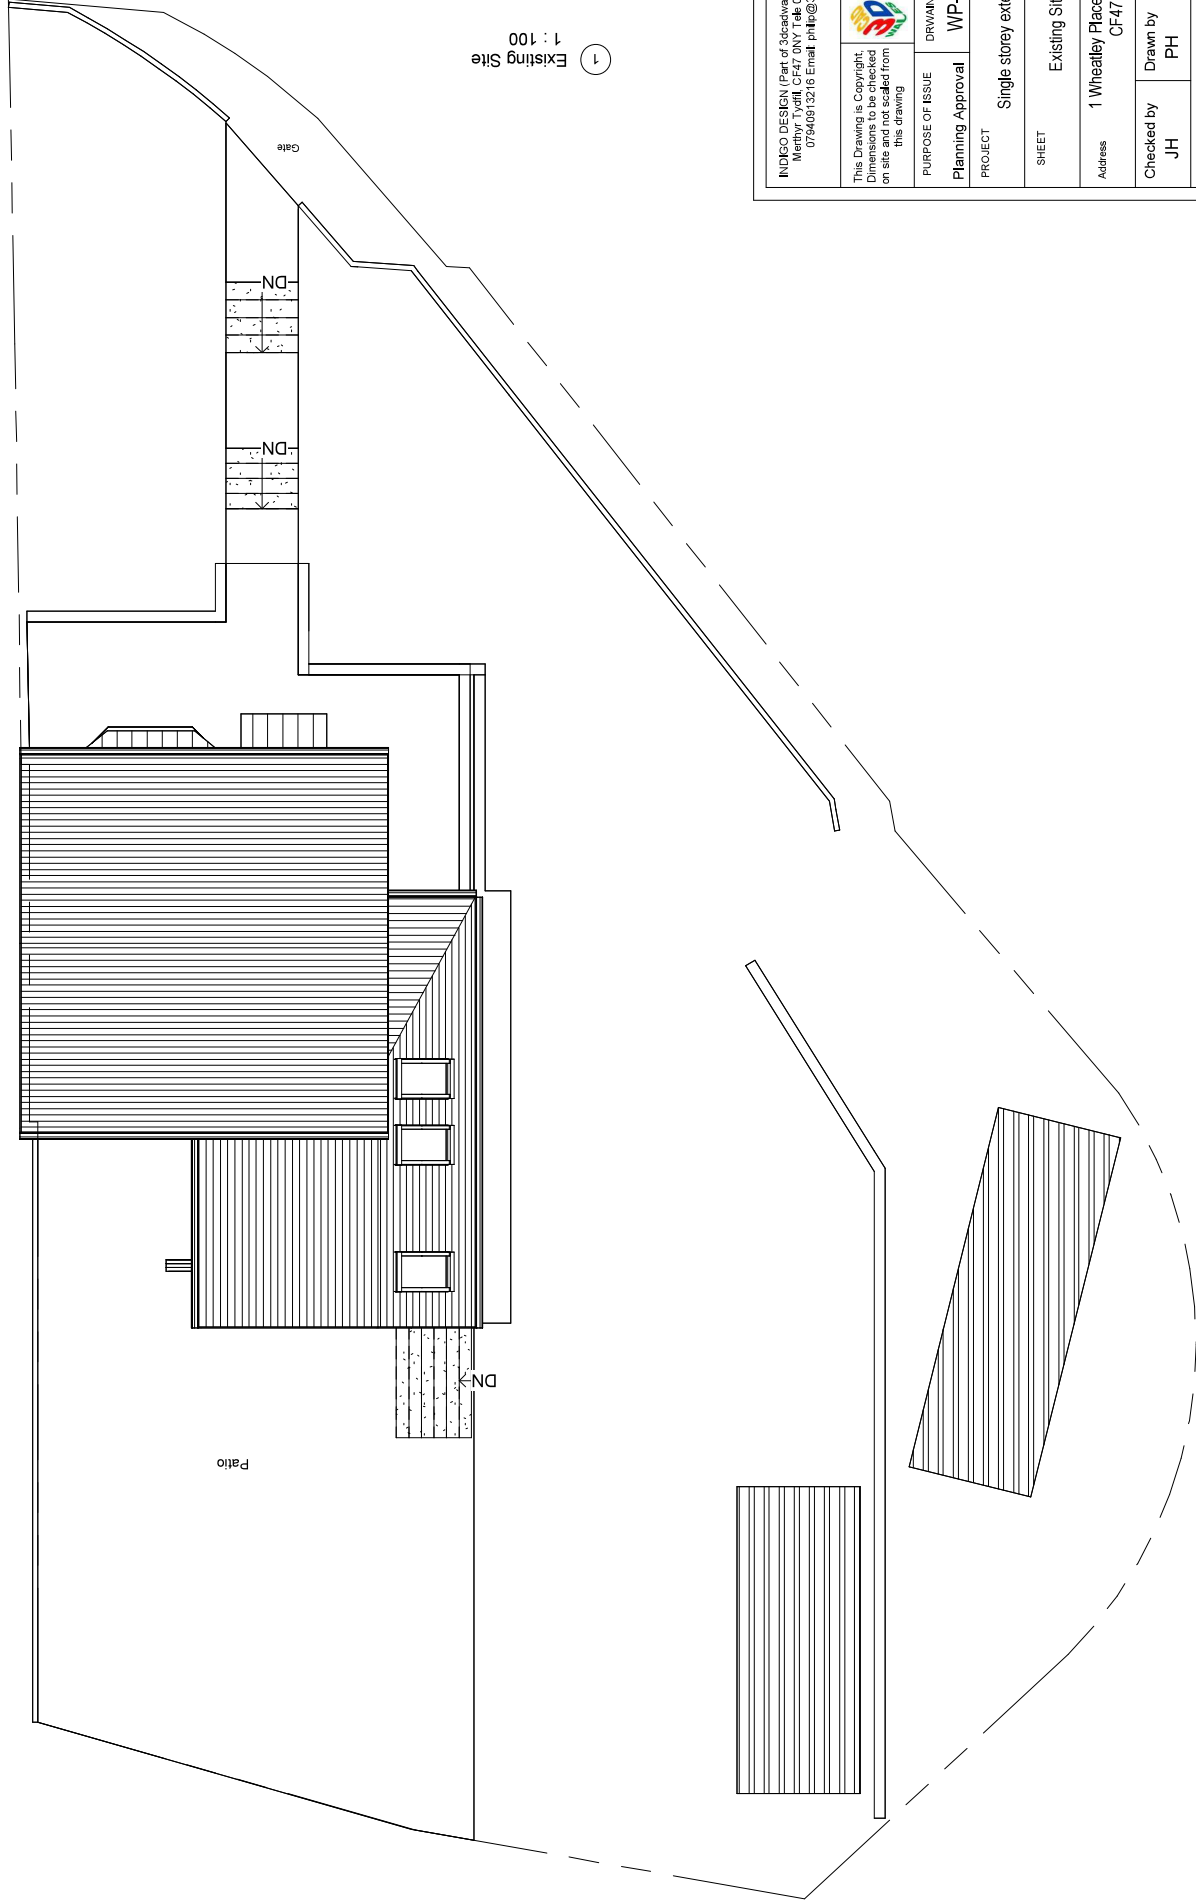

1
Existing Site
1 : 100

INDIGO DESIGN (Part of 3dcadwales Ltd) 5 Ashtree Drive,
Merthyr Tydfil, CF47 0NY. Tel: 01685 385746 Mob -
07940913216 Email: philip@3dcadwales.co.uk

 Indigo 3d Design

This Drawing is Copyright
Indigo Design and should not
be reproduced or copied
on site and not scaled from
this drawing

PURPOSE OF ISSUE	DRAWING NUMBER
Planning Approval	WP-01
PROJECT	Single storey extension to side

SHEET	Existing Site Plan
Address	1 Wheatley Place, Merthyr Tydfil, CF47 0TA

Checked by	Drawn by	Scale (@ A3)
JH	PH	1 : 100

Rev No	Issue	Description	Date
A	Issue		04/04/2023