


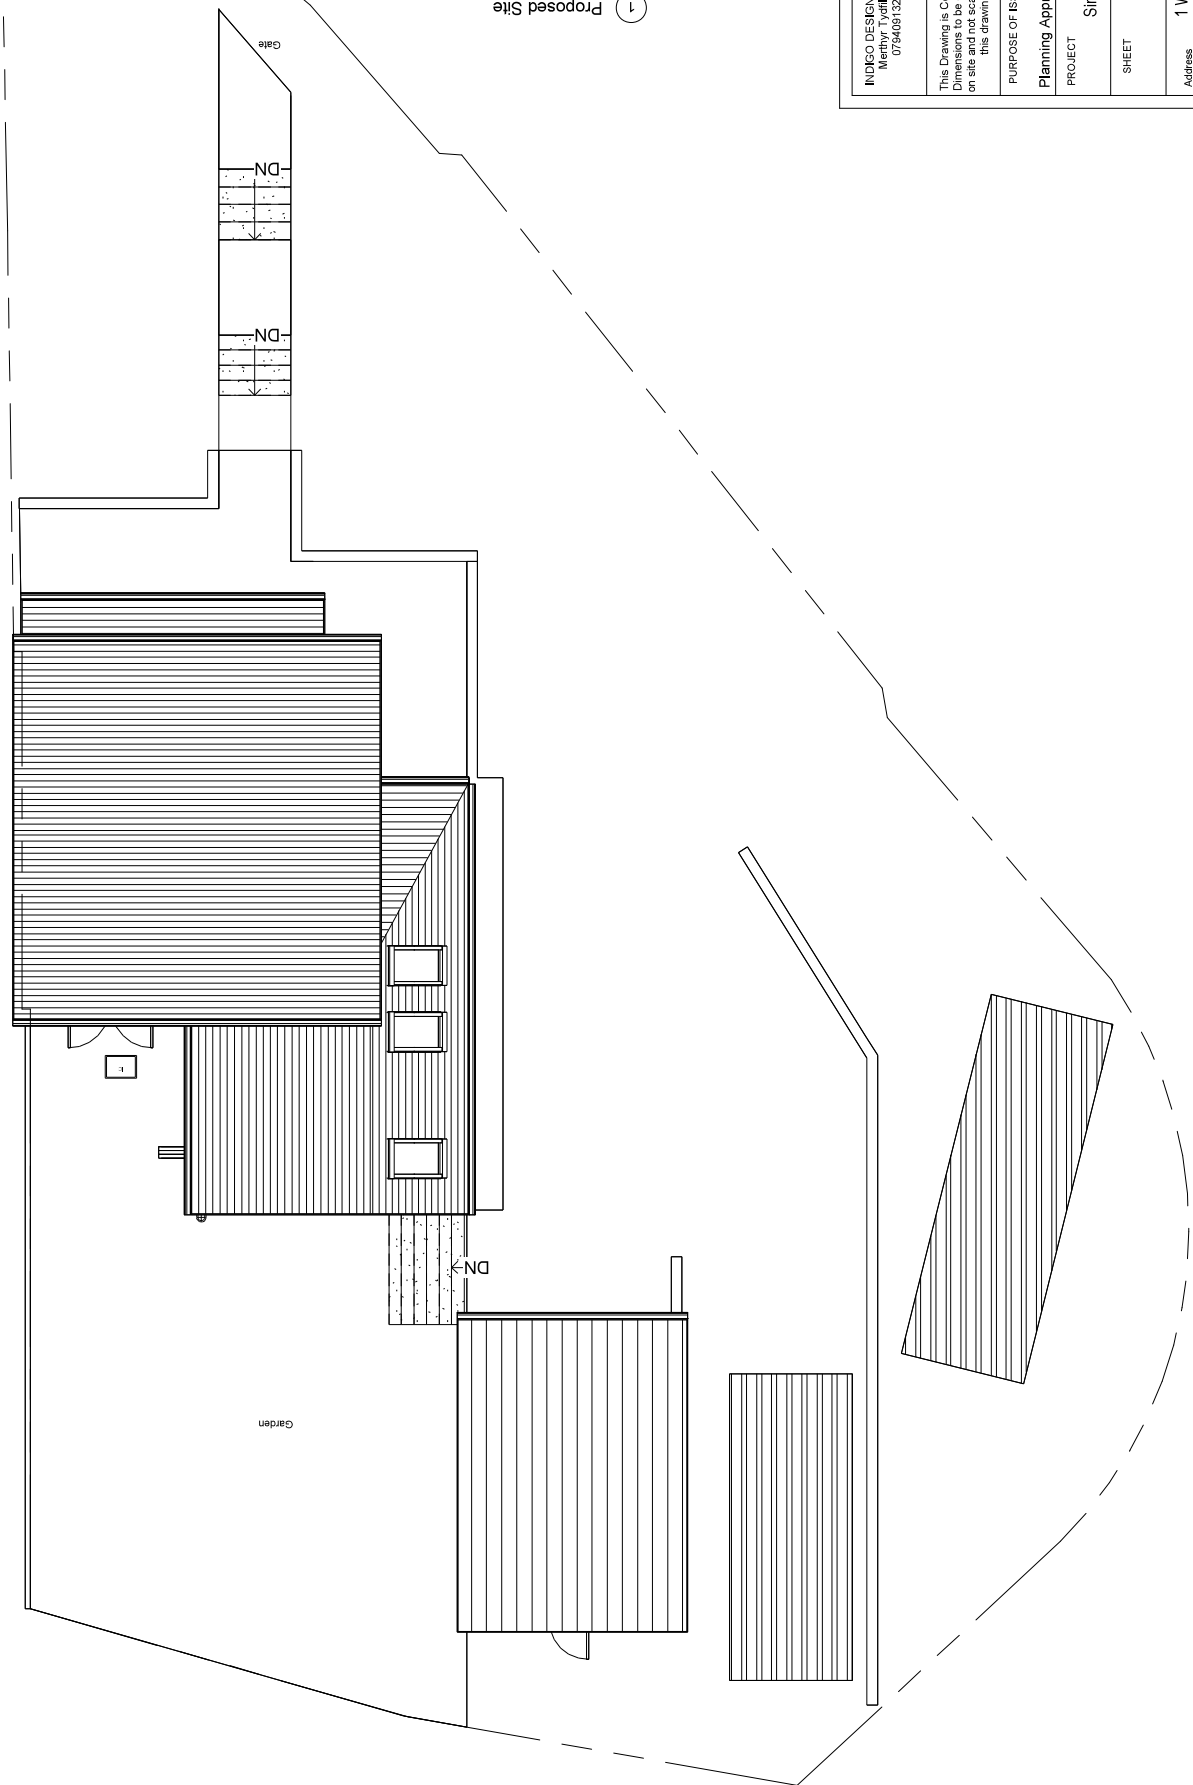

1
Proposed Site
1 : 100

INDIGO DESIGN (Part of 3dcadswales Ltd) 5 Ashtea Drive,
Merthyr Tydfil, CF47 0NY Tel: 01685 385746 Mob -
07940913216 Email: philip@3dcadswales.co.uk

**Indigo 3d Design**

This Drawing is Copyright
Indigo Design and shall not be
reproduced or used in any way
on site and not scaled from
this drawing

PURPOSE OF ISSUE

Planning Approval

DRAWING NUMBER

WP-02

PROJECT

Single storey extension to side

SHEET

Proposed Site Plan

Address

1 Wheatley Place, Merthyr Tydfil,
CF47 0TA

Checked by

JH

Drawn by

PH

Scale (@ A3)

1 : 100

Rev No	Issue	Description	Date
A	Issue		04/04/2023