






FRONT ELEVATION

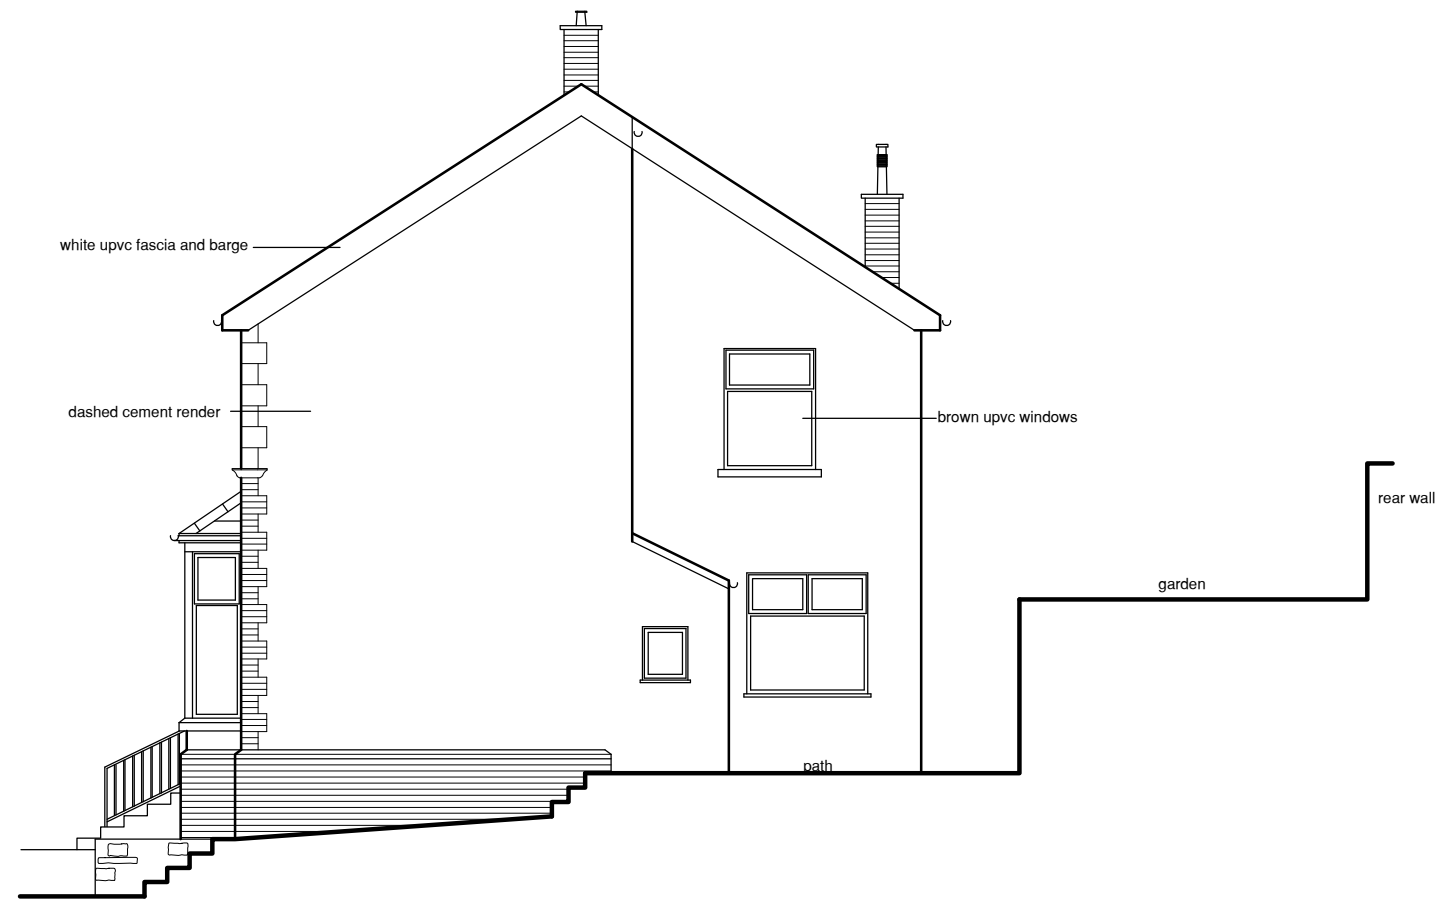


SIDE ELEVATION

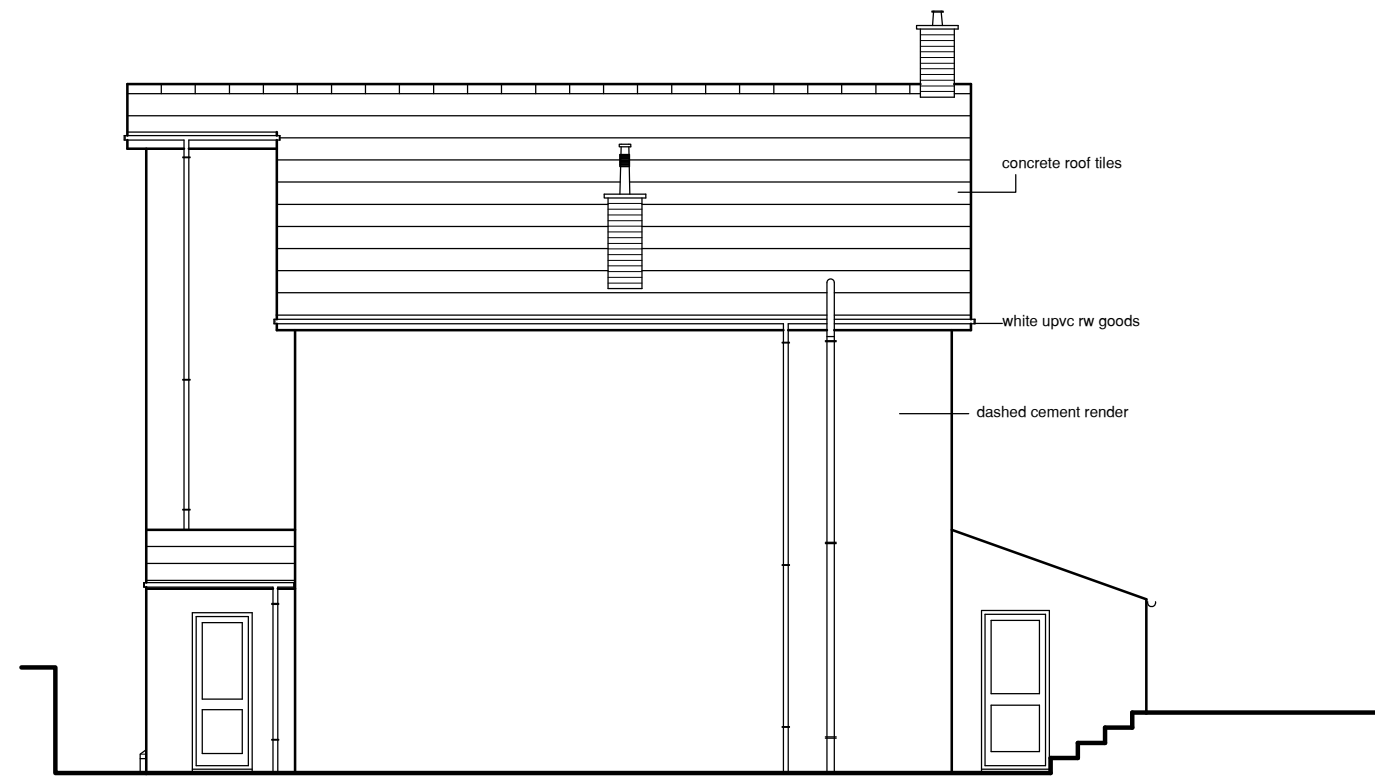


REAR ELEVATION

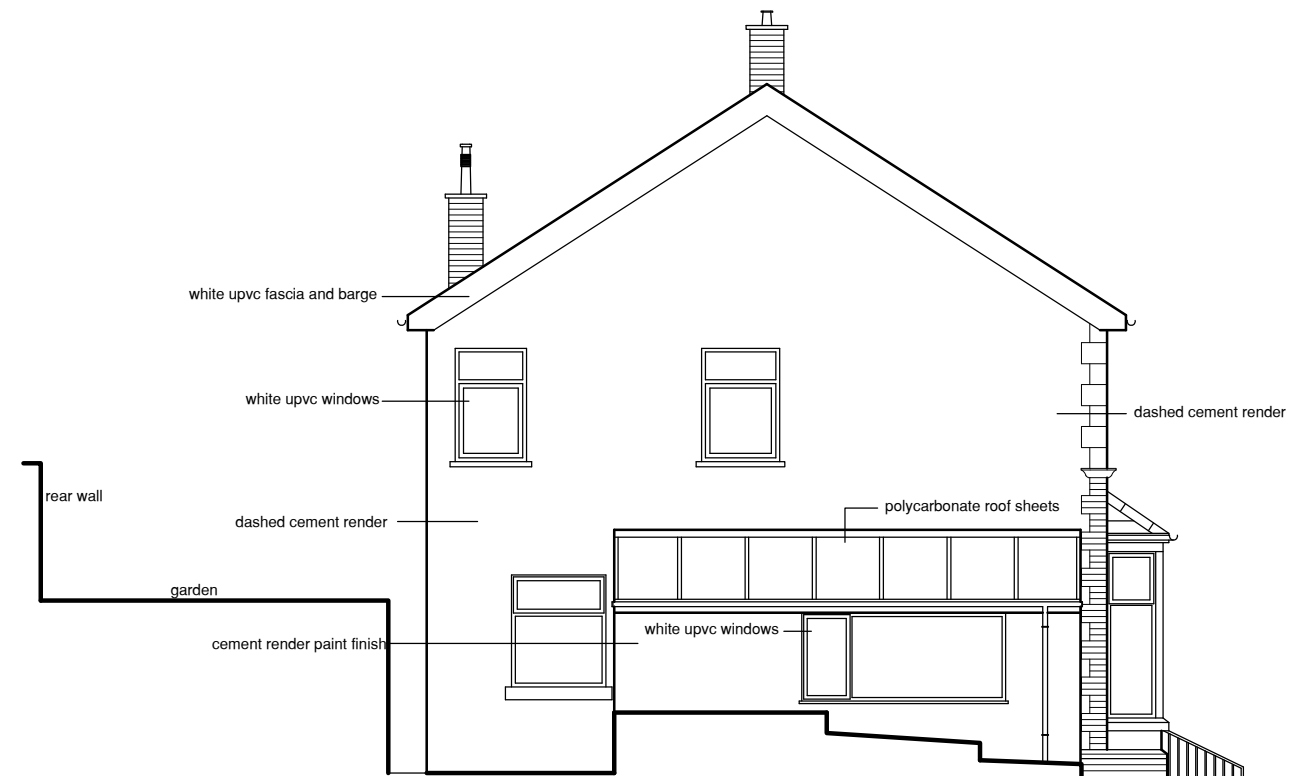

SIDE ELEVATION

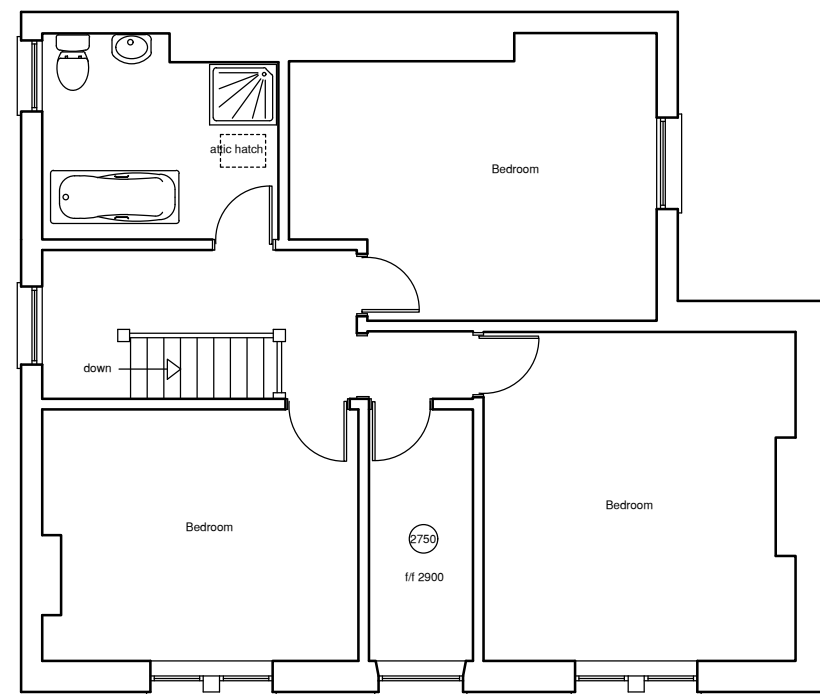

FIRST FLOOR PLAN

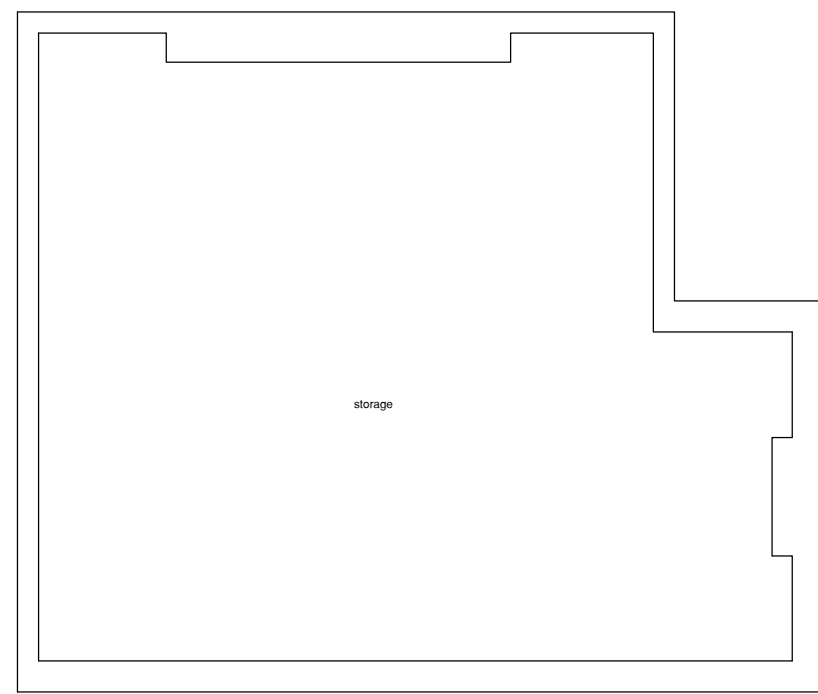

ATTIC FLOOR PLAN

THIS DRAWING IS COPYRIGHT ©

**Ken Bateman**  
Chartered Surveyor  
R.S. (Hons), MRICS, C. Bart & MCARD

project  
Proposed roof dormers  
and garage and store  
at  
Cartrefle  
Station Hill  
Aberfan

title  
Existing plans and  
elevations

Date: November 2025

Scale: A2 @ 1:100

Drawn:

Drawing No.  
GA 001

Rev.