




EXISTING PART REAR WALL

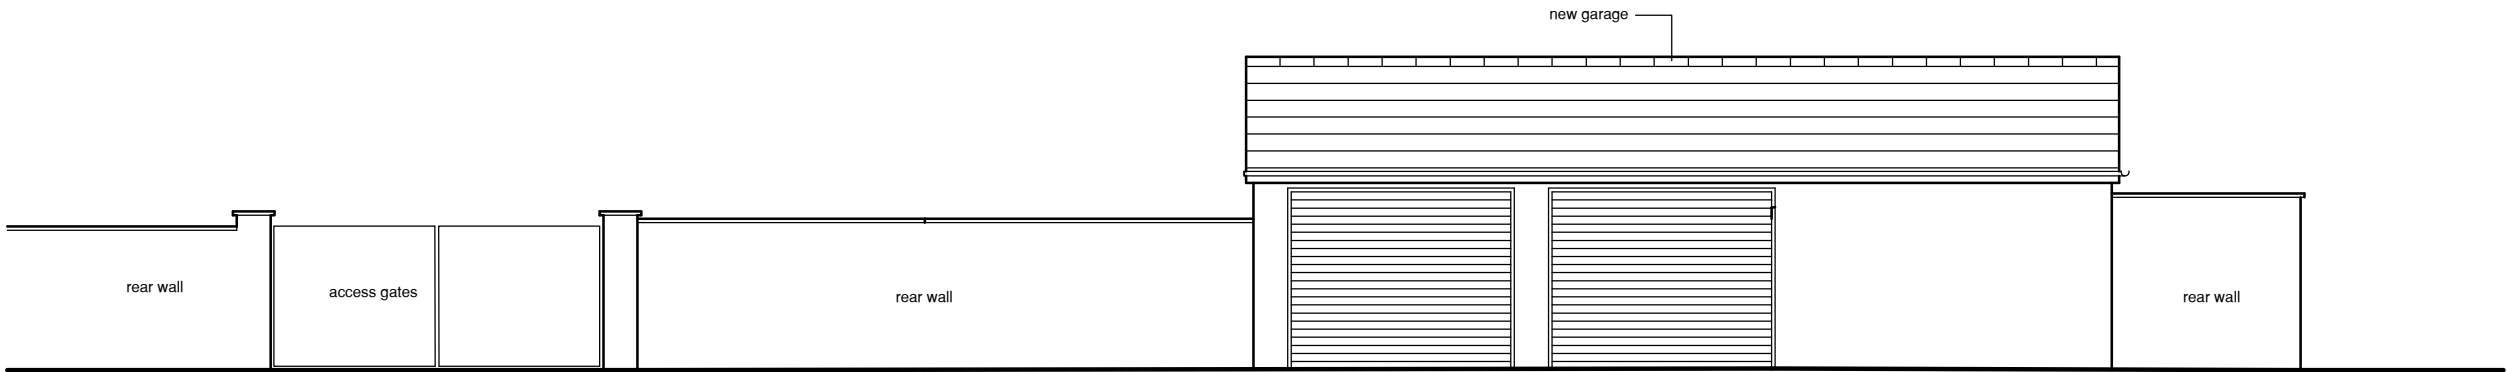


PROPOSED PART REAR WALL

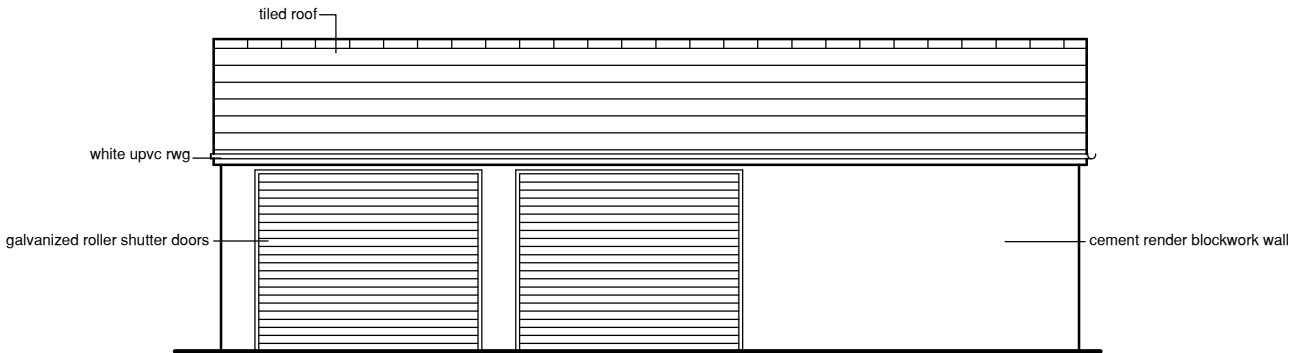


FRONT ELEVATION

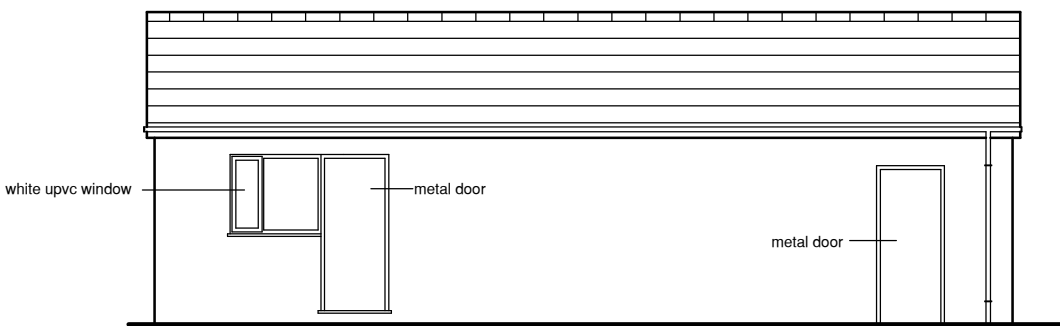


REAR ELEVATION

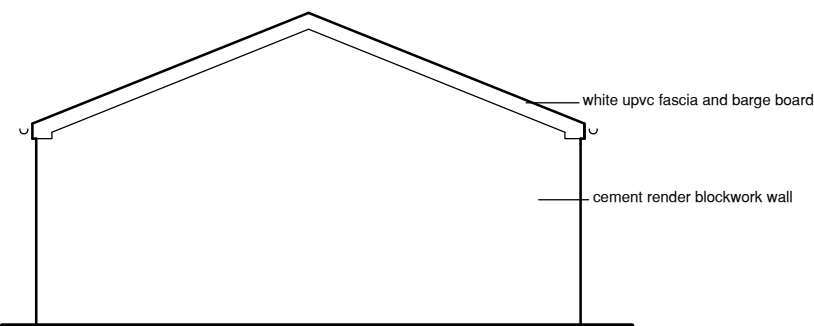


SIDE ELEVATION

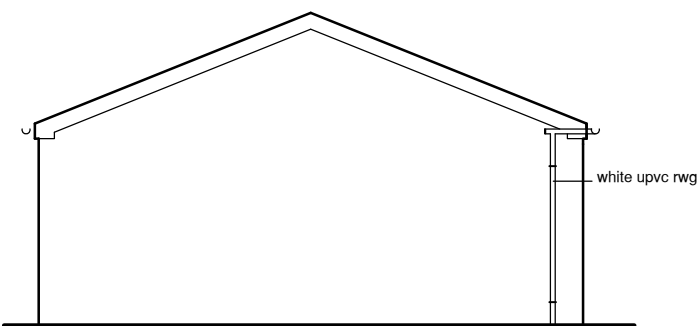

SIDE ELEVATION

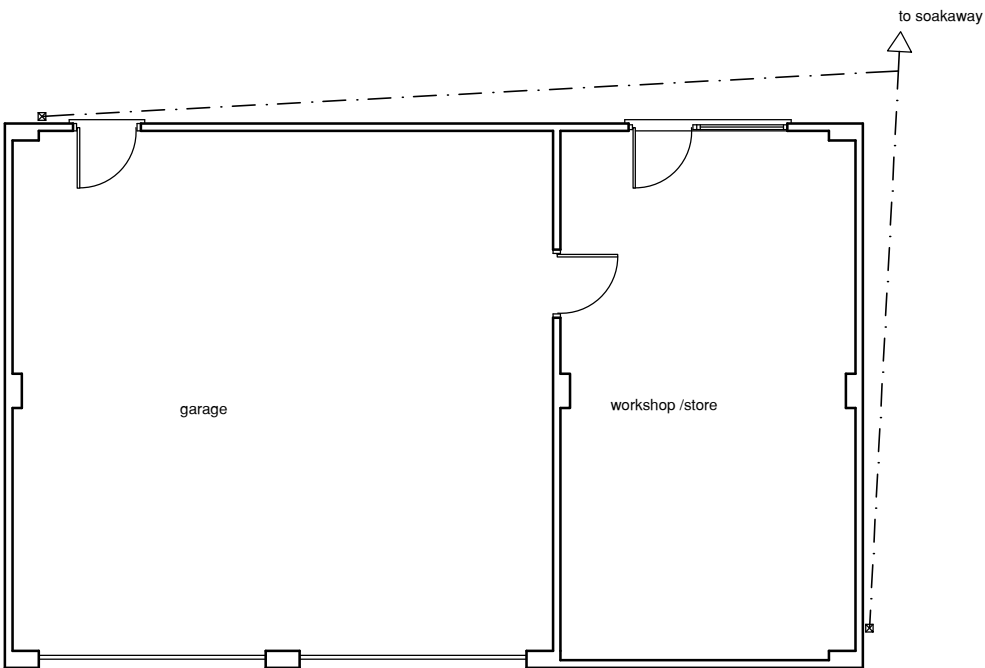

FLOOR PLAN

 

ROOF PLAN

THIS DRAWING IS COPYRIGHT © C

Ken Bateman
Chartered Surveyor
B.Sc. (Hons), MRICS, C. Burt E. McCall

project
Proposed roof dormers
and garage and store
at
Cartrefle
Station Hill
Aberfan

title
Proposed garage plans
and elevations

Date: November 2025
Scale: A2 @ 1:100
Drawn:

Drawing No. GA 003 Rev.