




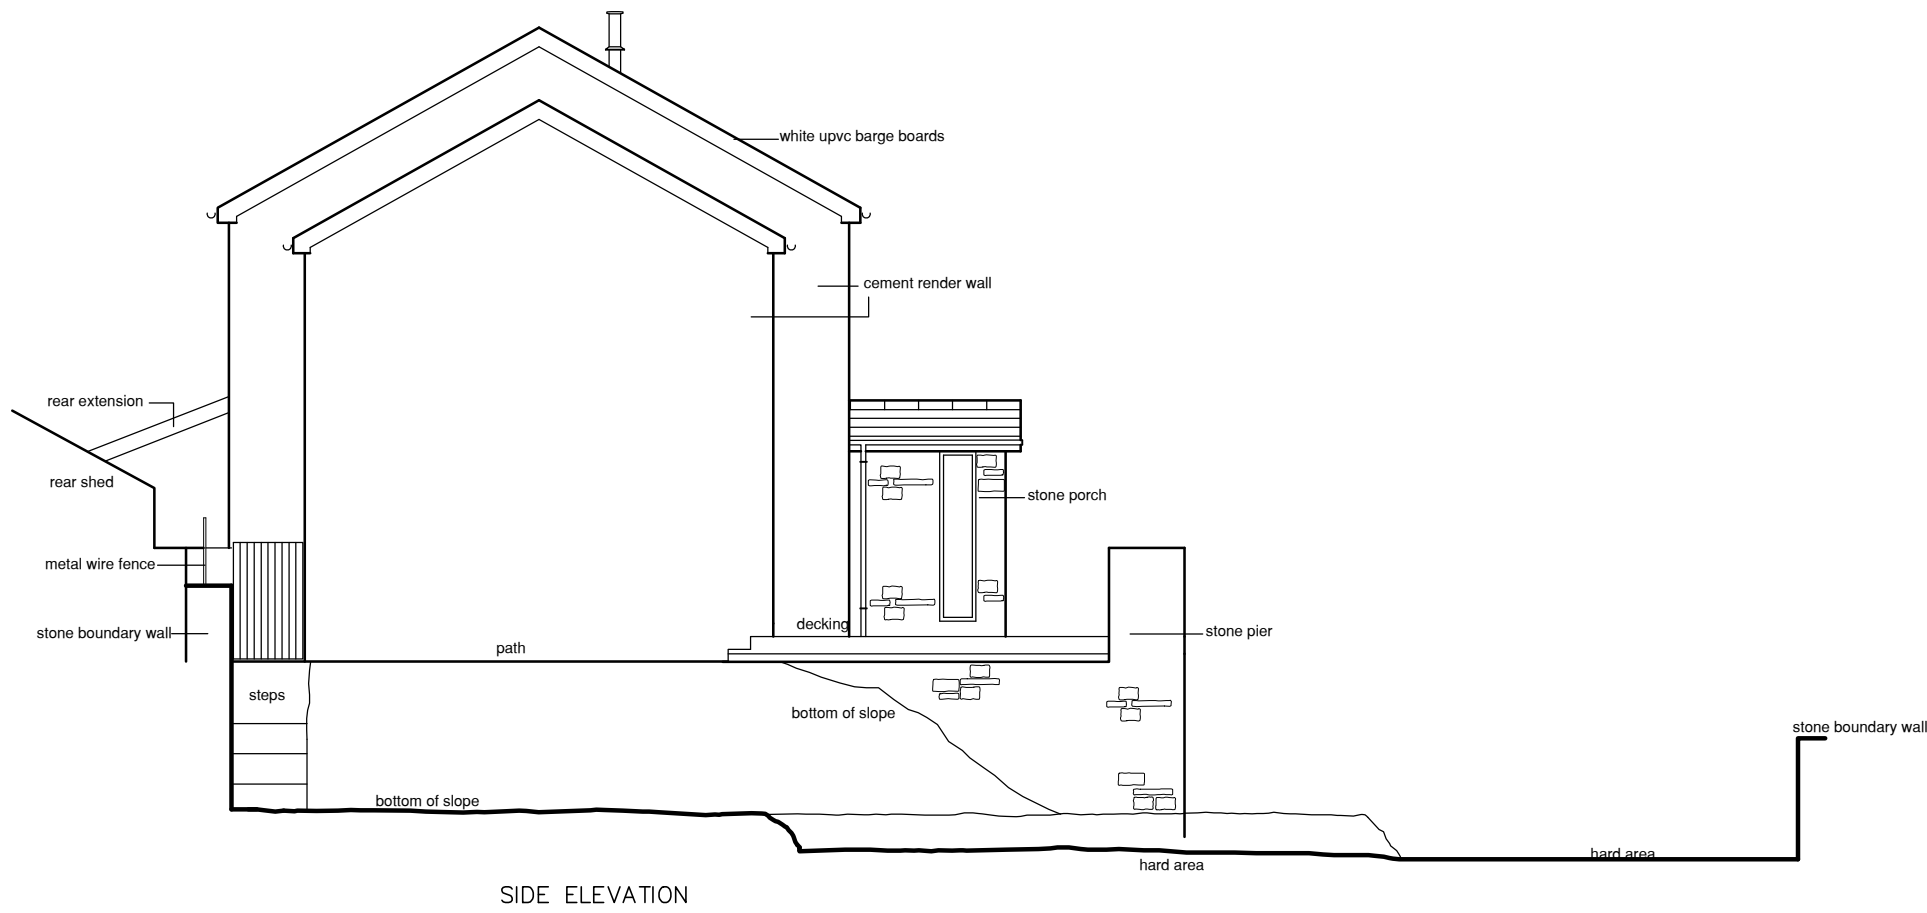

SIDE ELEVATION

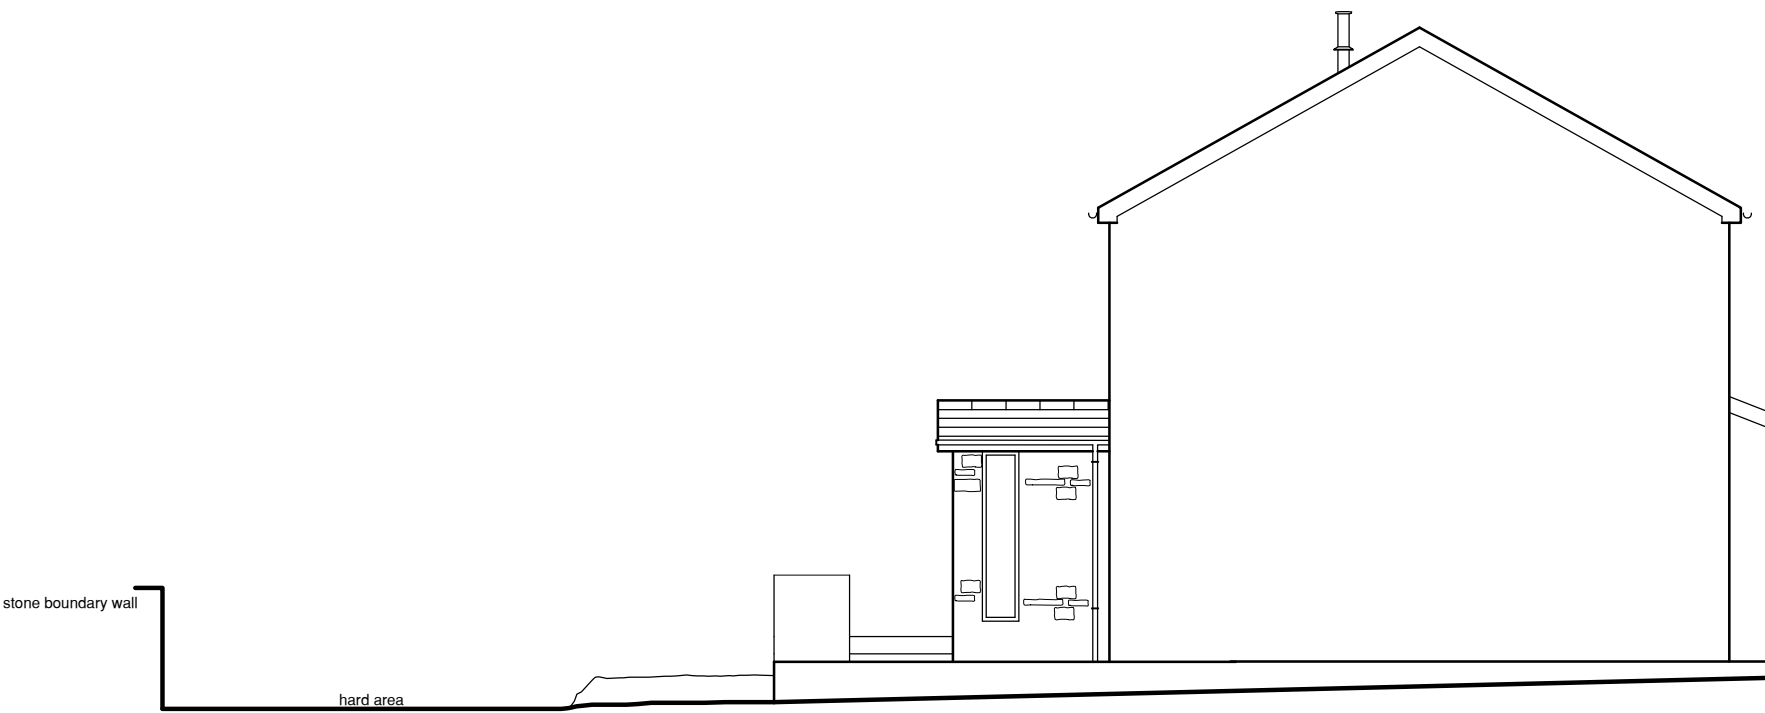

SIDE ELEVATION

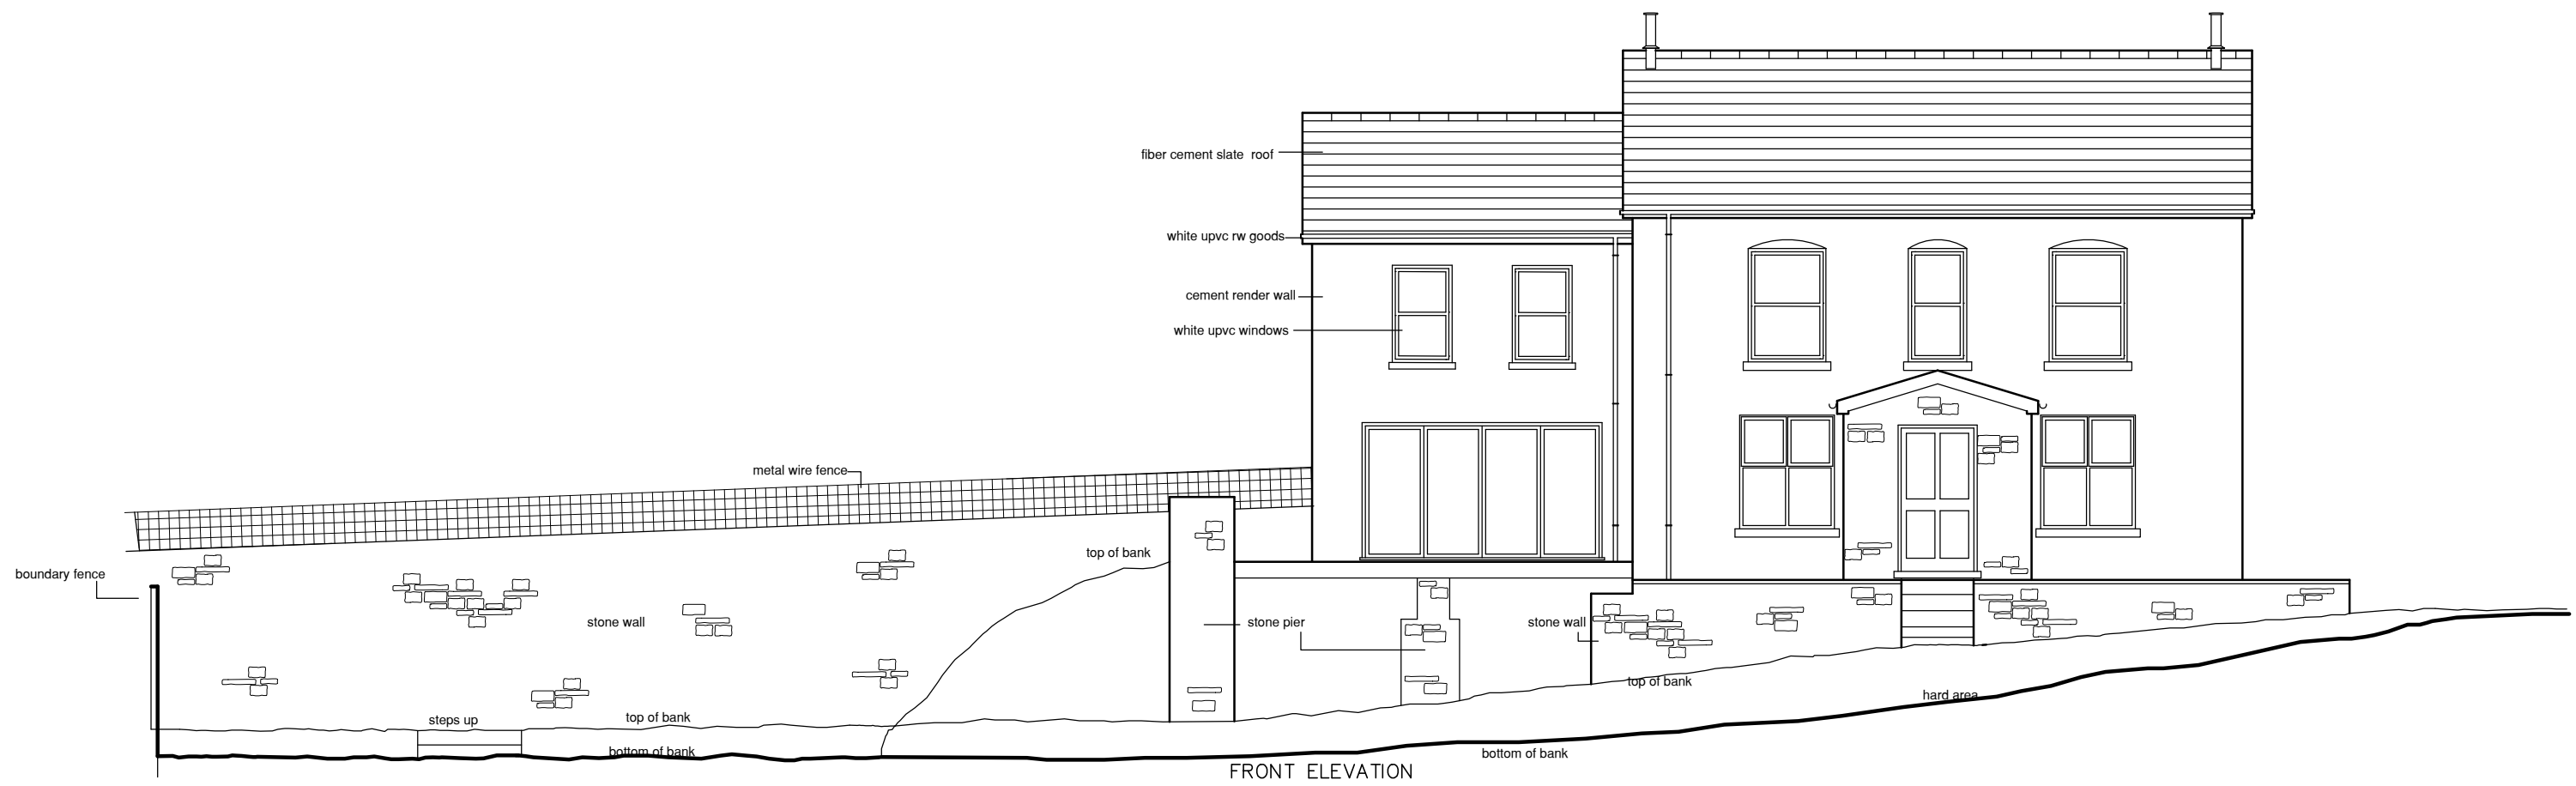

FRONT ELEVATION

THIS DRAWING IS COPYRIGHT ©

Ken Bateman
Chartered Surveyor
B.Sc. (Hons), MRICS, C. BART & MCARD

project
Proposed detached garage
at
Brynhyfryd House
Cilsanws Lane
Cefn coed

title
Existing plans and
elevations

Date: November 2025

Scale: A2 @ 1:100

Drawn:

Drawing No. GA 001

Rev.