


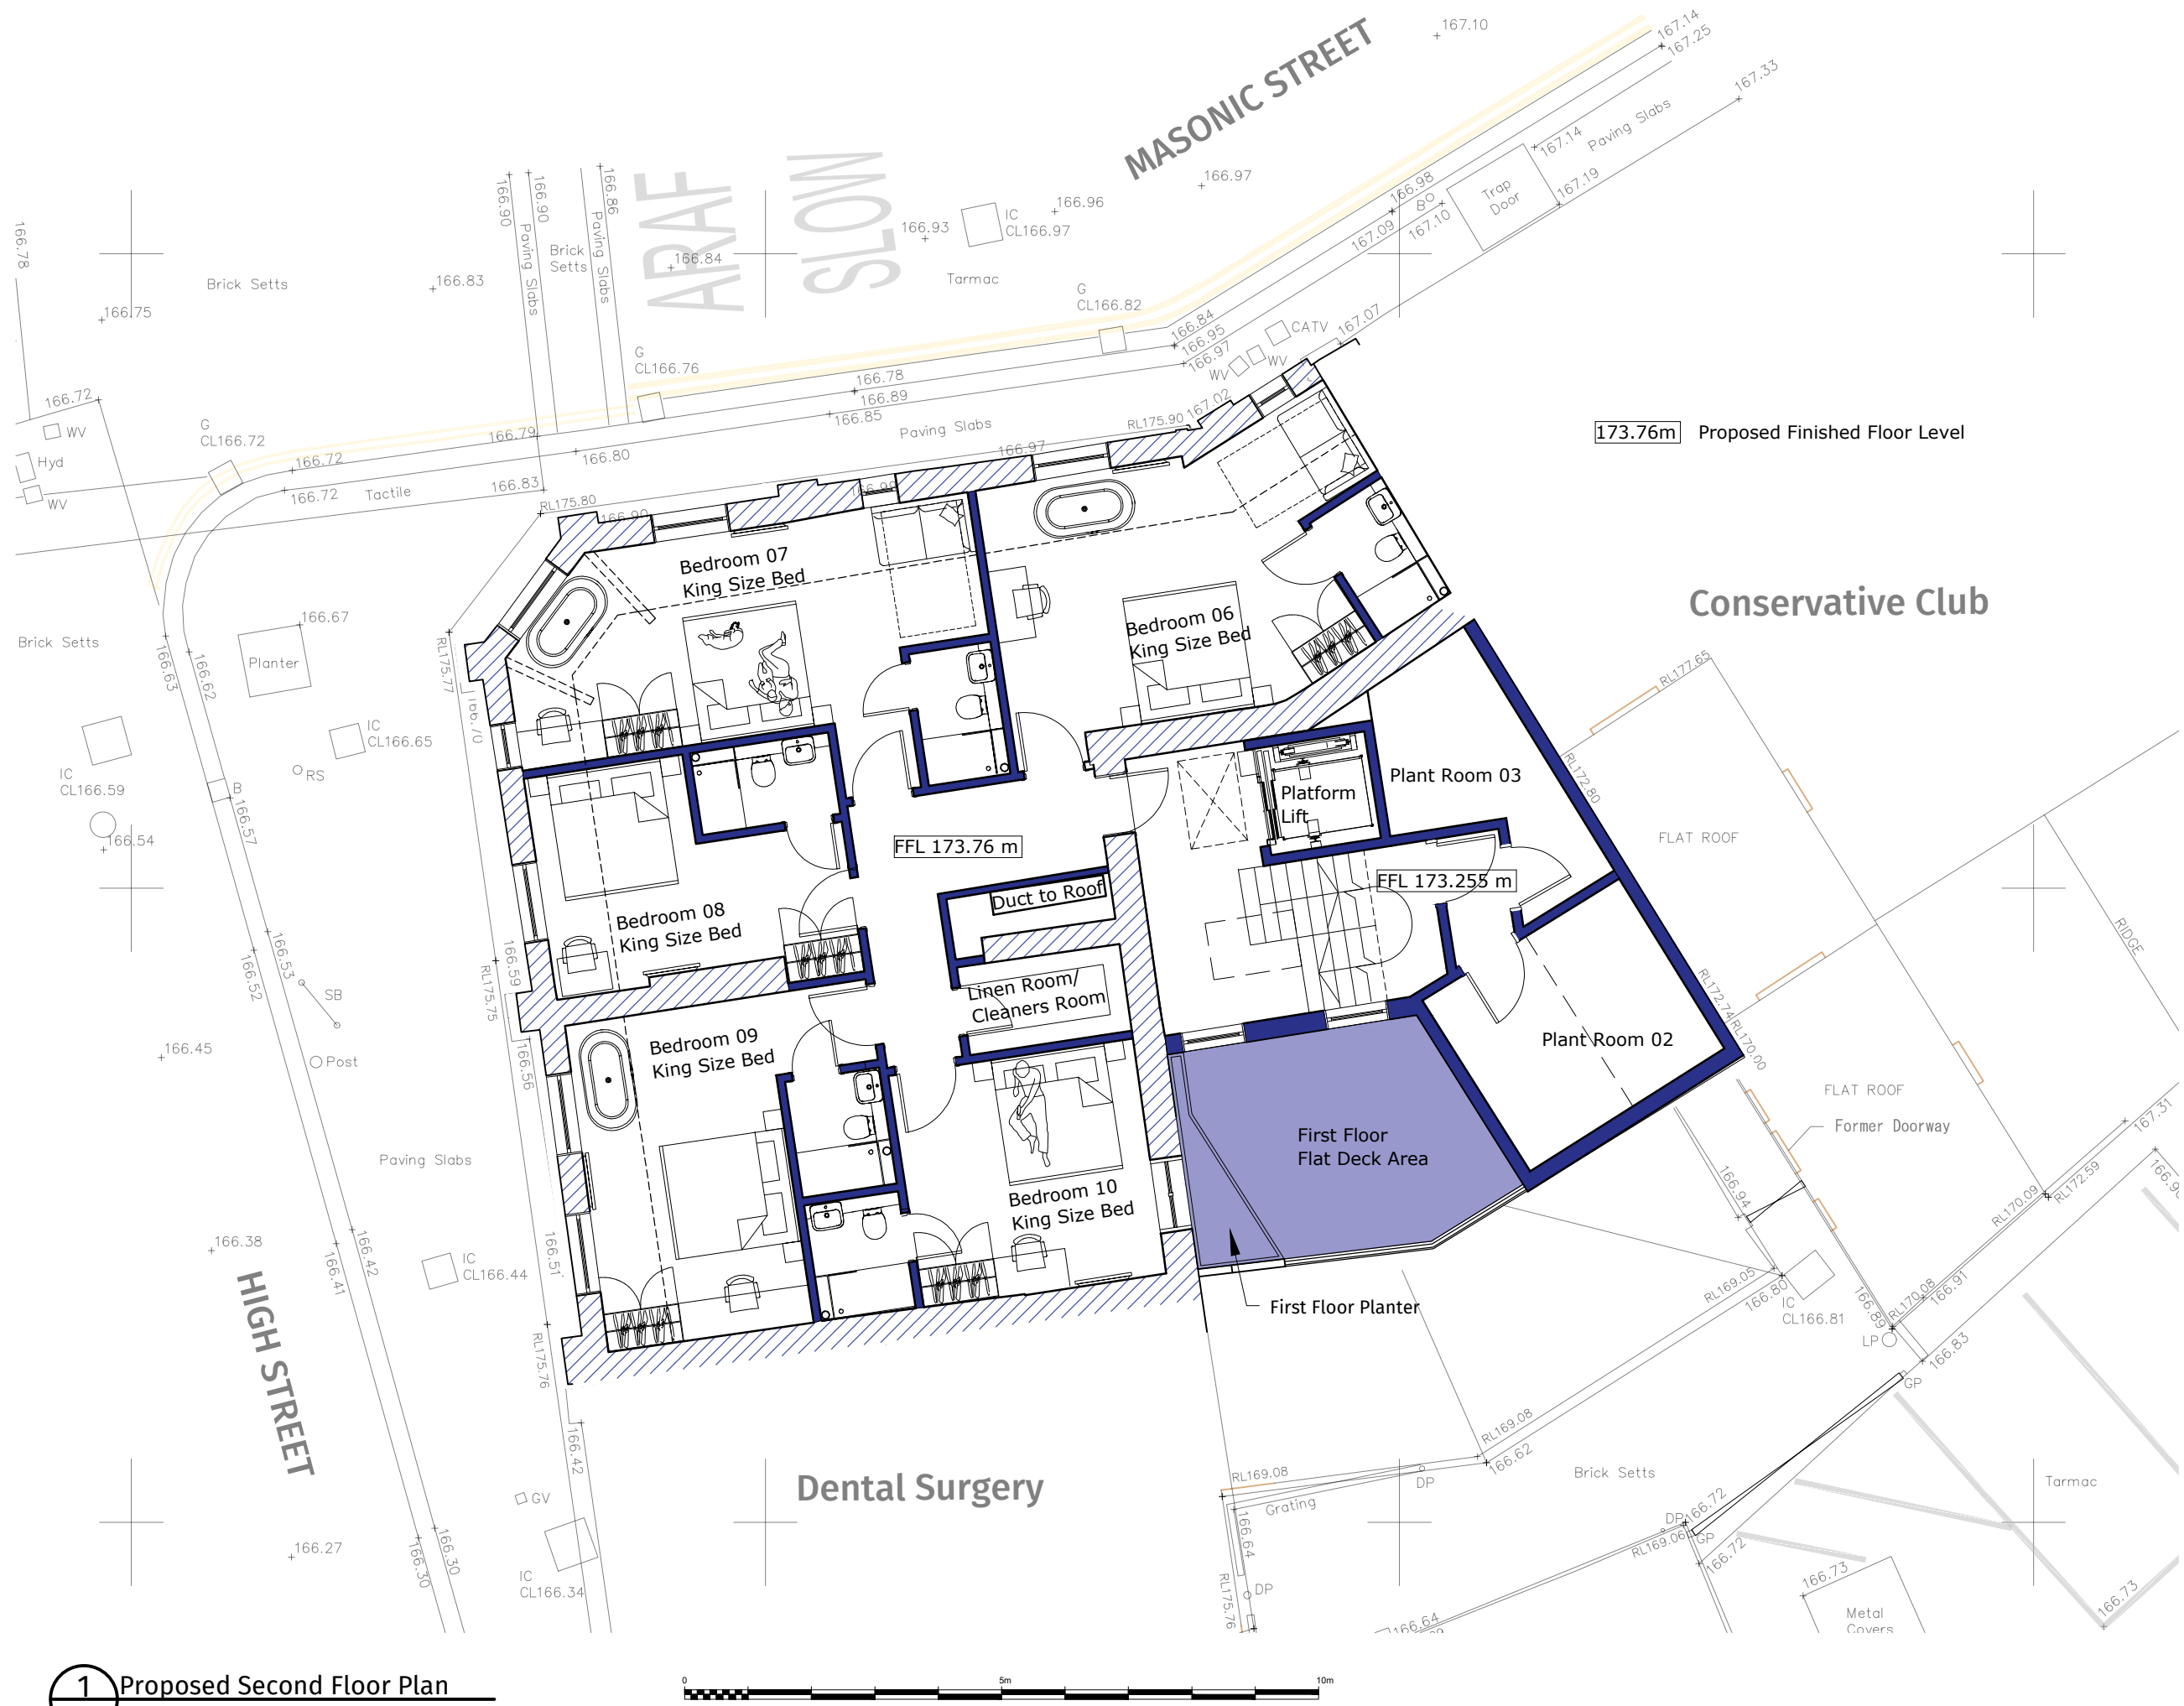

1 Proposed Second Floor Plan
1:100



REV	DATE	DESCRIPTION	DR	CH
A	12.11.21	Planners Comments	MT	CH

PLANNING ISSUE

DB3

ABERYSTWYTH
30 Heol Y Wig, Aberystwyth, Ceredigion, SY23 2LN.
T: 01970 624 688 www.darntonb3.com

CLIENT
Jamie O'Leary

PROJECT
New Hotel Merthyr
30-31 High St, Merthyr Tydfil CF47 8DP

TITLE
Proposed Second Floor Plan

CREATION DATE	SCALE @ A3	DRN	CHK	STATUS
04.08.21	1:100	MT		

SHEET NO.	REVISION
14821 - DB3-B01-B01- DR - A - 204	A
PROJECT No ORIGINATOR ZONE LEVEL TYPE ROLE NUMBER	

THIS DRAWING MUST BE READ IN CONJUNCTION WITH ALL OTHER RELEVANT DRAWINGS AND INFORMATION.
ANY DISCREPANCIES MUST BE REPORTED TO DARNTONB3 IMMEDIATELY.
THIS DRAWING OR INFORMATION MUST NOT BE USED FOR CONSTRUCTION UNLESS EXPRESSLY ISSUED FOR CONSTRUCTION.
DO NOT SCALE FROM THIS DRAWING. USE DISPLAYED DIMENSIONS.