




FOR PLANNING ONLY

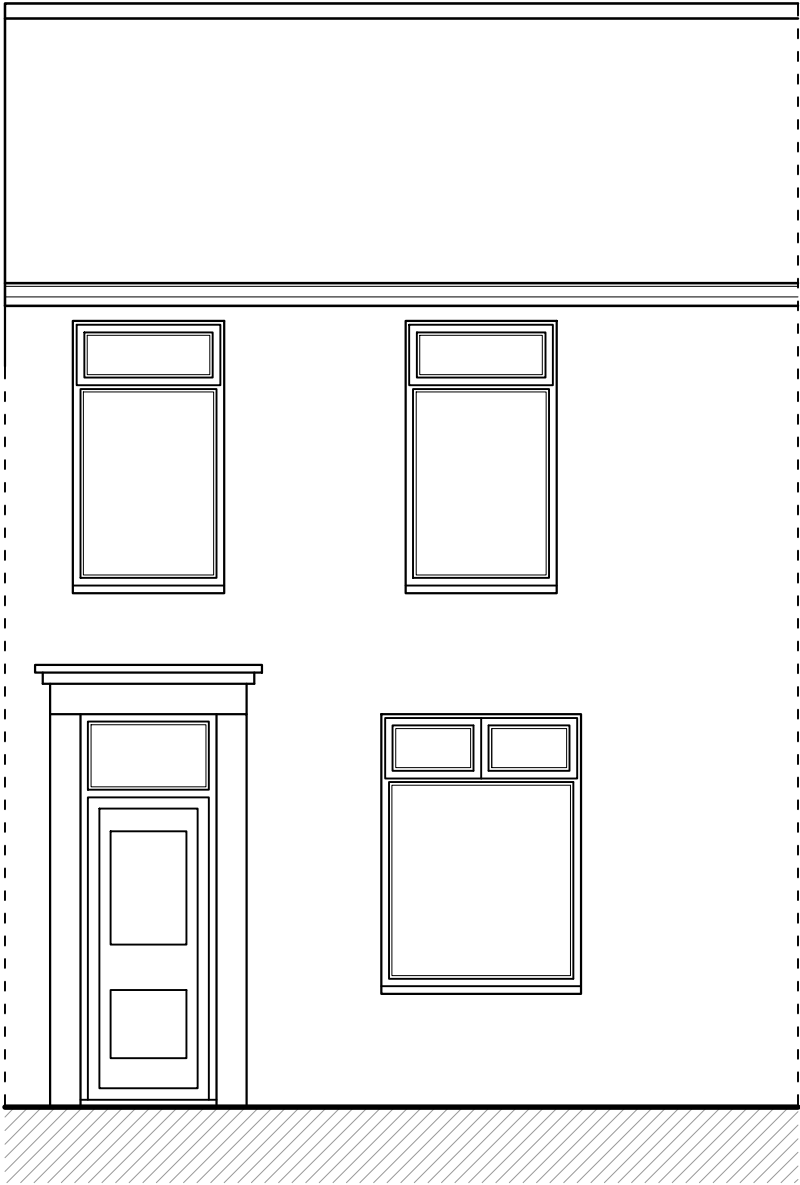


EXISTING FRONT ELEVATION

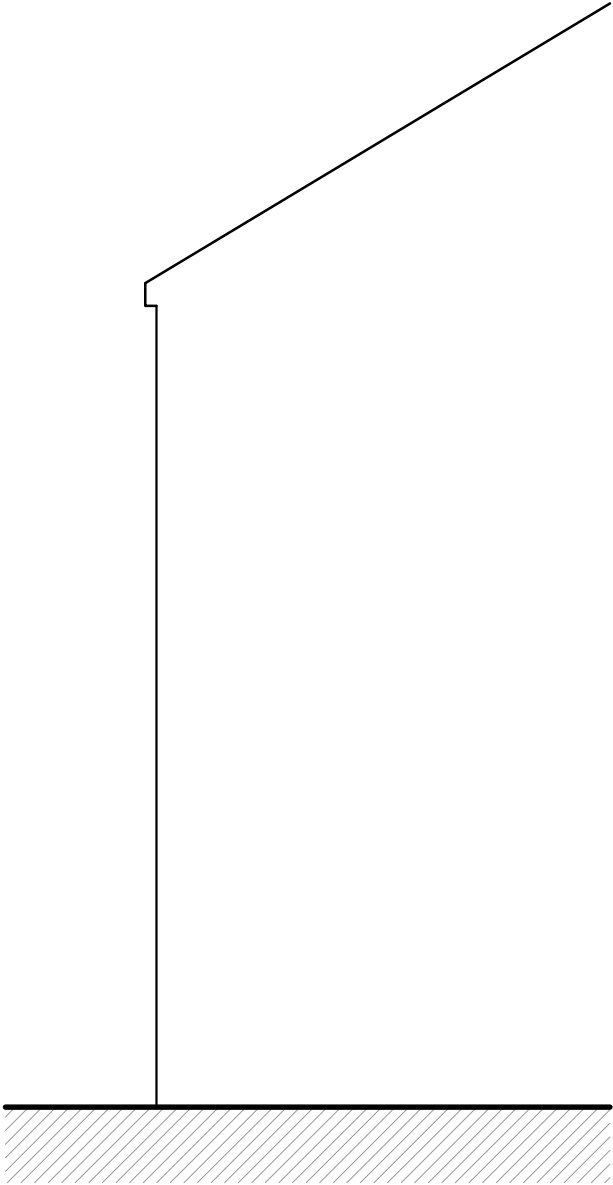


EXISTING CROSS SECTION

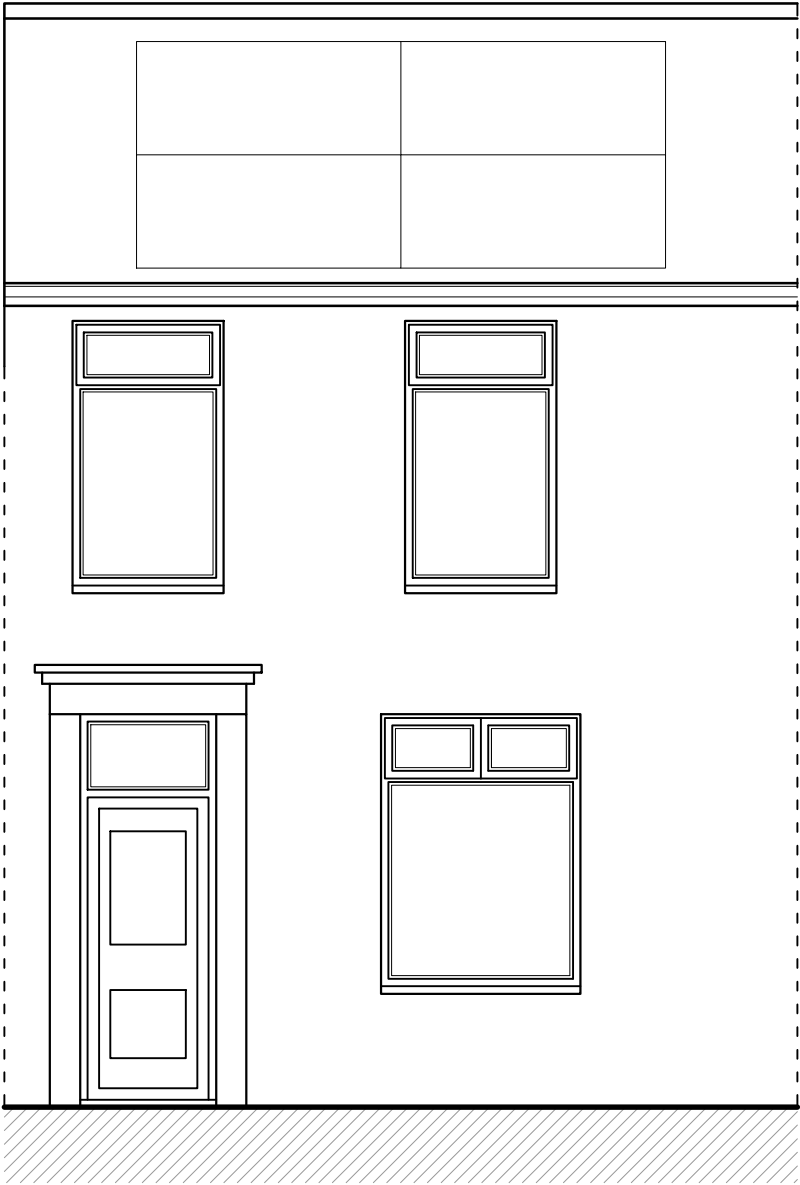

PROPOSED FRONT ELEVATION

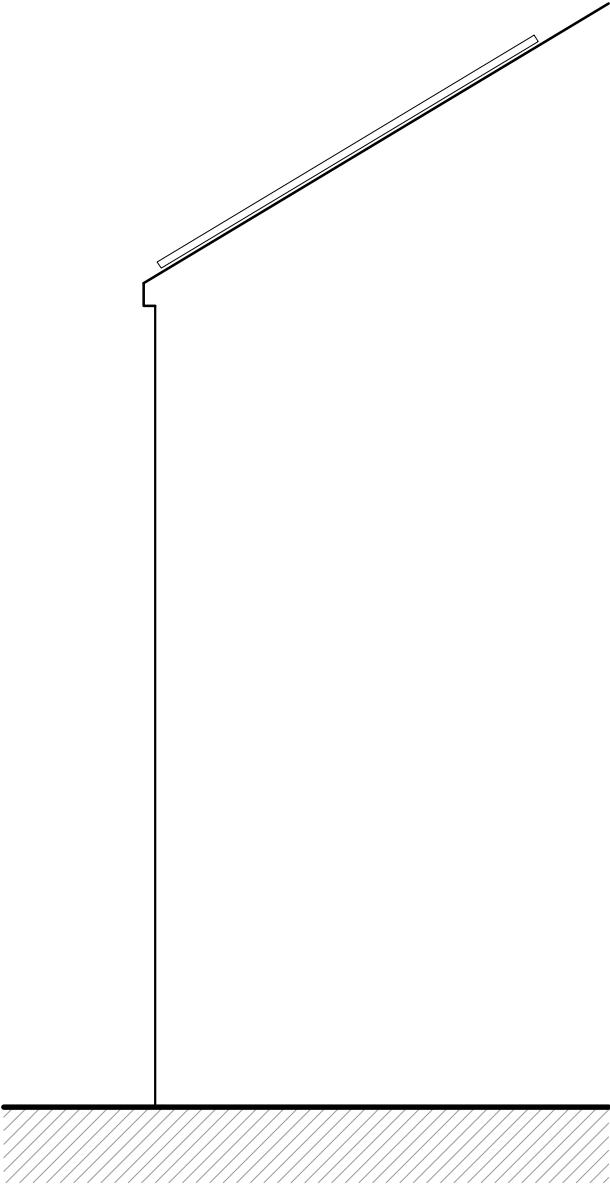

PROPOSED CROSS SECTION

 

A: Unit 4
Galeri
Doc Fictoria
Caernarfon
Gwynedd
E: info@bds-gwynedd.co.uk
T: 01248 295 093



© This drawing is the property of BDS Gwynedd and must not be copied in whole or in part without their written permission. All discrepancies and errors or omissions must be reported to BDS Gwynedd prior to works commencing. This drawing must not be scaled.

Address: **New Solar PV**
93 Lower Thomas Street, Merthyr Tydfil

Title: **Existing and Proposed Elevations**

Drawn: HGJ	Checked: -	Date: 16.02.26	Rev: -
Scale: 1:50@A2	Job: 12853	Drawing No: AL.02.01	