


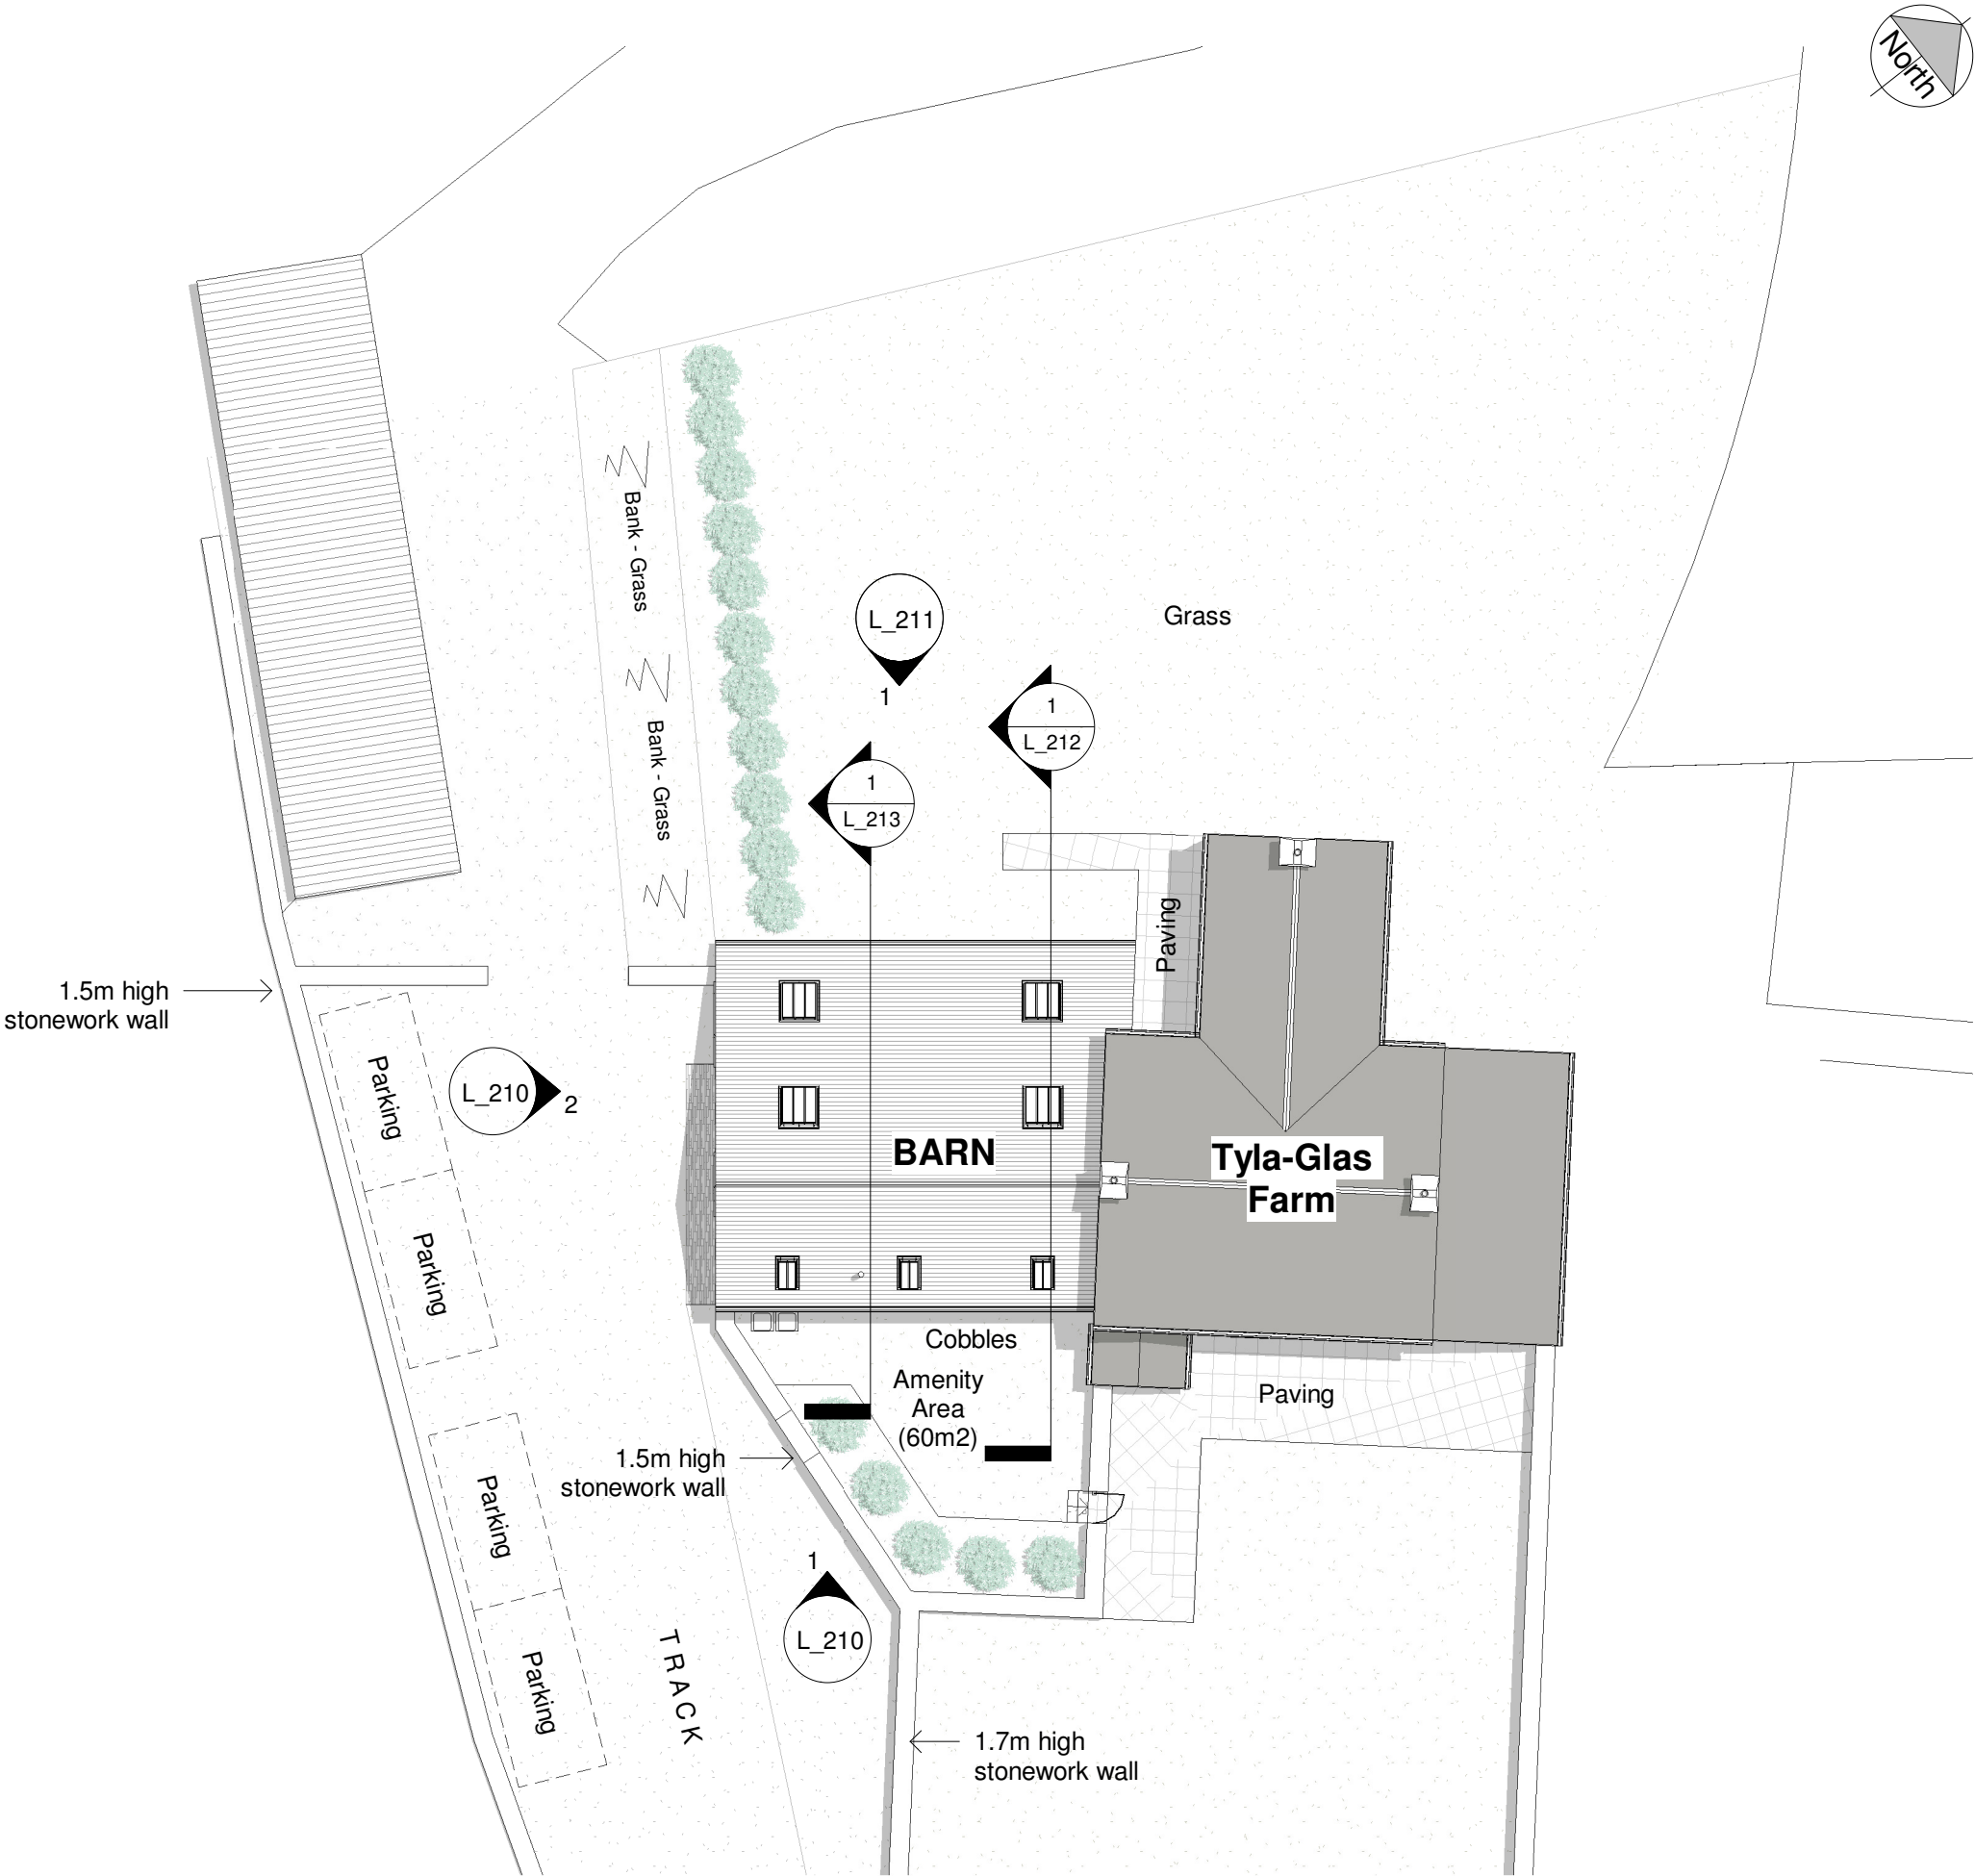

Responsibility is not accepted for errors made by others in scaling from this drawing. All construction information should be taken from figured dimensions only.

0mm 50mm

A3 Original Sheet Size

NOTES:
Read in conjunction with Vale Consultancy
Structural Survey & BeEcology Ecological Report

Planning Issue

26/05/22	A	PL	MM	Fenestration revised
date	rev	name	chk	note



Architectural Design - Feasibility - Planning - Building Control - Construction Details - Sustainable Design
Systems House 89 Heol Don Cardiff CF14 2AT
T 02920316857 M 07785582007 info@dlparchitecture.co.uk

PROJECT
Proposed barn conversion to form a
residential dwelling

Tyla-Glas Farm, Bedlinog, Treharris, CF46
6SN

DRAWING TITLE
Site Plan as Proposed

SCALE	DATE	DRAWN BY	CHECKED BY
As indicated	23/03/22	PL	MM
DRAWING NUMBER	REVISION		
P724	L_003	A	

Site Plan as Proposed
1 : 200