

Responsibility is not accepted for errors made by others in scaling from this drawing. All construction information should be taken from figured dimensions only.



A3 Original Sheet Size

**NOTES:**  
Read in conjunction with Vale Consultancy Structural Survey & BeEcology Ecological Report

- FINISHES KEY:**
- A : BROWN CONCRETE ROOF & RIDGE TILES
  - B : GREEN PAINTED TIMBER WINDOW & DOOR UNITS
  - C : TIMBER FASCIA WITH UPVC RAINWATER GOODS
  - D : STONEWORK EXTERNAL WALL
  - E : WHITE PAINTED STONEWORK EXTERNAL WALL
  - F : WHITE SMOOTH FACED RENDERED EXTERNAL WALL
  - G : SMOOTH FACED RENDERED EXTERNAL WALL
  - H : SLATE GREY ROOF & RIDGE TILES

# Planning Issue

|          |     |      |     |                      |
|----------|-----|------|-----|----------------------|
| 26/05/22 | A   | PL   | MM  | Fenestration revised |
| date     | rev | name | chk | note                 |



Architectural Design - Feasibility - Planning - Building Control - Construction Details - Sustainable Design

Systems House 89 Heol Don Cardiff CF14 2AT  
T 02920316857 M 07785582007 info@dlparchitecture.co.uk


PROJECT  
Proposed barn conversion to form a residential dwelling

Tyla-Glas Farm, Bedlinog, Treharris, CF46 6SN


DRAWING TITLE  
Floor Plans as Proposed

|         |          |          |            |
|---------|----------|----------|------------|
| SCALE   | DATE     | DRAWN BY | CHECKED BY |
| 1 : 100 | 06/04/22 | PL       | MM         |

|                |          |
|----------------|----------|
| DRAWING NUMBER | REVISION |
| P724 L_200     | A        |

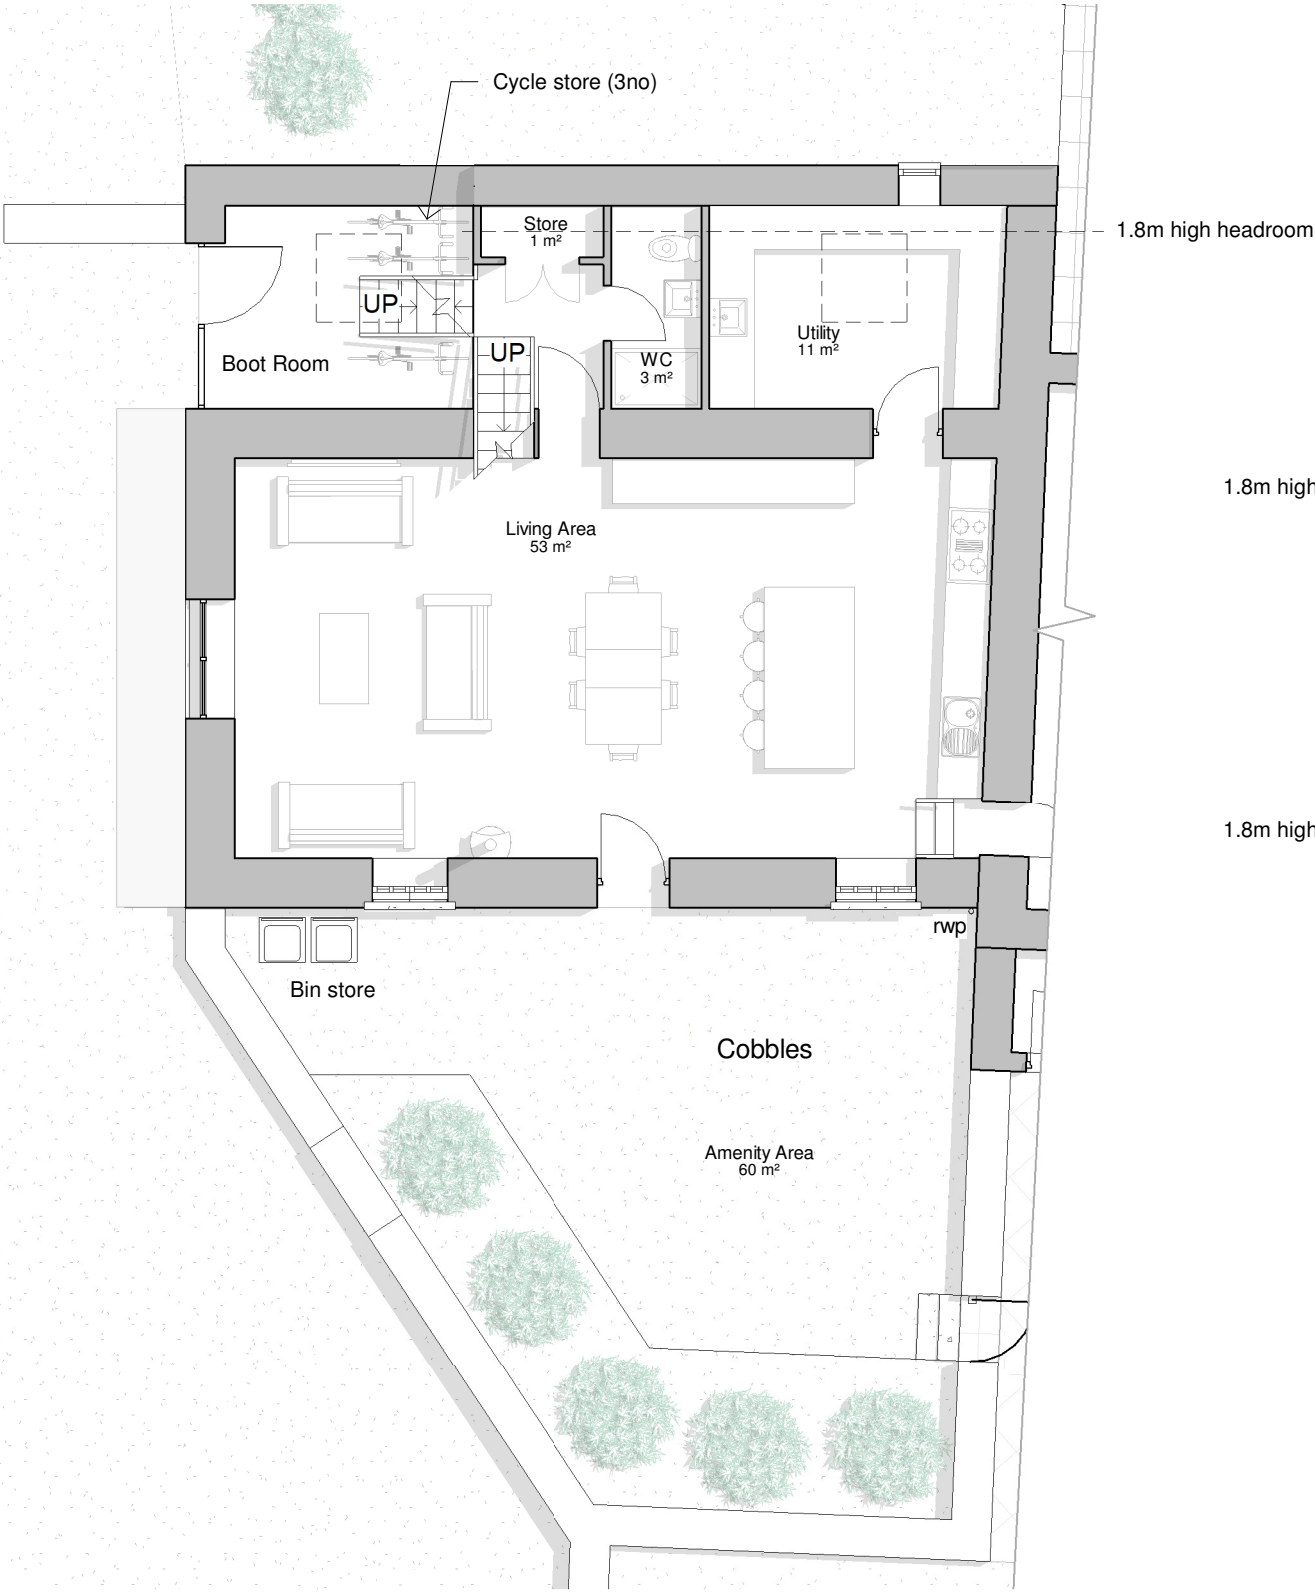

Ground Floor  
1 : 100

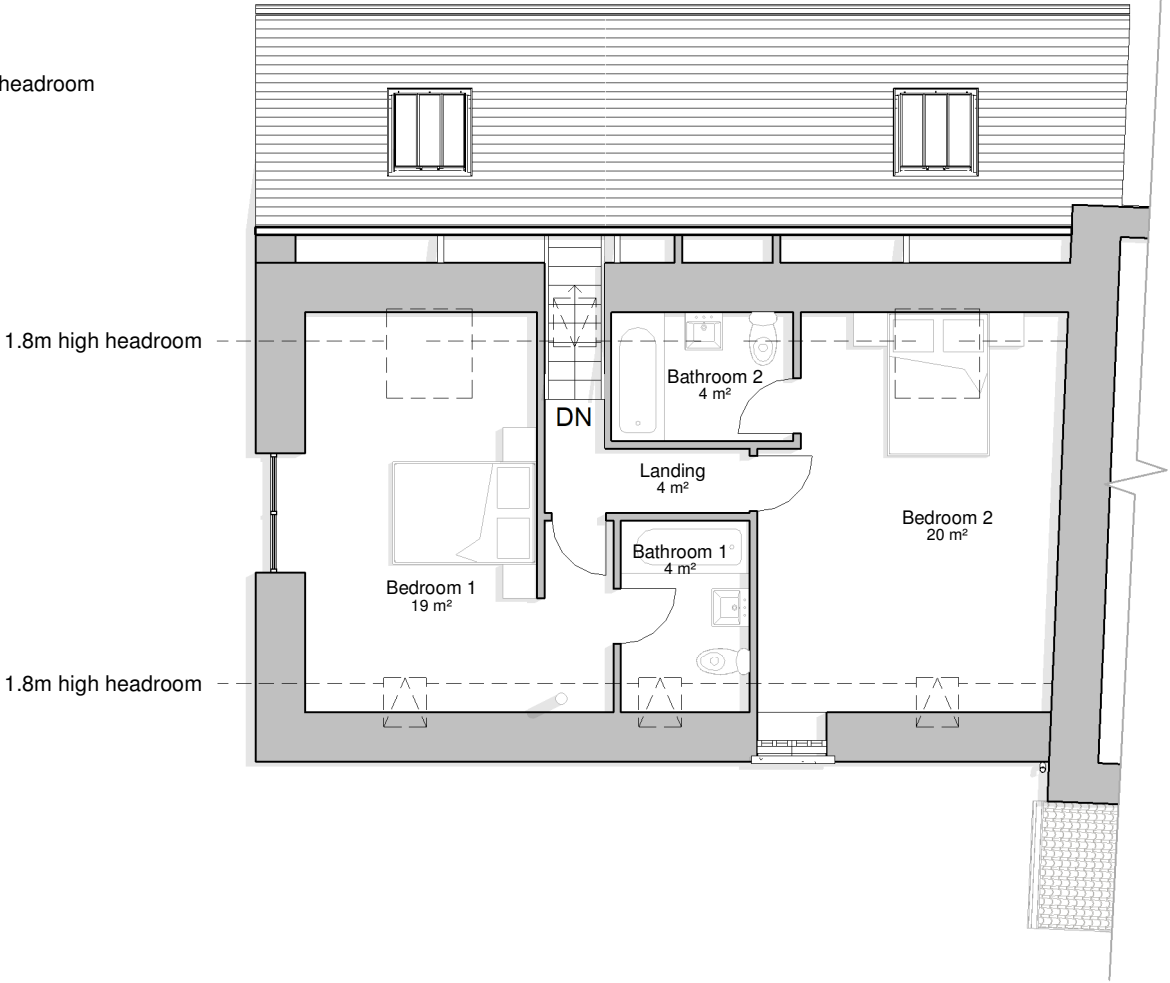

First Floor  
1 : 100