


Responsibility is not accepted for errors made by others in scaling from this drawing. All construction information should be taken from figured dimensions only.

0mm

50mm

A3

Original Sheet Size

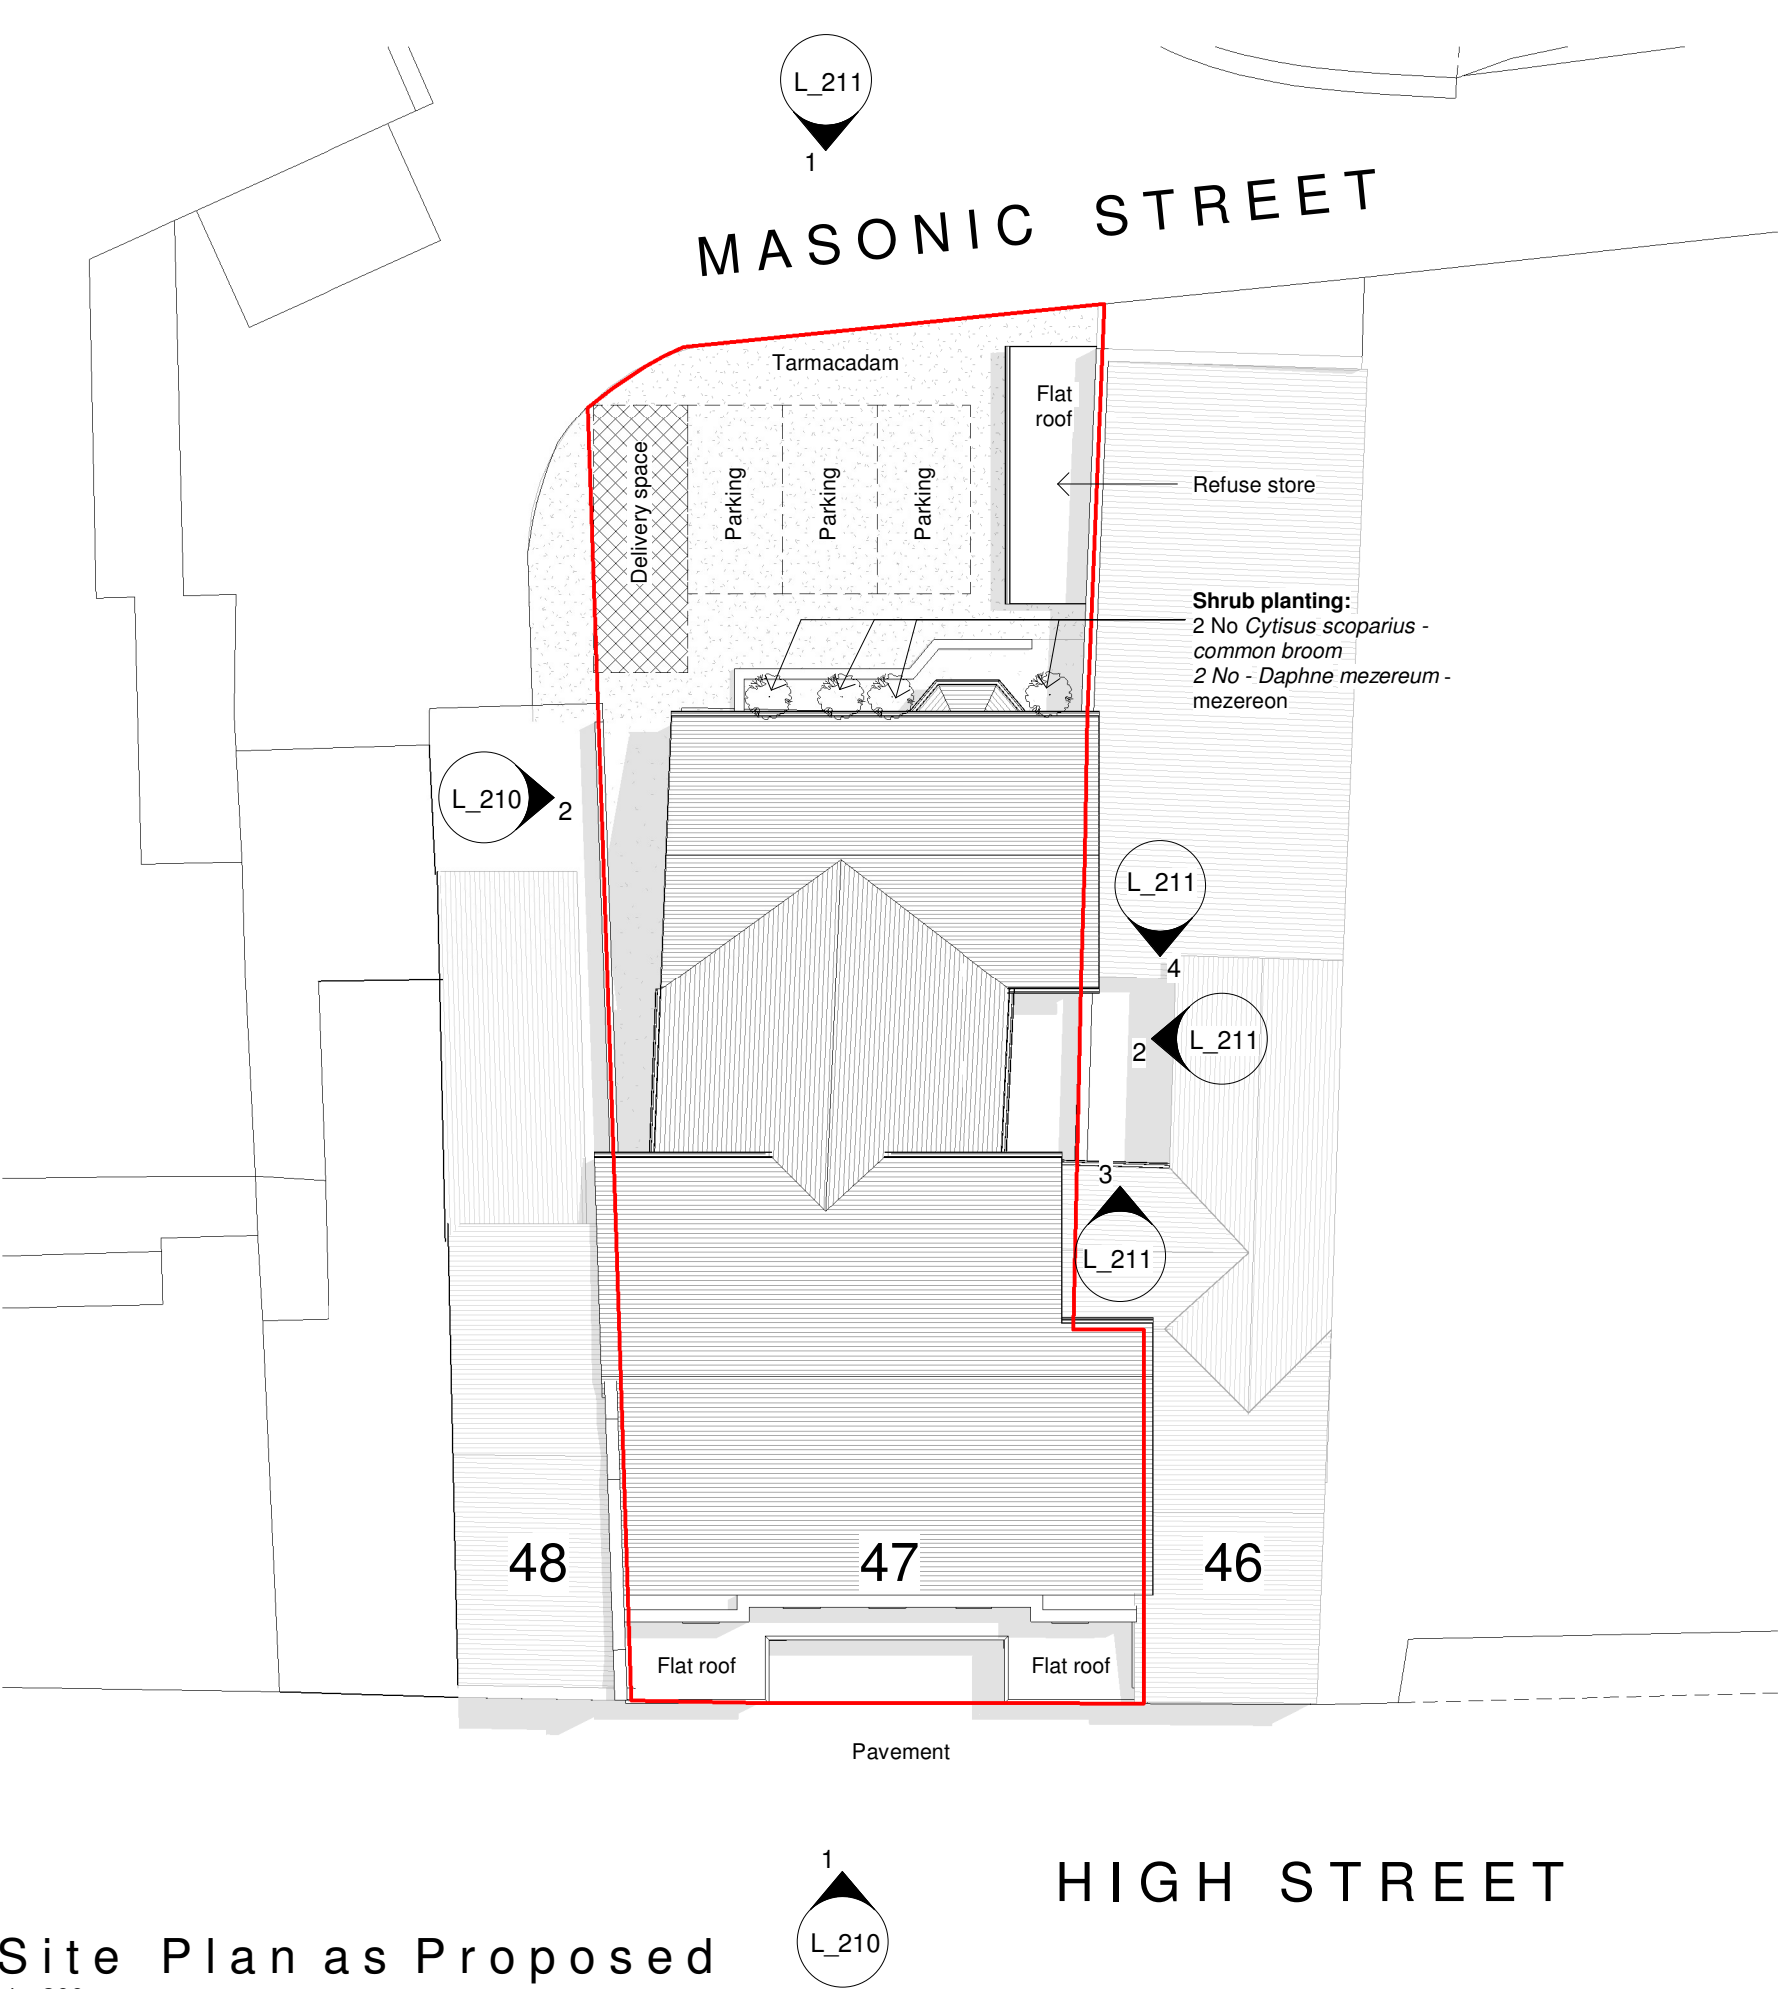

Planning Issue

17/04/26	A	PL	JT	Parking revised
date	rev	name	chk	note



Architectural Design - Feasibility - Planning - Building Control - Construction Details - Sustainable Design

Systems House 89 Heol Don Cardiff CF14 2AT
T 02920316857 M 07785582007 info@dlparchitecture.co.uk

PROJECT

Proposed new entrance, internal alterations, conversion of basement & GF to A3 use, and conversion of the first floor to C1 hotel use

Former Barclays Bank, 47 High Street, Merthyr Tydfil, CF47 8DL

DRAWING TITLE

Site Plan as Proposed

SCALE	DATE	DRAWN BY	CHECKED BY
1 : 200	13/11/25	PL	JT

DRAWING NUMBER	REVISION
P863 L_003	A

17/04/2026 10:59:53