





Existing Side Elevation

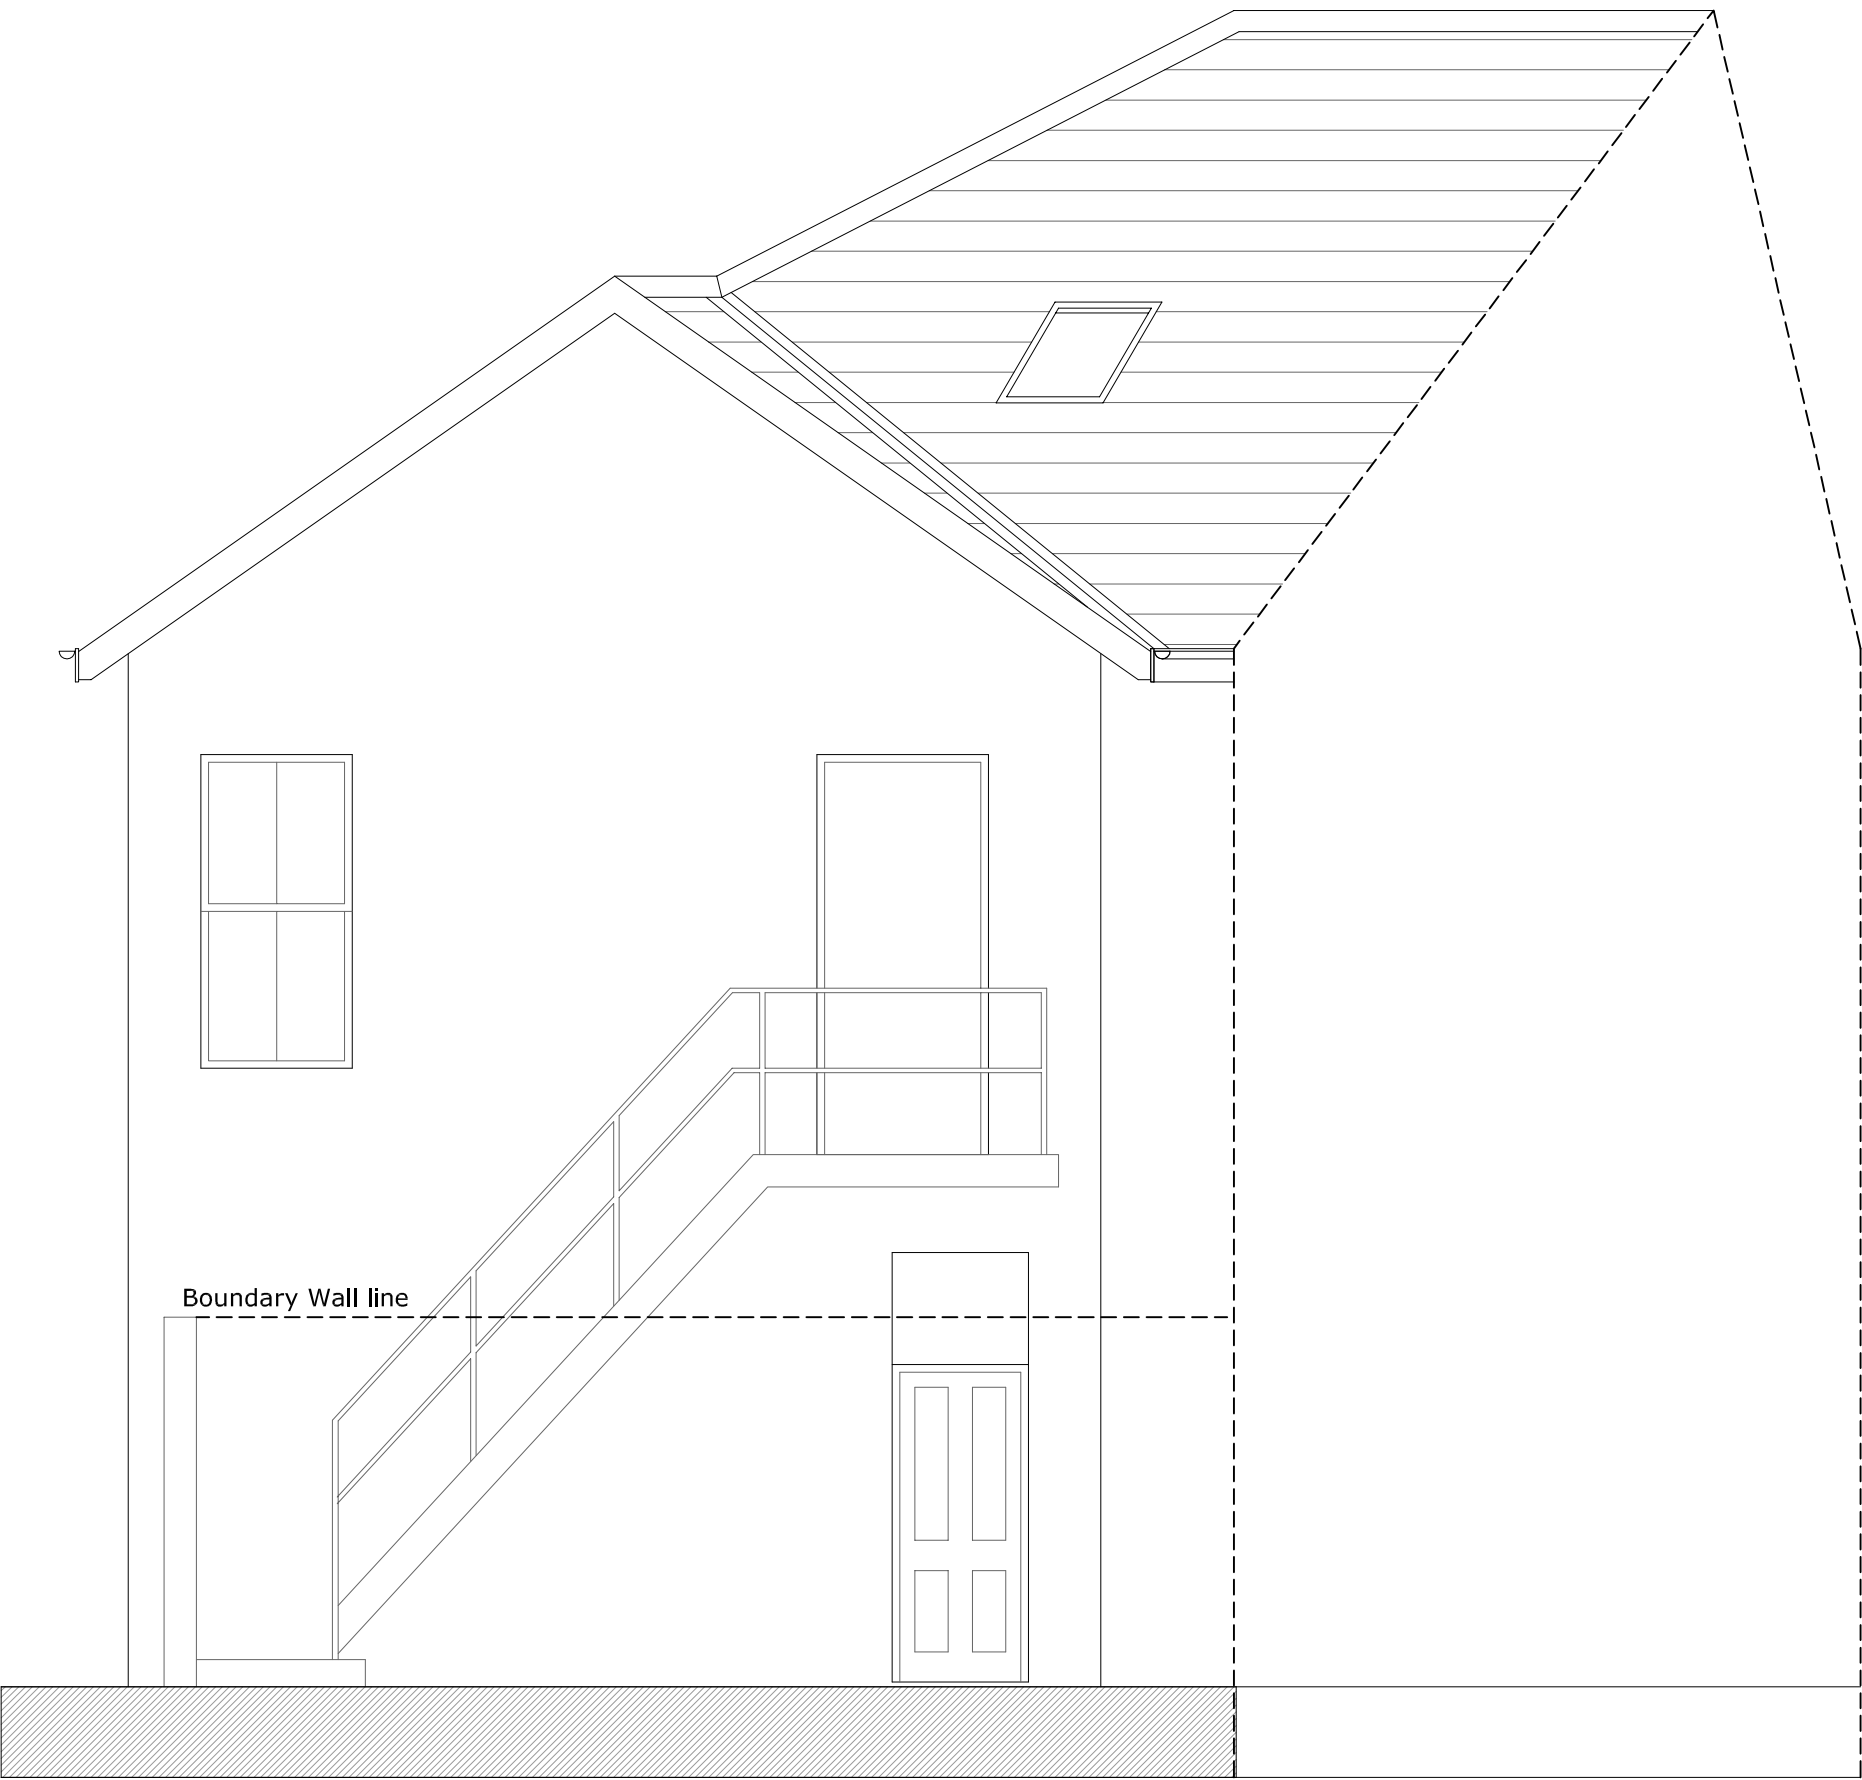

Existing Rear Elevation



Existing Front Elevation

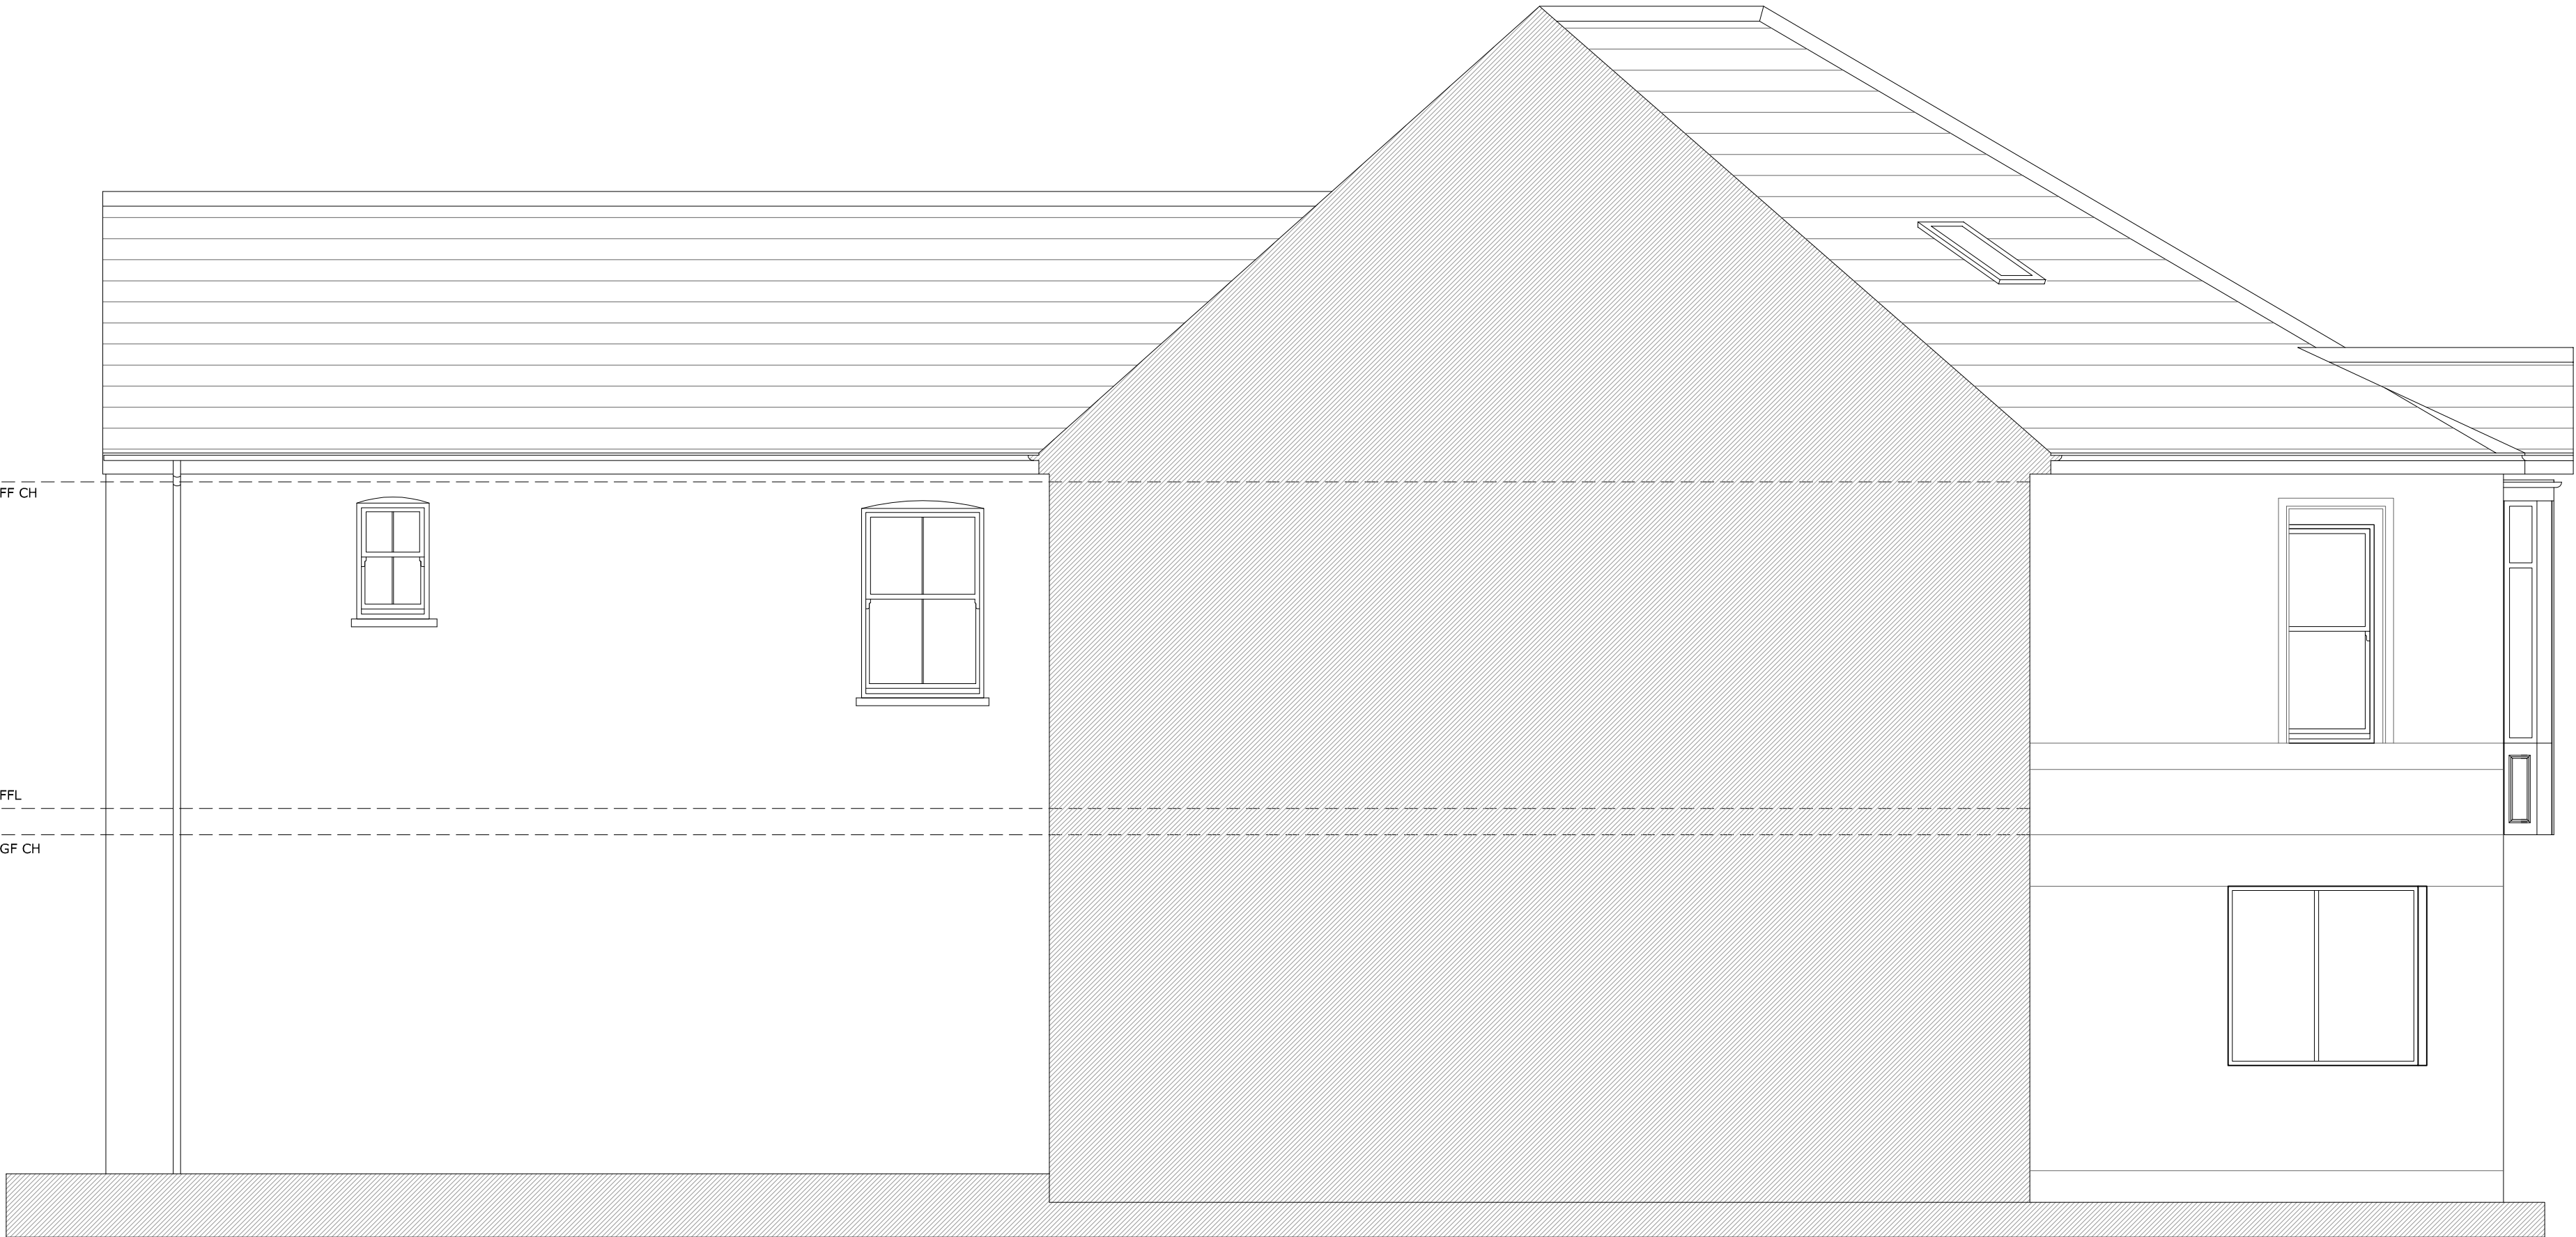

Existing Side Elevation

Issue B	25.10.21	Confirmation of existing roof light locations (2No.)	
Issue A	19.07.21	Addition of North (Side) Elevation	
Issue	21.05.21	Planning Submission	
 Westfield Architects		0 1 2 3m	Date: 20.04.21
		Job: 32 High Street, Conversion to apartments and retail units.	Scale: 1:50@A1
		Location: 32 High Street, Merthyr Tydfil, CF47 8DE	Eng No: 302 - AL/99/03
		Title: Existing Elevations	
TEL + 07846 126350, E-MAIL + sam@westfieldarchitects.co.uk 2 Alexander Gate, Ffordd Pengam, Cardiff, CF24 2SA.			