



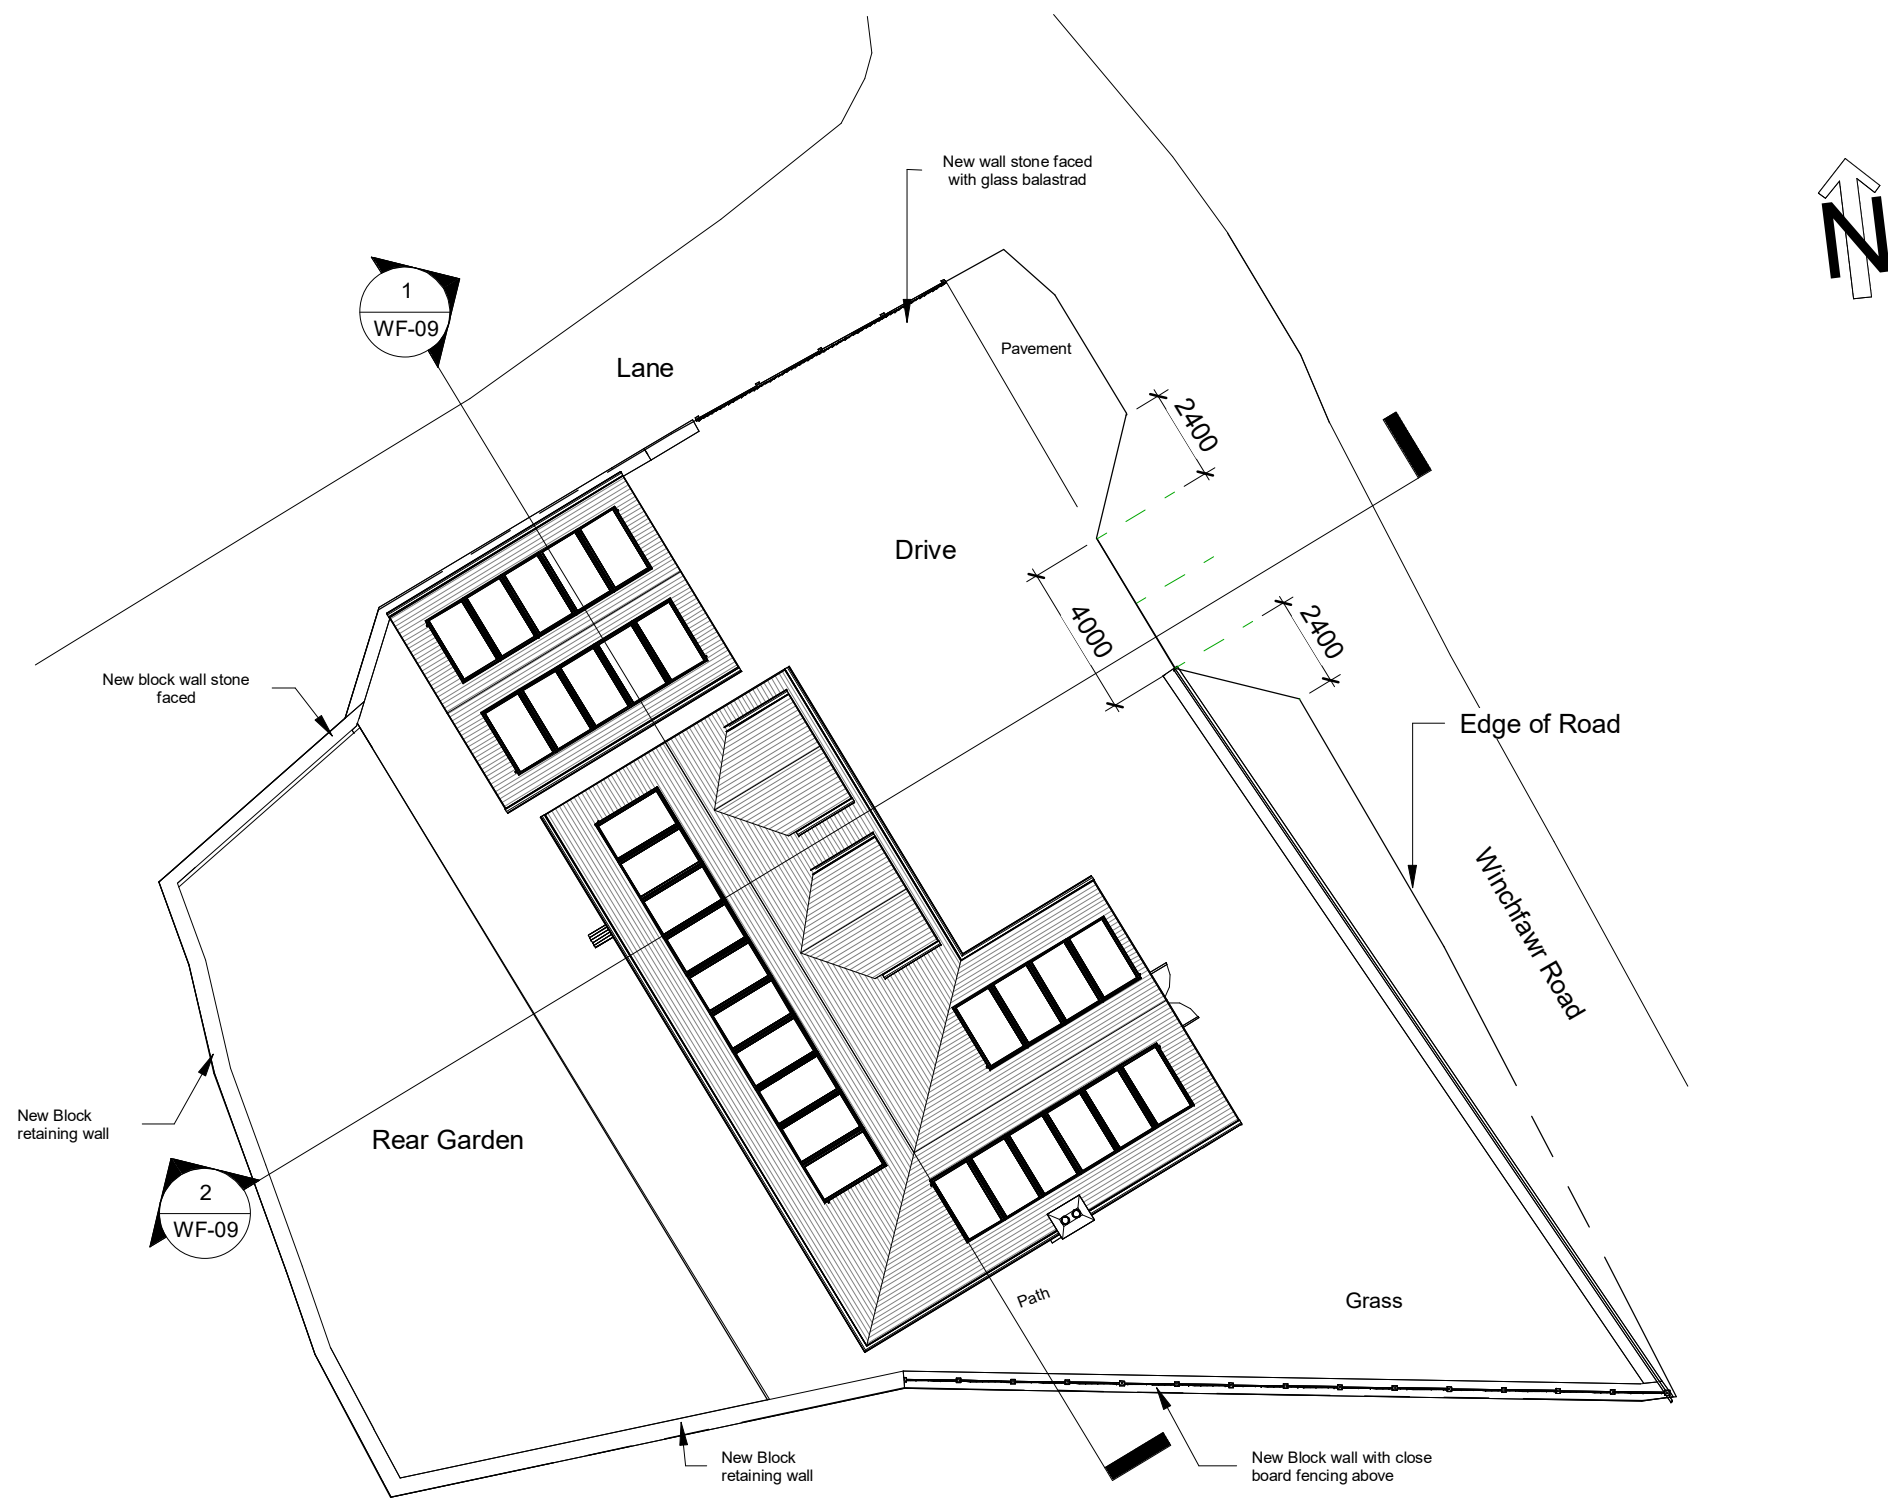

Proposed Site Plan

 

PROJECT	SHEET
New Dwelling with Detached Garage	Proposed Site Plans
INDIGO DESIGN (Part of 3dcadwales Ltd) 5 Ashlea Drive, Merthyr Tydfil, CF47 0NY Tele 01685 385746 Mob - 07940913216 Email: enquiries@indigo-3d-design.co.uk	Address Land off, Winch Fawr Road, Merthyr Tydfil. CF48 1RD

This Drawing is Copyright, Dimensions to be checked on site and not scaled from this drawing				Checked by JH	Drawn by PH	Scale (@ A3) 1 : 200
PURPOSE OF ISSUE		DRWAING NUMBER		Rev No	Description	Date
Planning Approval		WF-06		A	Issue	30/11/2022
				B	Vision splay shown	22/05/2022