


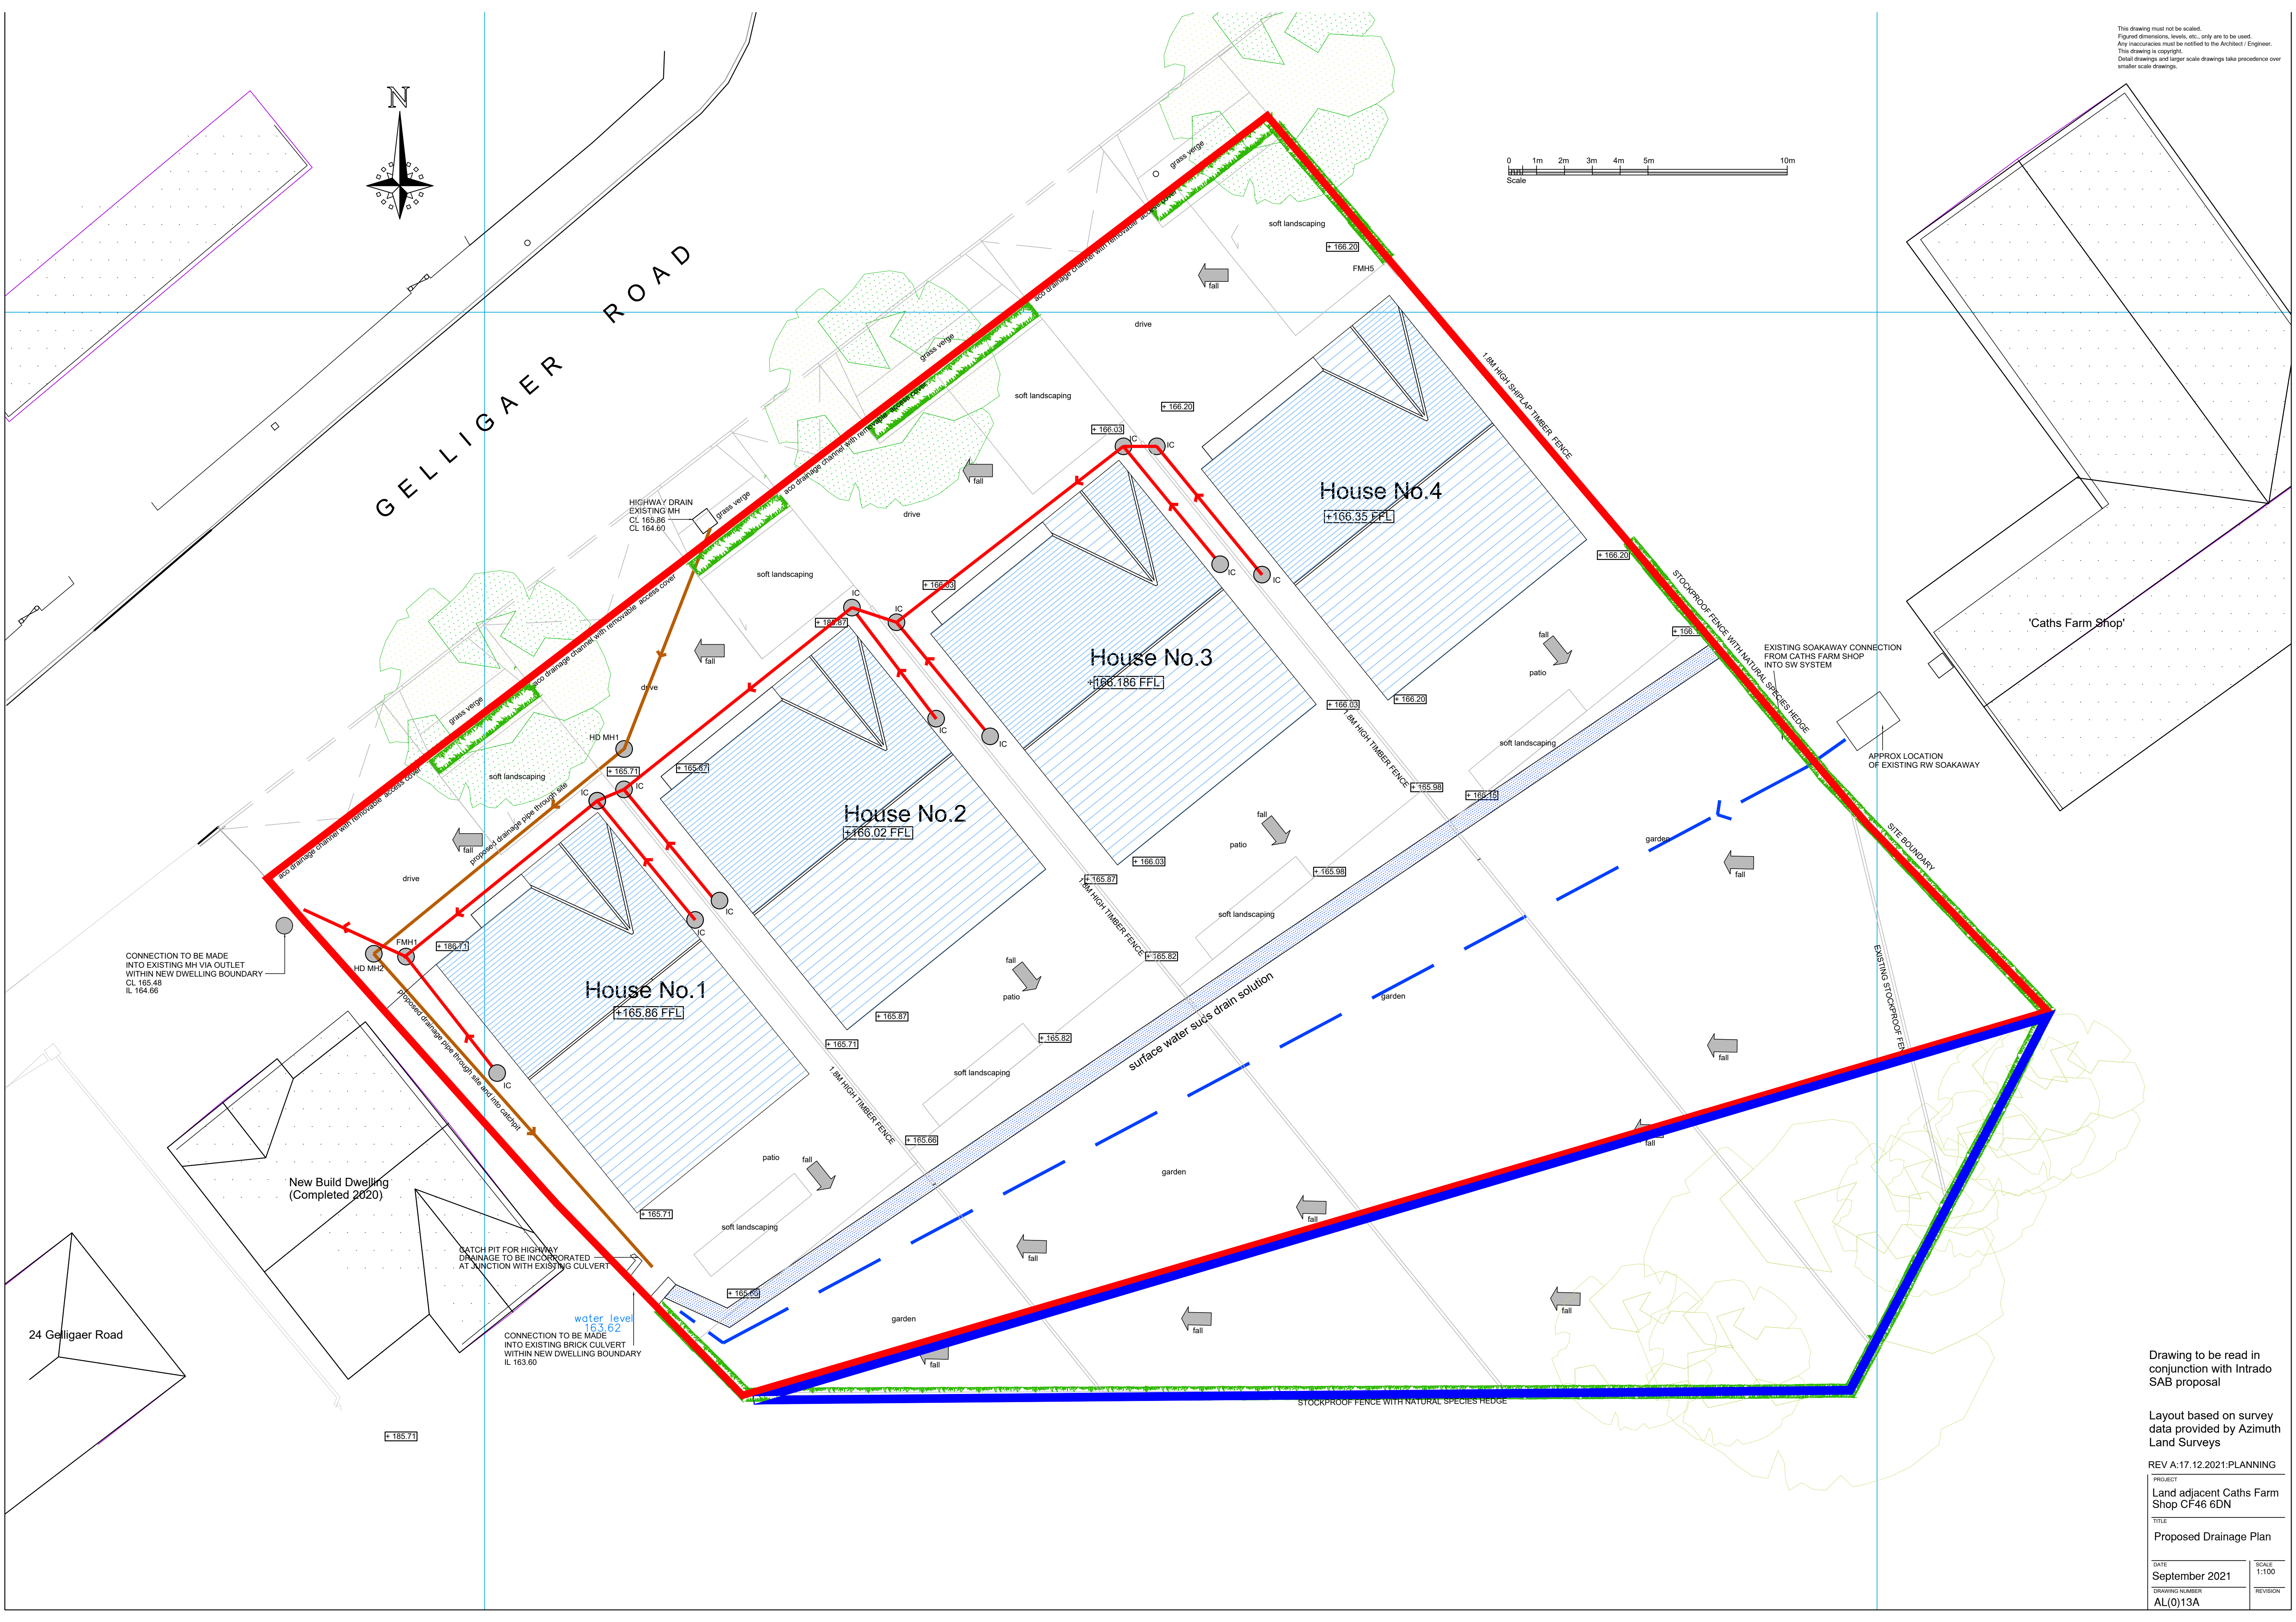

This drawing must not be scaled.
Figured dimensions, levels, etc., only are to be used.
Any inaccuracies must be notified to the Architect / Engineer.
This drawing is copyright.
Detail drawings and larger scale drawings take precedence over smaller scale drawings.

Drawing to be read in conjunction with Intrado SAB proposal

Layout based on survey data provided by Azimuth Land Surveys

REV A:17.12.2021-PLANNING

PROJECT
Land adjacent Caths Farm Shop CF46 6DN

TITLE
Proposed Drainage Plan

DATE September 2021	SCALE 1:100
DRAWING NUMBER AL(0)13A	REVISION