
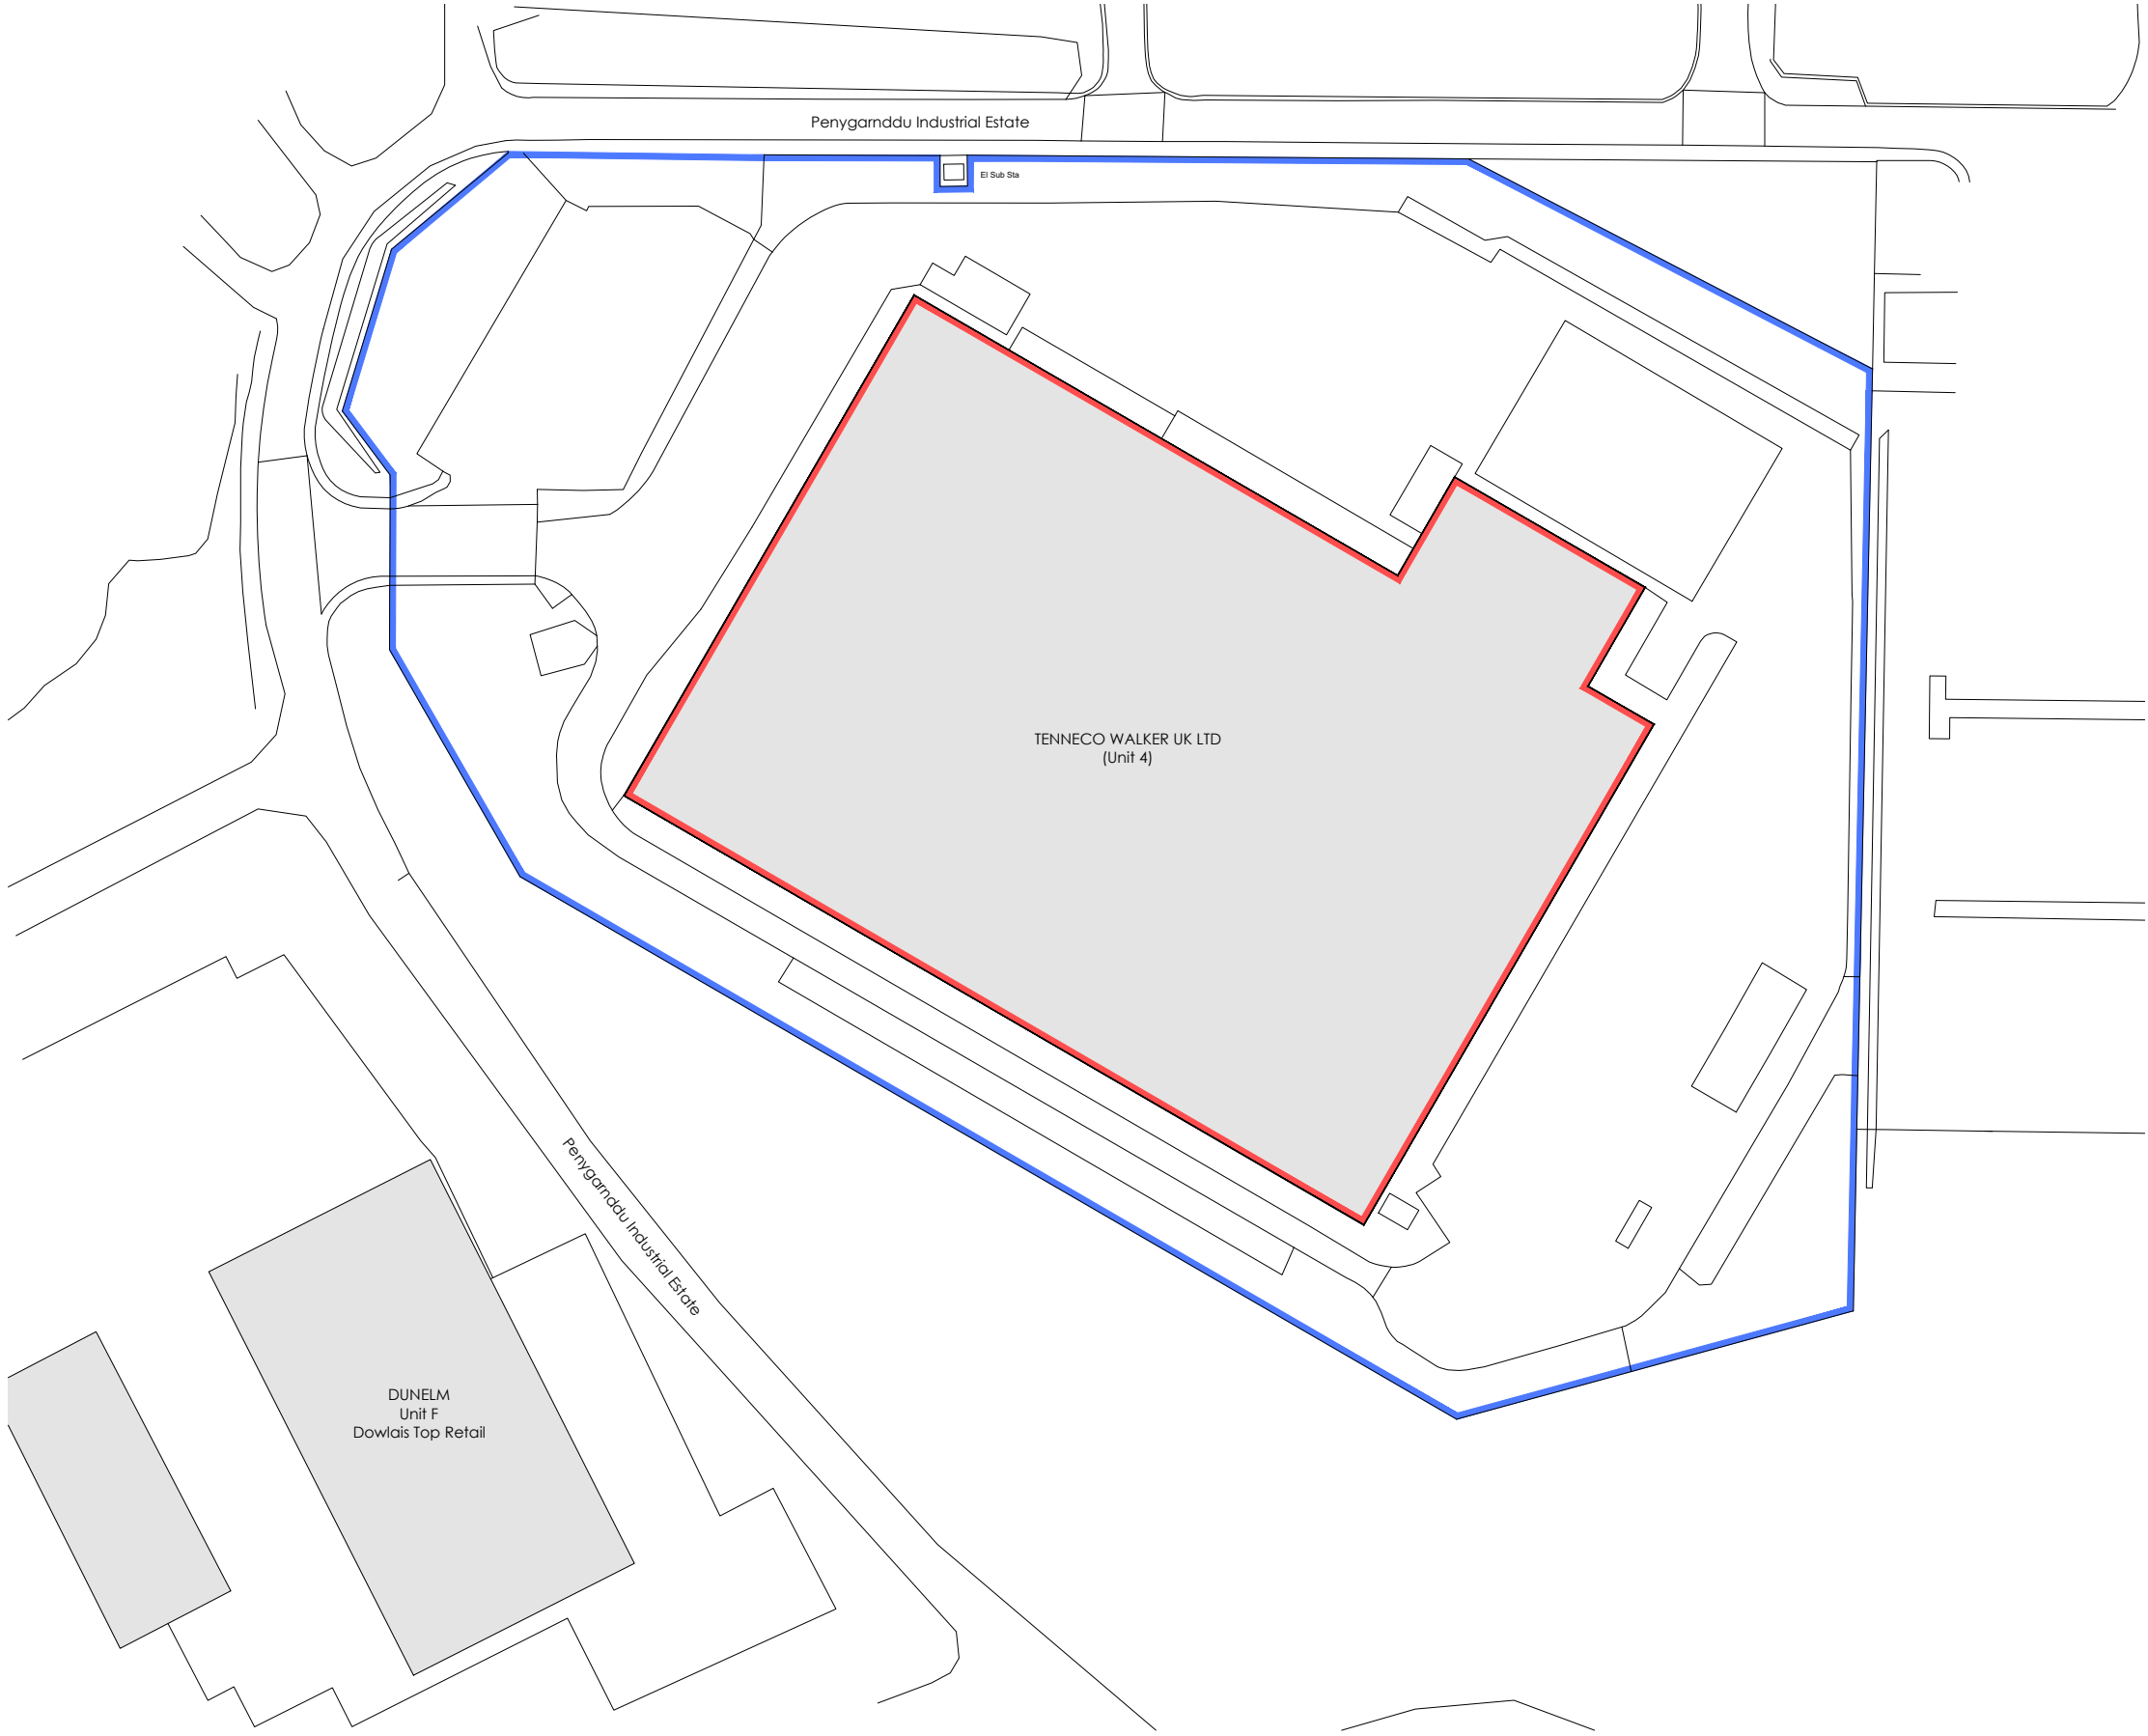


 

Site Location Plan
Scale: 1:1250@A3


Rev.	Description	Date	Chkd.
THE CONTRACTOR SHALL CHECK AND VERIFY ALL DIMENSIONS ON SITE AND REPORT DISCREPANCIES IN WRITING TO LS ARCHITECTURE BEFORE PROCEEDING WORK. ALL DIMENSIONS IN MILLIMETERS UNLESS OTHERWISE STATED. DRAWING STATUS AS INDICATED BELOW.			
© COPYRIGHT. THE COPYRIGHT IN THIS DRAWING IS VESTED IN LS ARCHITECTURE. AND NO LICENSE OR ASSIGNMENT OF ANY KIND HAS BEEN, OR IS, GRANTED TO ANY THIRD PARTY WHETHER BY PROVISION OF COPIES OR ORIGINALS OR OTHERWISE UNLESS AGREED IN WRITING.			
Client: Tenneco Walker Uk Ltd C/O eEnergy Group Plc			
Project: Proposed Roof Mounted Solar Panels			
Address: Unit 4 Penygarnddu Industrial Estate Merthyr Tydfil CF48 2TA			

Drawing Title: Site Location Plan

Drawn By :
Date : Feb 2026
Scale: 1:1250@A3

Luke Strange Ltd
Architectural Design
Email: luke@lukestrange.co.uk
Tel: 07849 770525

Drawing No: 838 / 01	Rev:
--------------------------------	-------------

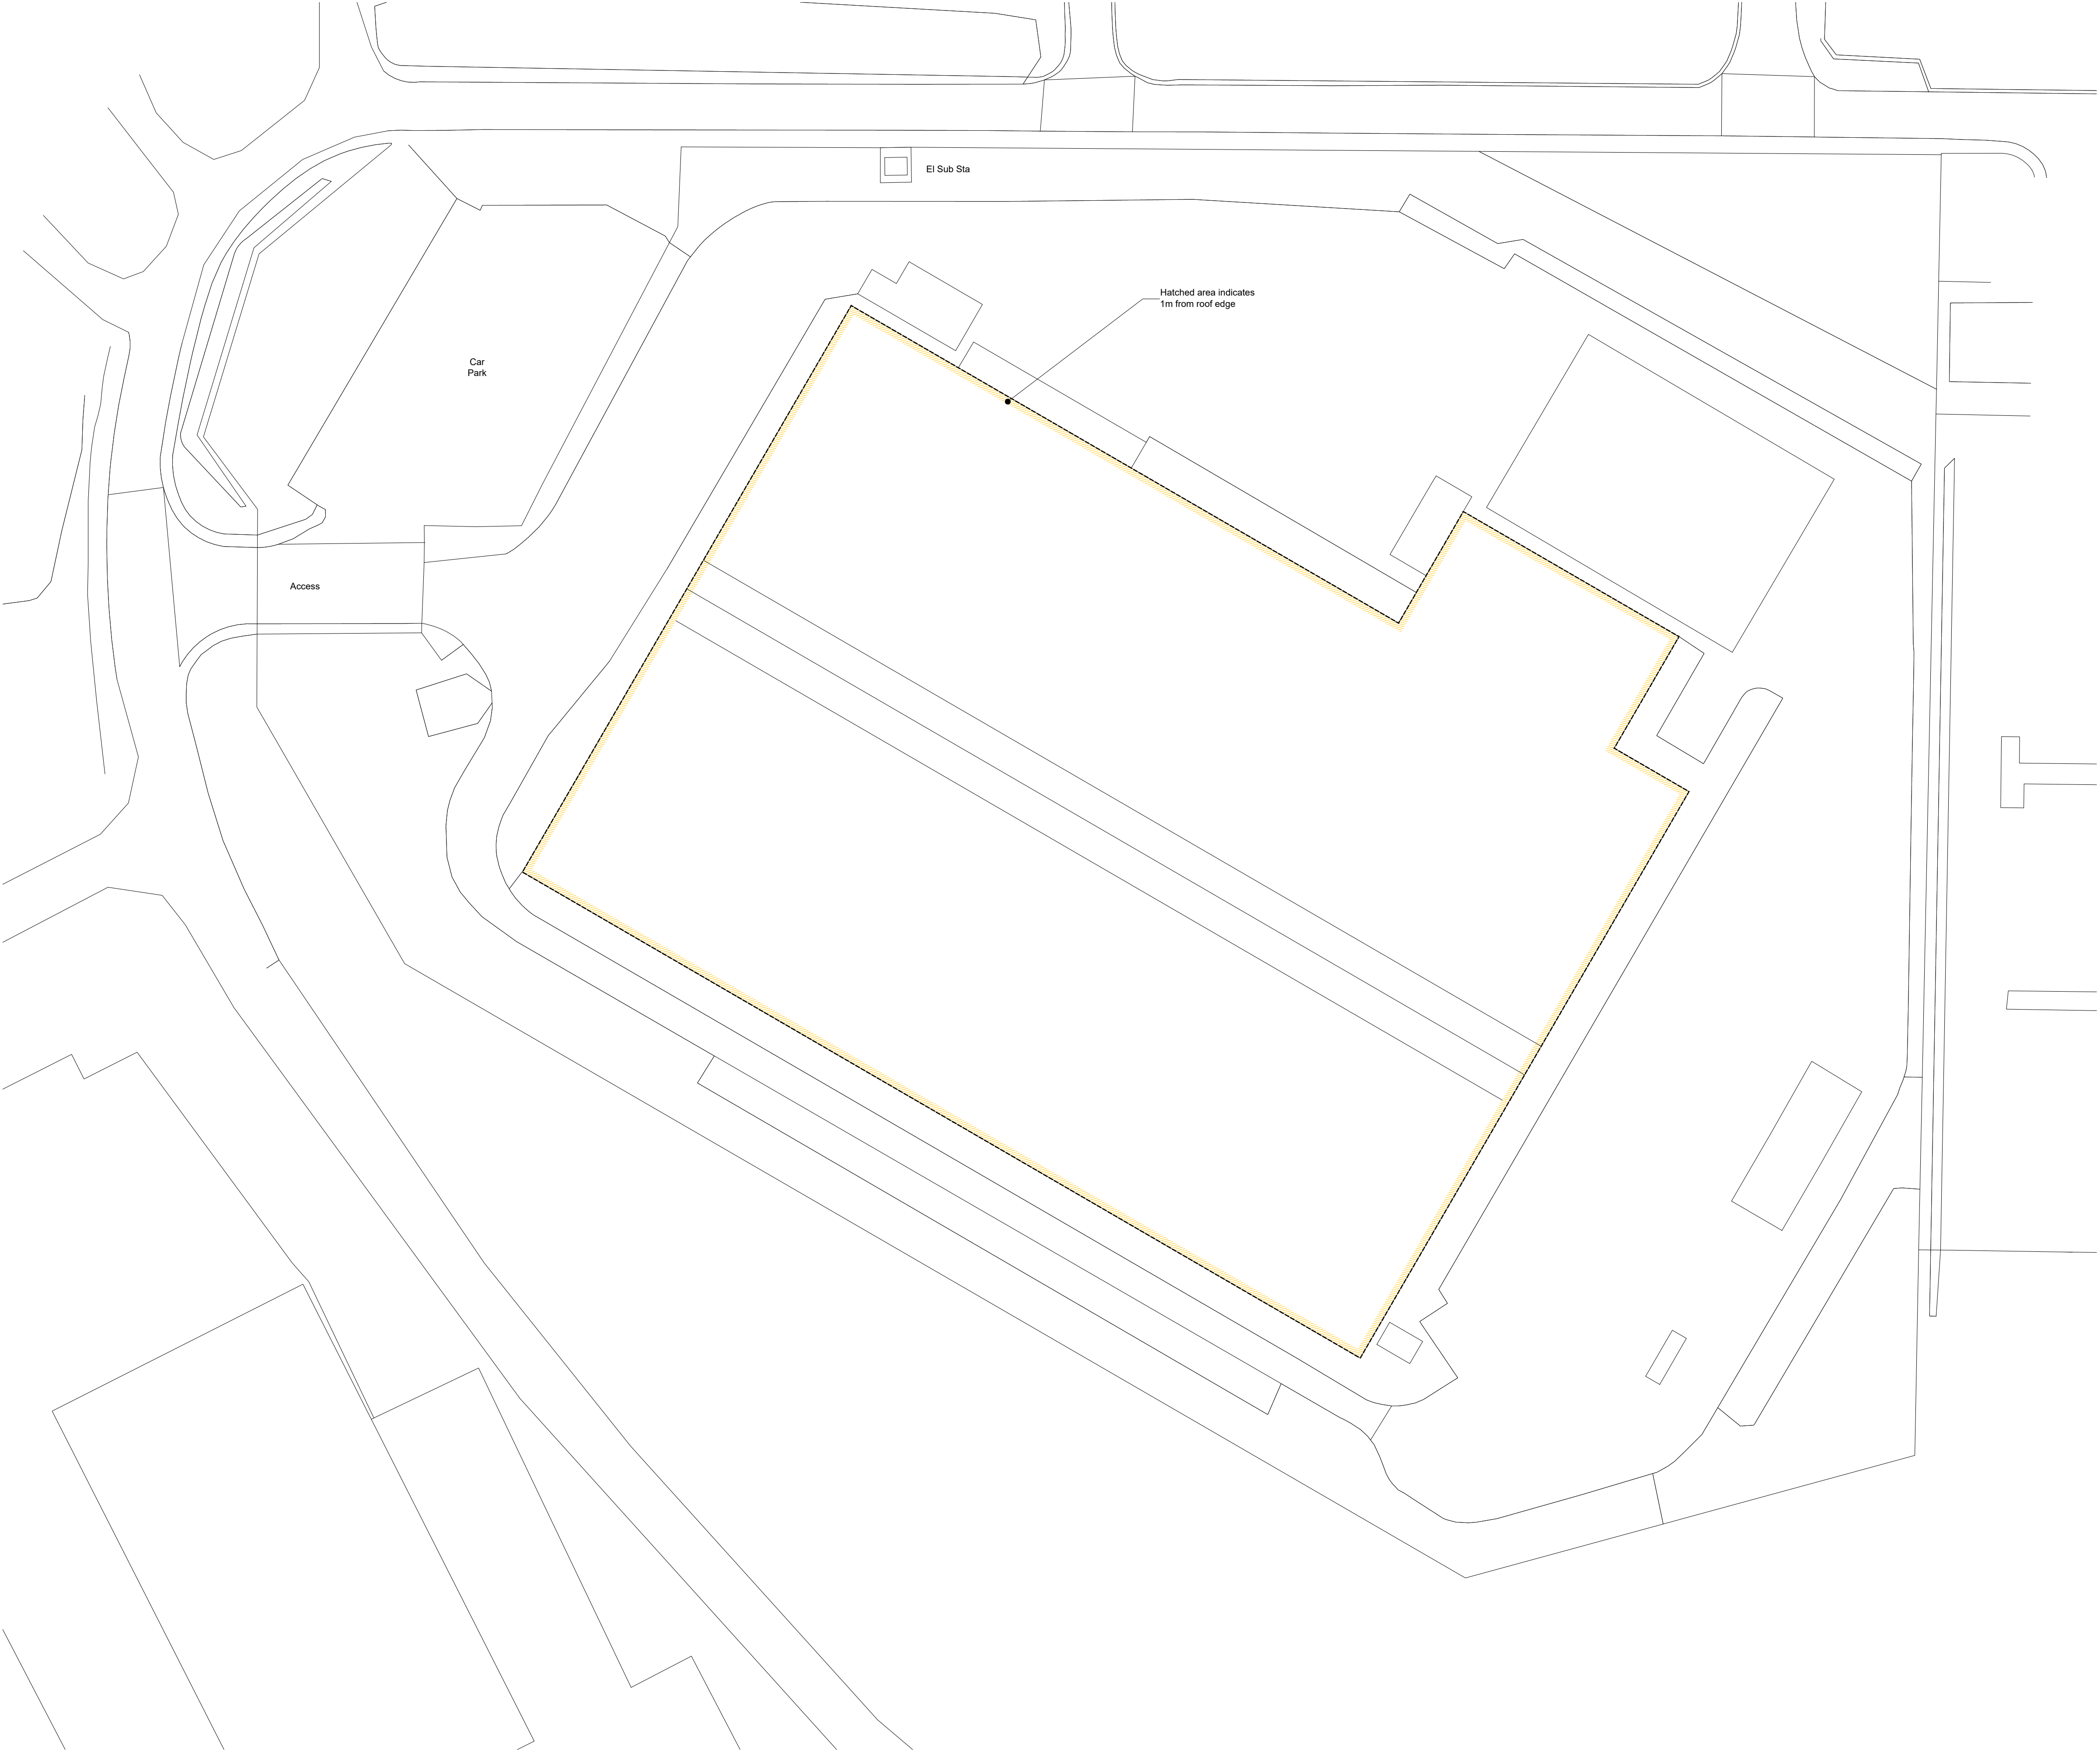

Rev.	Description	Date	Chkd.
------	-------------	------	-------

THE CONTRACTOR SHALL CHECK AND VERIFY ALL DIMENSIONS ON SITE AND REPORT DISCREPANCIES IN WRITING TO LS ARCHITECTURE BEFORE PROCEEDING WORK. ALL DIMENSIONS IN MILLIMETERS UNLESS OTHERWISE STATED. DRAWING STATUS AS INDICATED BELOW.

© COPYRIGHT. THE COPYRIGHT IN THIS DRAWING IS VESTED IN LS ARCHITECTURE. AND NO LICENSE OR ASSIGNMENT OF ANY KIND HAS BEEN, OR IS, GRANTED TO ANY THIRD PARTY WHETHER BY PROVISION OF COPIES OR ORIGINALS OR OTHERWISE UNLESS AGREED IN WRITING.

Client:
Tenneco Walker Uk Ltd
C/O eEnergy Group Plc

Project:
Proposed Roof Mounted Solar Panels

Address:
Unit 4
Penygarnddu Industrial Estate
Merthyr Tydfil
CF48 2TA



Drawing Title:
Existing Site & Roof Plan

Drawn By :
Date : Feb 2026
Scale: 1:500@A1

Luke Strange Ltd
Architectural Design
Email: luke@lukestrange.co.uk
Tel: 07849 770525

Drawing No:
838 / 02
Rev:

Existing Site & Roof Plan
Scale: 1:500@A1

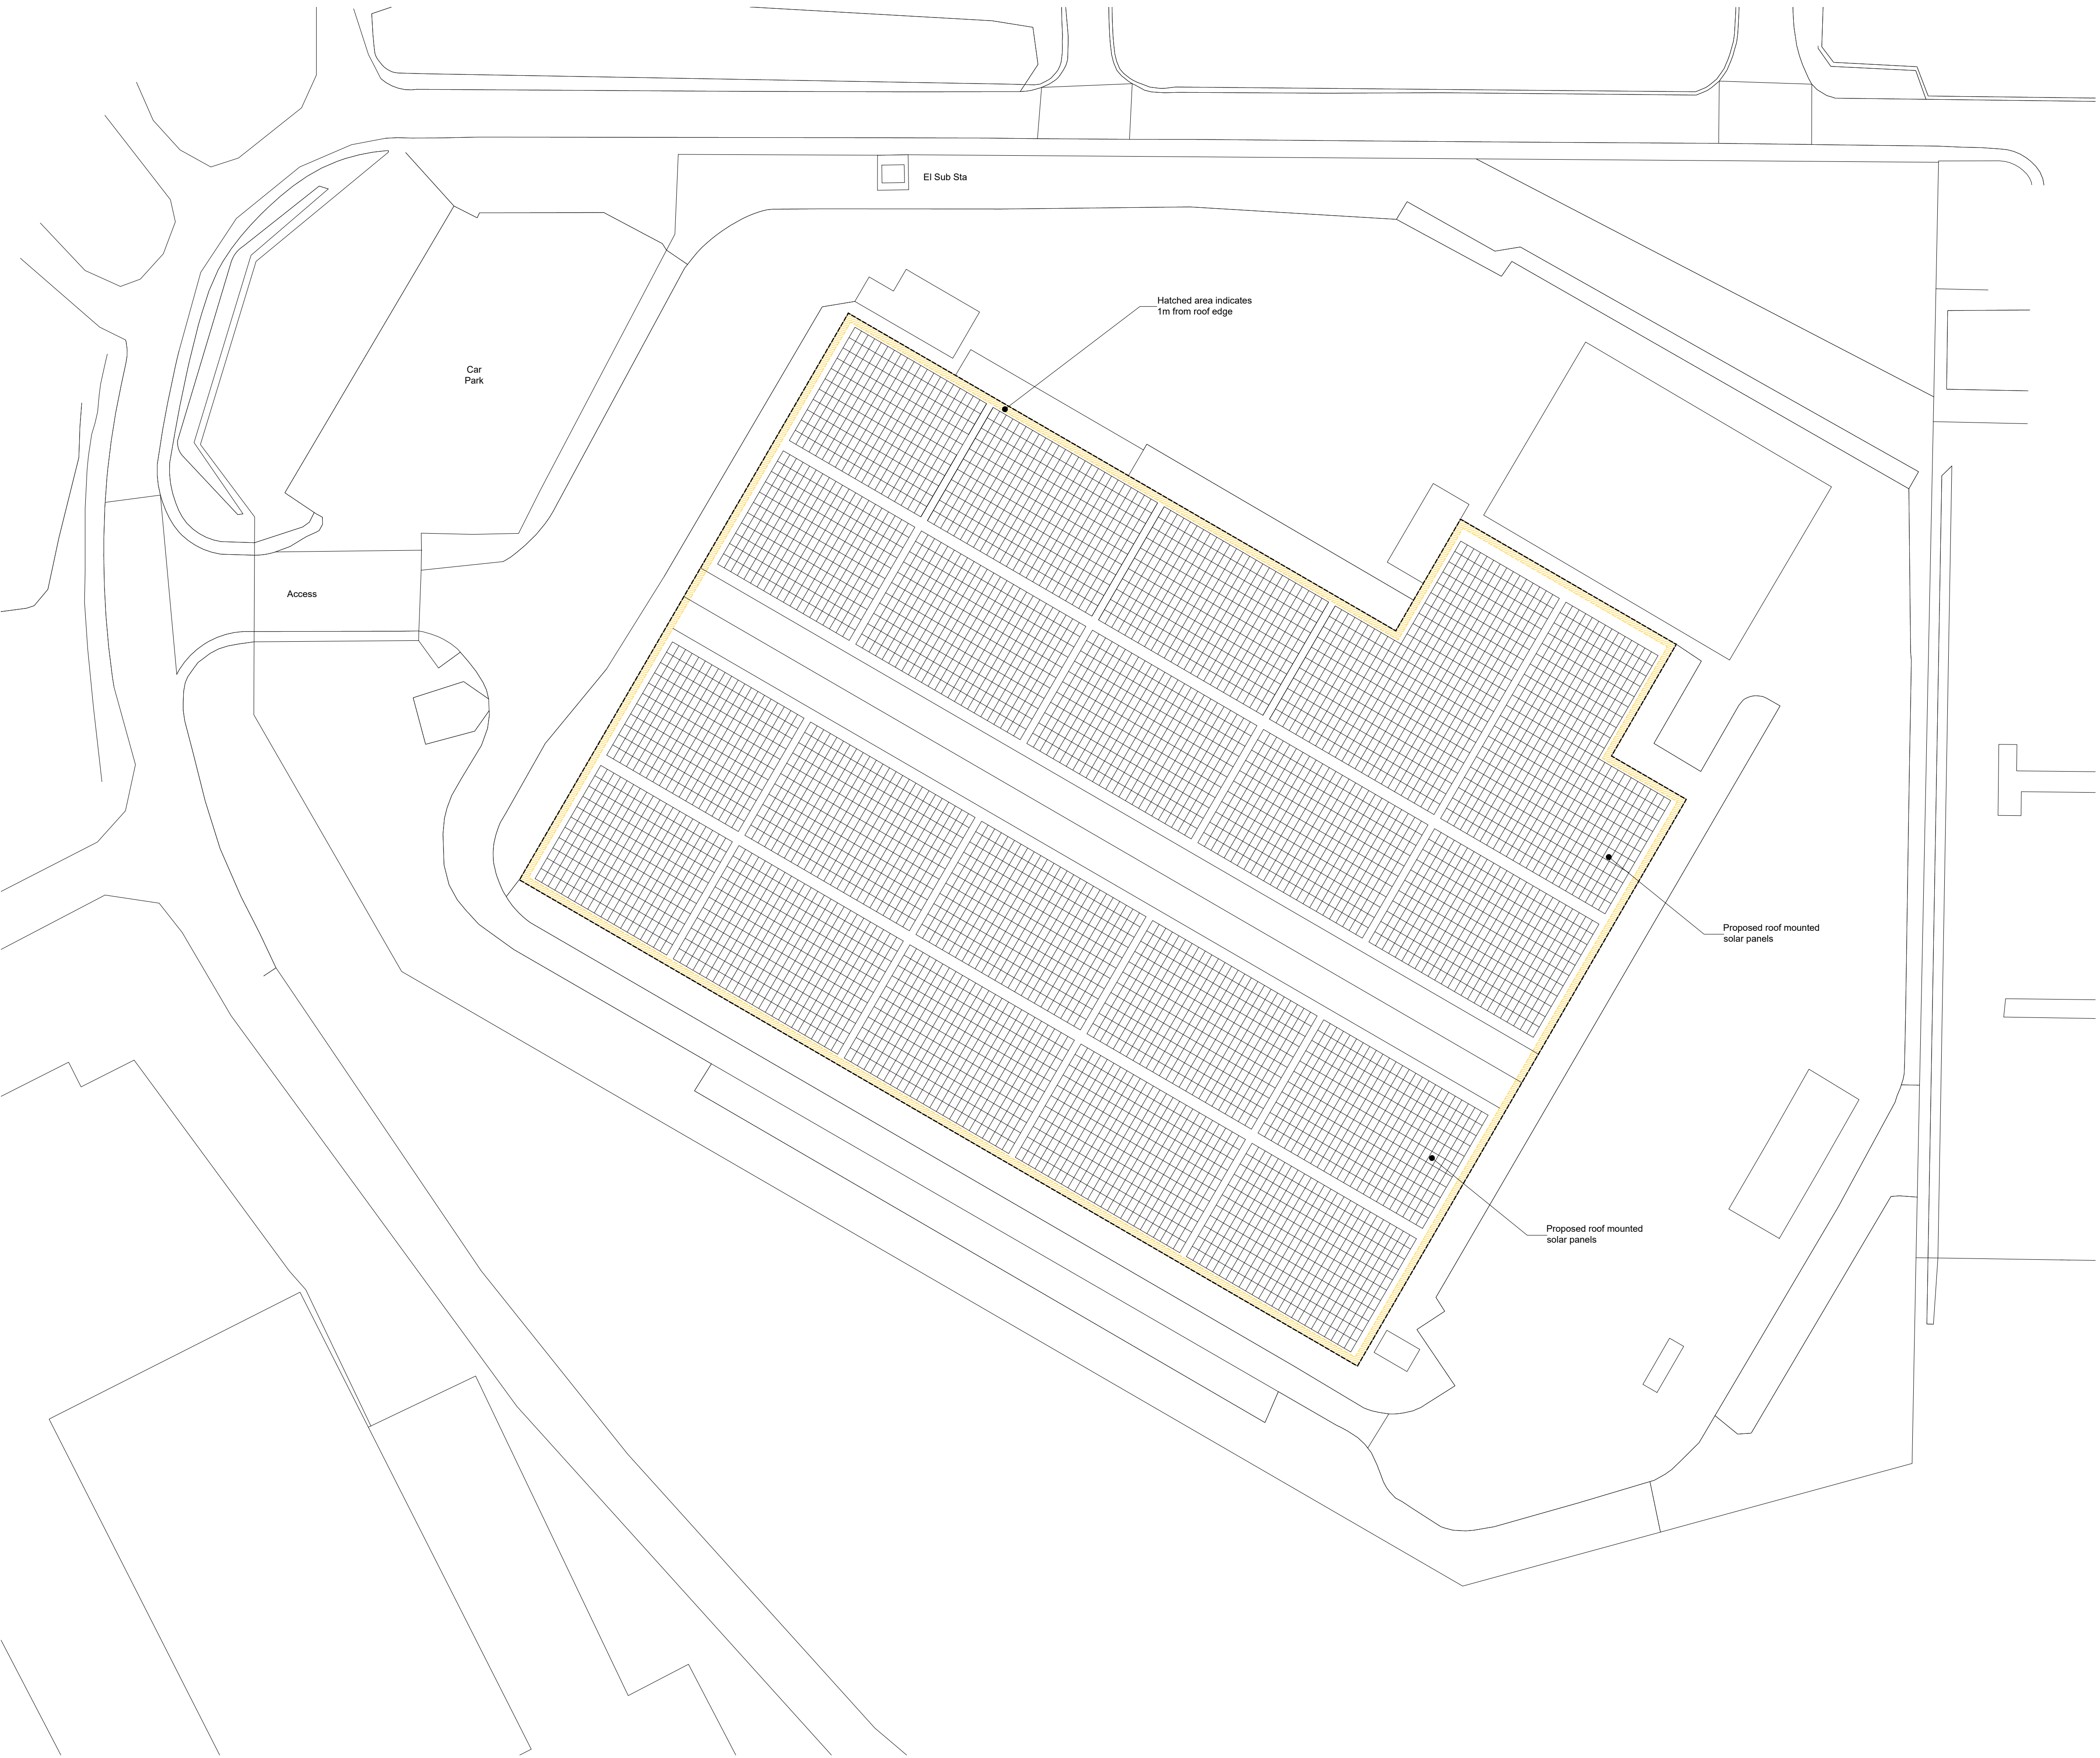 

Rev.	Description	Date	Chkd.
------	-------------	------	-------

THE CONTRACTOR SHALL CHECK AND VERIFY ALL DIMENSIONS ON SITE AND REPORT DISCREPANCIES IN WRITING TO LS ARCHITECTURE BEFORE PROCEEDING WORK. ALL DIMENSIONS IN MILLIMETERS UNLESS OTHERWISE STATED. DRAWING STATUS AS INDICATED BELOW.

© COPYRIGHT. THE COPYRIGHT IN THIS DRAWING IS VESTED IN LS ARCHITECTURE. AND NO LICENSE OR ASSIGNMENT OF ANY KIND HAS BEEN, OR IS, GRANTED TO ANY THIRD PARTY WHETHER BY PROVISION OF COPIES OR ORIGINALS OR OTHERWISE UNLESS AGREED IN WRITING.

Client:
Tenneco Walker Uk Ltd
C/O eEnergy Group Plc

Project:
Proposed Roof Mounted Solar Panels

Address:
Unit 4
Penygarnddu Industrial Estate
Merthyr Tydfil
CF48 2TA


Drawing Title:
Proposed Site & Roof Plan

Drawn By :
Date : Feb 2026
Scale: 1:500@A1

Luke Strange Ltd
Architectural Design
Email: luke@lukestrange.co.uk
Tel: 07849 770525

Drawing No: 838 / 03	Rev:
--------------------------------	-------------

Proposed Site & Roof Plan
Scale: 1:500@A1

 


Existing South West Elevation

Scale: 1:200@A1




Existing North East Elevation

Scale: 1:200@A1

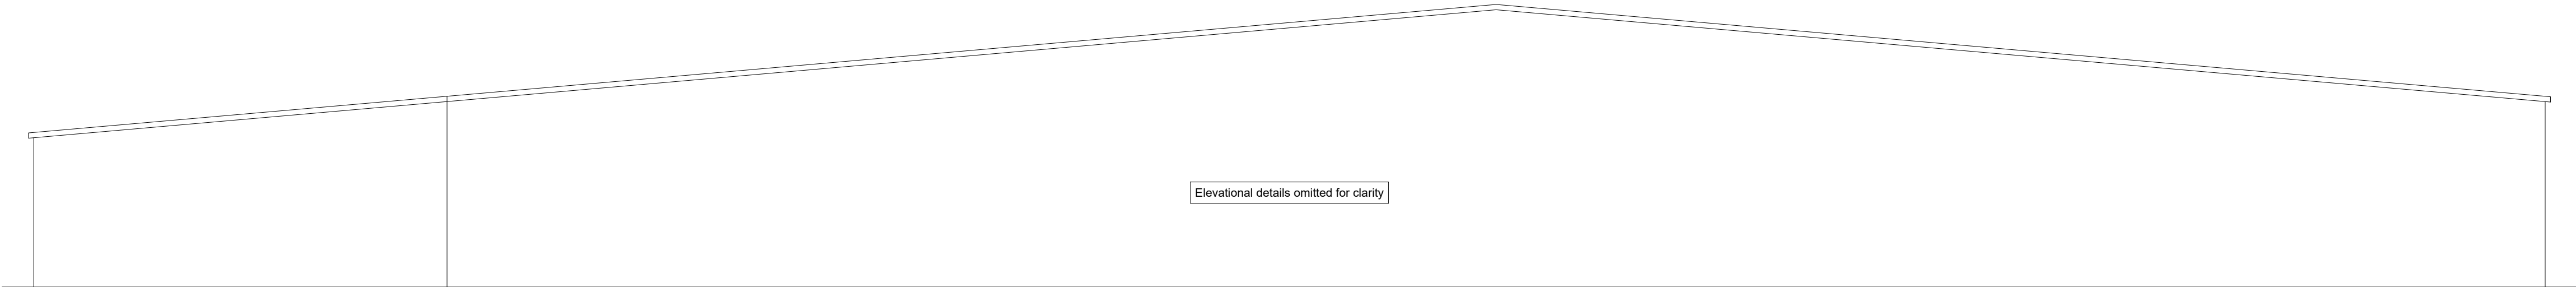

Existing South East Elevation

Scale: 1:200@A1

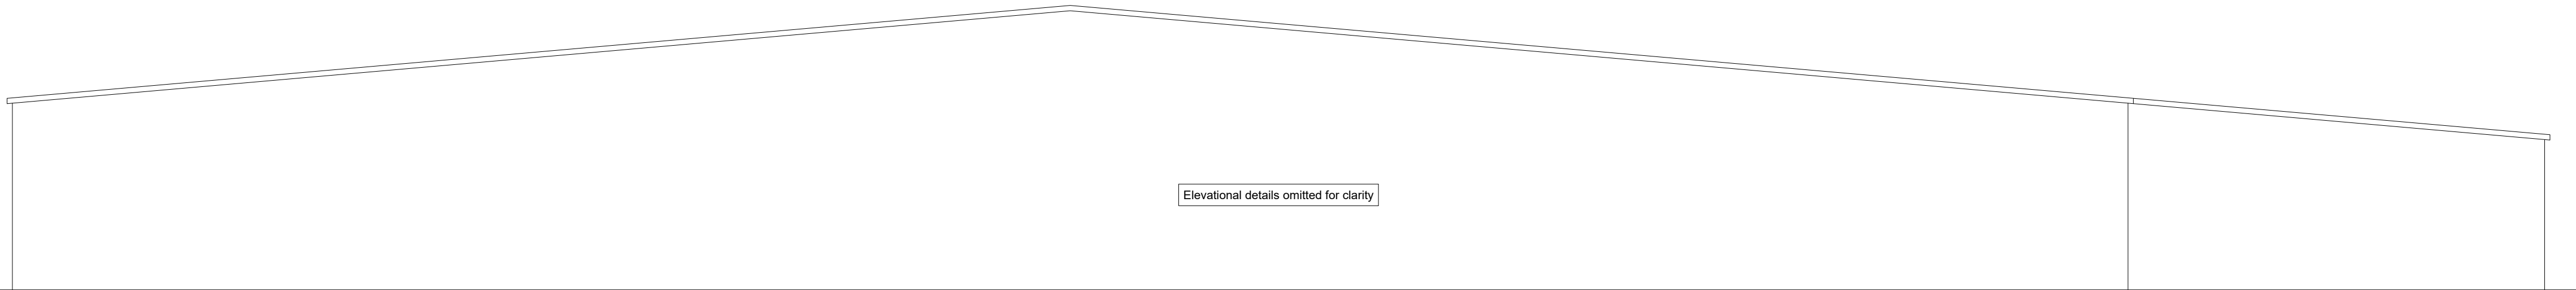



Existing North West Elevation

Scale: 1:200@A1

Rev.	Description	Date	Chkd.
THE CONTRACTOR SHALL CHECK AND VERIFY ALL DIMENSIONS ON SITE AND REPORT DISCREPANCIES IN WRITING TO LS ARCHITECTURE BEFORE PROCEEDING WORK. ALL DIMENSIONS IN MILLIMETERS UNLESS OTHERWISE STATED. DRAWING STATUS AS INDICATED BELOW.			
© COPYRIGHT. THE COPYRIGHT IN THIS DRAWING IS VESTED IN LS ARCHITECTURE. AND NO LICENSE OR ASSIGNMENT OF ANY KIND HAS BEEN, OR IS, GRANTED TO ANY THIRD PARTY WHETHER BY PROVISION OF COPIES OR ORIGINALS OR OTHERWISE UNLESS AGREED IN WRITING.			
Client: Tenneco Walker Uk Ltd C/O eEnergy Group Plc			
Project: Proposed Roof Mounted Solar Panels			
Address: Unit 4 Penygarnddu Industrial Estate Merthyr Tydfil CF48 2TA			


Drawing Title: Existing Elevations
--

Drawn By :	Scale: 1:200@A1
Date : Feb 2026	
Luke Strange Ltd Architectural Design	
Email: luke@lukestrange.co.uk Tel: 07849 770525	
Drawing No: 838 / 04	Rev:

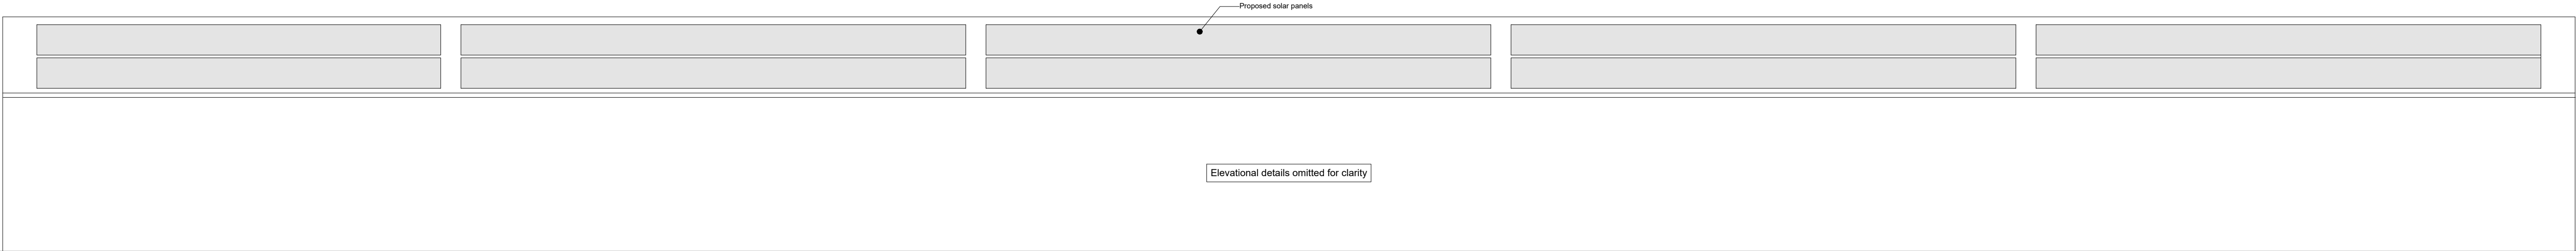 


Proposed South West Elevation

Scale: 1:200@A1

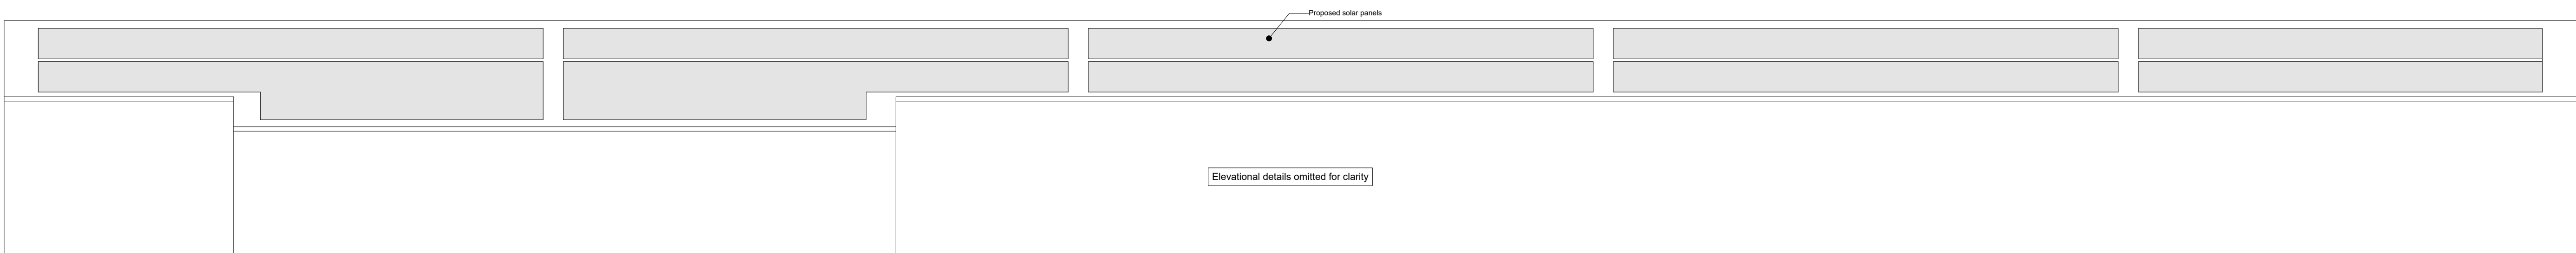


Proposed North East Elevation

Scale: 1:200@A1

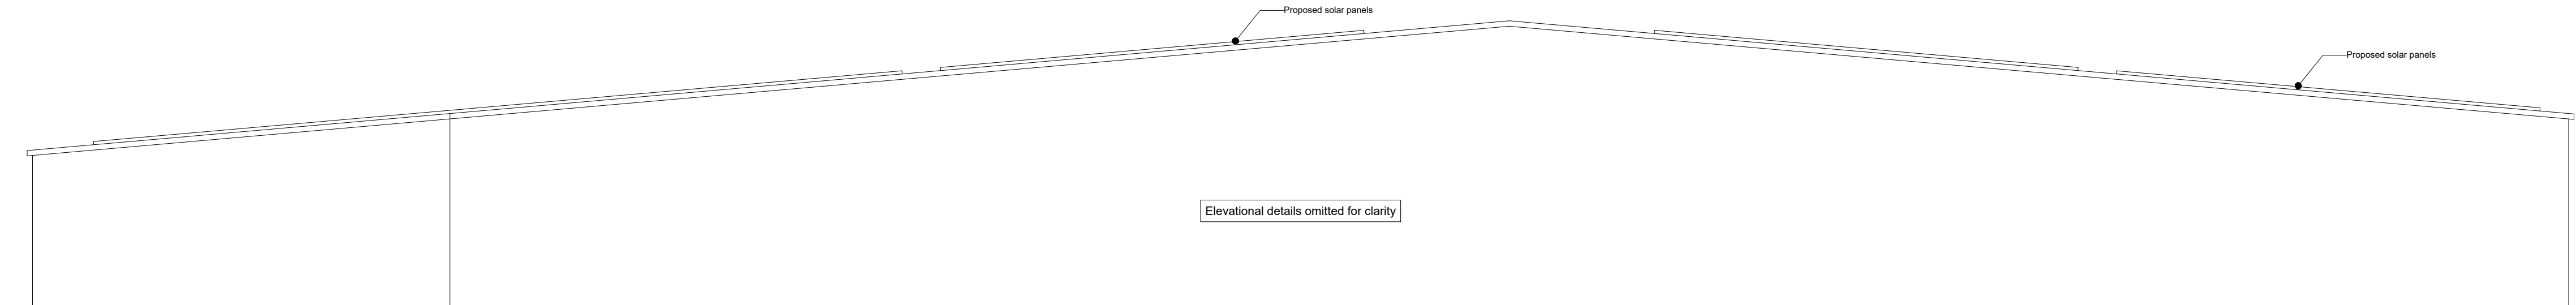

Proposed South East Elevation

Scale: 1:200@A1

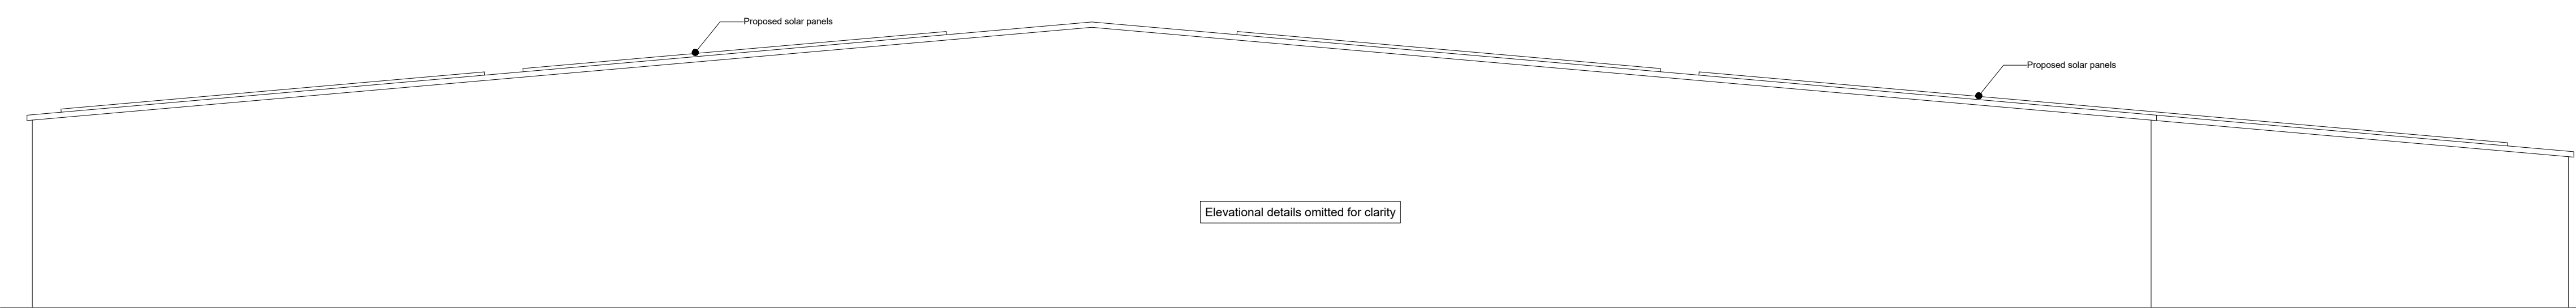

Proposed North West Elevation

Scale: 1:200@A1

Rev.	Description	Date	Chkd.
THE CONTRACTOR SHALL CHECK AND VERIFY ALL DIMENSIONS ON SITE AND REPORT DISCREPANCIES IN WRITING TO LS ARCHITECTURE BEFORE PROCEEDING WORK. ALL DIMENSIONS IN MILLIMETERS UNLESS OTHERWISE STATED. DRAWING STATUS AS INDICATED BELOW.			
© COPYRIGHT. THE COPYRIGHT IN THIS DRAWING IS VESTED IN LS ARCHITECTURE AND NO LICENSE OR ASSIGNMENT OF ANY KIND HAS BEEN, OR IS, GRANTED TO ANY THIRD PARTY WHETHER BY PROVISION OF COPIES OR ORIGINALS OR OTHERWISE UNLESS AGREED IN WRITING.			
Client: Tenneco Walker Uk Ltd C/O eEnergy Group Plc			
Project: Proposed Roof Mounted Solar Panels			
Address: Unit 4 Penygarnddu Industrial Estate Merthyr Tydfil CF48 2TA			

Drawing Title: Proposed Elevations
--

Drawn By :
Date : Feb 2026
Scale: 1:200@A1

Luke Strange Ltd Architectural Design Email: luke@lukestrange.co.uk Tel: 07849 770525	
Drawing No: 838 / 05	Rev: