




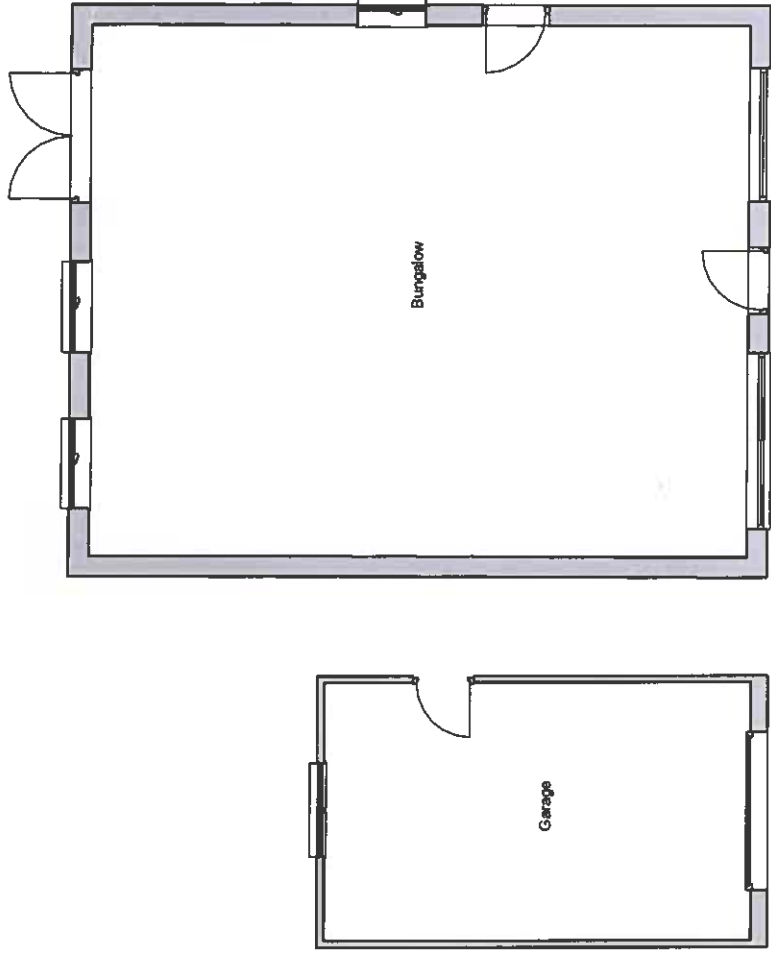


1 Existing Ground Floor
1 : 100

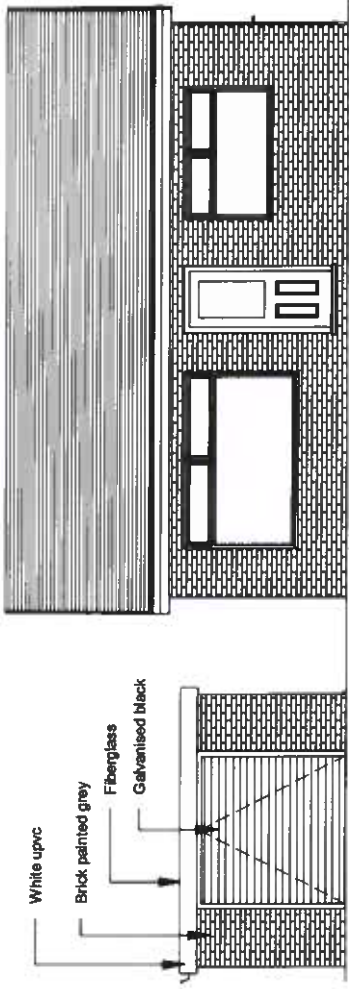

2 Existing Front Elevation
1 : 100

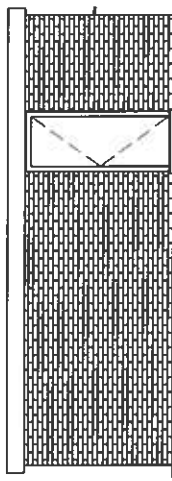


5 Existing Side Two Elevation
1 : 100

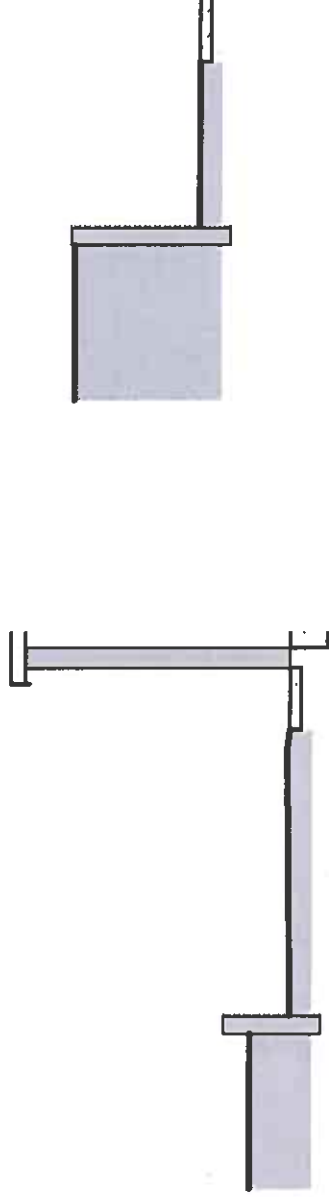


A Existing Section A
1 : 100

B Existing Section B
1 : 100

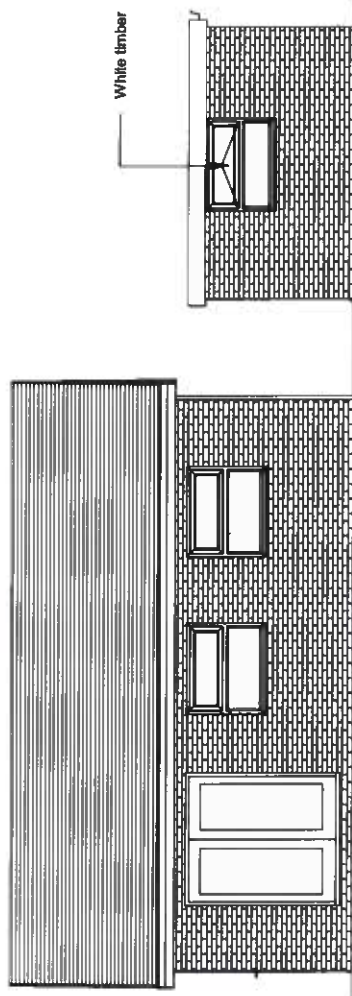

3 Existing Rear Elevation
1 : 100

4 Existing Side One Elevation
1 : 100

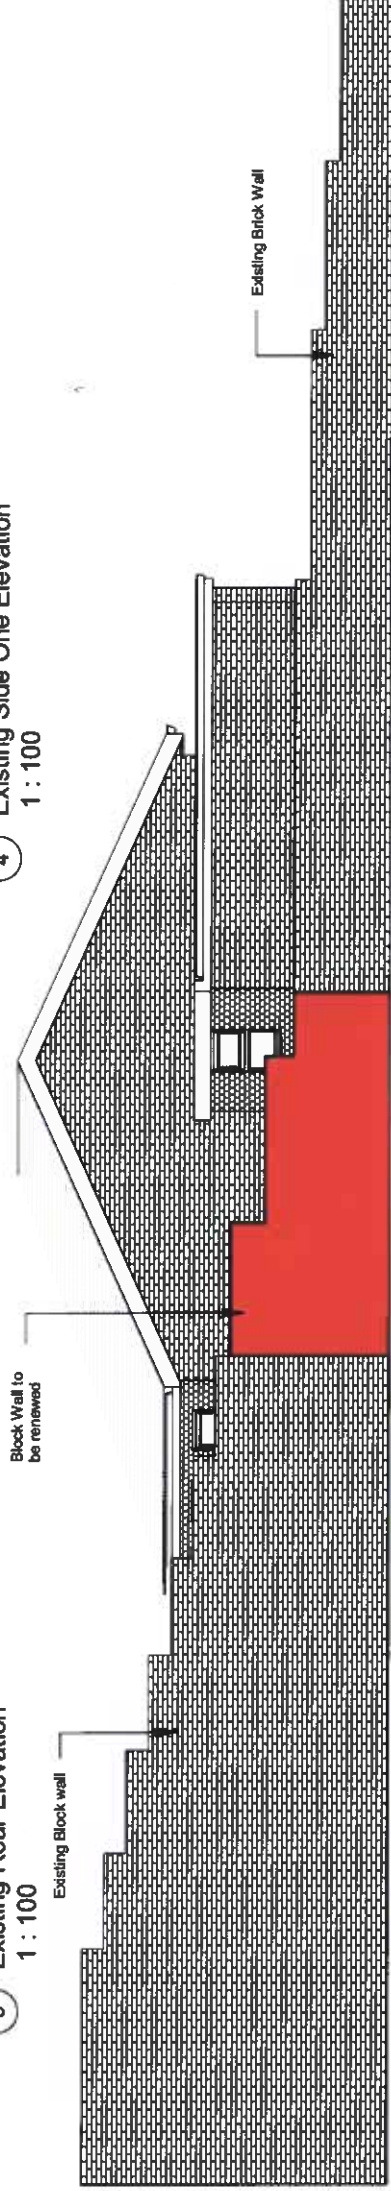

6 Existing Retaining Wall Elevation
1 : 100

INDIGO DESIGN (Part of 3dcadwales Ltd) 5 Ashtea Drive,
Merthyr Tydfil, CF47 0NY Tel: 01685 385746 Mob -
07940913216 Email: philip@3dcadwales.co.uk

This Drawing is Copyright,
Dimensions to be checked
on site and not scaled from
this drawing



PURPOSE OF ISSUE
Planning Approval

DRWAING NUMBER
AG-01

PROJECT
New detached garage

SHEET
Existing Plans & Elevations

Address
14 Anthony Grove, Abercarnaid,
Merthyr Tydfil, CF48 1YX

Checked by
JH

Drawn by
PH

Scale (@ A3)
1 : 100

Rev No	Issue	Description	Date
A			30/05/2022