


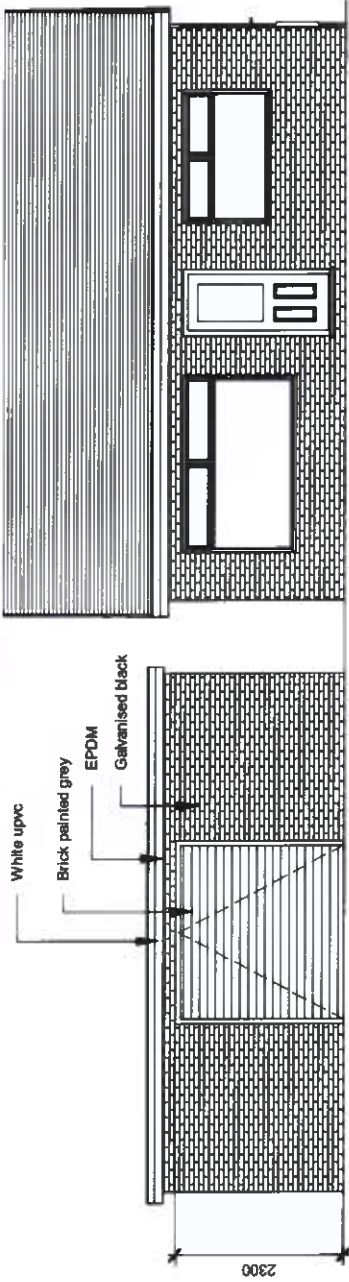


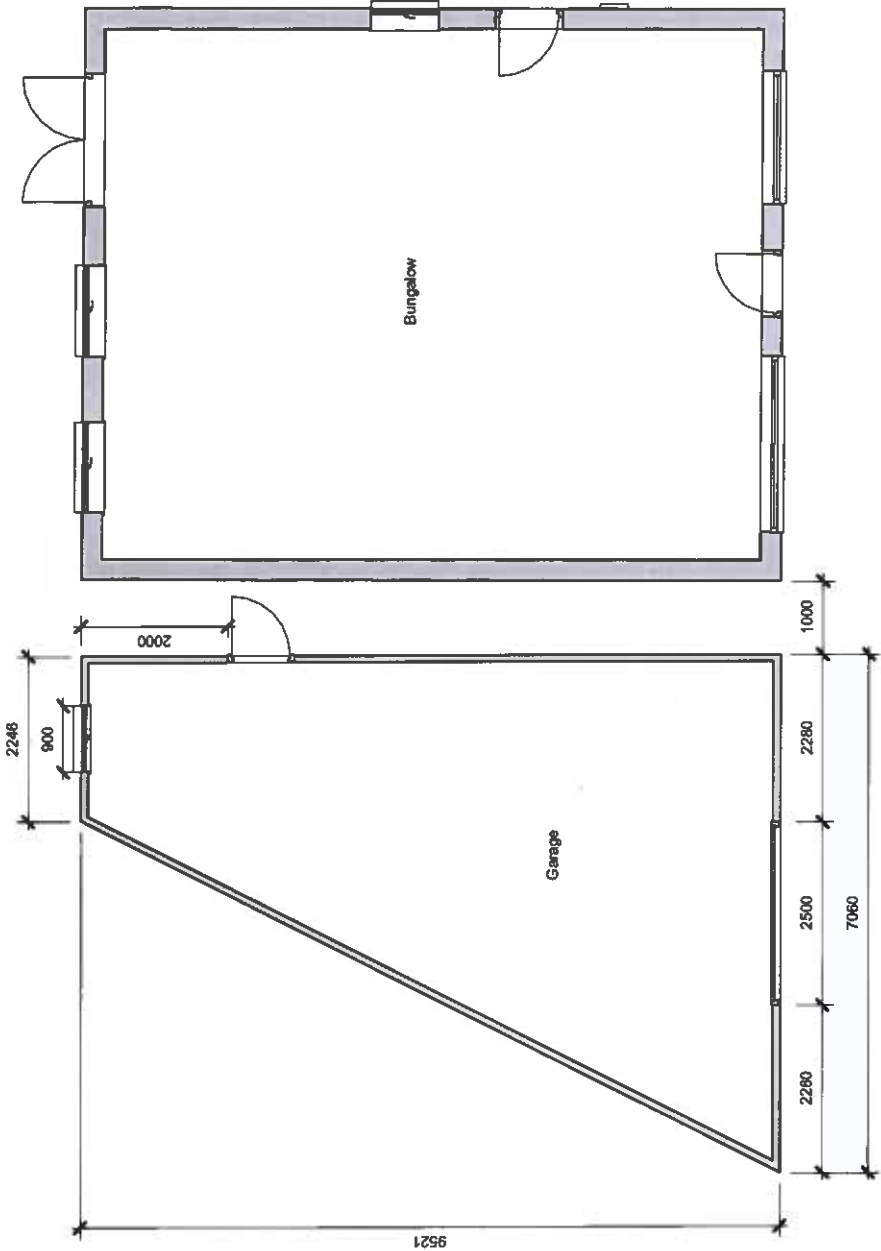

2 Proposed Front Elevation
1 : 100

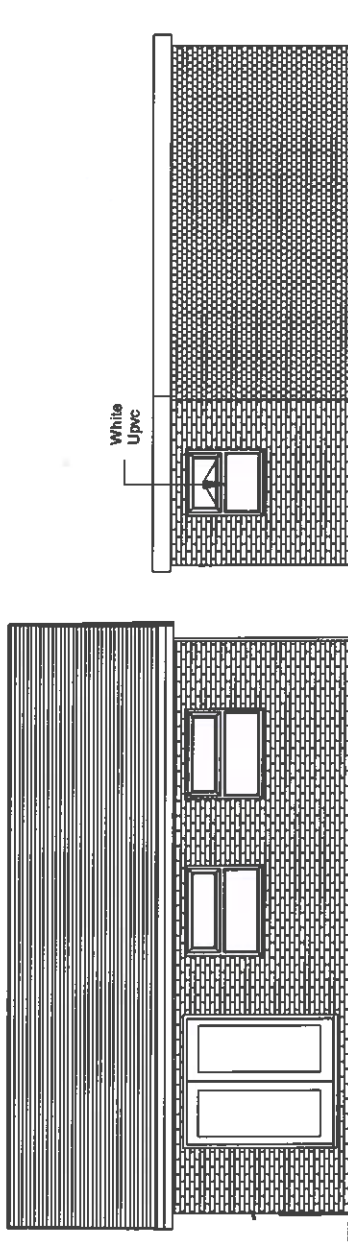


4 Proposed Rear Elevation
1 : 100

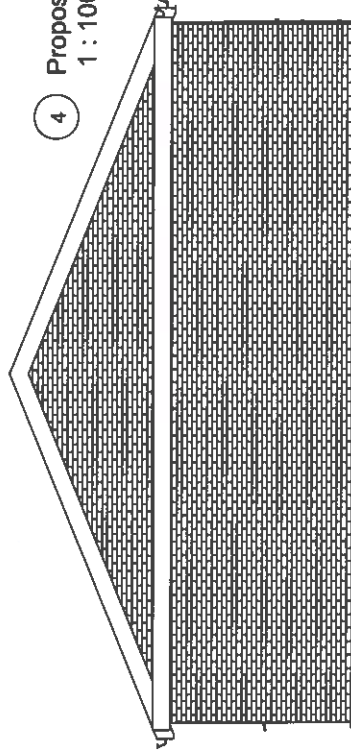


5 Proposed Side One Elevation
1 : 100

1 Proposed Ground Floor
1 : 100

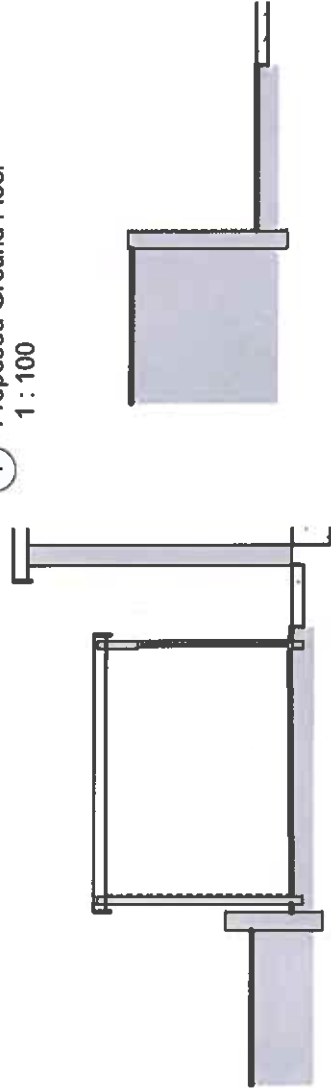


C Proposed Section C
1 : 100

D Proposed Section D
1 : 100

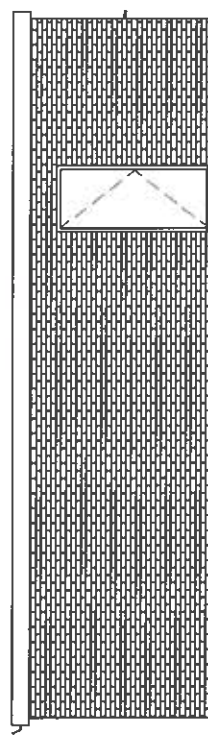

3 Proposed Side Two Elevation
1 : 100

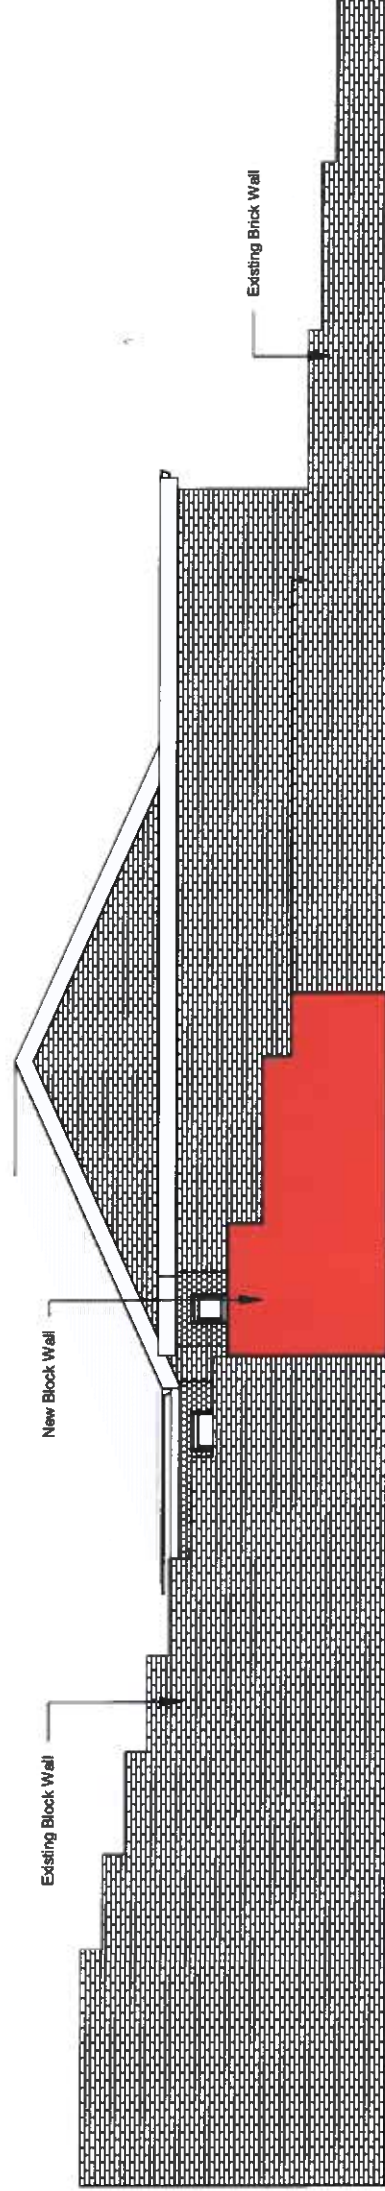

6 Proposed Retaining Wall Elevation
1 : 100

INDIGO DESIGN (Part of 3dcadwales Ltd) 5 Ashlea Drive,
Merthyr Tydfil, CF47 0NY Tel: 01685 385746 Mob -
07940913216 Email: philip@3dcadwales.co.uk

This Drawing is Copyright,
Dimensions to be checked
on site and not scaled from
this drawing



PURPOSE OF ISSUE
Planning Approval
AG-02

PROJECT
New detached garage

SHEET
Proposed Plans & Elevations

Address
14 Anthony Grove, Abercarnaid,
Merthyr Tydfil, CF48 1YX

Checked by
JH
Drawn by
PH
Scale (@ A3)
1 : 100

Rev No
A
Description
30/05/2022

Date