


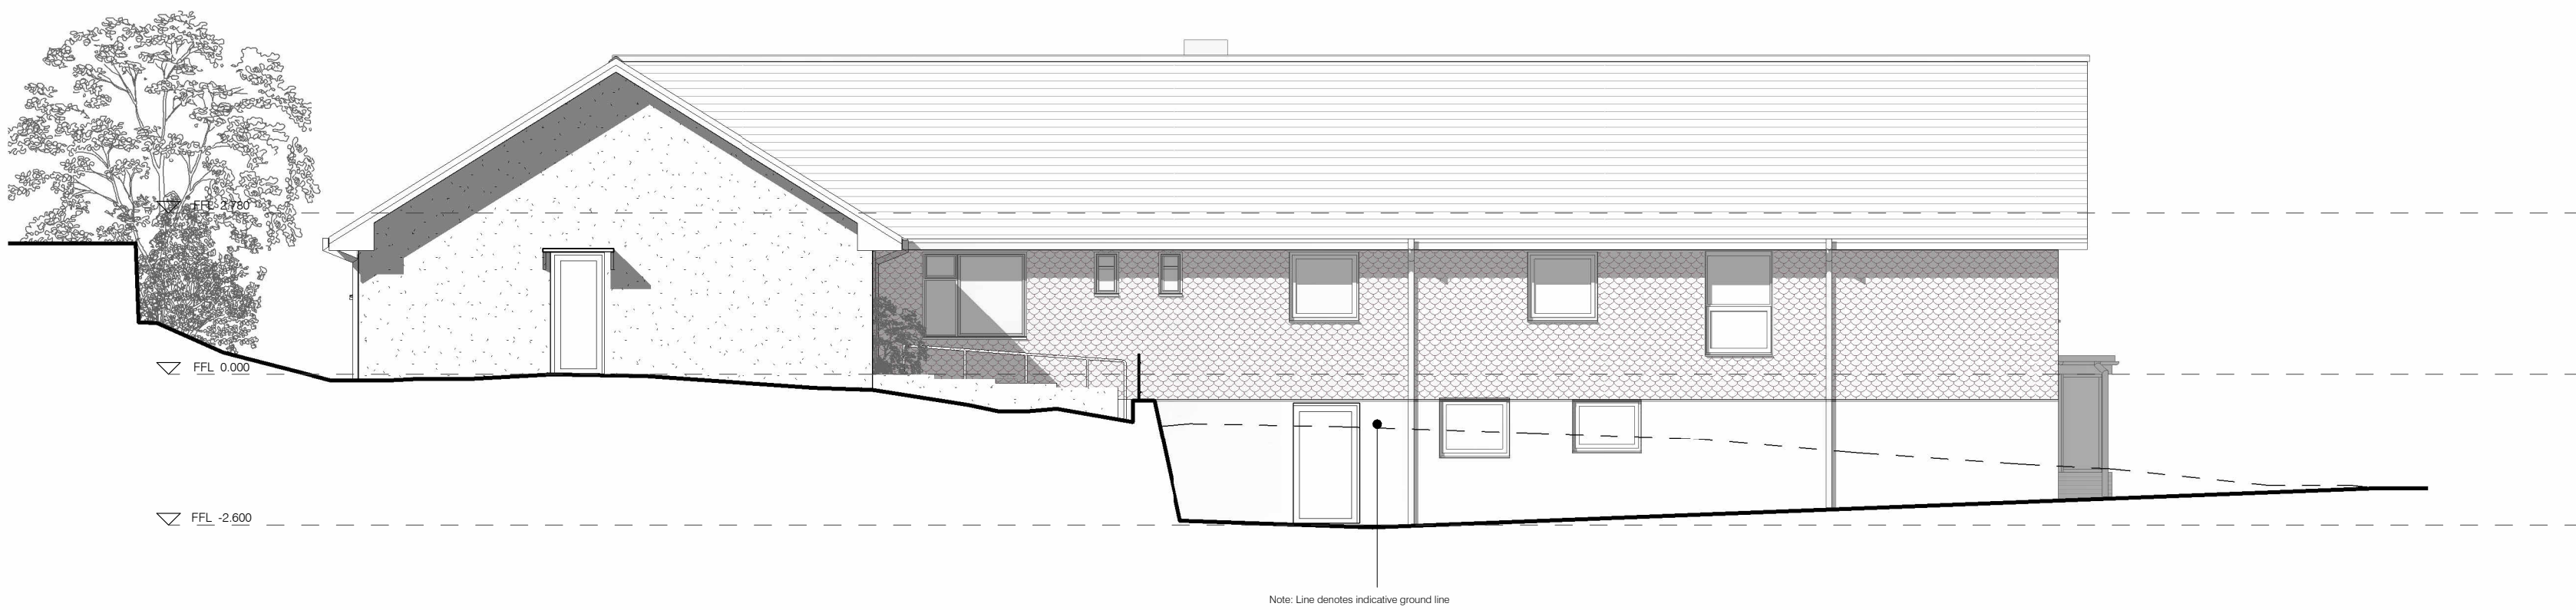


Existing East Elevation
1 : 100



Existing West Elevation
1 : 100

- Notes:
1. Drawings must not be scaled and any discrepancies must be reported immediately.
 2. The drawing is to be read in conjunction with all other relevant project drawings and schedules.
 3. Dimensions indicated are structural.
 4. Drawing must be printed in colour to ensure all elements are clearly identified.

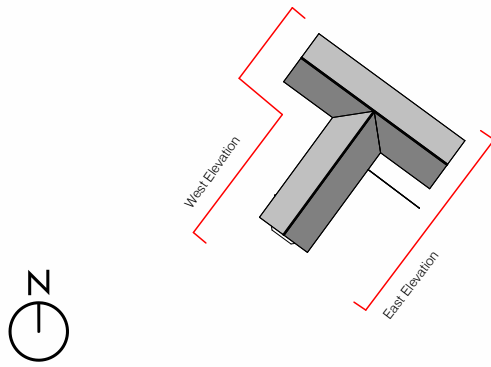

- Notes:
1. Drawings must not be scaled and any discrepancies must be reported immediately.
 2. The drawing is to be read in conjunction with all other relevant project drawings and schedules.
 3. Dimensions indicated are structural.

IMPORTANT NOTE

Site Plan produced using detailed survey prepared by ALT Surveying ref: "166726" dated: 08/2022.

Plans are subject to imposed planning conditions and thorough drainage investigations. Position of all existing in use and redundant drainage runs to be confirmed following further investigation.

Position of any existing underground services to be confirmed following further investigation.

Ownership of all boundaries to be confirmed by client.

P3	Issued for Approval.	HG	LR	17.11.22
P2	Issued for Approval	MR	LR	07.11.22
P1	Issued for Comment.	JS	LR	28.09.22
Rev.	Description	Drawn	Check	Date

FOR APPROVAL

pentan
architects

22 Cathedral Road
Cardiff CF11 9LJ
t. 029 2030 9010
info@pentan.co.uk

Project
Llysfaen, Merthyr Tydfil

Client
Merthyr HA

Drawing Title
Existing Elevations 1

Job no.	Orig.	Zone	Level	Type	Role	Description	Status	Rev.
4004	- PEN	- ZZ	- ZZ	- DR	- A	- 1050	S4	P3
Scale							Date	
As indicated @ A2							Sep'22	

NOTES: Do not scale. All dimensions are in millimetres unless stated otherwise