


- Notes:
1. Drawings must not be scaled and any discrepancies must be reported immediately.
 2. The drawing is to be read in conjunction with all other relevant project drawings and schedules.
 3. Dimensions indicated are structural.
 4. Drawing must be printed in colour to ensure all elements are clearly identified.

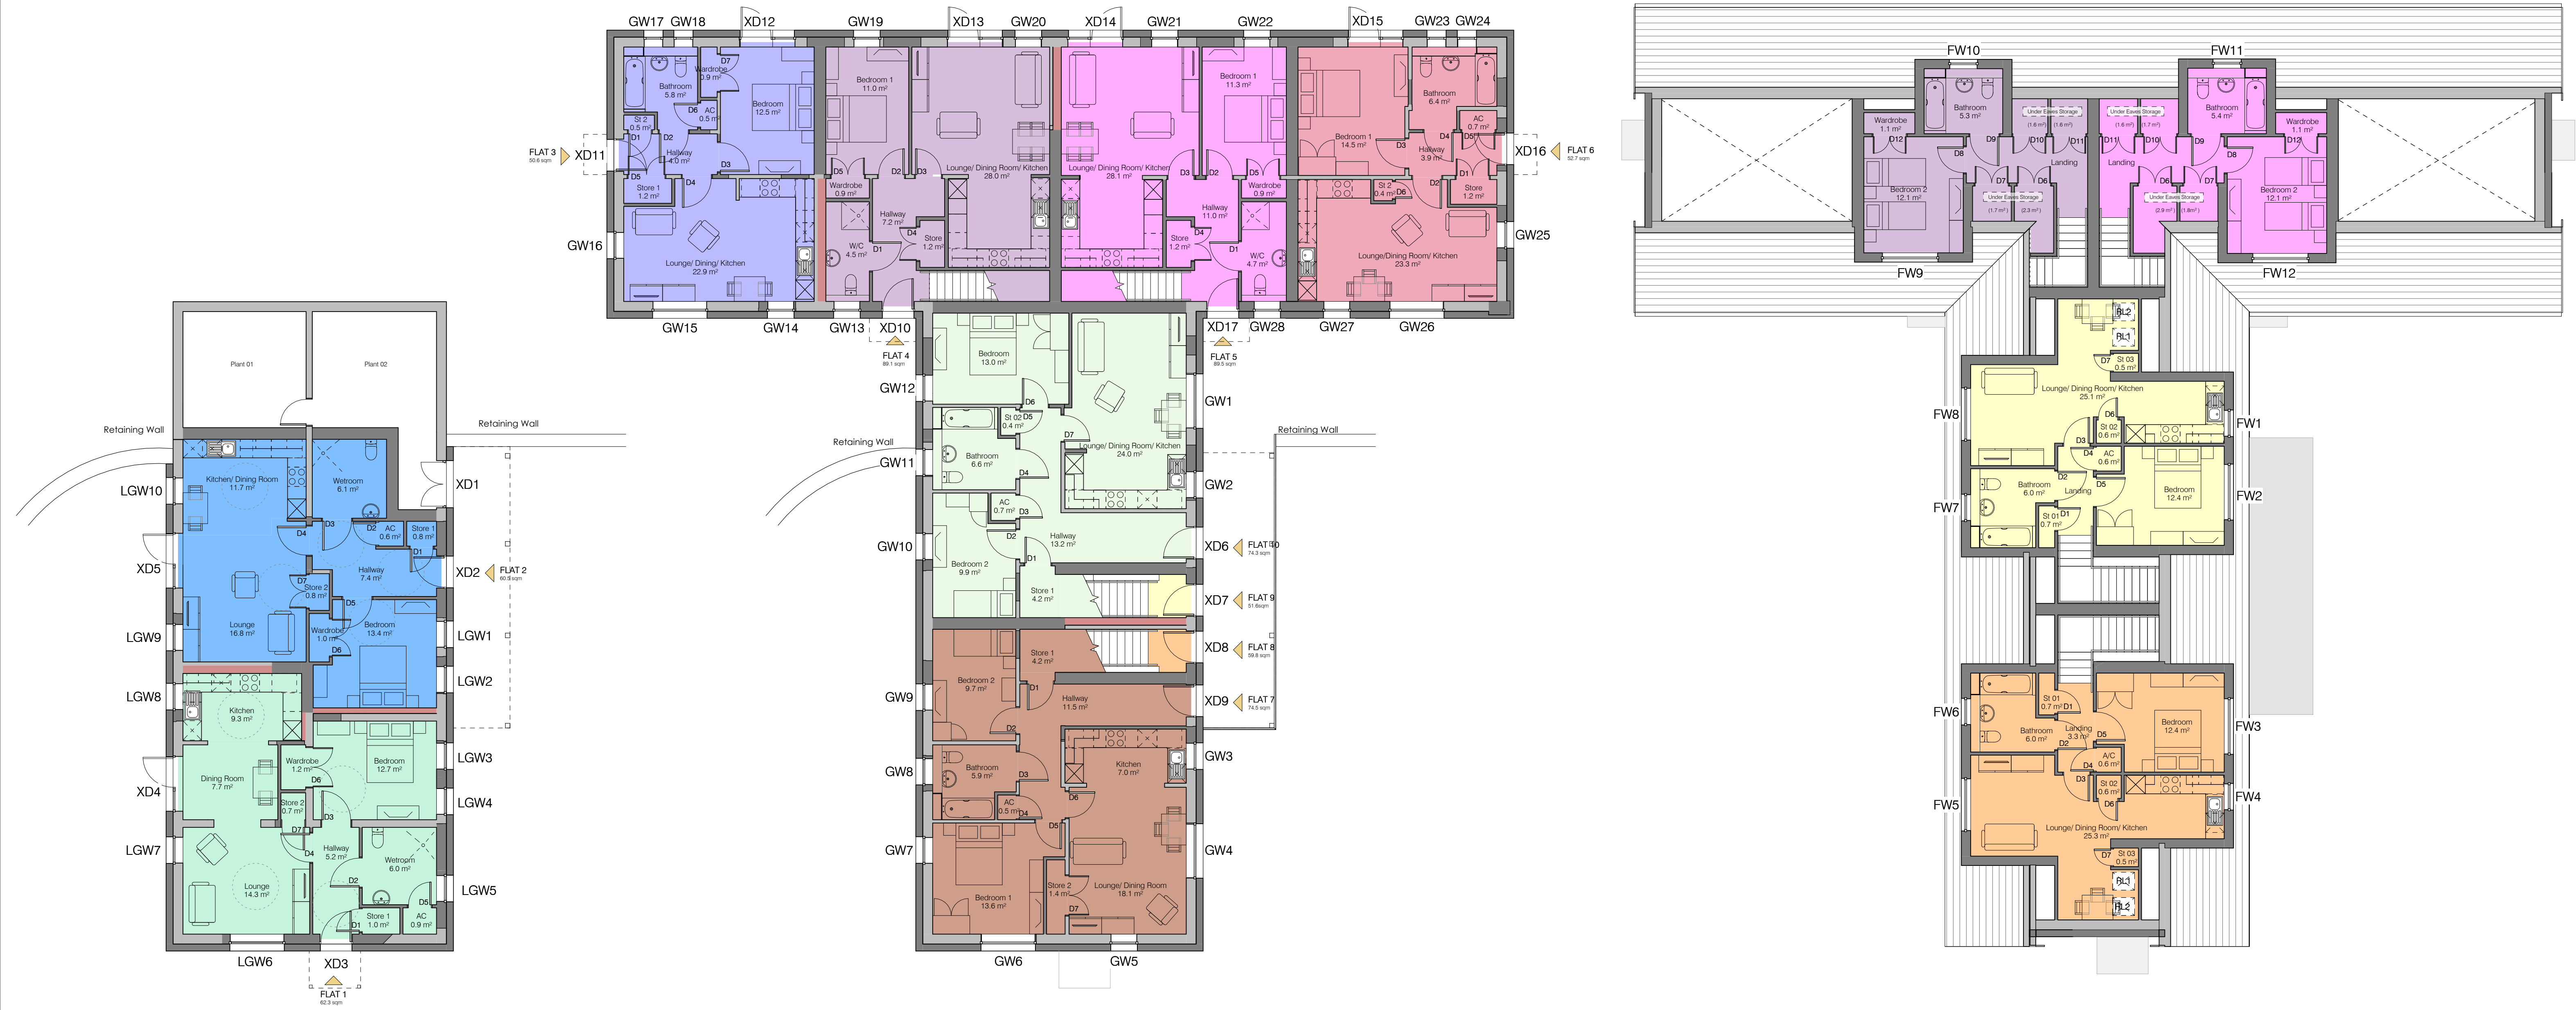

00 Lower Ground Floor Plan Proposed

01 Ground Floor Plan Proposed

02 First Floor Plan Proposed

Wall Plan Key

Existing Wall
Proposed Wall/ Infill
Proposed Upgraded Wall

P6	Internal door numbers added.	HG	LR	17.11.22
P5	External door and window numbers added.	AL	LR	11.11.22
P4	Issued for Approval	MR	LR	07.11.22
P3	Issued for Comment	HG	LR	04.11.22
P2	Issued for Comment	HG	LR	25.10.22
P1	First Issue	LR	AL	05.09.22
Rev.	Description	Drawn	Check	Date

FOR APPROVAL

pentan
architects

22 Cathedral Road
Cardiff CF11 9LJ
t. 029 2030 8010
info@pentan.co.uk

Project	Llysfaen, Merthyr Tydfil
Client	Merthyr HA
Drawing Title	Proposed Floor Plans

Proposed Floor Plans

Job no.	Org.	Zone	Level	Type	Role	Description	Status	Rev.
4004	PEN	- ZZ	- ZZ	- DR	- A	- 1100	S4	P6
Scale	As indicated @ A1	Date	Sep '22	NOTES:	Do not scale. All dimensions are in millimetres unless stated otherwise			