




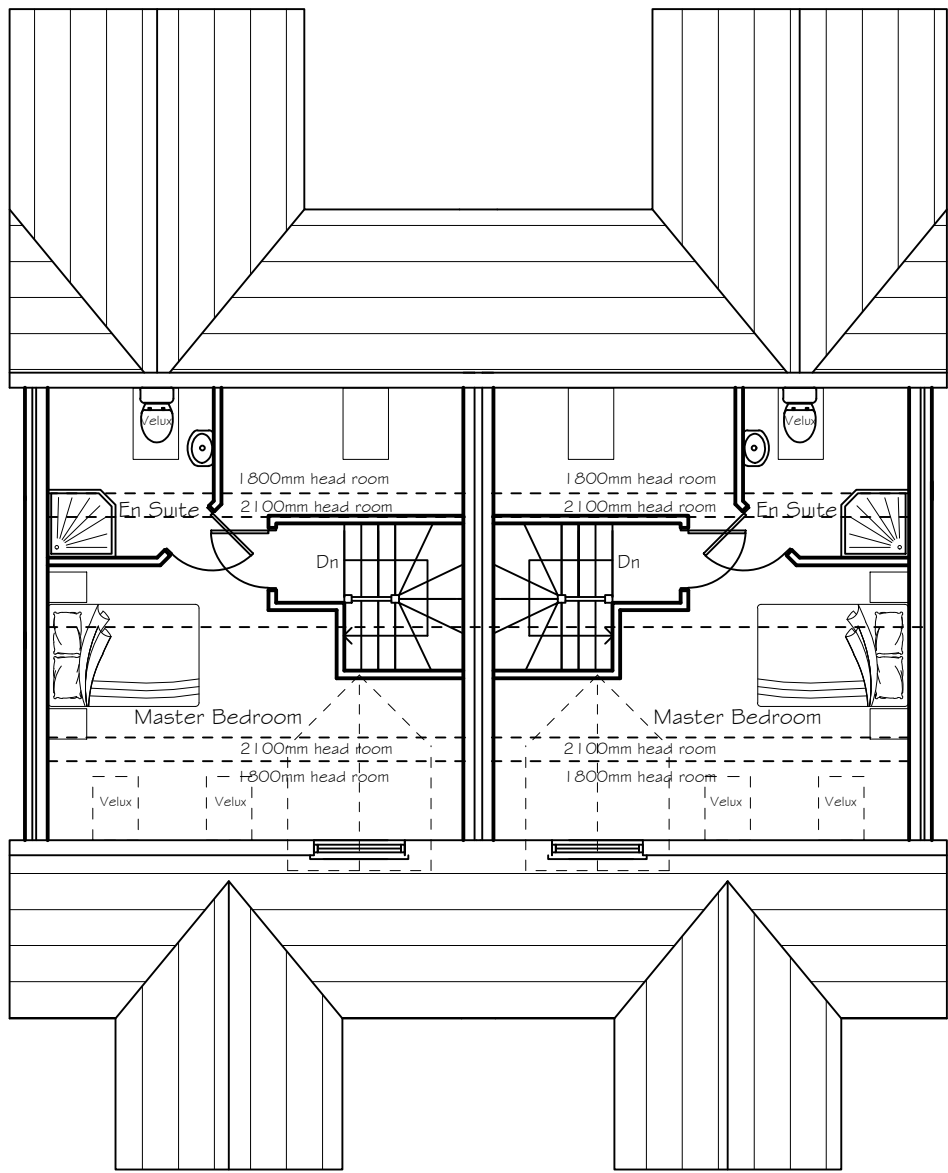

SECOND FLOOR

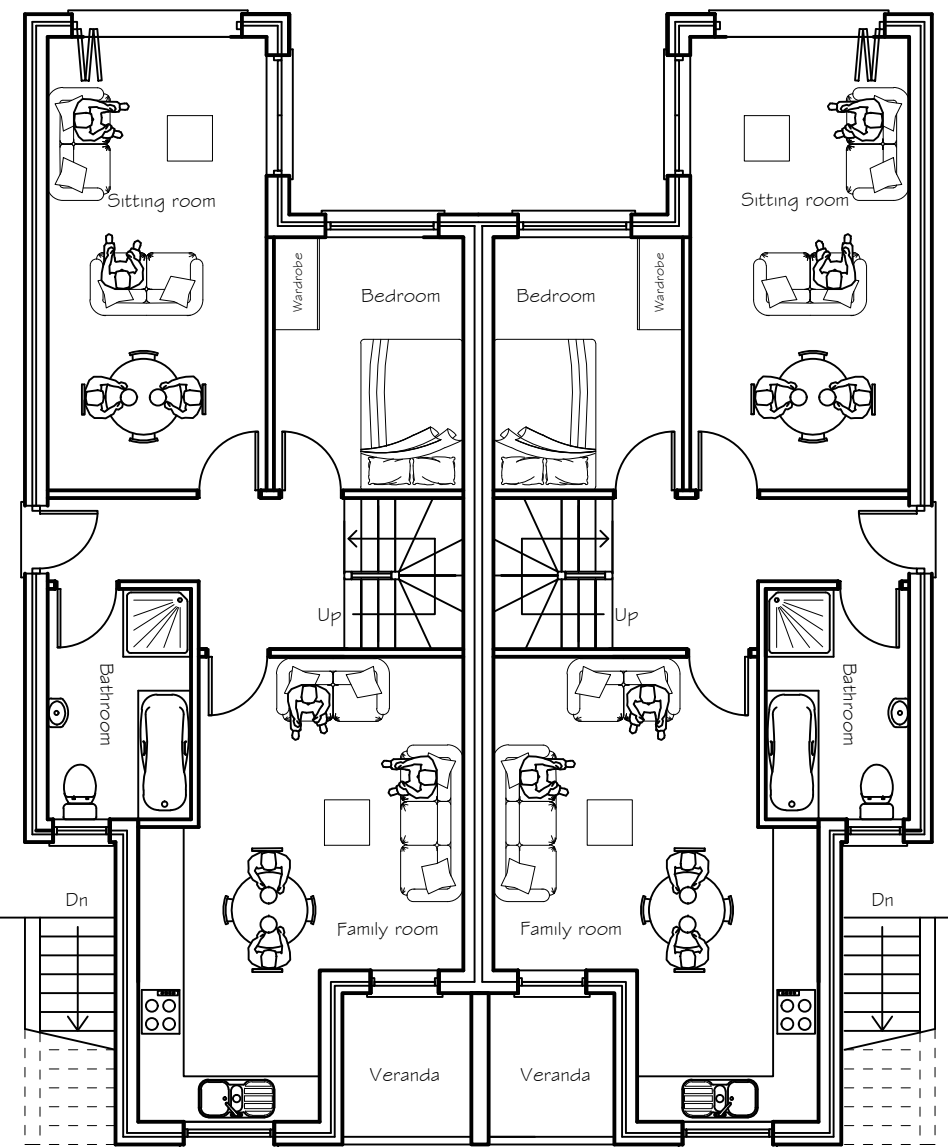


FIRST FLOOR

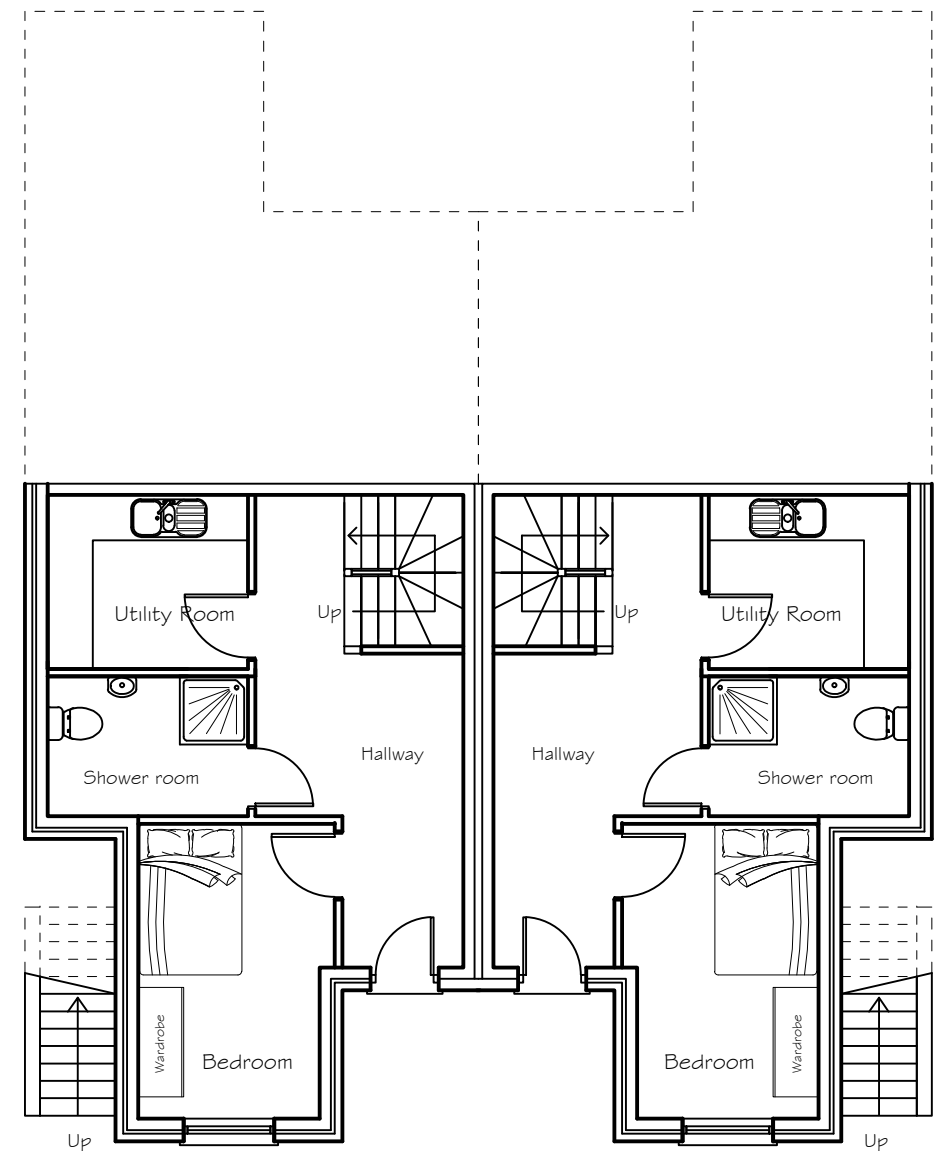


GROUND FLOOR




FRONT ELEVATION

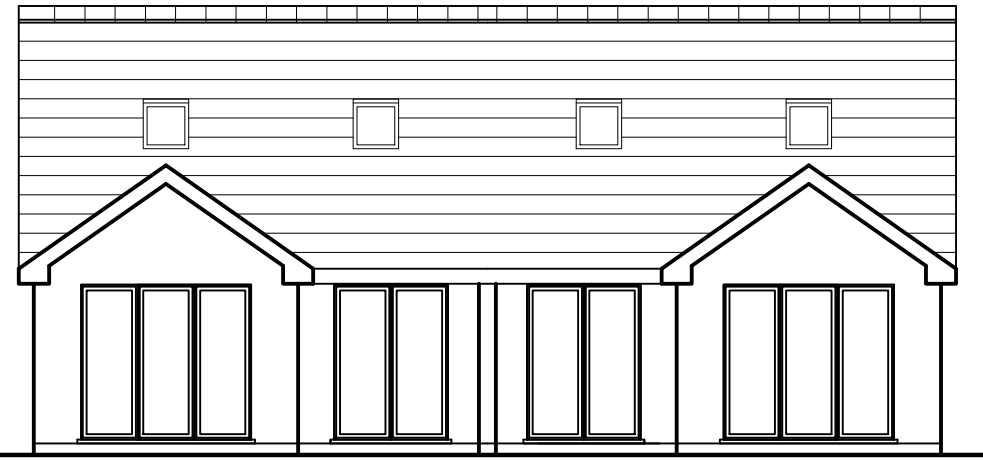


REAR ELEVATION

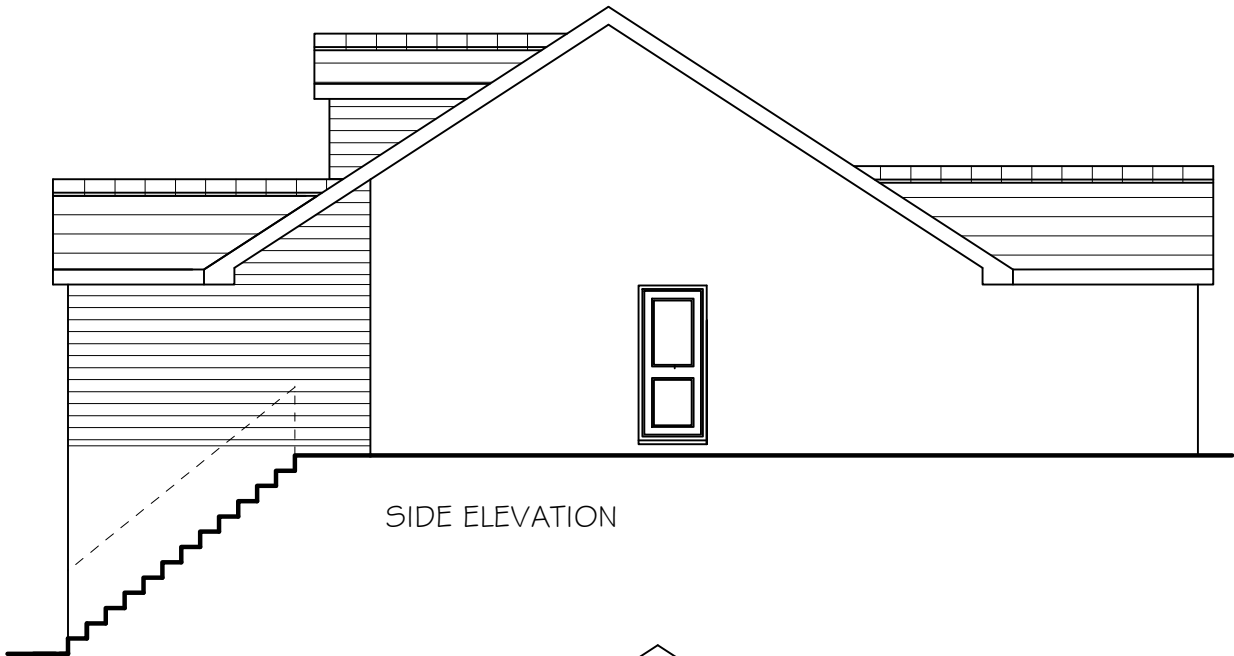

SIDE ELEVATION

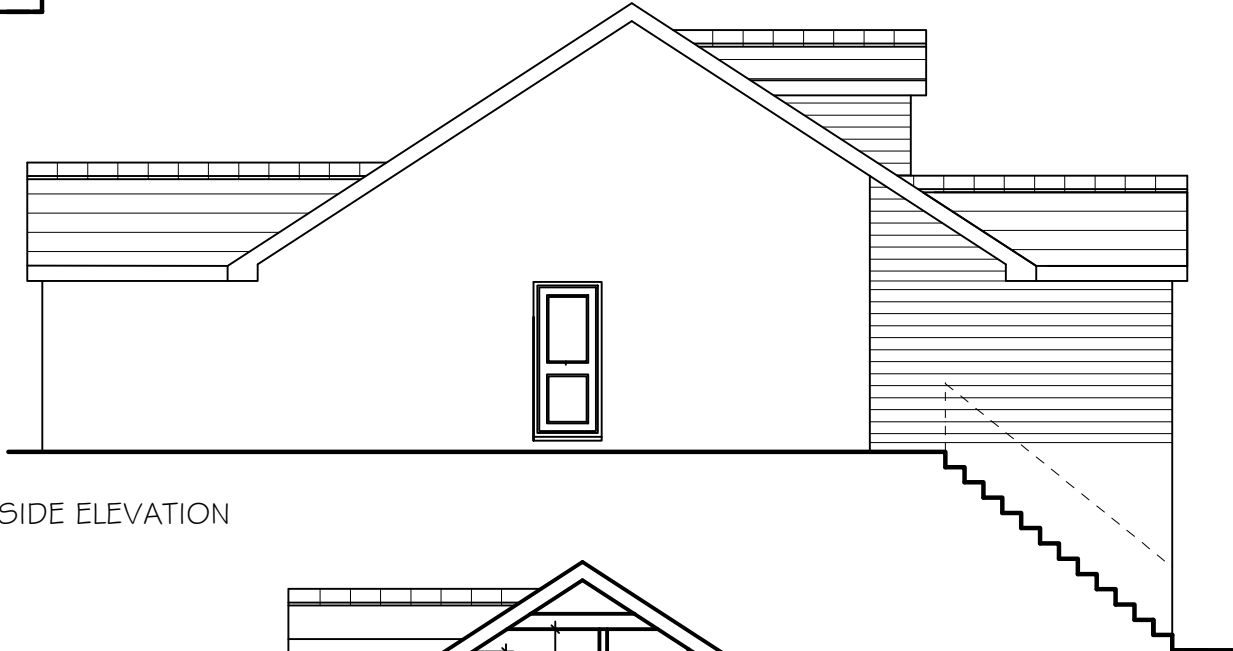

SIDE ELEVATION

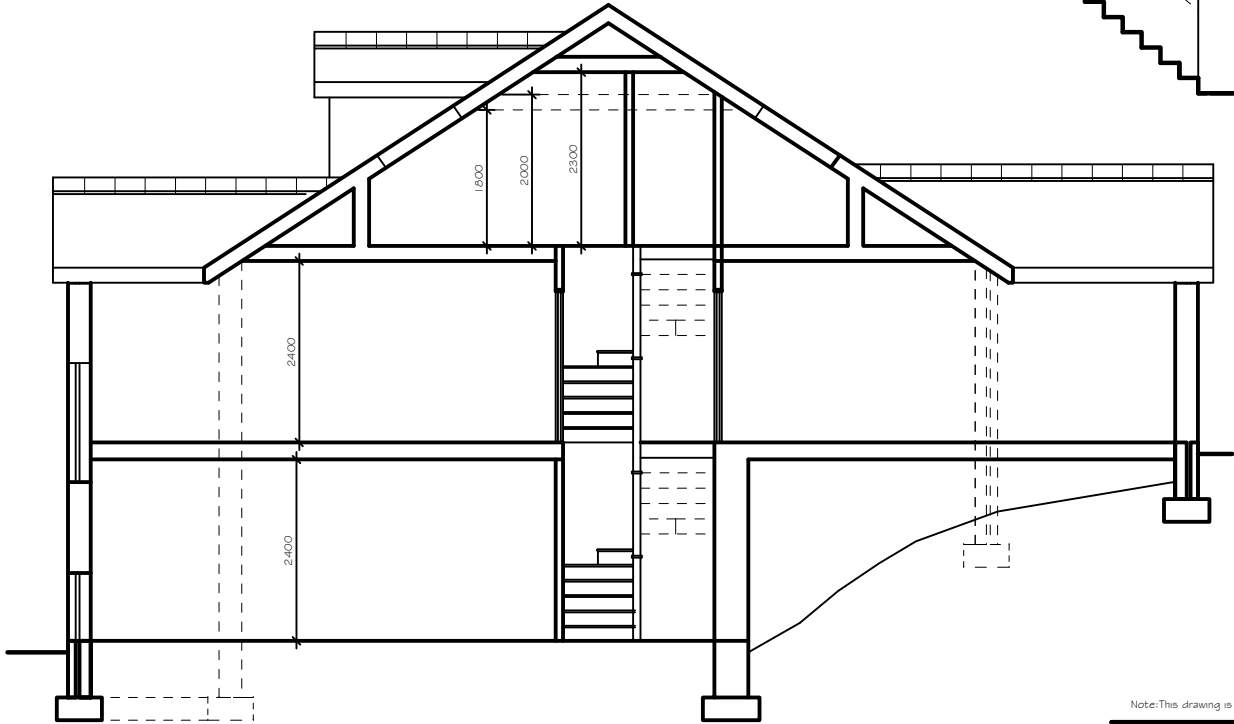

SECTION



Note: This drawing is copyright ©

Monarch
Architectural Services Ltd

Revision:
project:
Proposed One Pair of Three Bedroom
Semi Detached Houses

at
Land adjacent to 11 Mansfield Terrace
Mansfield, Notts
CH47 9LB
Client:

Title:
Proposed
Plans and Elevations

Date: November 2023

Scale: 1:100 @ A2

Drawn: W. S.

Drawing No:
23/07/01

Rev: