






Front Elevation
Scale 1: 100

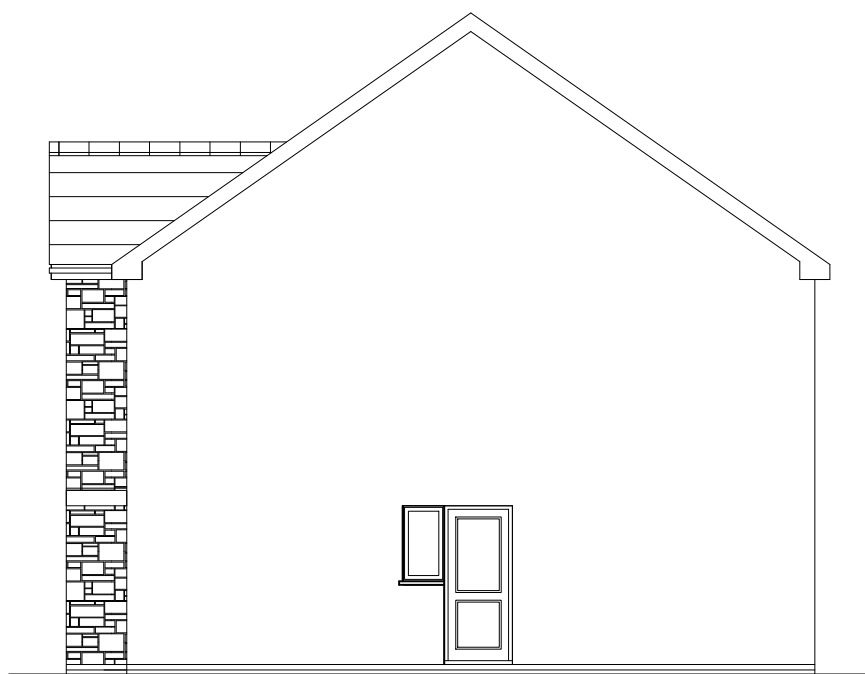


Side Elevation

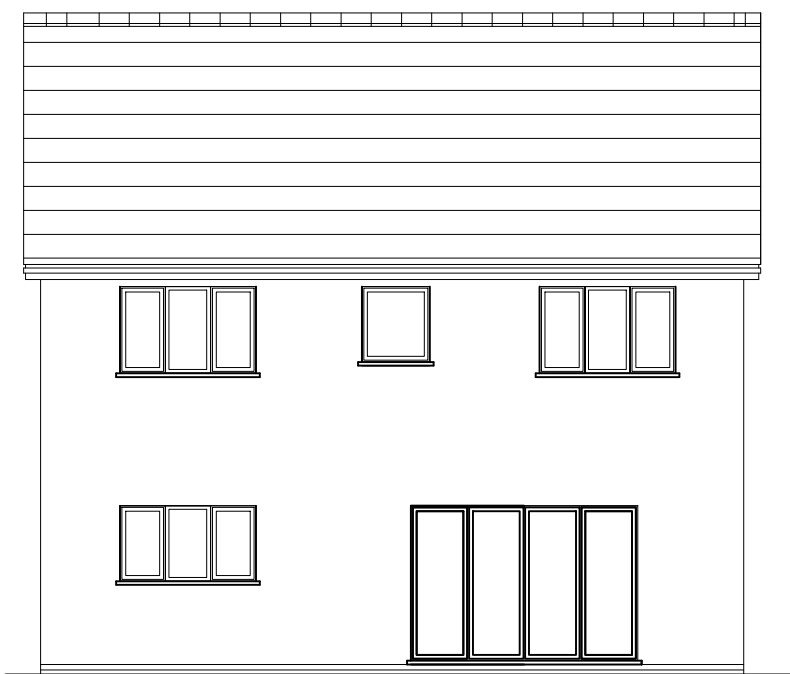


Rear Elevation

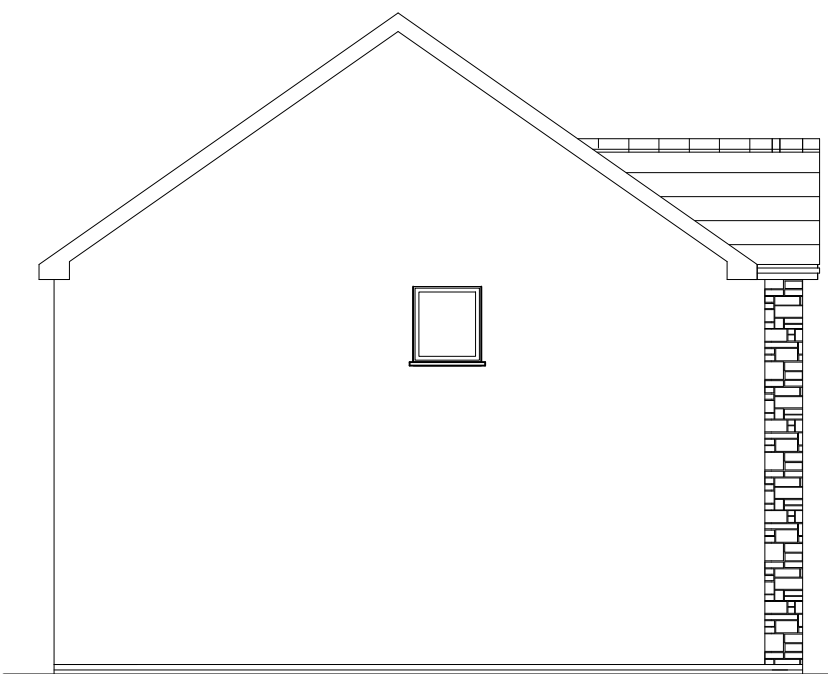

Side Elevation

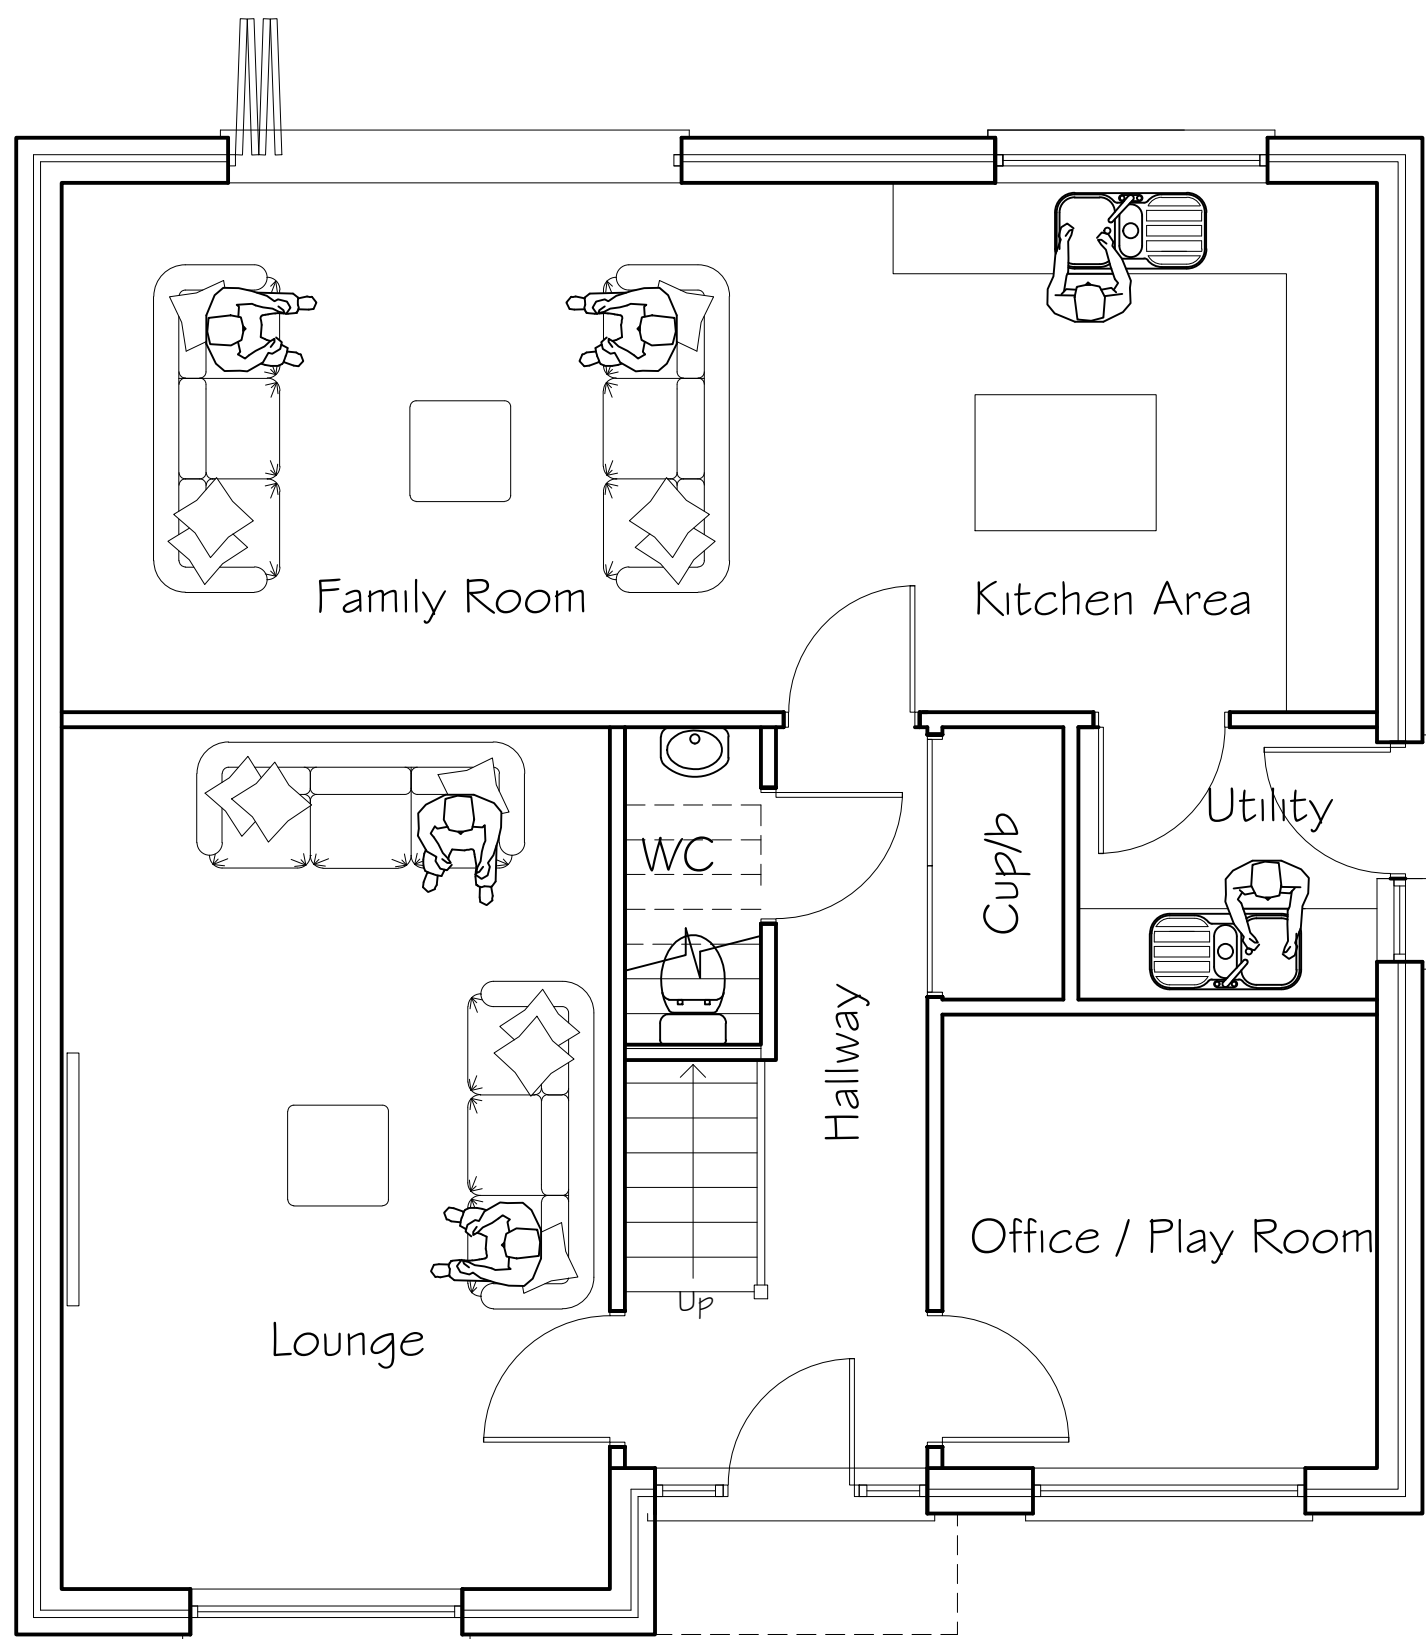

GROUND FLOOR

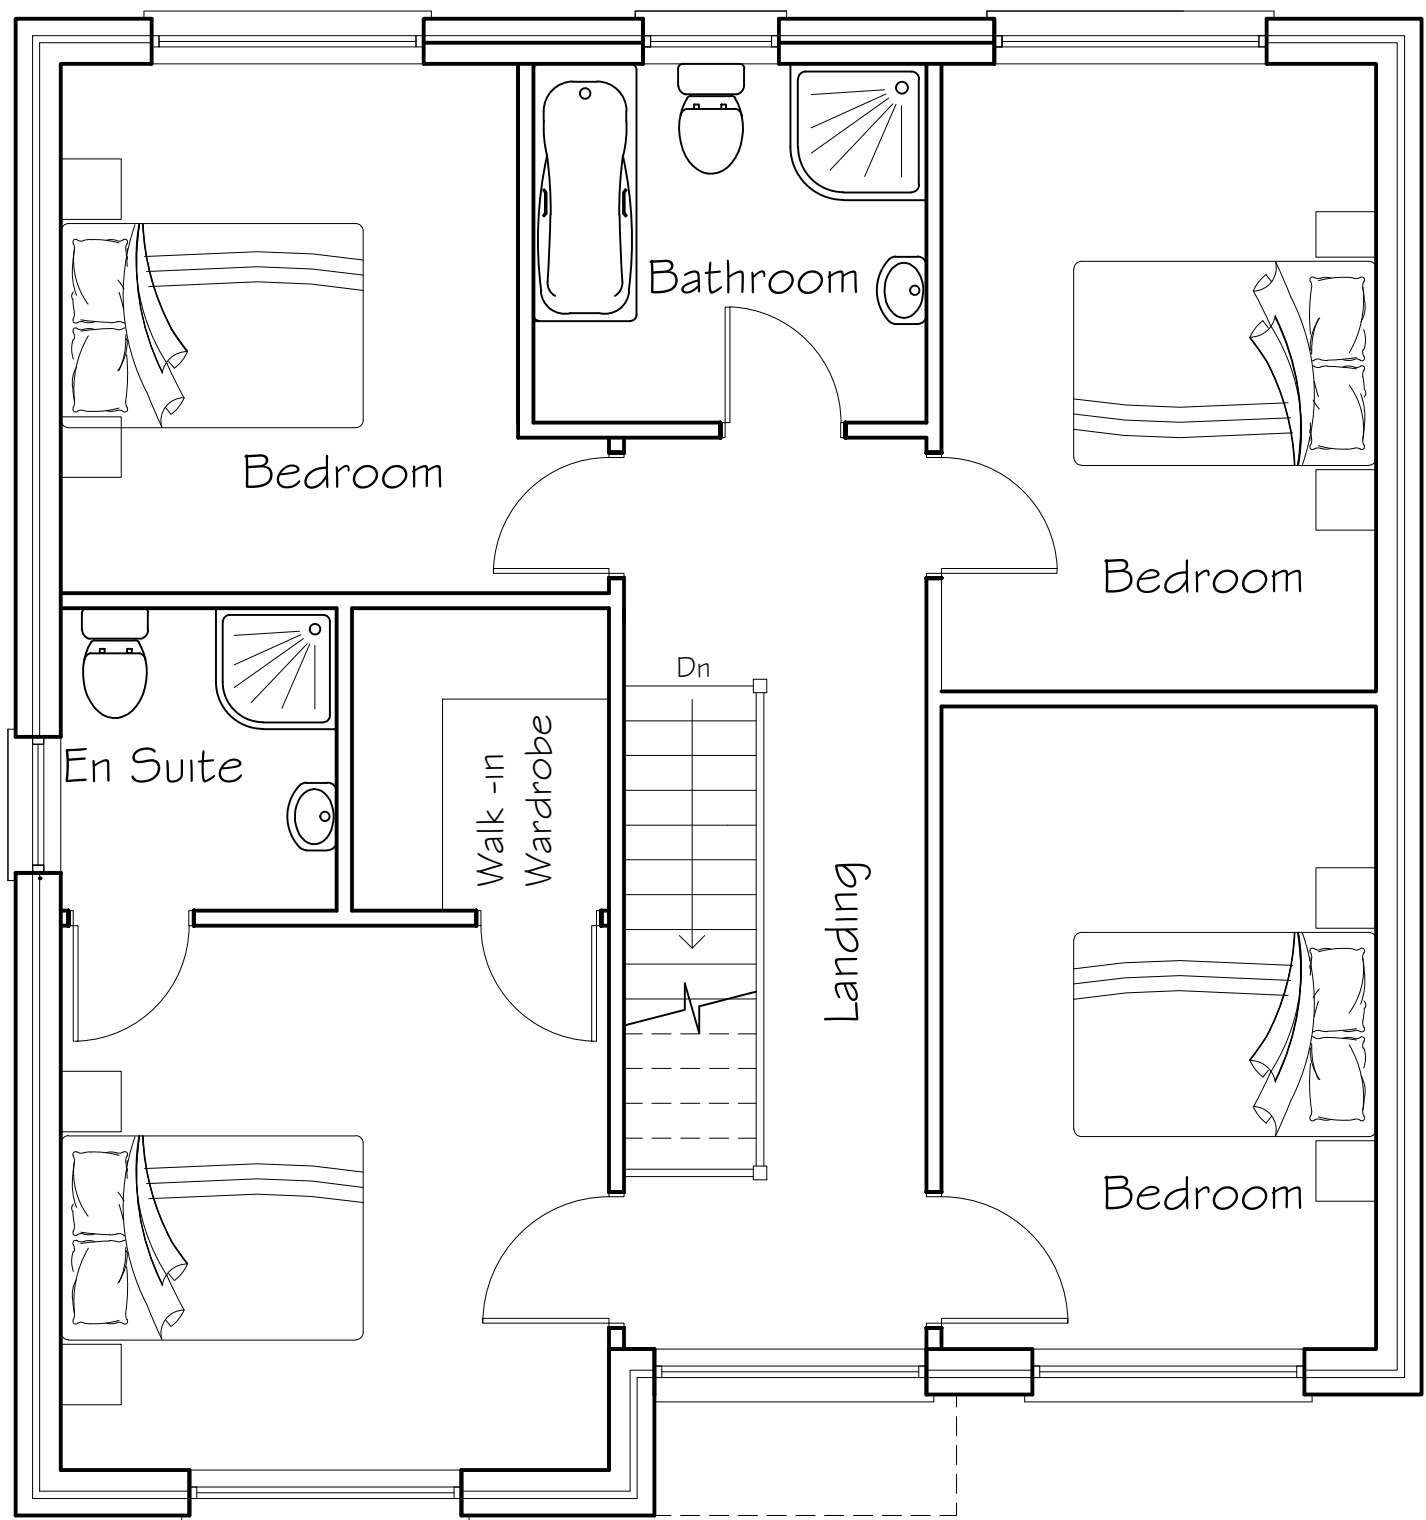

FIRST FLOOR


1 Marley Fibre Cement slate



2 Bradstone Square dressed stonework



3 K Rend Colour - White

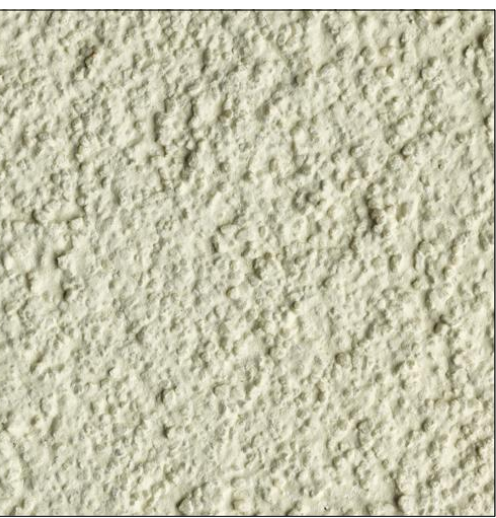

Note: This drawing is copyright ©

Monarch Architectural Services Ltd	Project Proposed Four Bedroom House	Date: July 2021
	at Plot 7 Land off Upper Collier Row	Scale: 1: 50, 1: 100, @ A1
Title Proposed Detached House Plans and Elevations	Heolgering Merthyr Tydfil Client Mr J Quirk	Drawn: W. S.
		Drawing No. 20 / 21 / 01 Rev.