



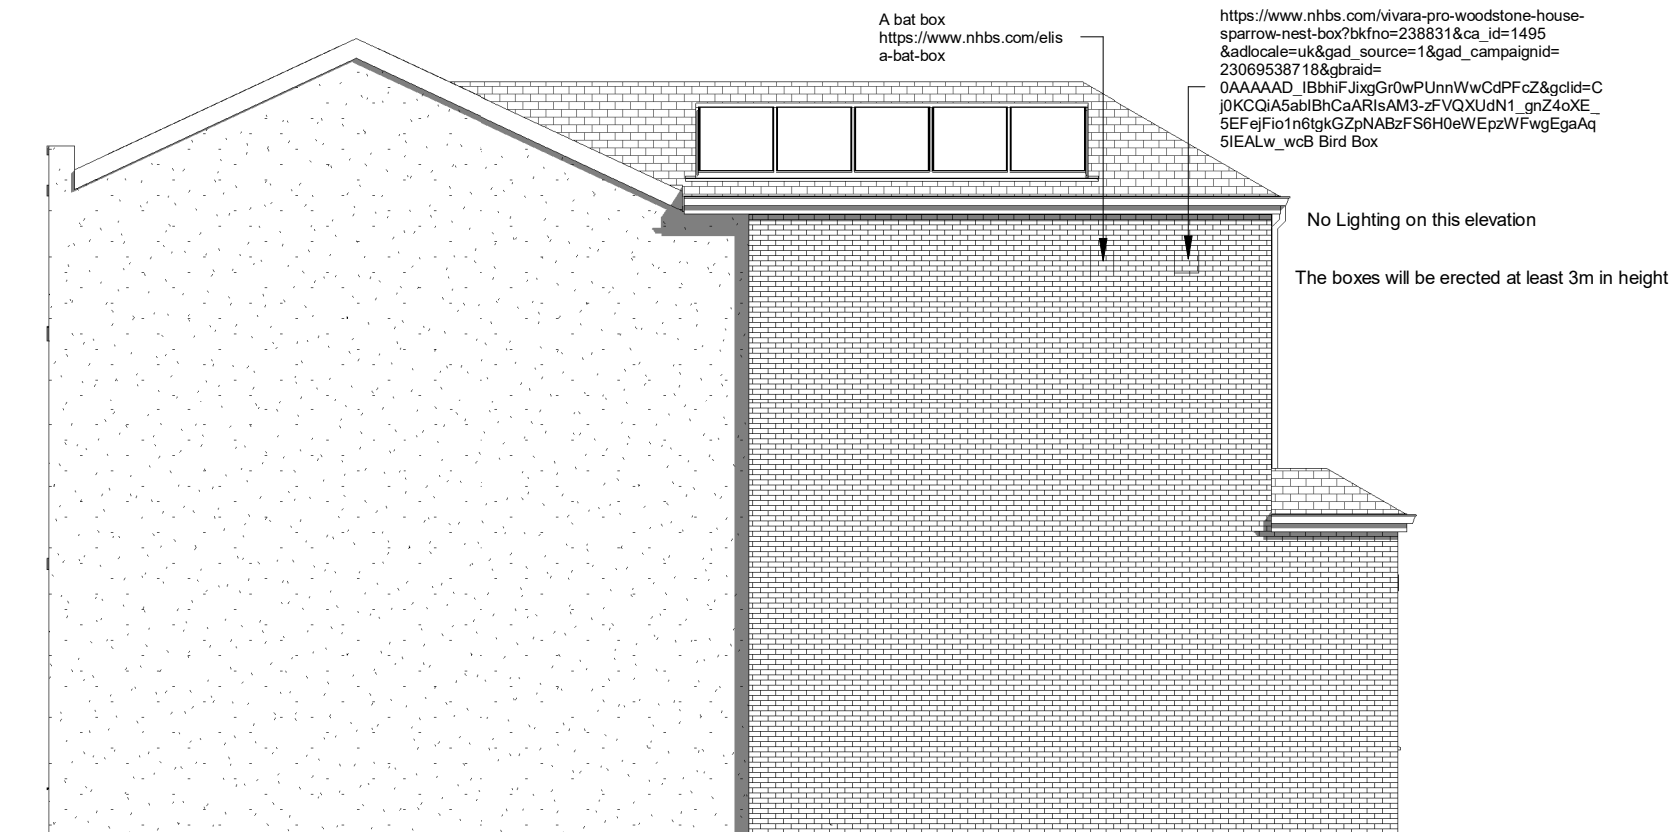

2 Proposed Side Elevation.
1 : 100

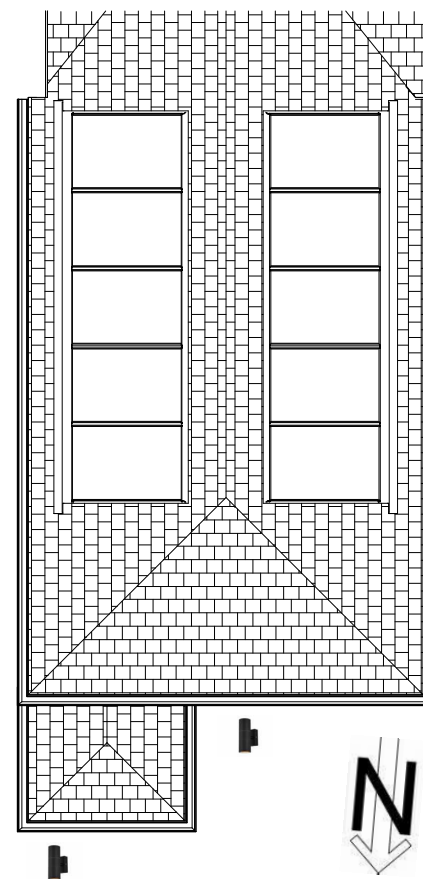

2 No wall mounted downlight to positions marked on plan linked to PIR Sensors to be set a 2.1m high

All lights to be fitted with GU10 bulbs which are 2700K Homelight option only



3 Proposed Rear Elevation.
1 : 100

No other lighting to be installed externally

4 Proposed Light Positions Site.
1 : 100

PROJECT	SHEET
Solar Panels to main roof	Proposed Ecology & Lighting
INDIGO DESIGN (Part of 3dcadwales Ltd) 5 Ashlea Drive, Merthyr Tydfil, CF47 0NY Tele 01685 385746 Mob - 07940913216 Email: philip@3dcadwales.co.uk	Address 30 Victoria St, Merthyr Tydfil CF47 8BW

This Drawing is Copyright, Dimensions to be checked on site and not scaled from this drawing



PURPOSE OF ISSUE
Planning Approval

DRWAING NUMBER
VS-07

Checked by JH		Drawn by PH	Scale (@ A3) 1 : 100
Rev No	Description		Date
A	Issue		07/06/2024