




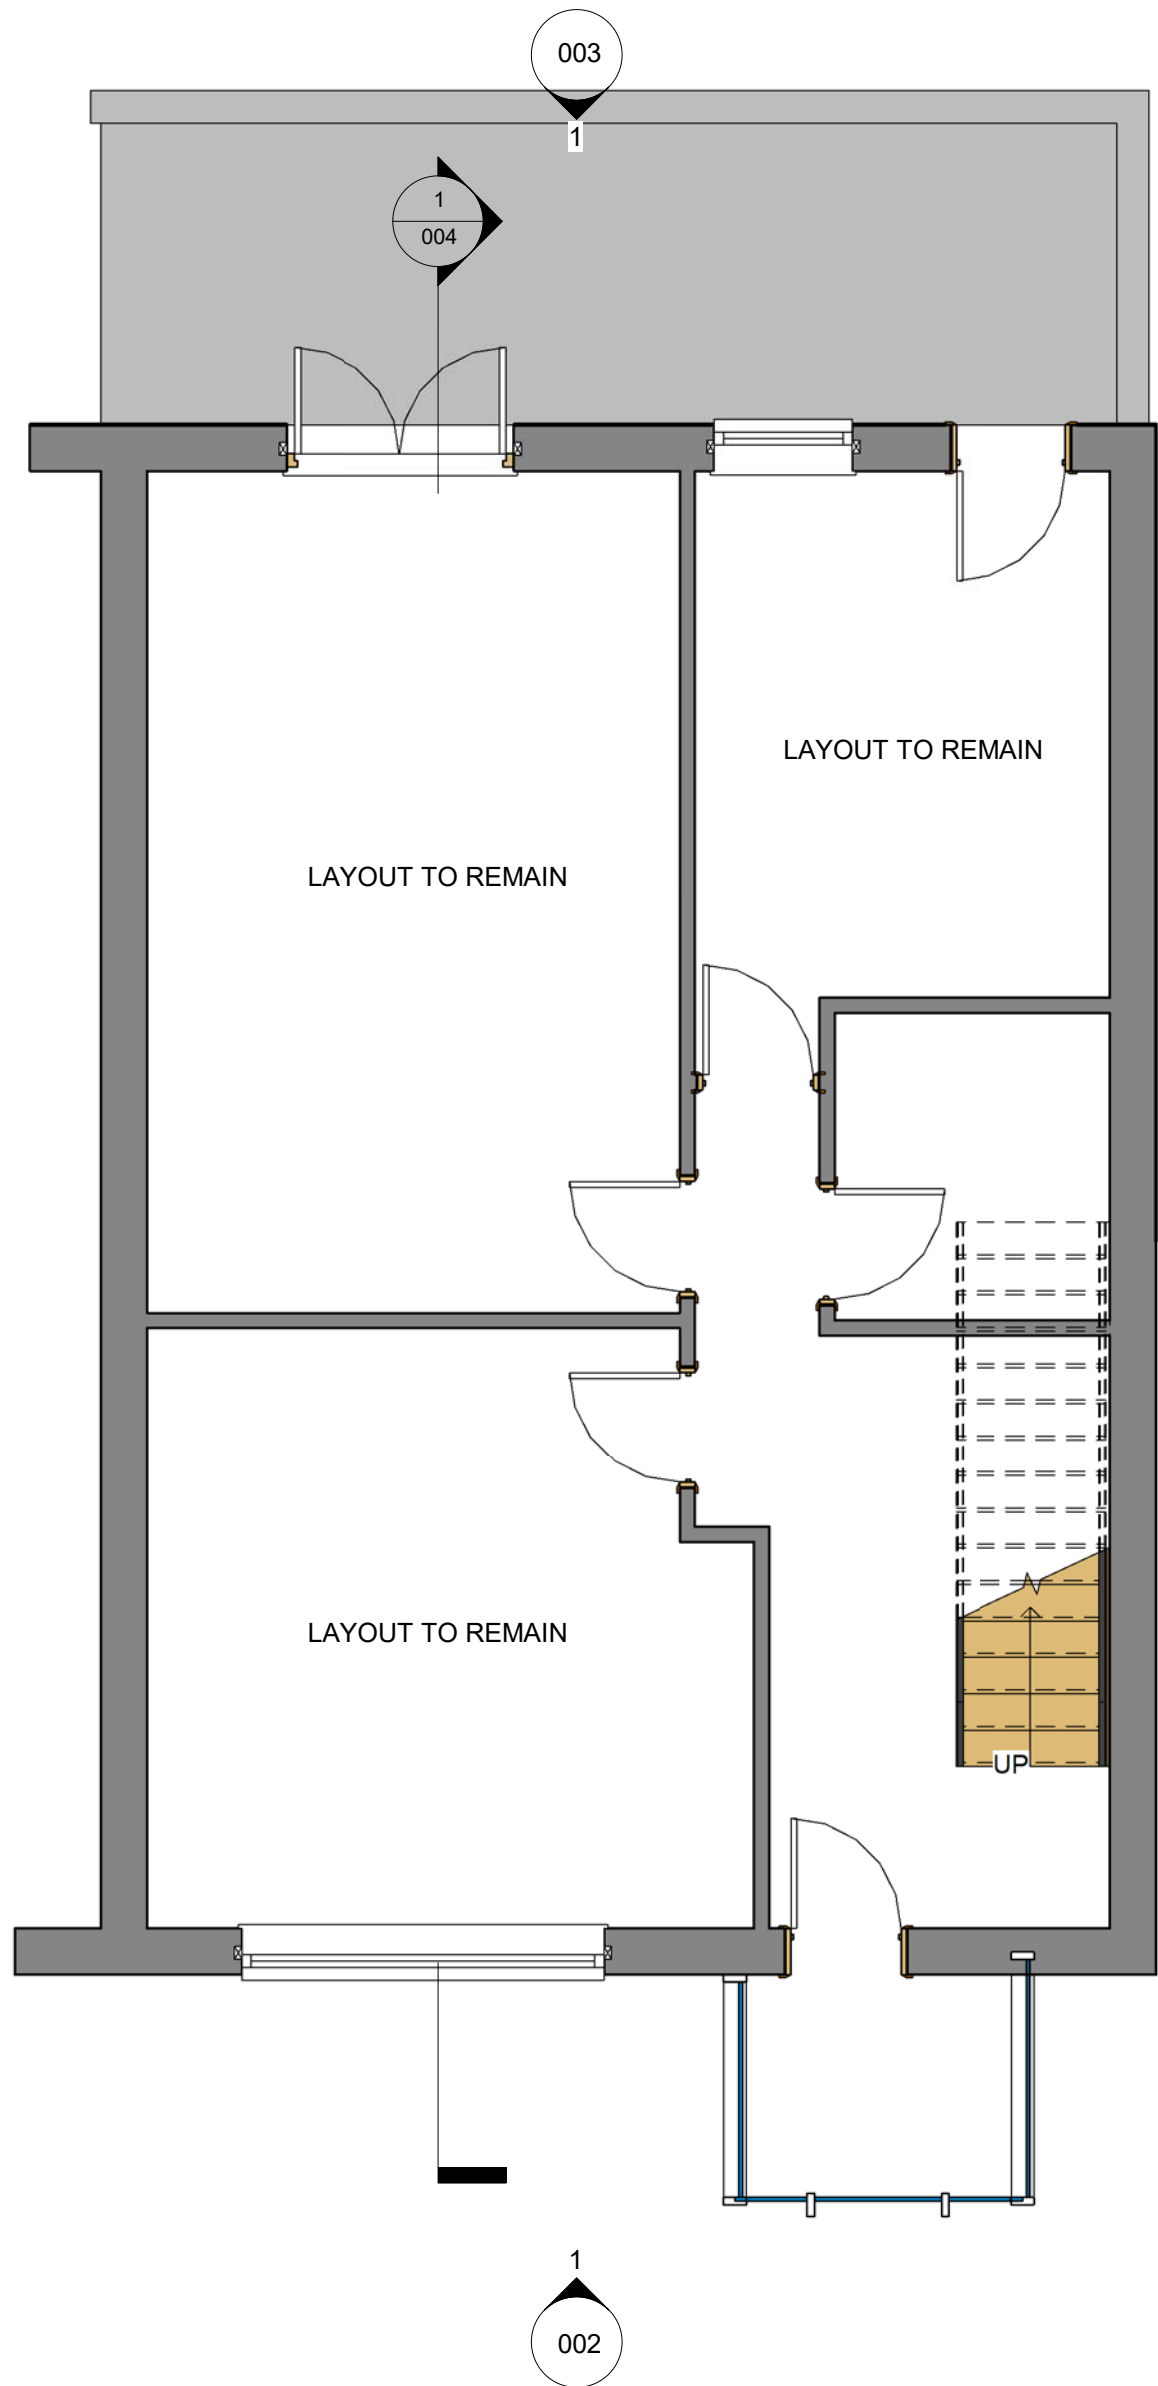

1 00 Ground Floor Existing
1 : 50

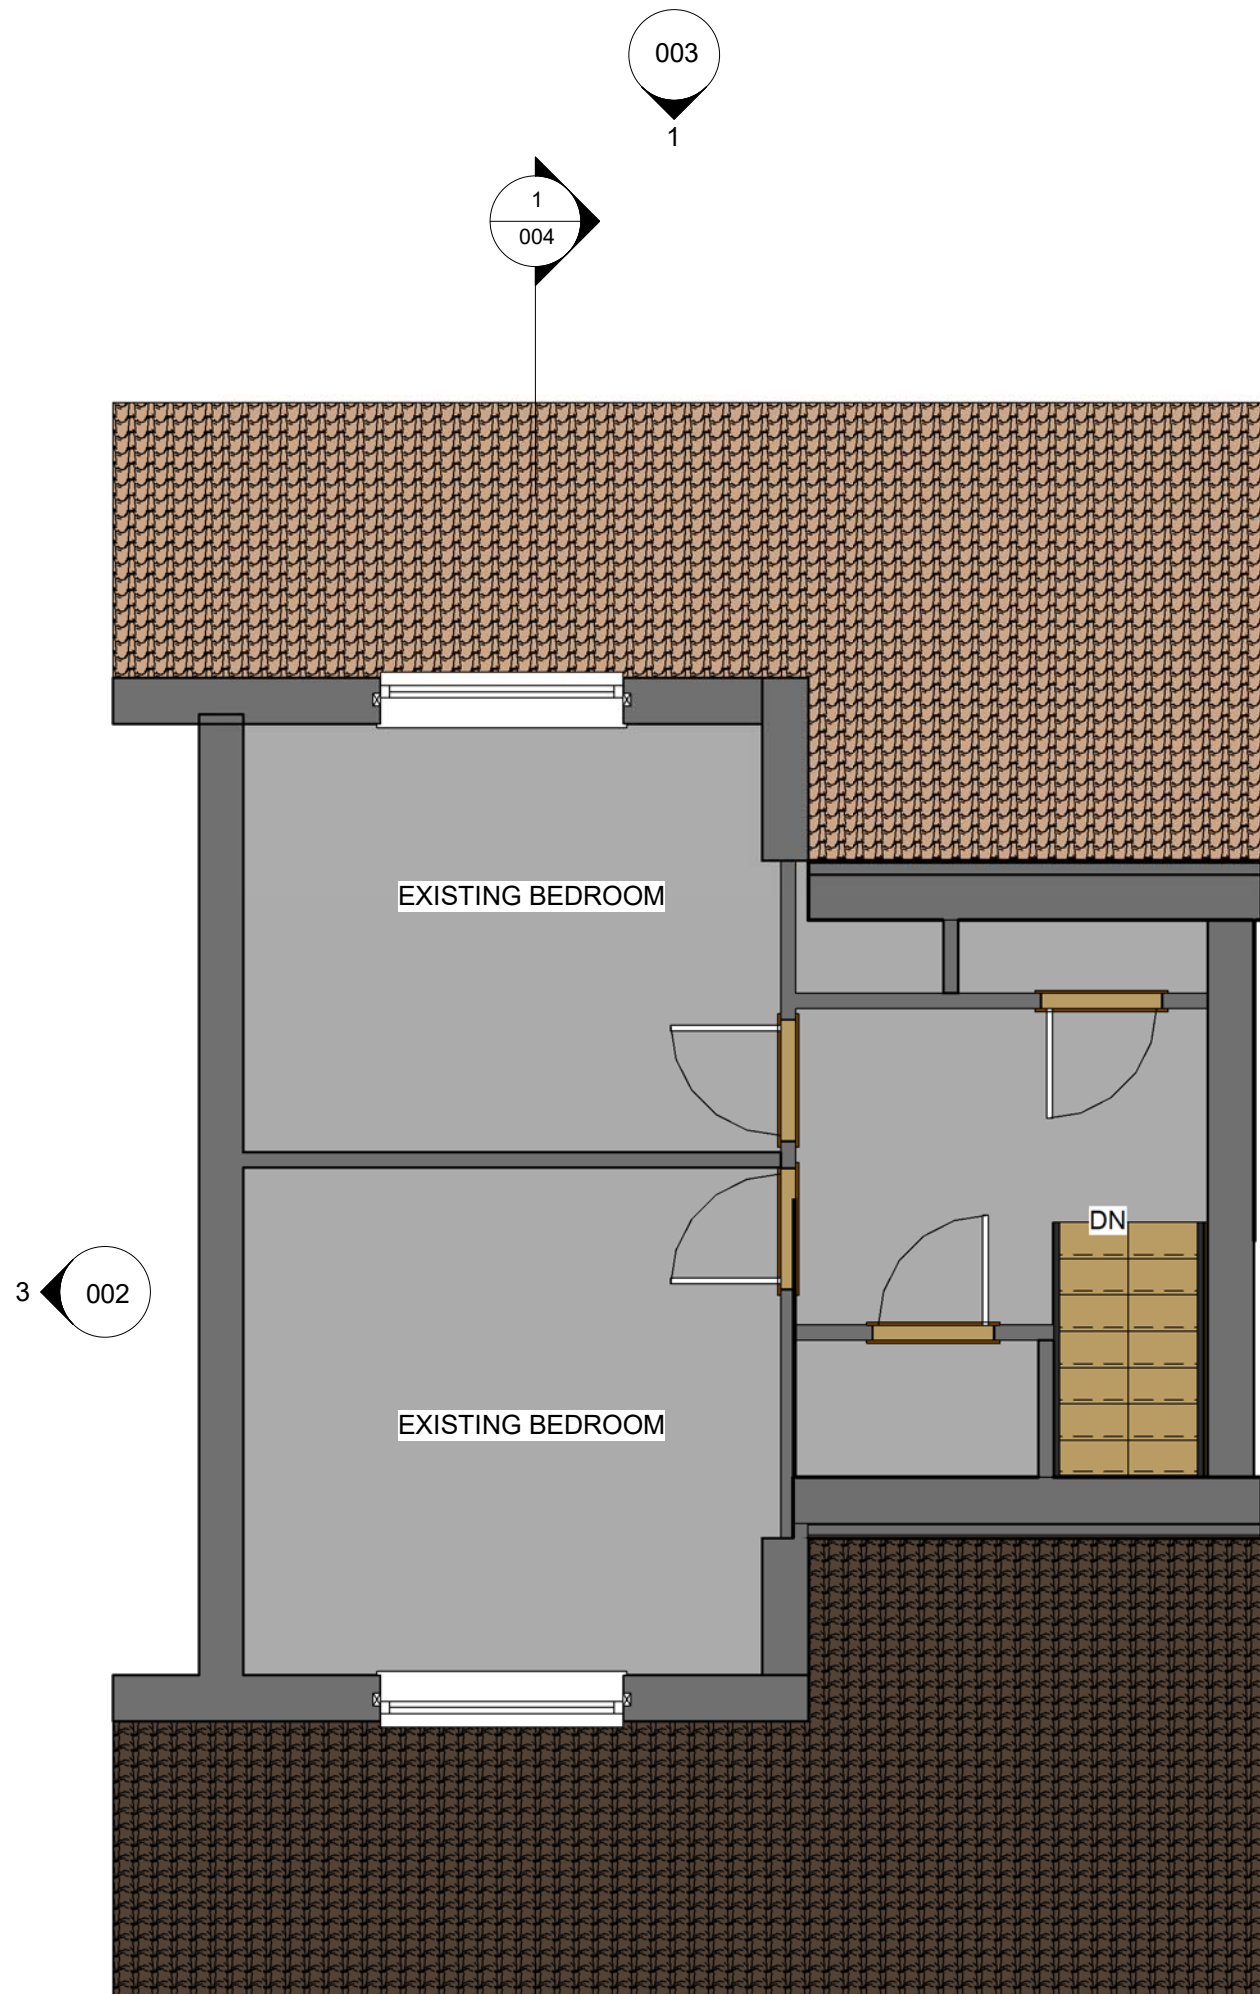

2 01 First Floor Existing
1 : 50

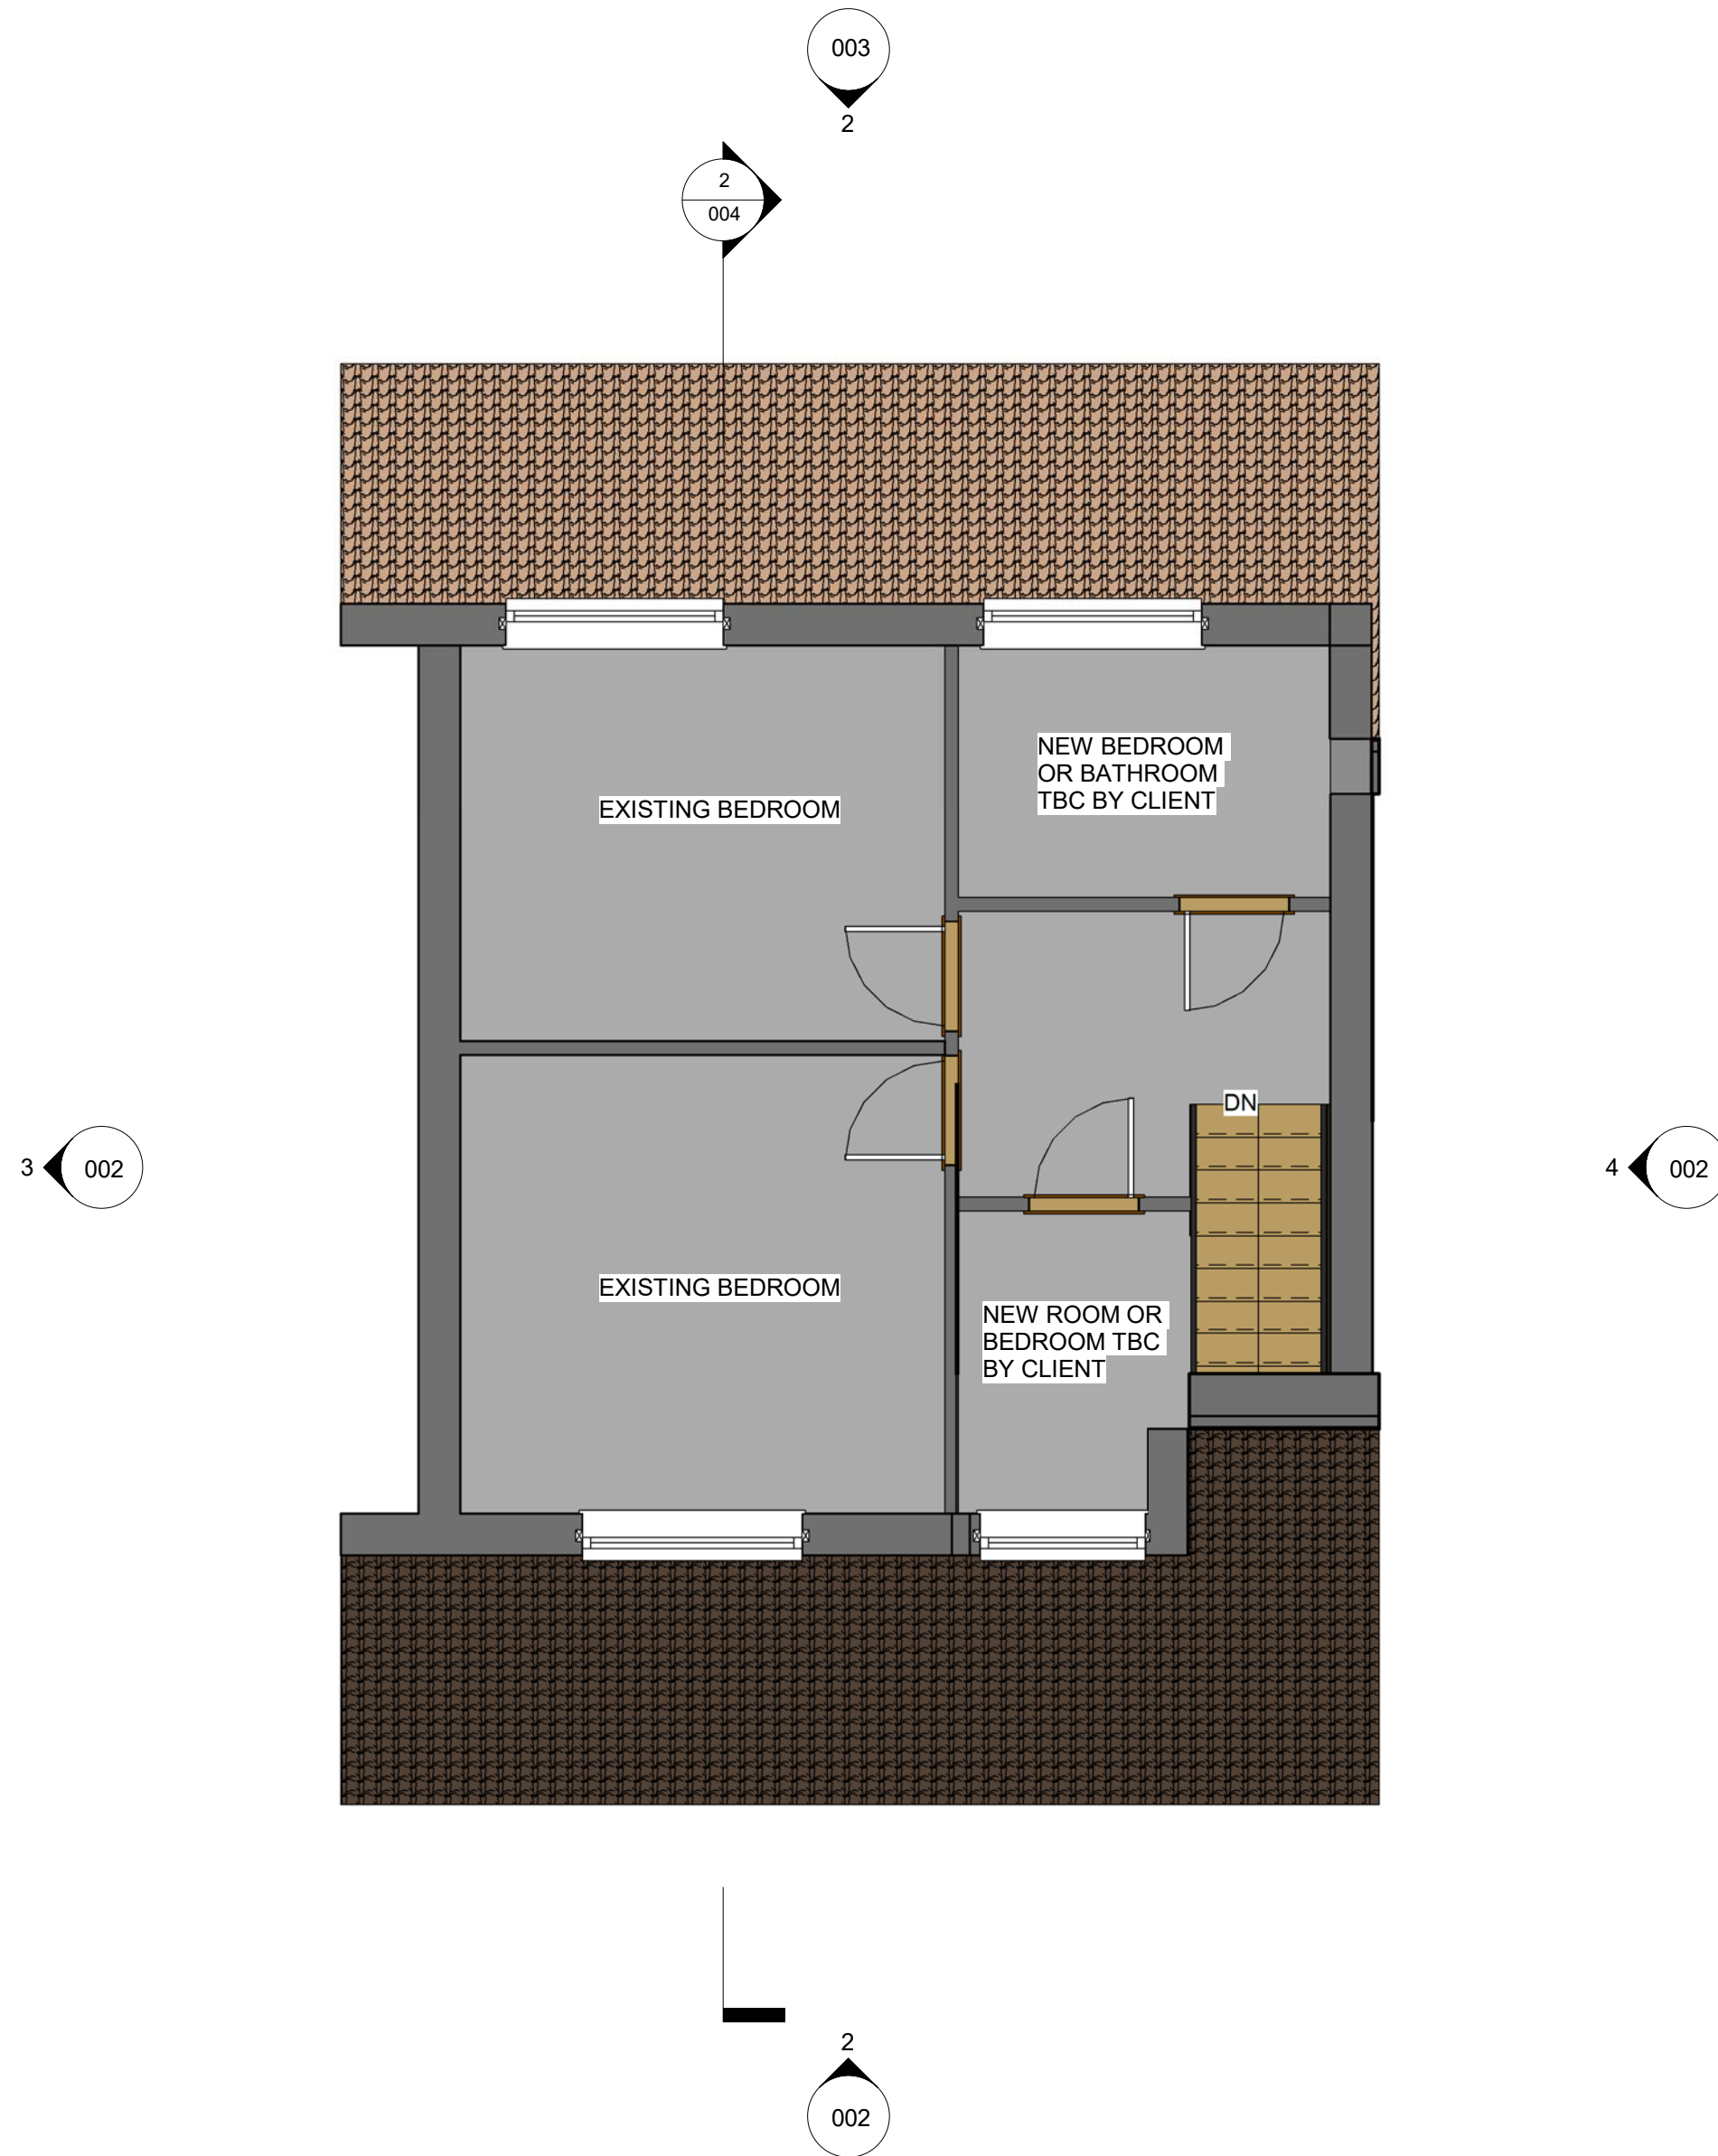

3 01 First Floor Proposed
1 : 50

Rev	Description	Date
P01	FIRST ISSUE FOR PLANNING / COMMENT	27/09/20
P02	UPADETD NOTES AND LAYOUT	11/10/20

CODE	SUITABILITY DESCRIPTION		
STATUS	PURPOSE OF ISSUE		
PROJECT			
11 SHIRLEY DRIVE, HEOLGERRIG, MERTHYR TYDFIL			
TITLE			
FLOOR PLANS			
CLIENT			
Ms. HUGHES			
DRAWN BY ME		CHECKED BY AH	DATE 27/09/20
SCALE (@ A1) 1 : 50		PROJECT NUMBER 163-20	
DRAWING NUMBER			REV
001			P02