




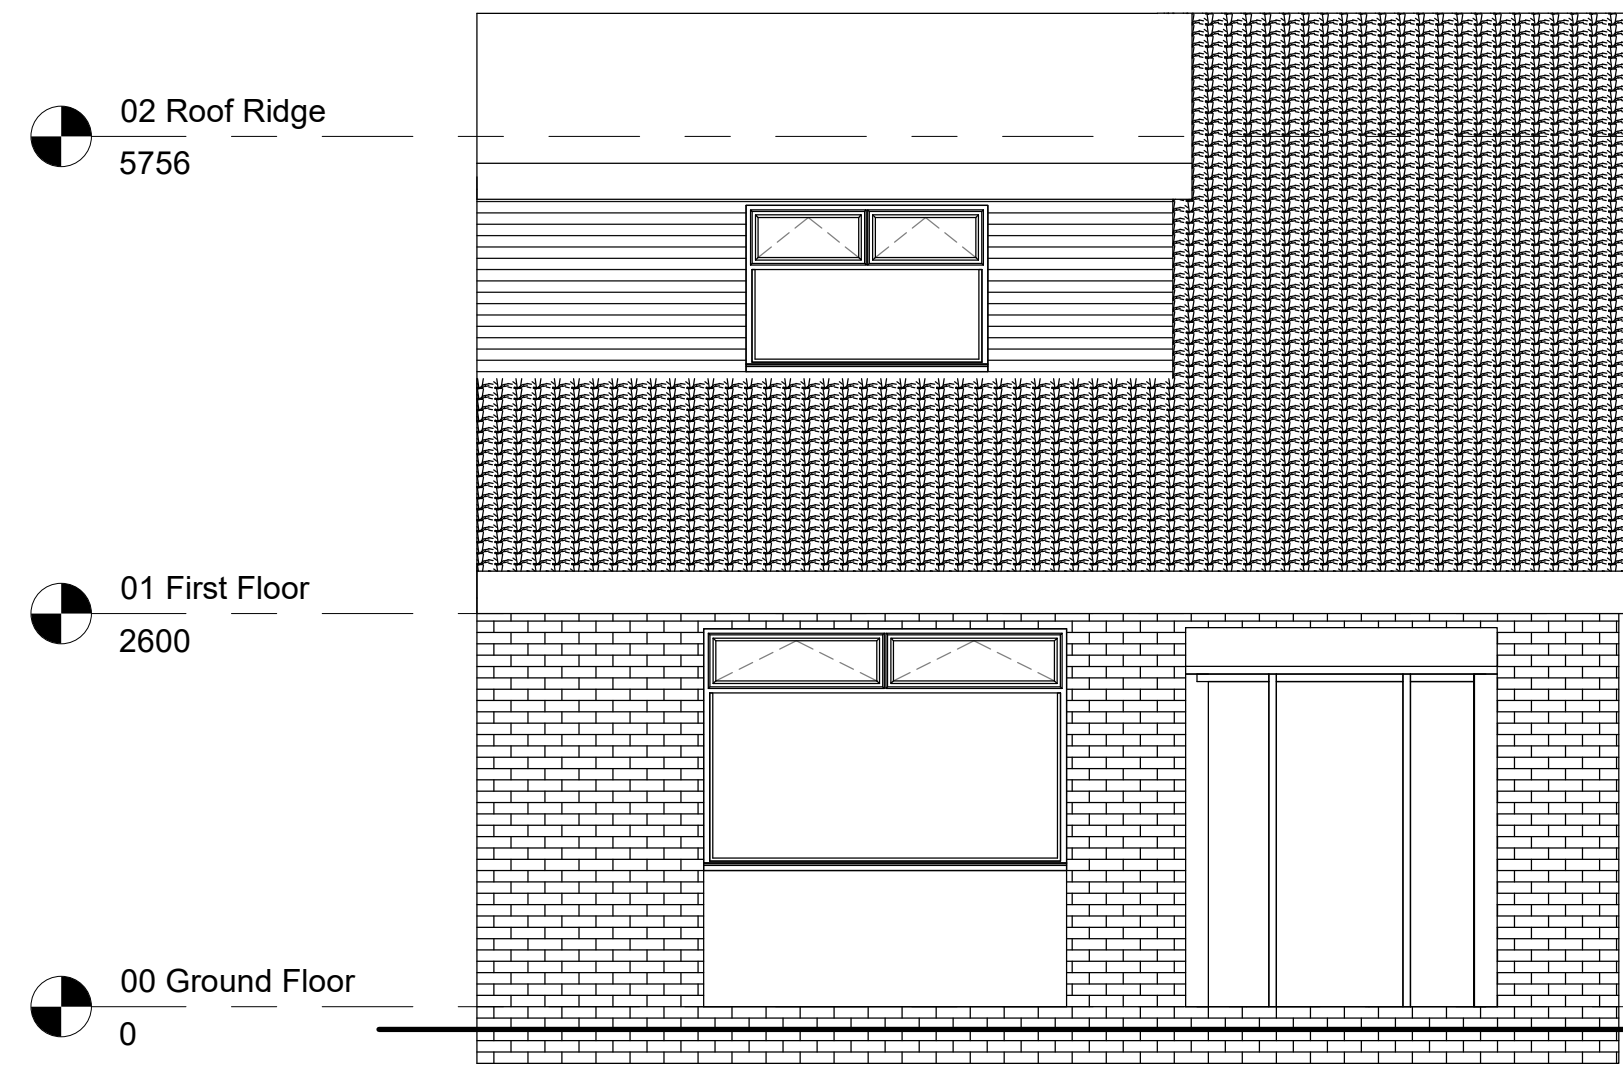


1 Front Elevation Existing
1 : 50

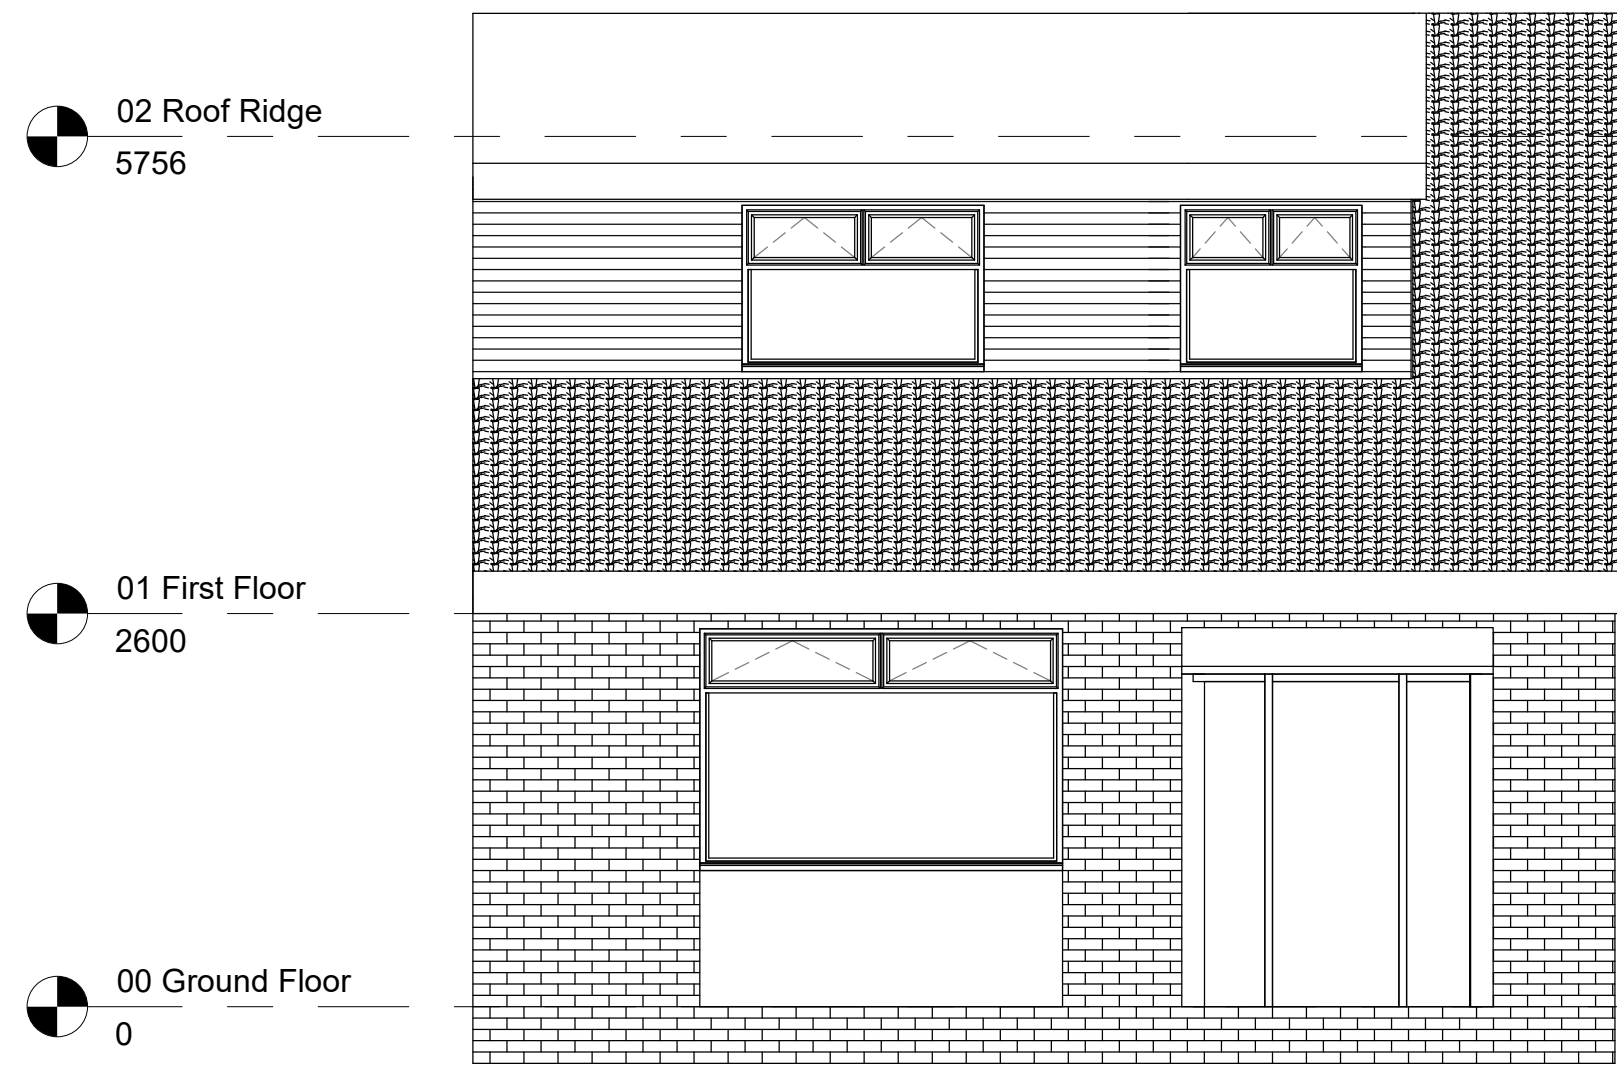

2 Front Elevation Proposed
1 : 50

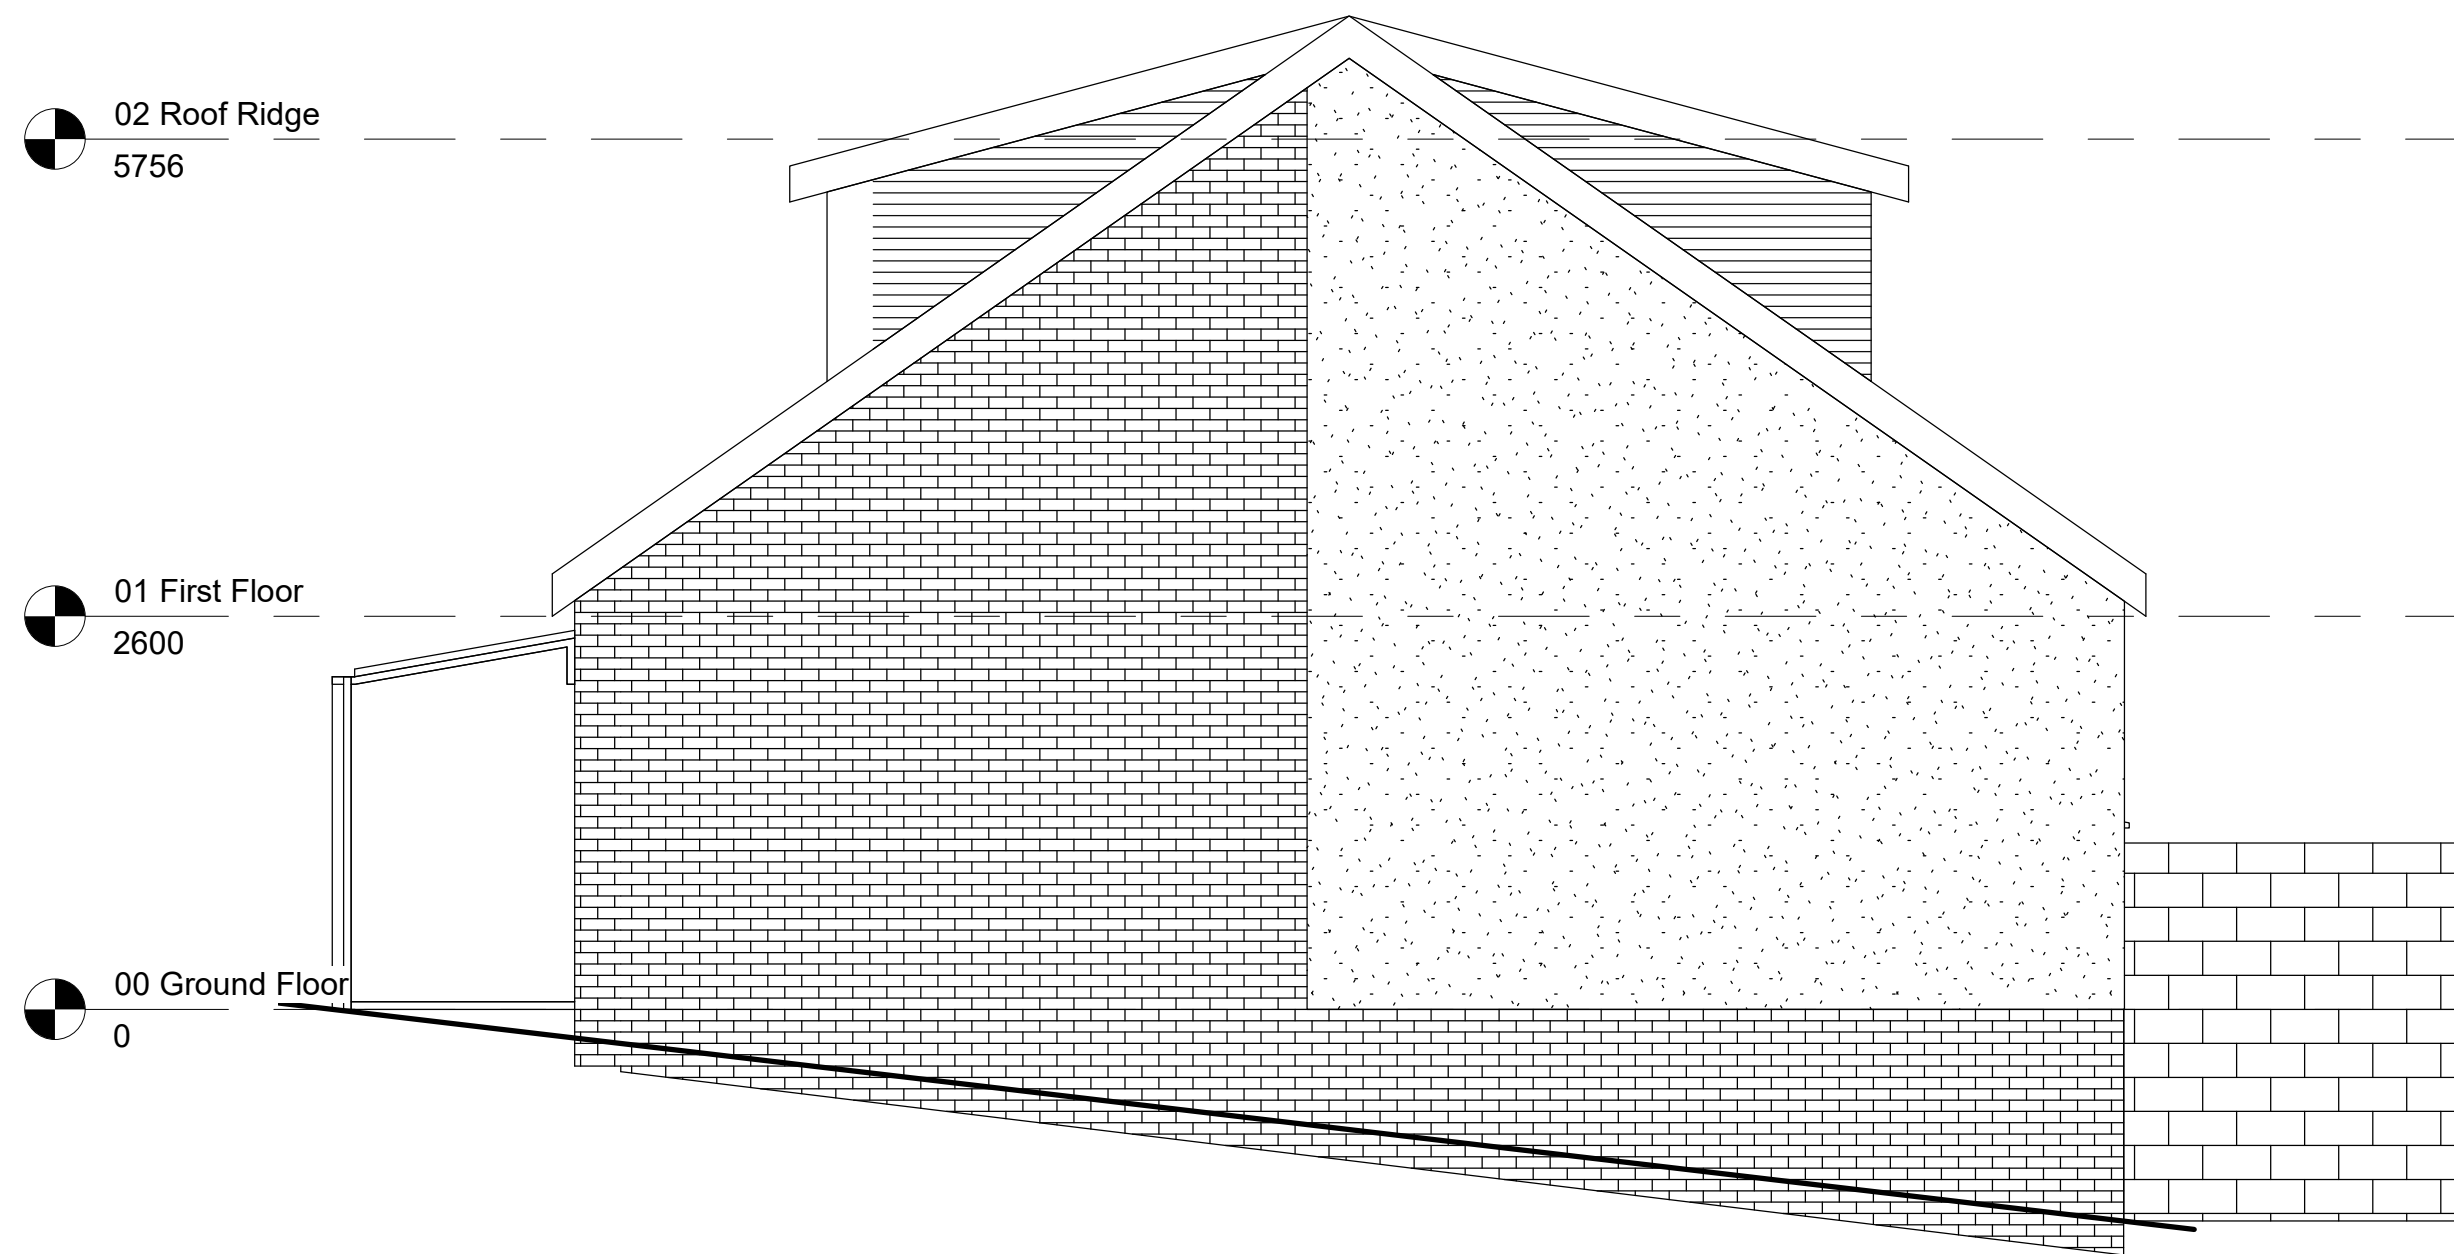

3 Gable Elevation Existing
1 : 50

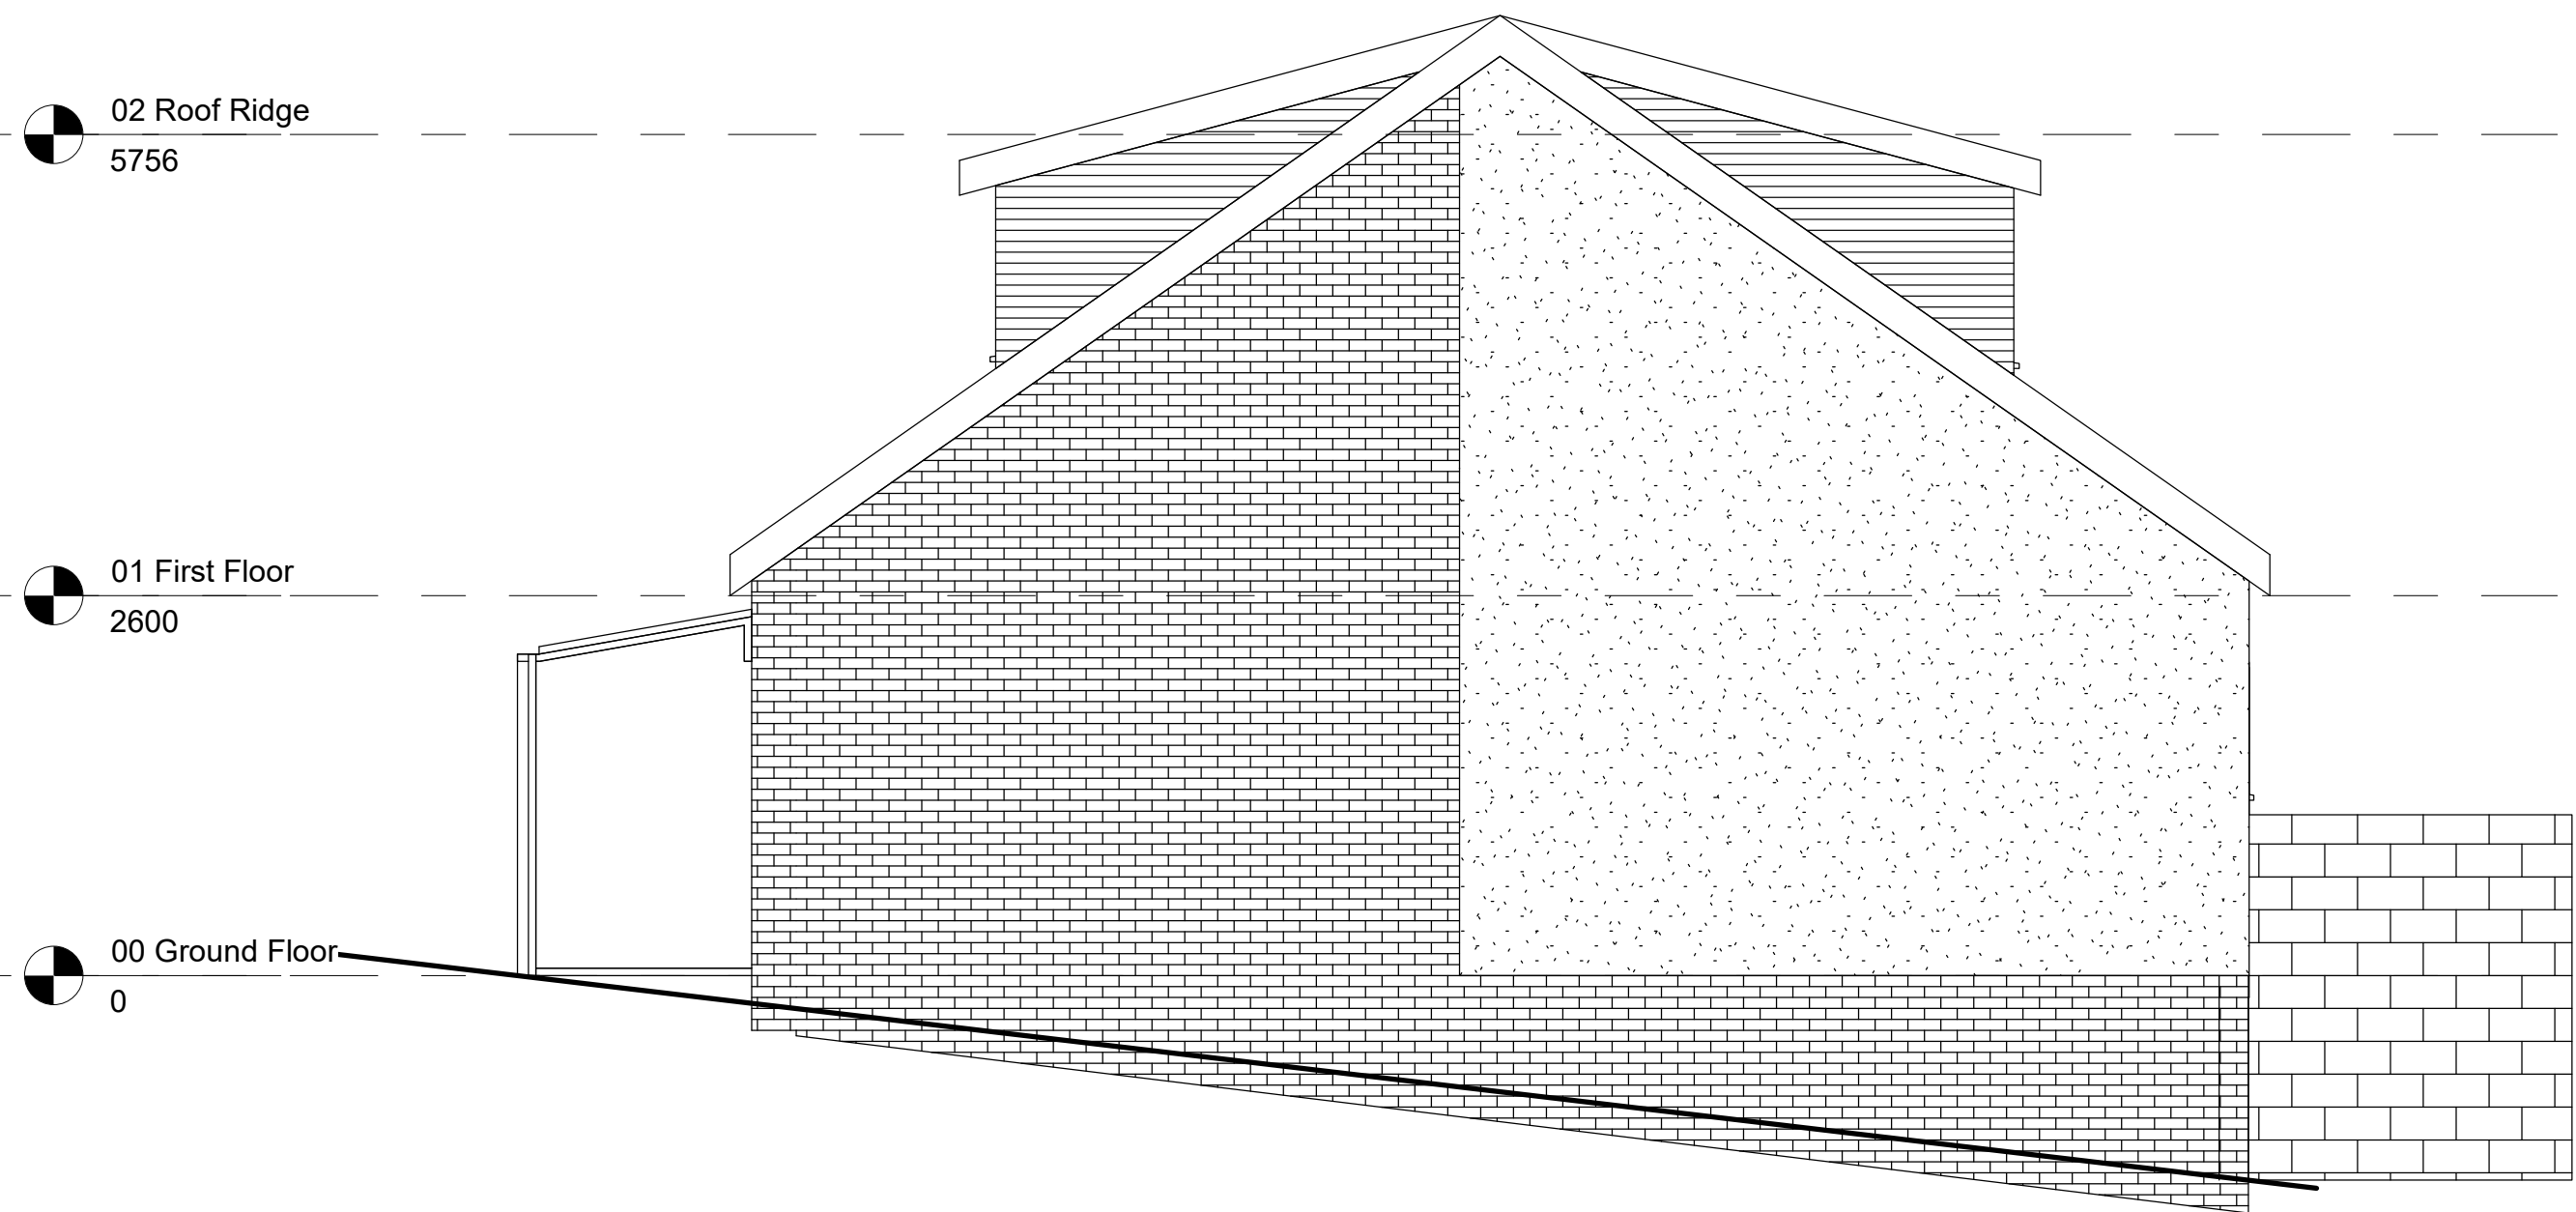

4 Gable Elevation Proposed
1 : 50

Rev	Description	Date
P01	FIRST ISSUE FOR PLANNING / COMMENT	27/09/20
P02	UPADETD NOTES AND LAYOUT	11/10/20

CODE	SUITABILITY DESCRIPTION
STATUS	PURPOSE OF ISSUE

PROJECT

11 SHIRLEY DRIVE,
HEOLGERRIG,
MERTHYR TYDFIL

TITLE

ELEVATIONS 1

CLIENT

Ms. HUGHES

DRAWN BY ME	CHECKED BY AH	DATE 27/09/20
SCALE (@ A1) 1 : 50	PROJECT NUMBER 163-20	REV P02
DRAWING NUMBER 002		