
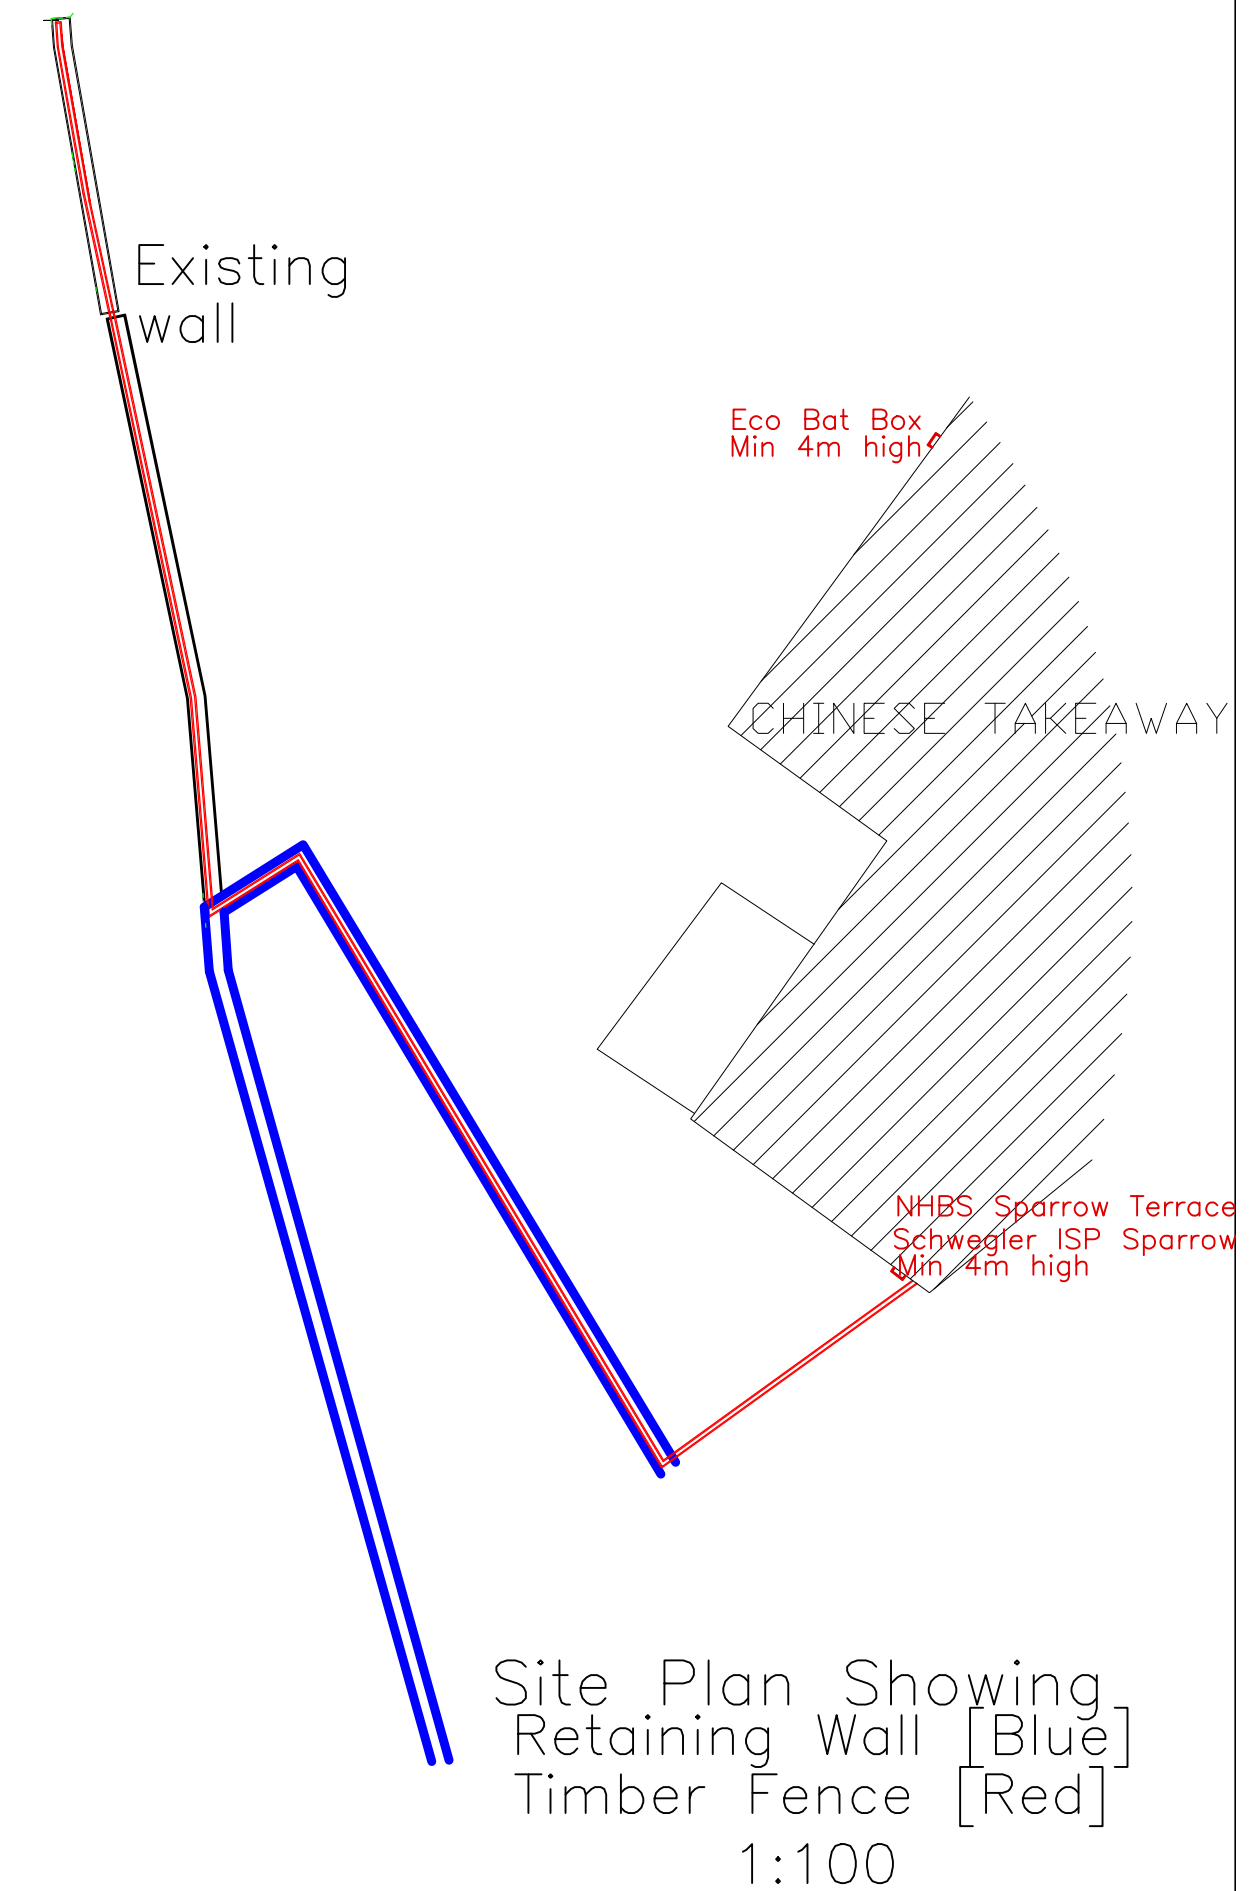
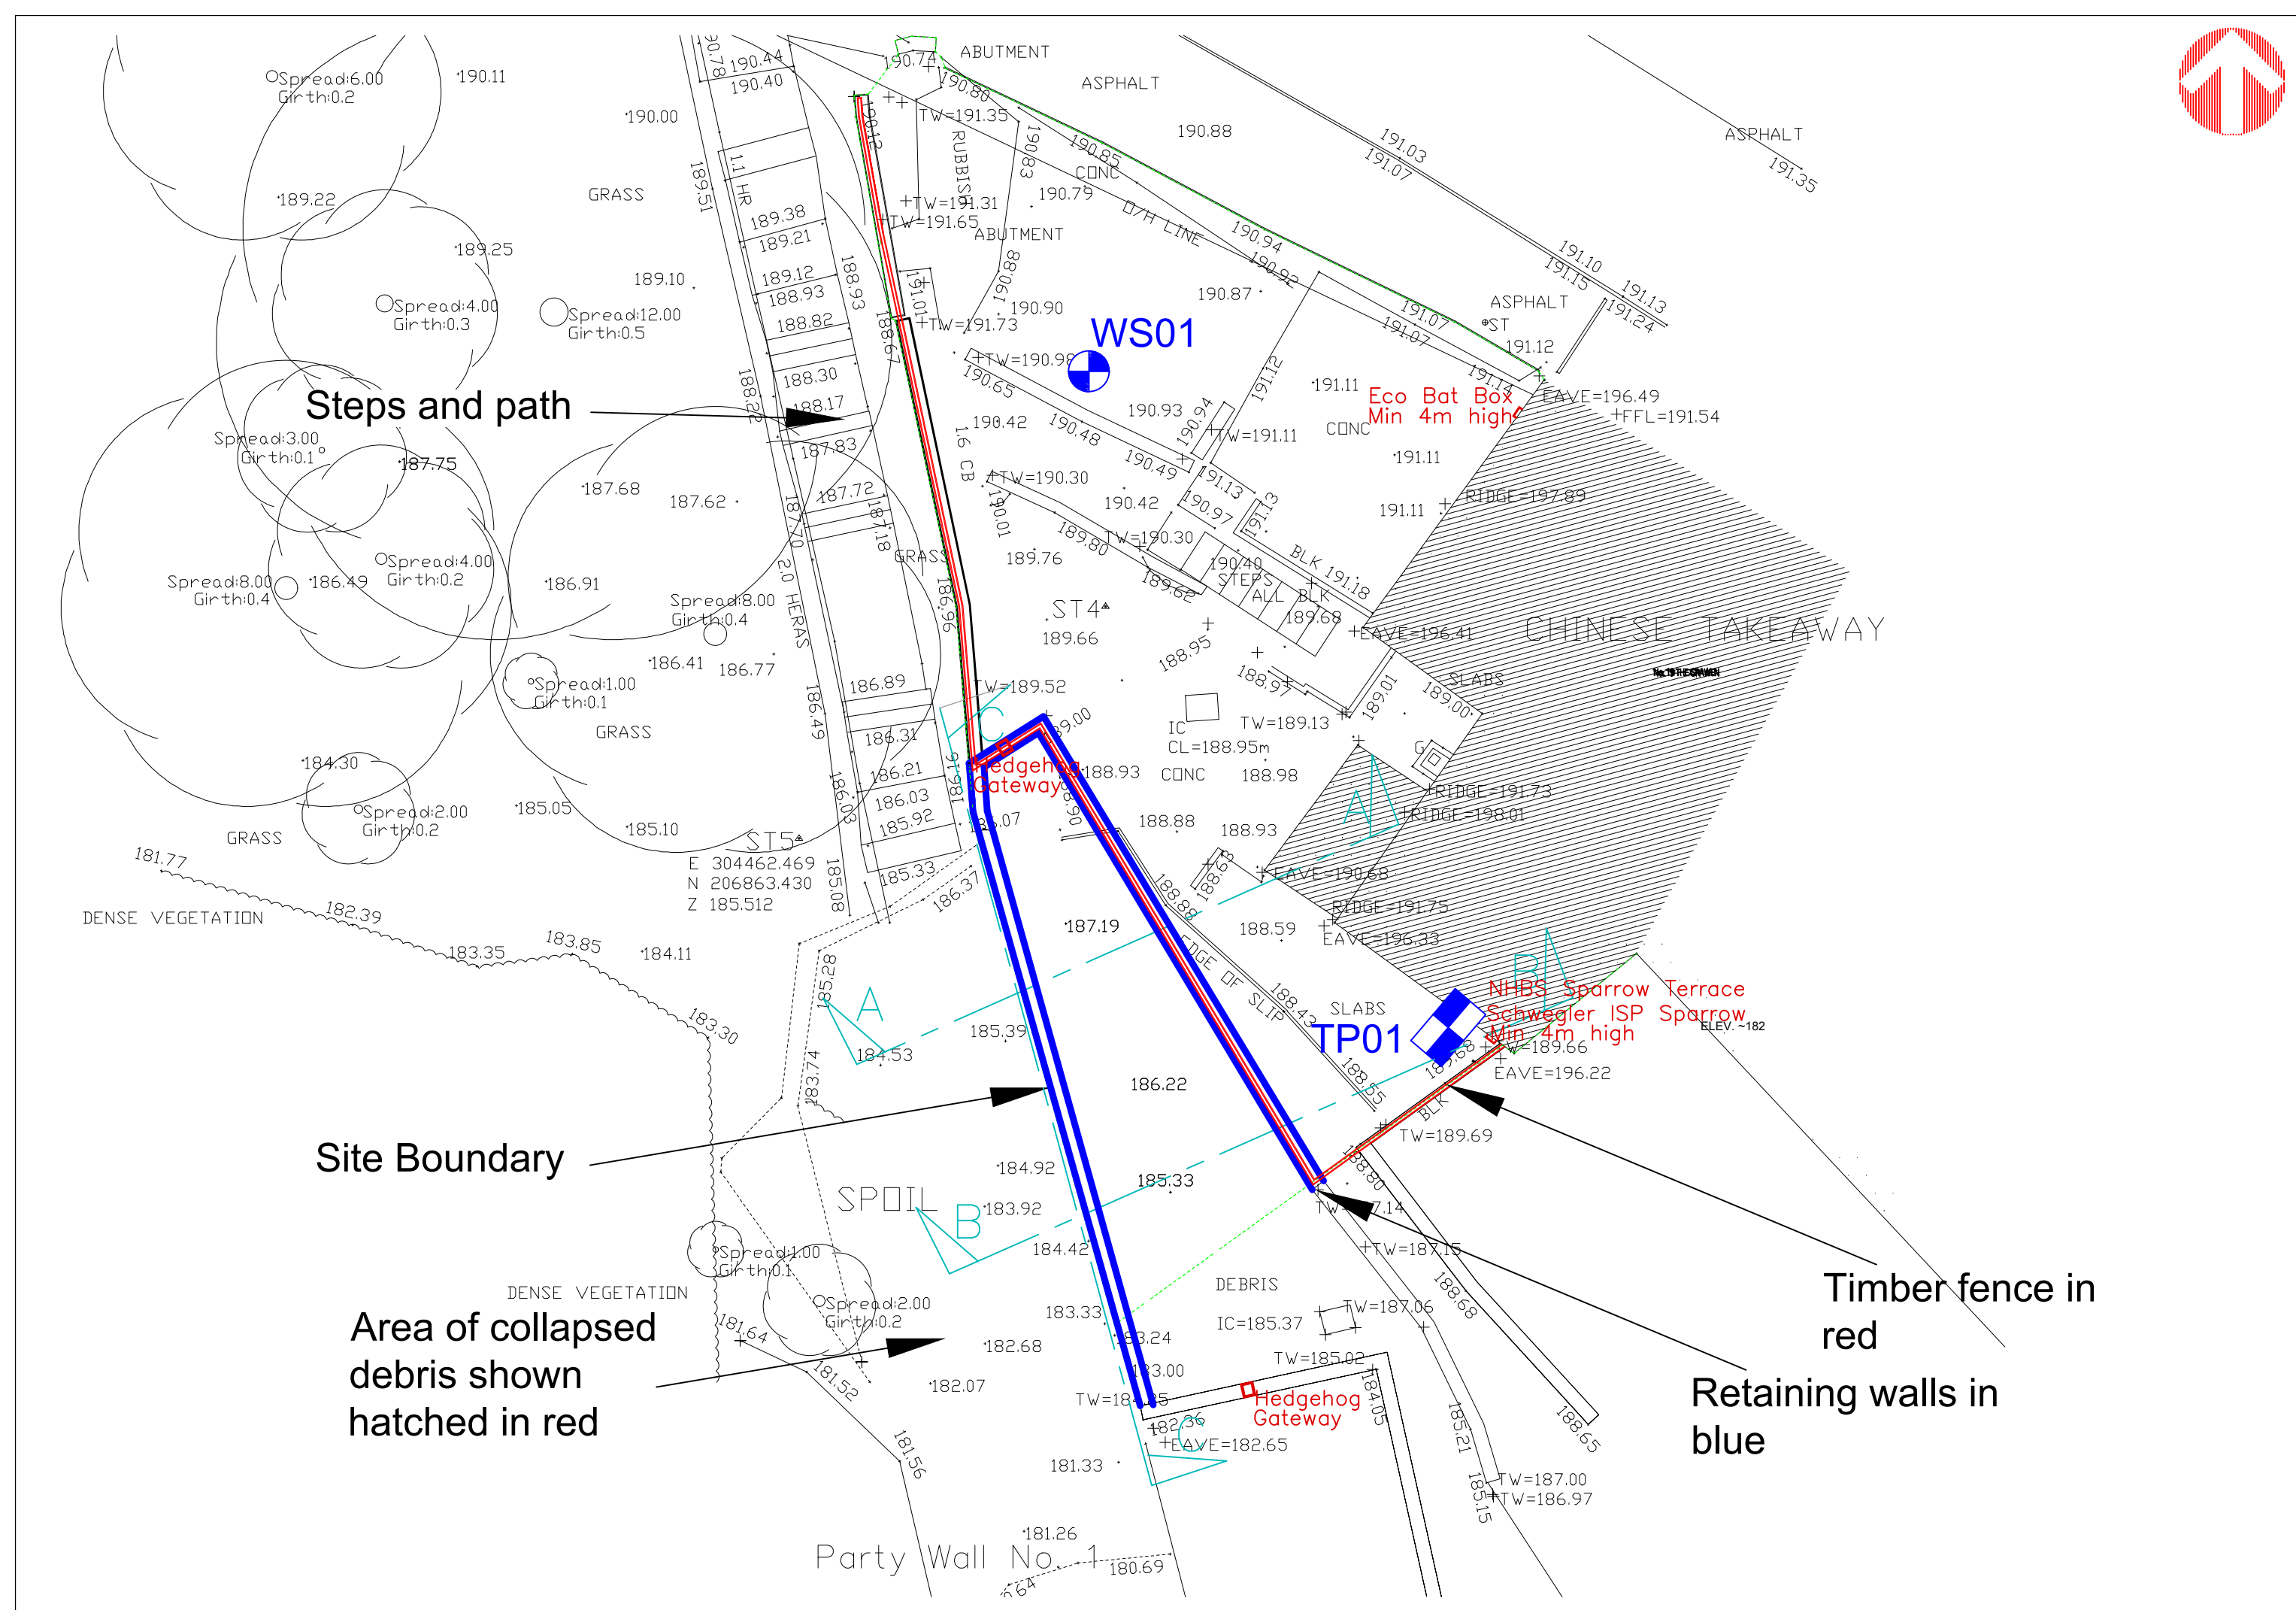


 

 Utopia Design <i>Architectural Services</i> 	
<u>Utopia Design</u> <u>Architectural Services</u>	
Building Planning Application Support	
Paul Thomas: BSc (Hons)	
Tel: 01685 559230. Mob: 07908 725065	
Issued Only for Purpose Indicated	
Drawing Status: FOR PLANNING PURPOSES ONLY	
Address	The Grawen Takeaway 19 Brecon Road Merthyr Tydfil CF47 8NR
Project	Retaining Works with Associated Re-profiling of Land & New Boundary Treatments
Drawn by	Date
PT	SEPT 24
Title	Paper
	A2
	Scale
	1:100
	Drwg No
Topographical Site Plan GRAWEN 19 03D	

Notice needs to be served regarding
THE PARTY WALL ACT i.e.
Excavation of adjacent founds