




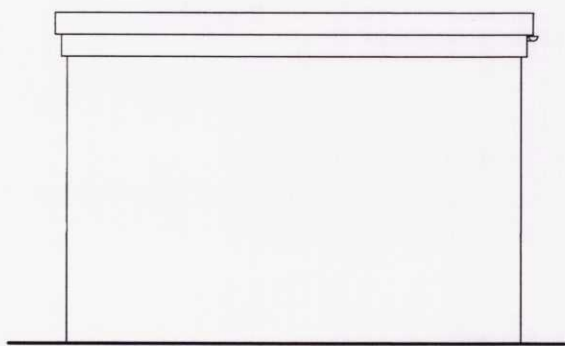


ELEVATION TO HOUSE

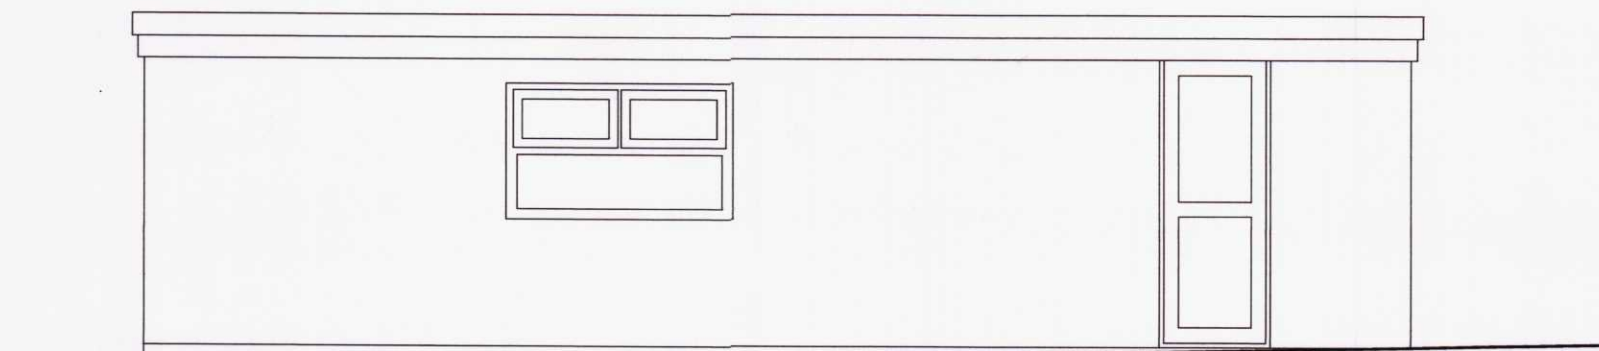


ELEVATION TO GARDEN

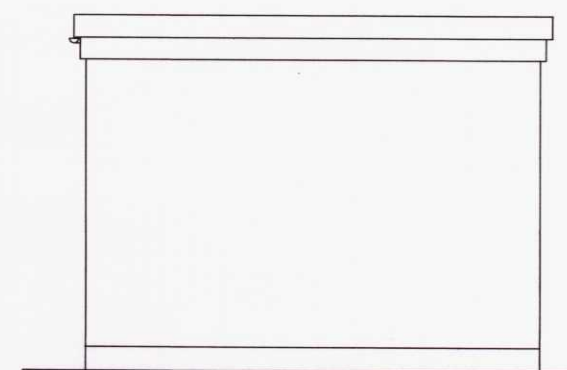


ELEVATION TO GARDEN

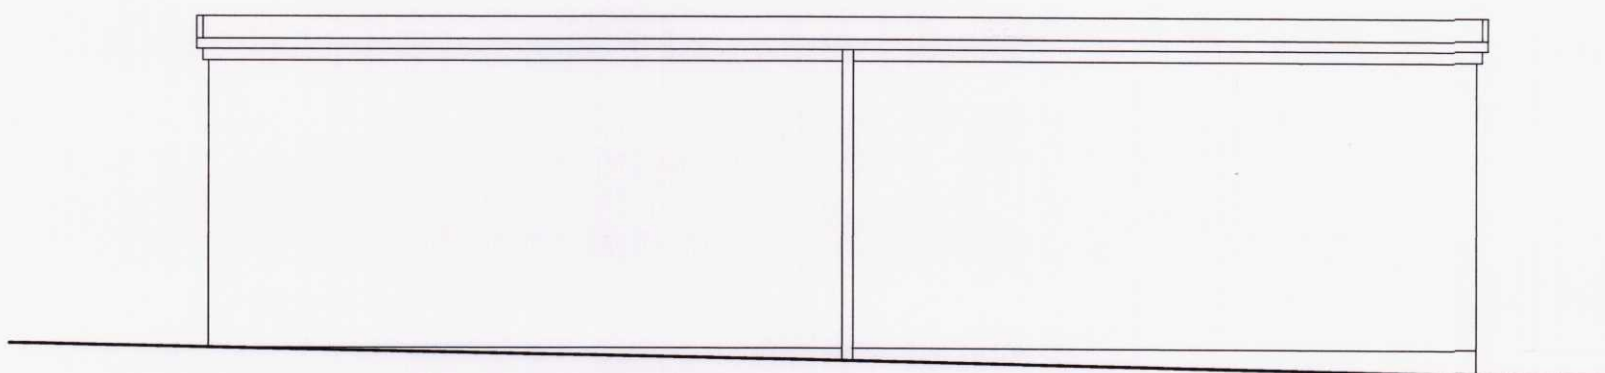

ELEVATION TO ADJOINING PROPERTY

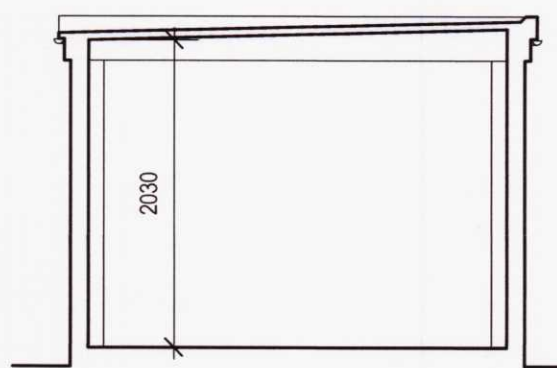

GENERAL SECTION

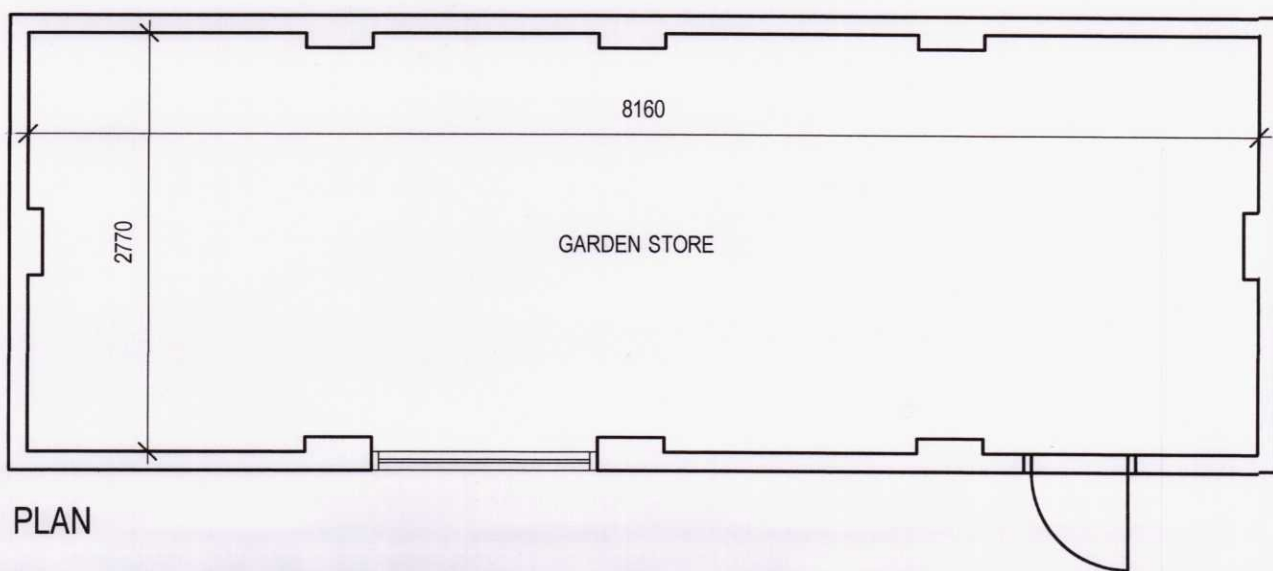

PLAN

MATERIALS

ROOF COVERING

Single ply rubberised roof membrane, colour black

FASCIAS

Softwood, painted white.

EXTERNAL WALLS

Smooth rendered blockwork, colour beige.

WALL BASE

Mass concrete, self coloured.

DOORS AND WINDOWS

Upvc, colour white.


200159

16 JUL 2020

RECEIVED



LOCATION PLAN scale 1:1250

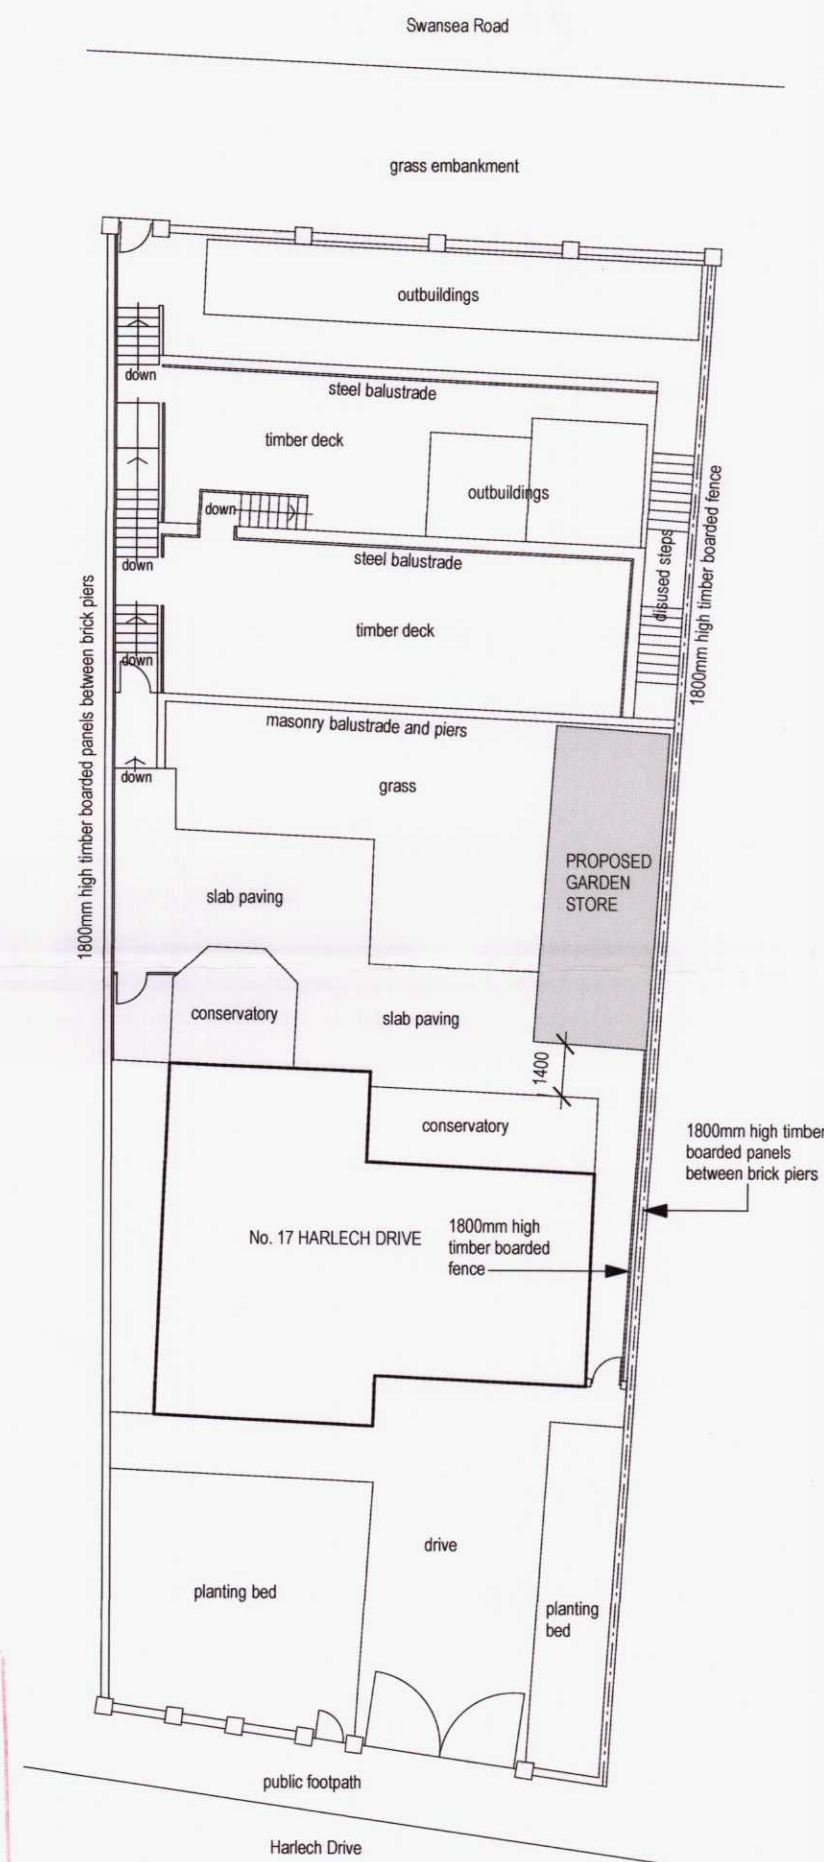

SITE PLAN scale 1:200

MERTHYR TYDFIL
COUNTY BOROUGH
COUNCIL
OFFICE COPY
PLEASE DO NOT
REMOVE

This drawing, the works and concepts depicted are the copyright of Paul Overton Architects and may not be reproduced or made use of, either directly or indirectly, without express written consent.

Do not scale off this drawing.

All heights, levels, sizes and dimensions to be checked on site before any work is undertaken.

PAUL OVERTON ARCHITECTS

97A HIGH STREET
MERTHYR TYDFIL
CF47 8UD

TEL 01685 371194
MOB 07929 659 282
paul@pro-architects.co.uk

Client

MRS L. SHORT

Project

PROPOSED GARDEN STORE at
17 HARLECH DRIVE, CASTLE PARK,
MERTHYR TYDFIL, CF48 1JU

Drawing Title

Plans, Section, Elevation, Site Plan and Location Plan

CAD ref

Drawn

PRO

Date

14th July 2020

Scale

1:50, 1:200, 1:1250
All at A2

Project No.

55

Drawing No.

01

Revision

-