




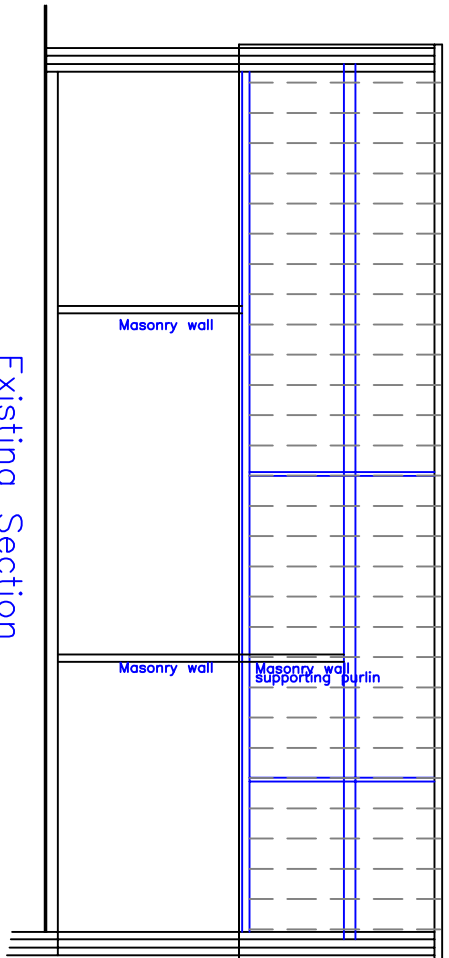


Existing Section
1:100

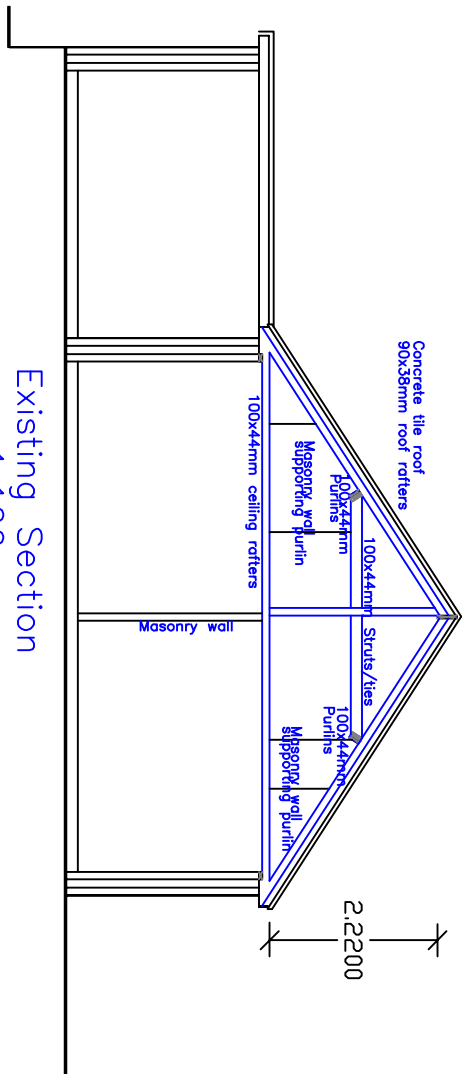


Existing Section
1:100

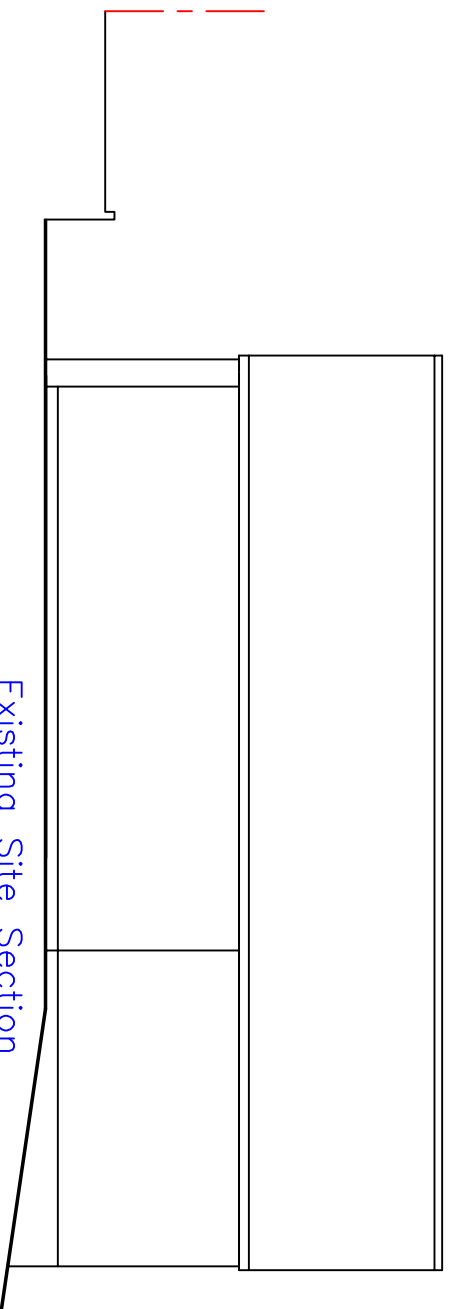


Existing Site Section
1:100

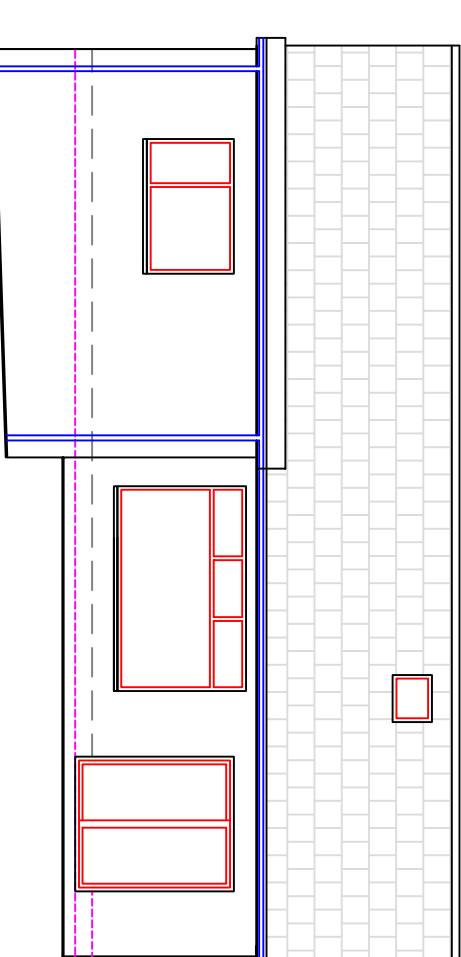


Existing Rear Elevation
1:100

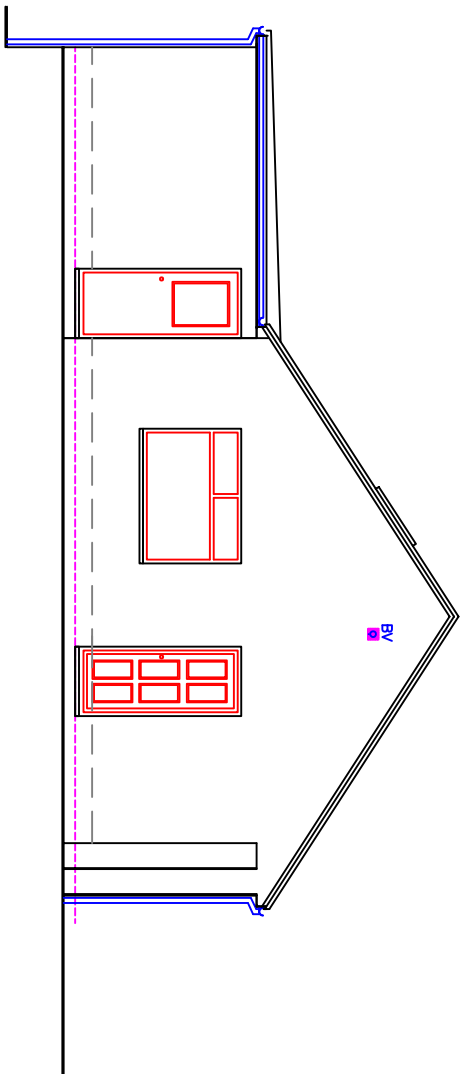


Existing Side Elevation
1:100

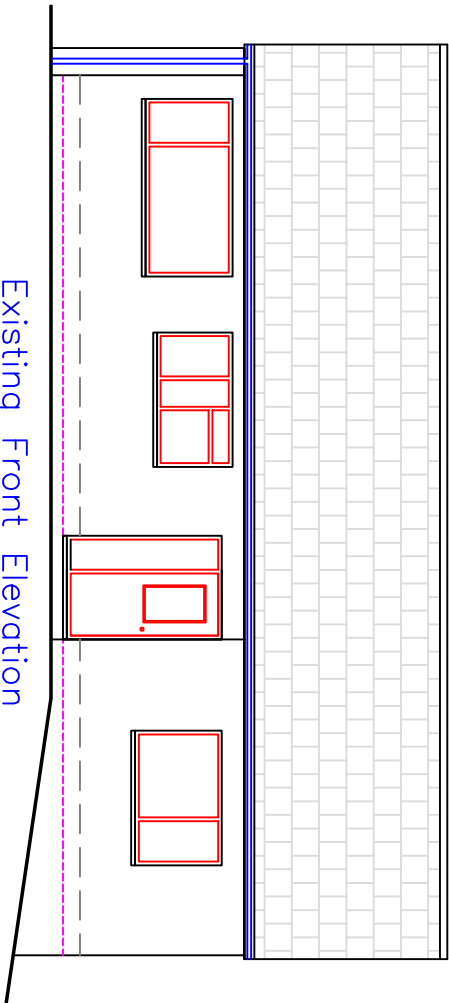


Existing Front Elevation
1:100

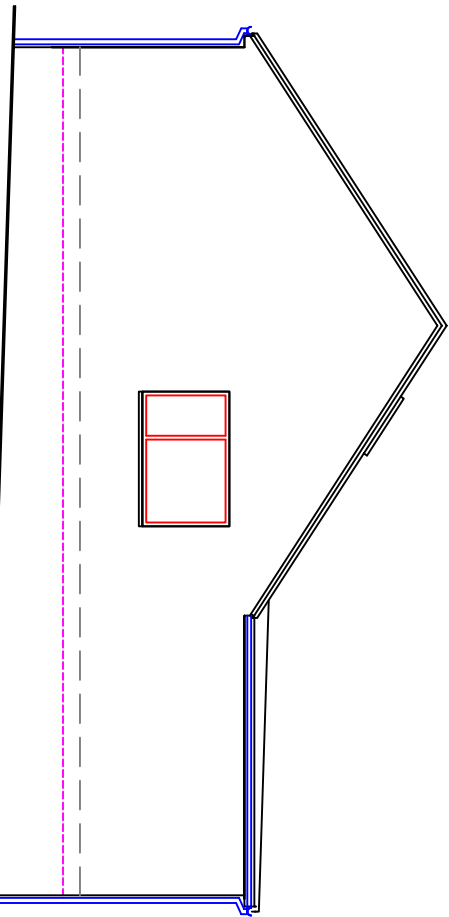


Existing Side Elevation
1:100

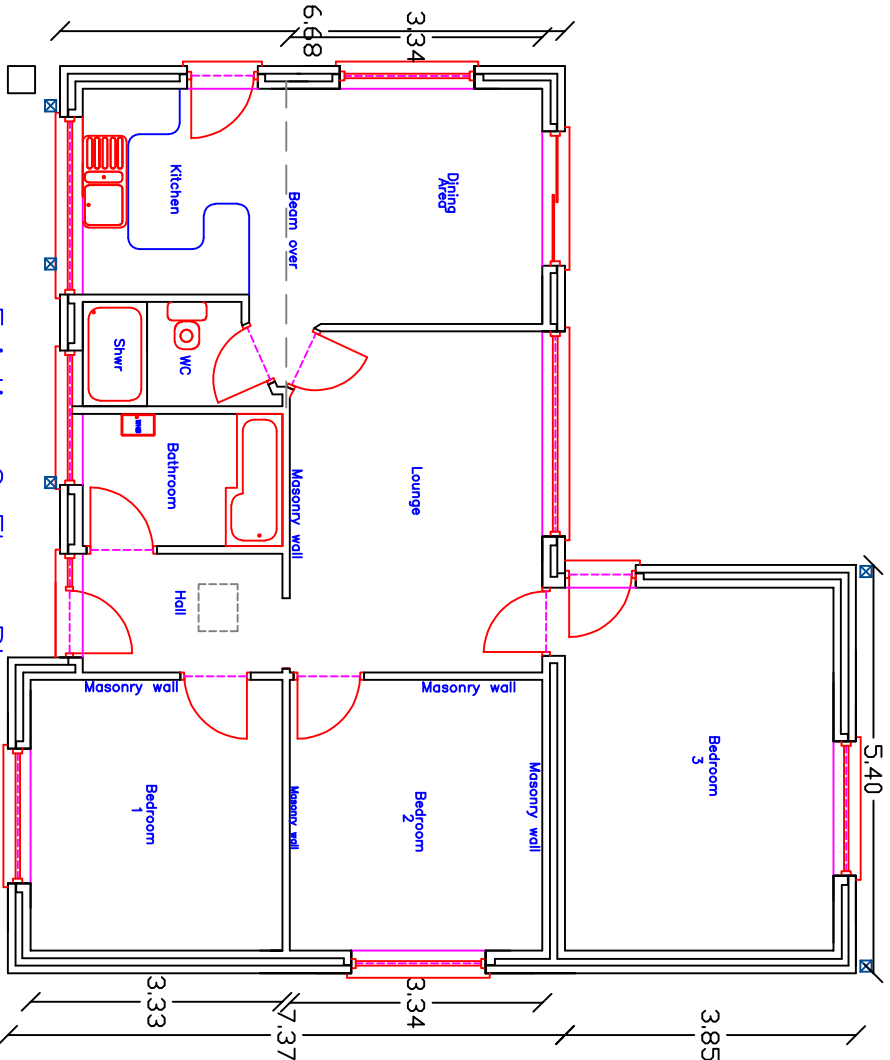

Existing G Floor Plan
1:100

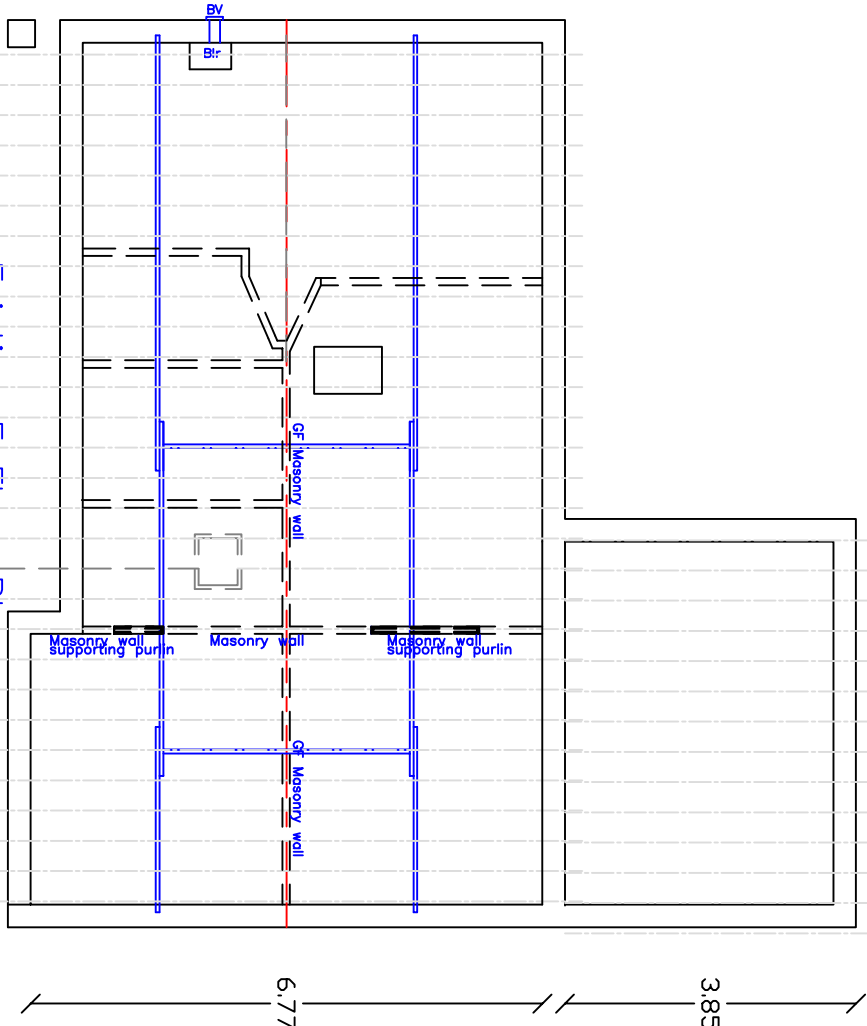

Existing F Floor Plan
1:100

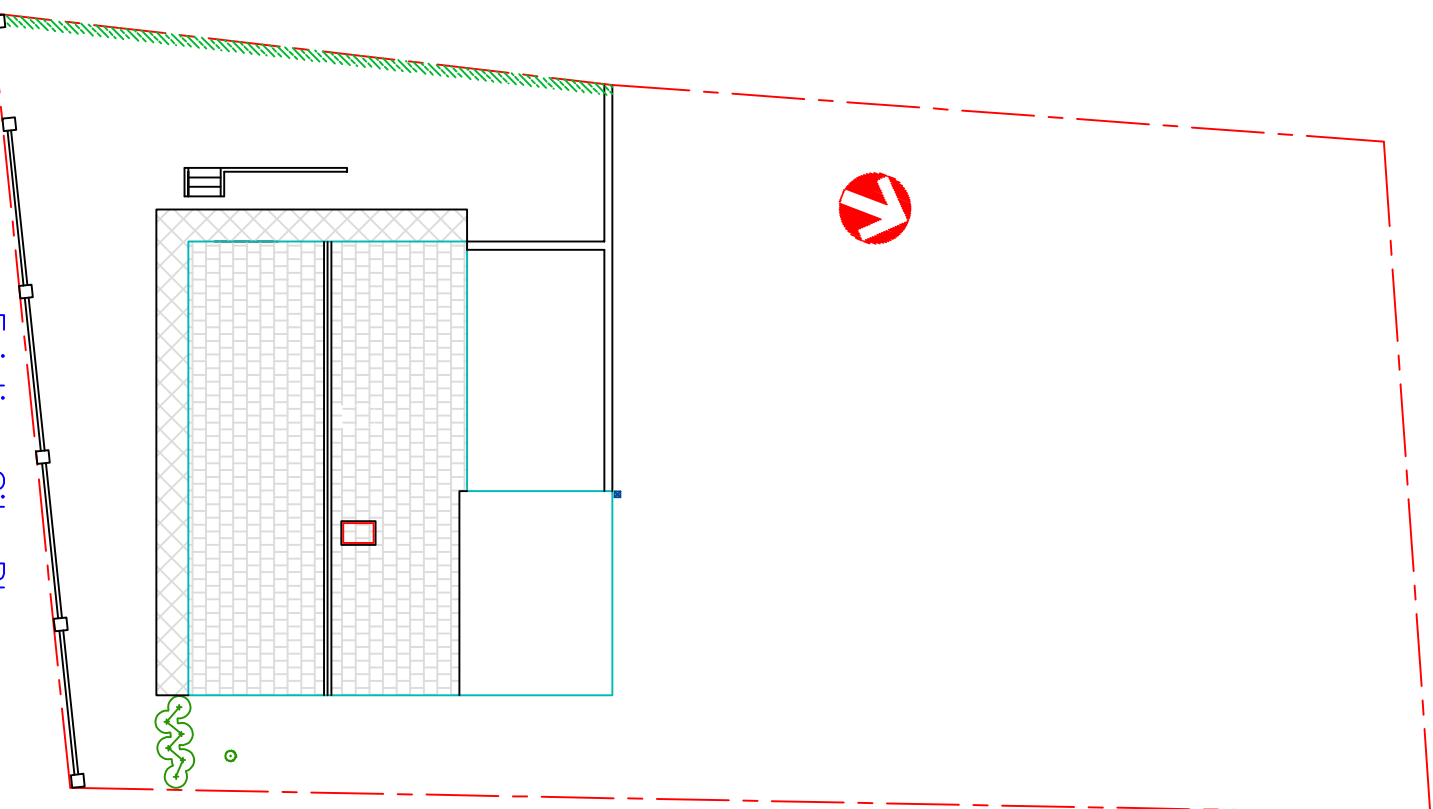

Existing Site Plan
1:200



Utopia Design
Architectural Services

Paul Thomas: BSc (Hons)

Tel: 01685 559230. Mob: 07908 725065

Email: utopiadas@hotmail.com

Issued Only For Purpose Indicated

Drawing Status: FOR PLANNING/BUILDING REG PURPOSES ONLY

ADDRESS

Bryn Tyddyn
10, Old Winch Fawr Road
Fairview Estate
Cwmtyfagwr
Merthyr Tydfil
CF48 1PY

Project
Proposed Single Storey
Side Extension, Rear Conservatory,
Widen Vehicle Access, New Pedestrian
Access, Loft Conversion and
Reprofiling of Garden

Drawn by	Date	Paper
PT	25.06.2020	A2
Title	Scale	
Existing Plans, Elevations & Sections	1:100, 1:200	
	Dwg No	CLWYD.01