




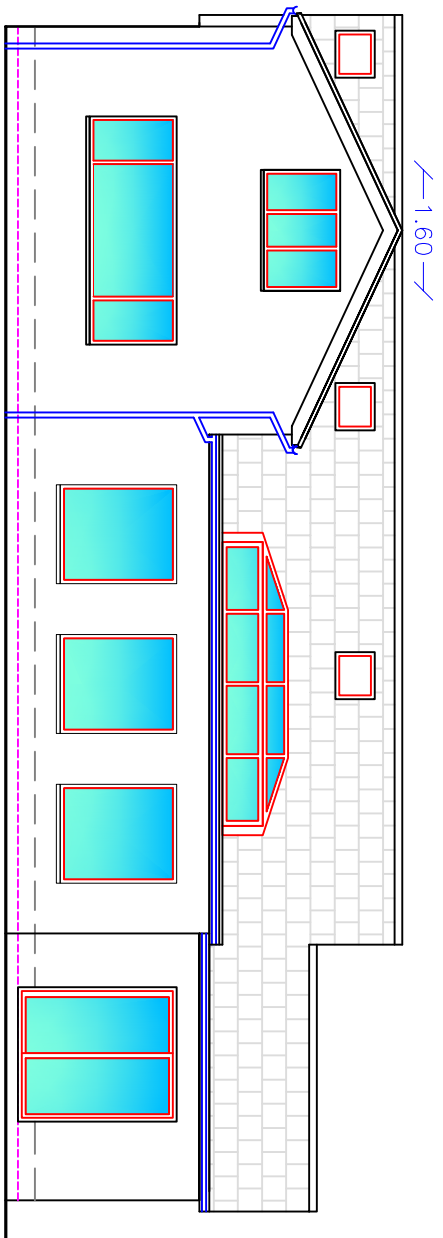


Proposed Rear Elevation
1:100

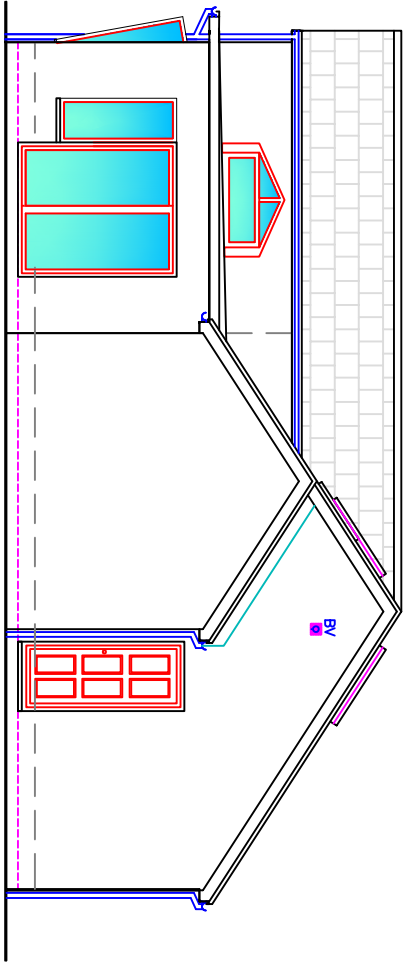


Proposed Side Elevation
1:100

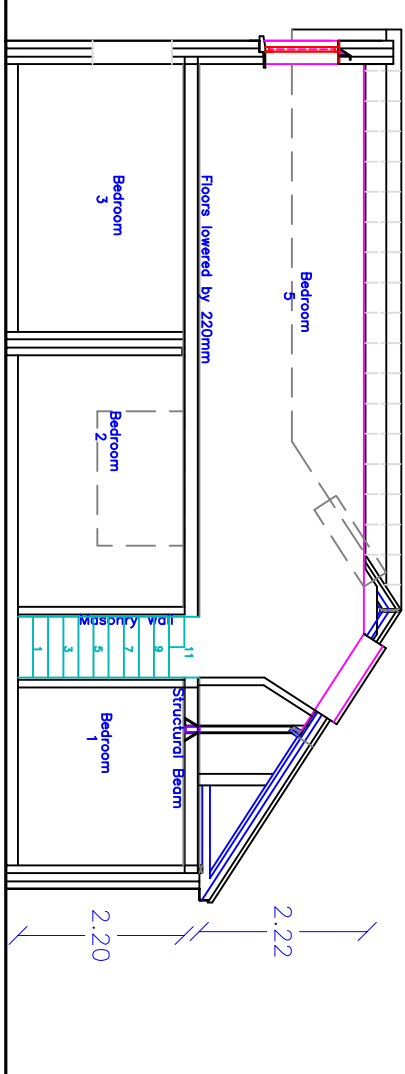


Proposed Section
1:100

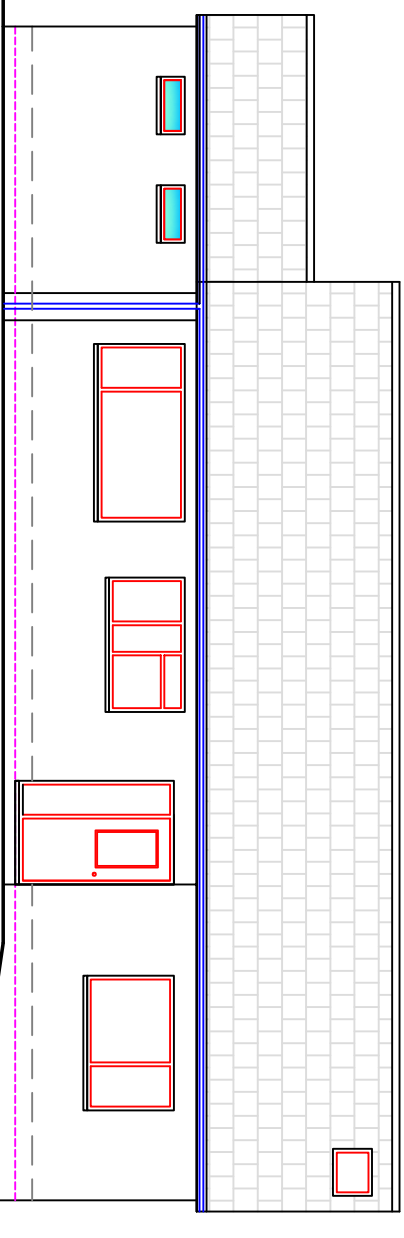


Proposed Front Elevation
1:100

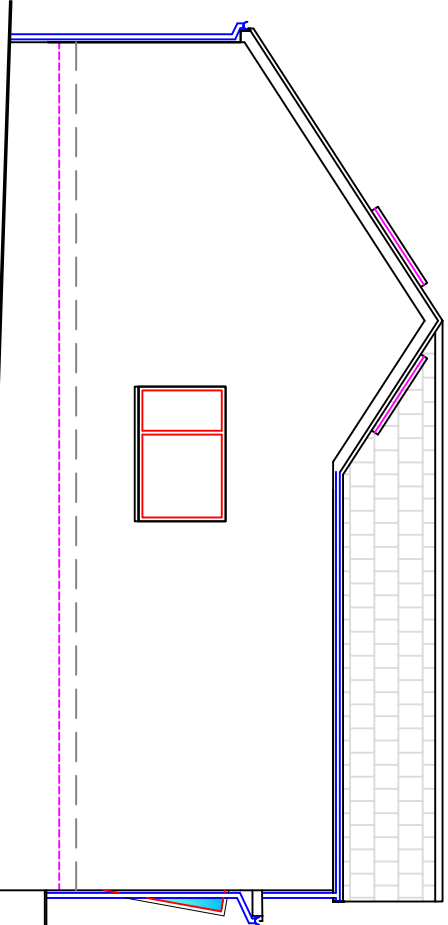


Proposed Side Elevation
1:100

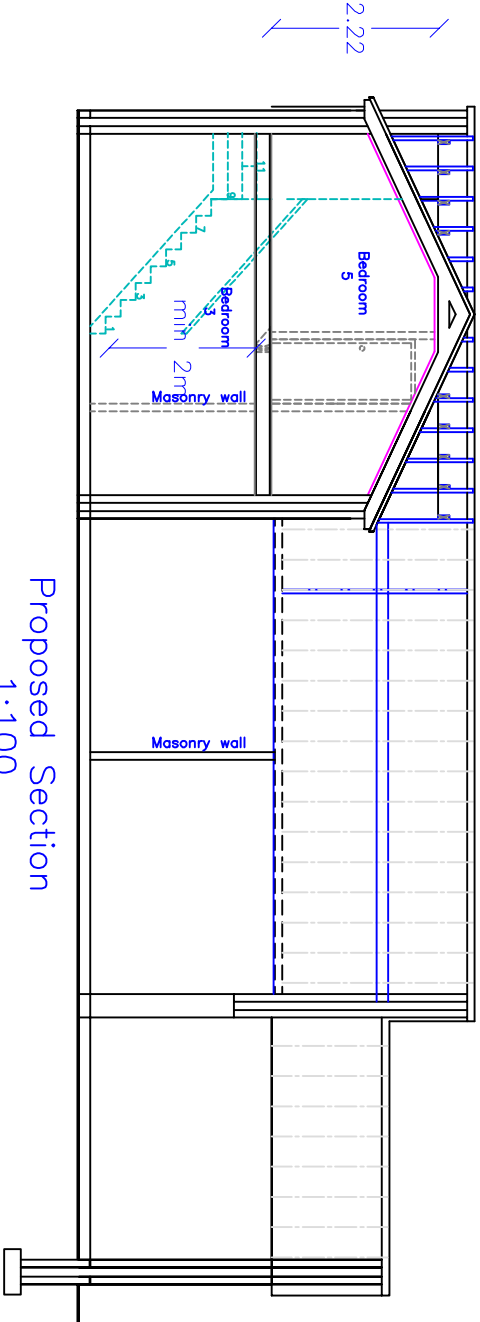


Proposed Section
1:100

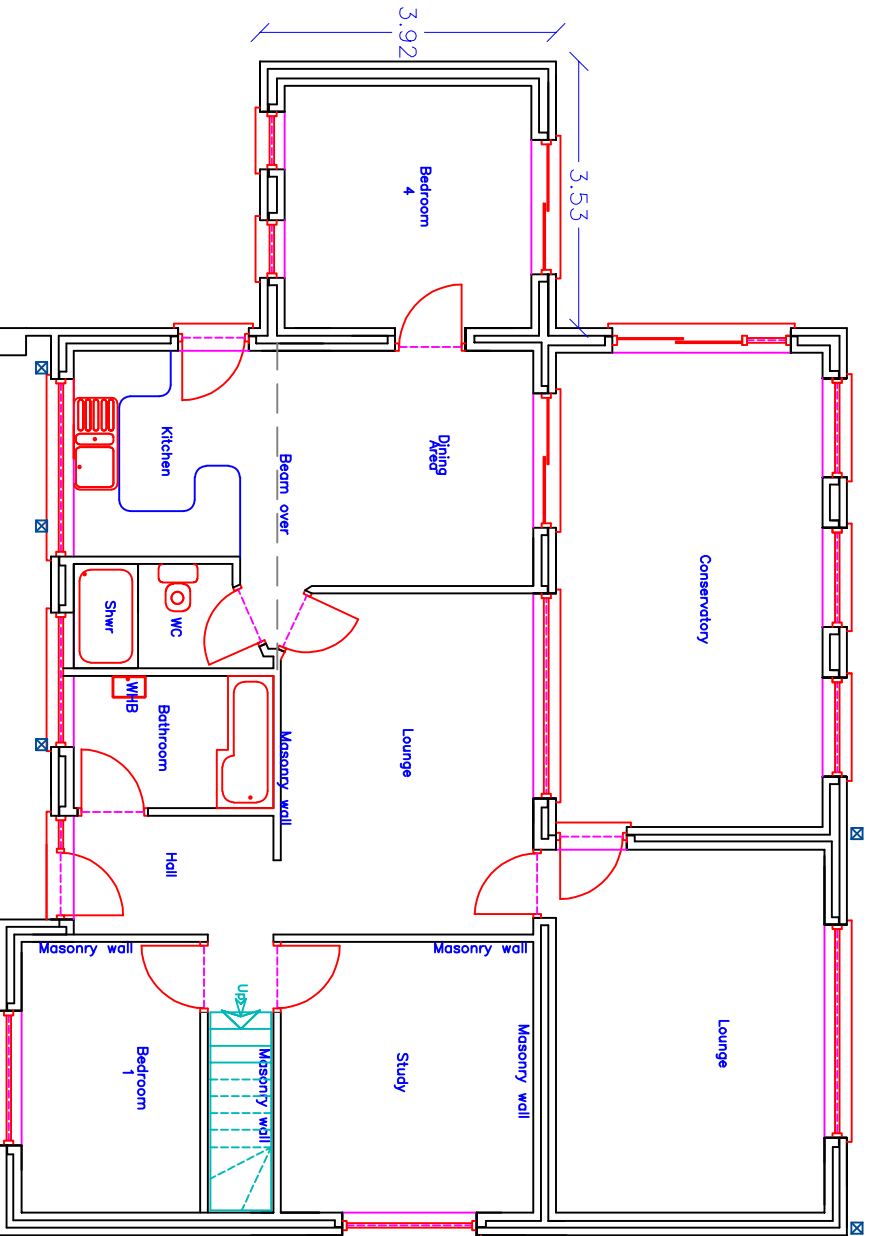

Proposed G Floor Plan
1:100

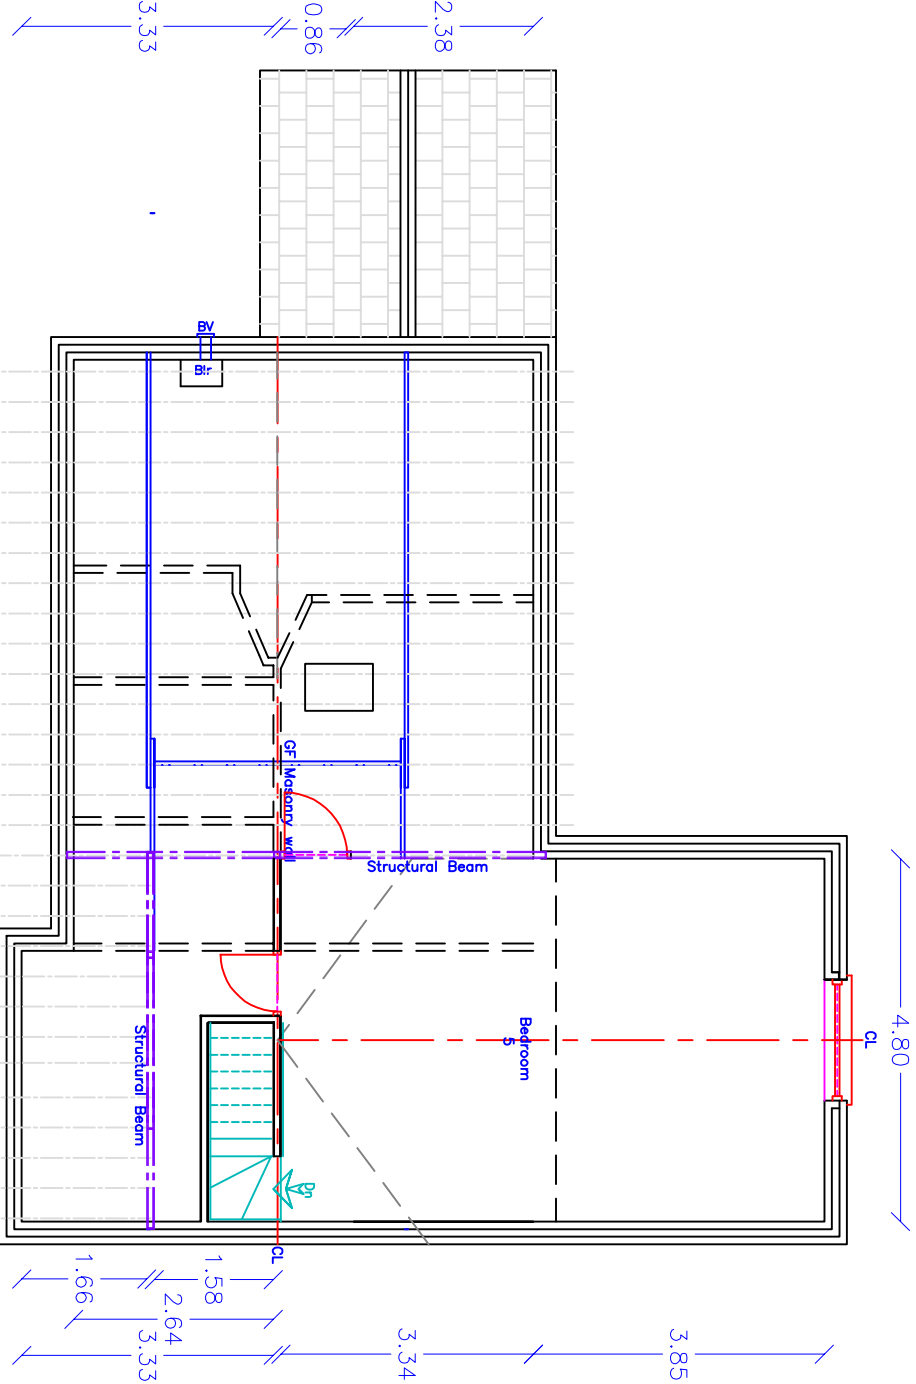

Proposed F Floor Plan
Option 2 1:100

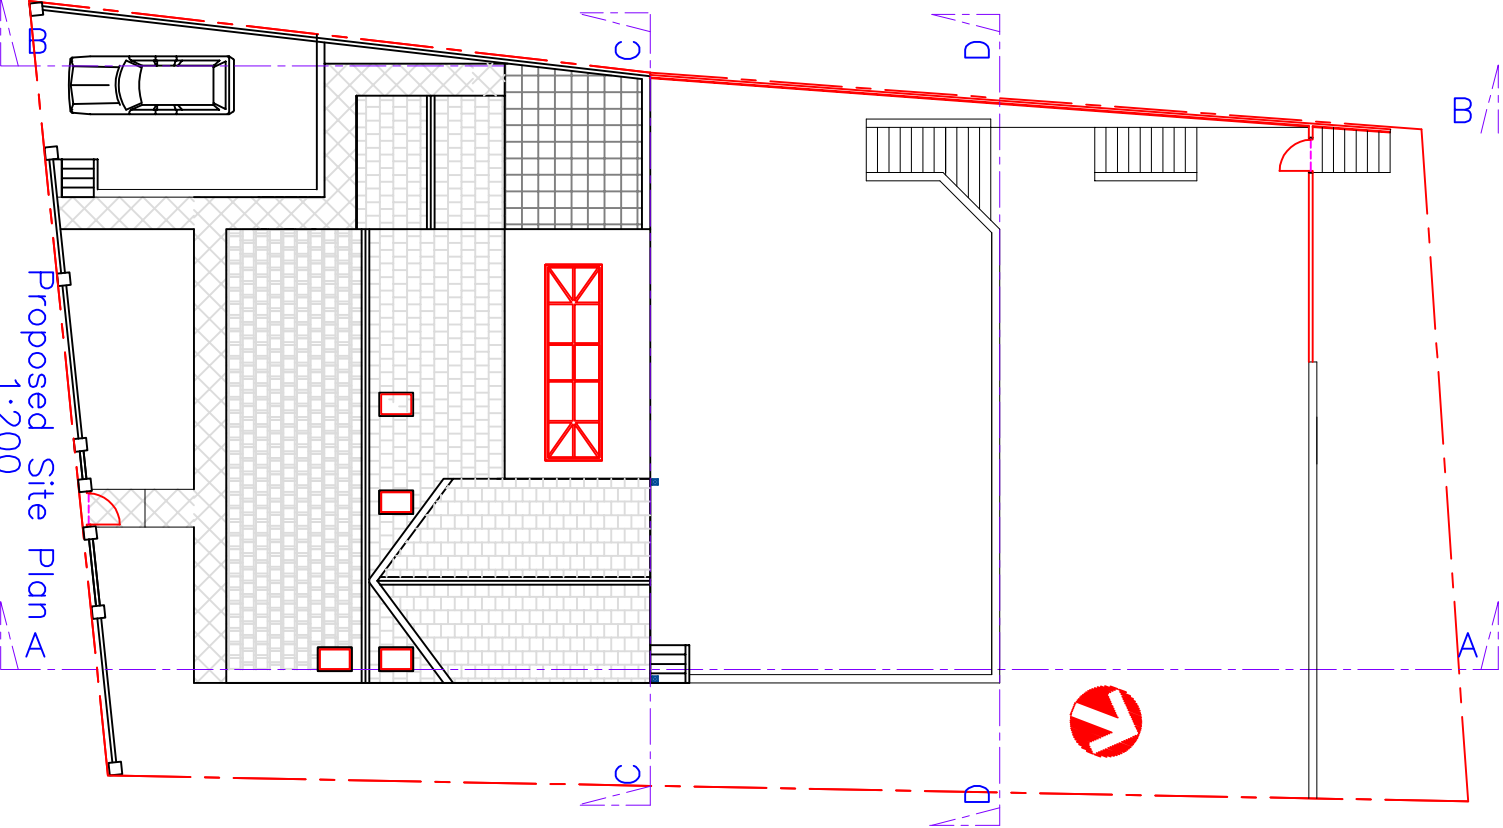

Proposed Site Plan
1:200



Paul Thomas: BSc (Hons)
Tel: 01685 559230. Mob: 07908 725065
Email: utopiadas@hotmail.com

Issued Only For Purpose Indicated
Drawing Status: FOR PLANNING/BUILDING REG PURPOSES ONLY

Project
Proposed Single Storey
Side Extension, Rear Conservatory,
Widen Vehicle Access, New Pedestrian
Access, Loft Conversion and
Reprofiling of Garden

Drawn by
PT
Date
25.06.2020
Paper
A2

Title
Proposed Plans,
Elevations &
Sections
Scale
1:100, 1:200
Drwg No
CLWYD.02B