



Proposed Access Elevation
1:100

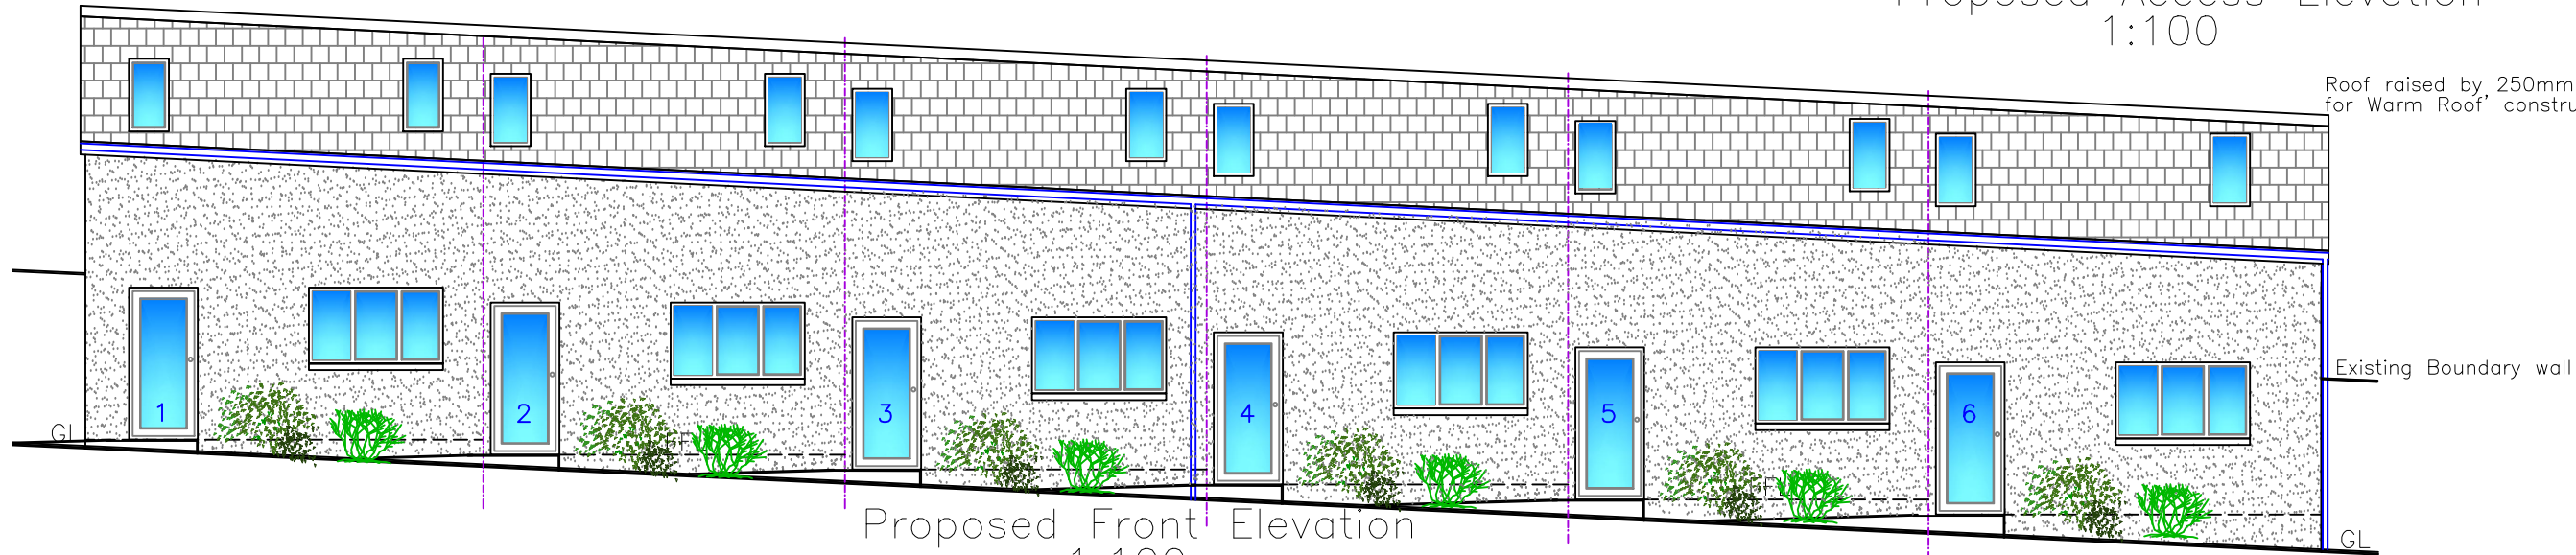


Proposed Front Elevation
1:100

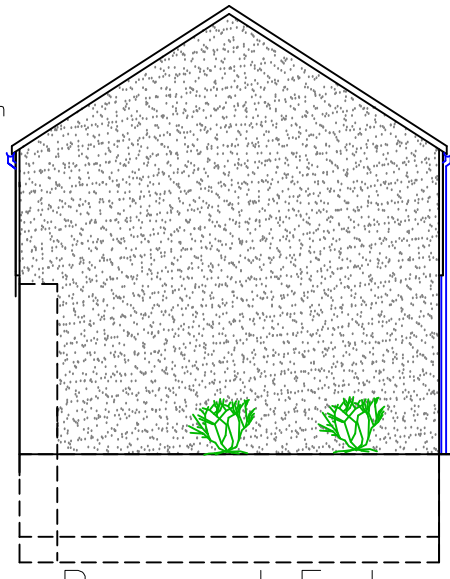


Proposed End Elevation
1:100




Proposed End Elevation
1:100

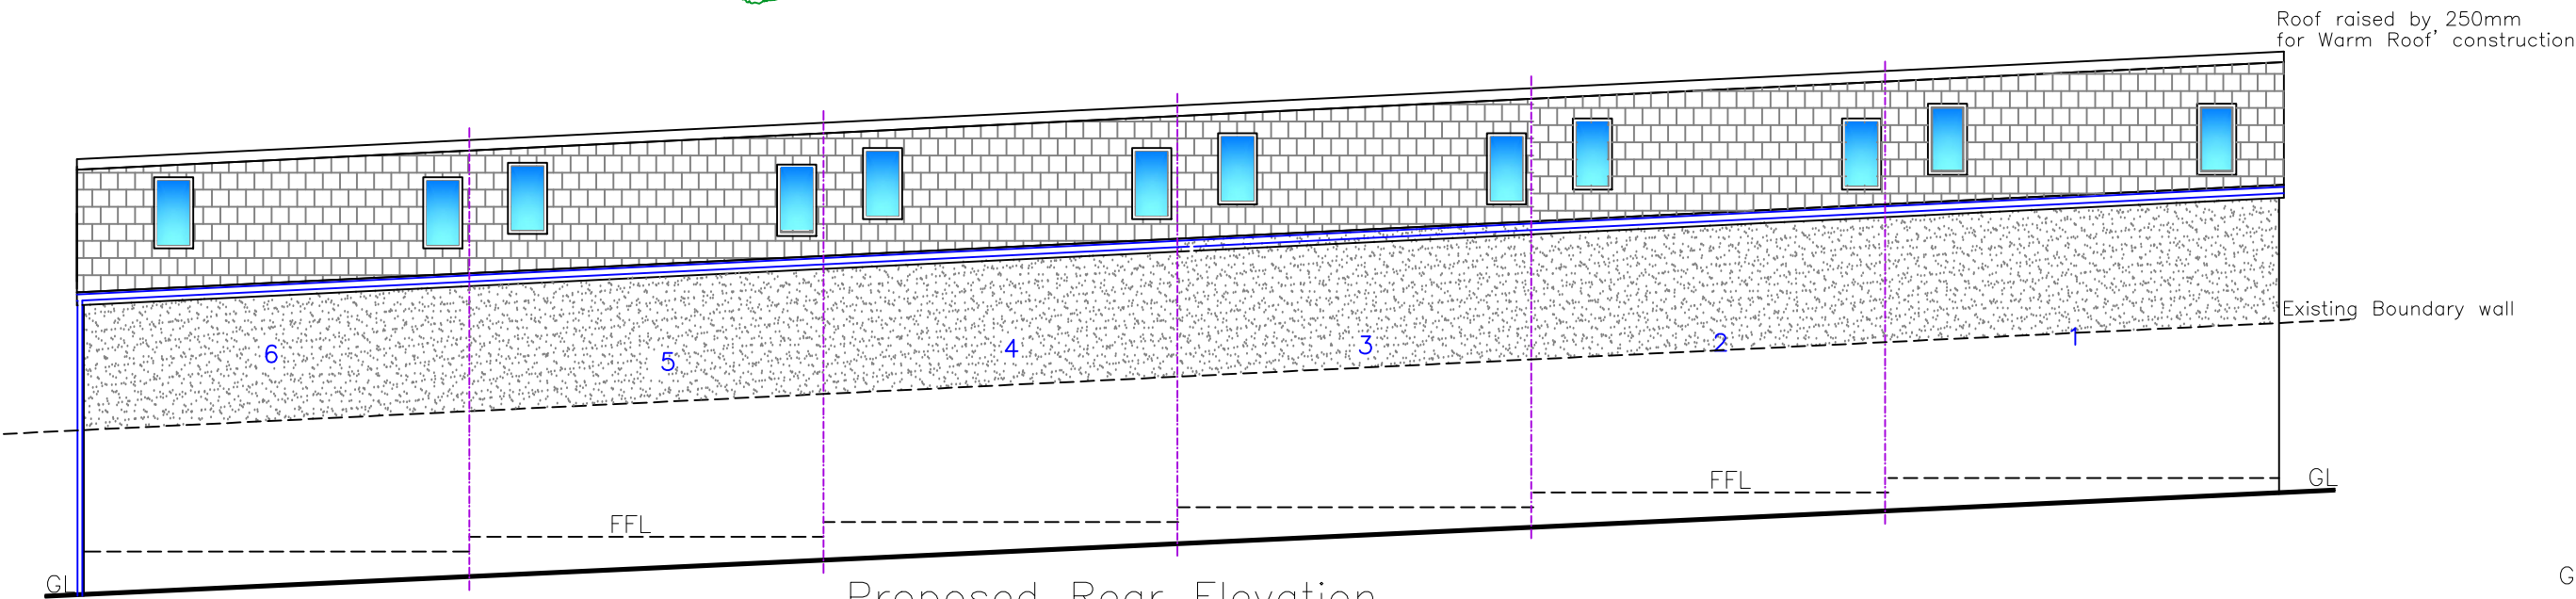


Proposed Rear Elevation
1:100

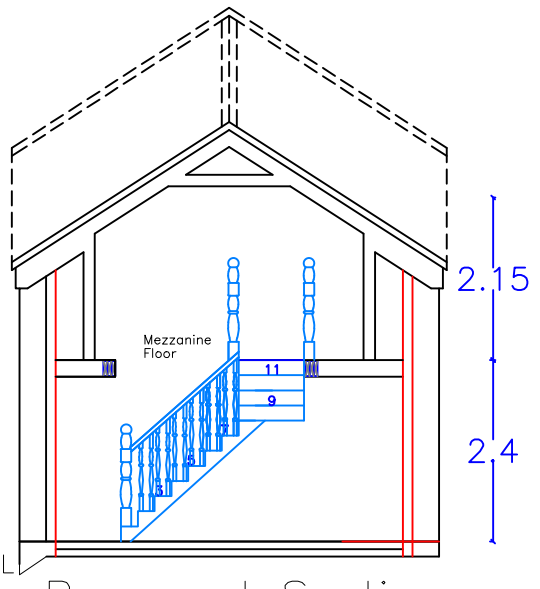

Proposed Section
1:100

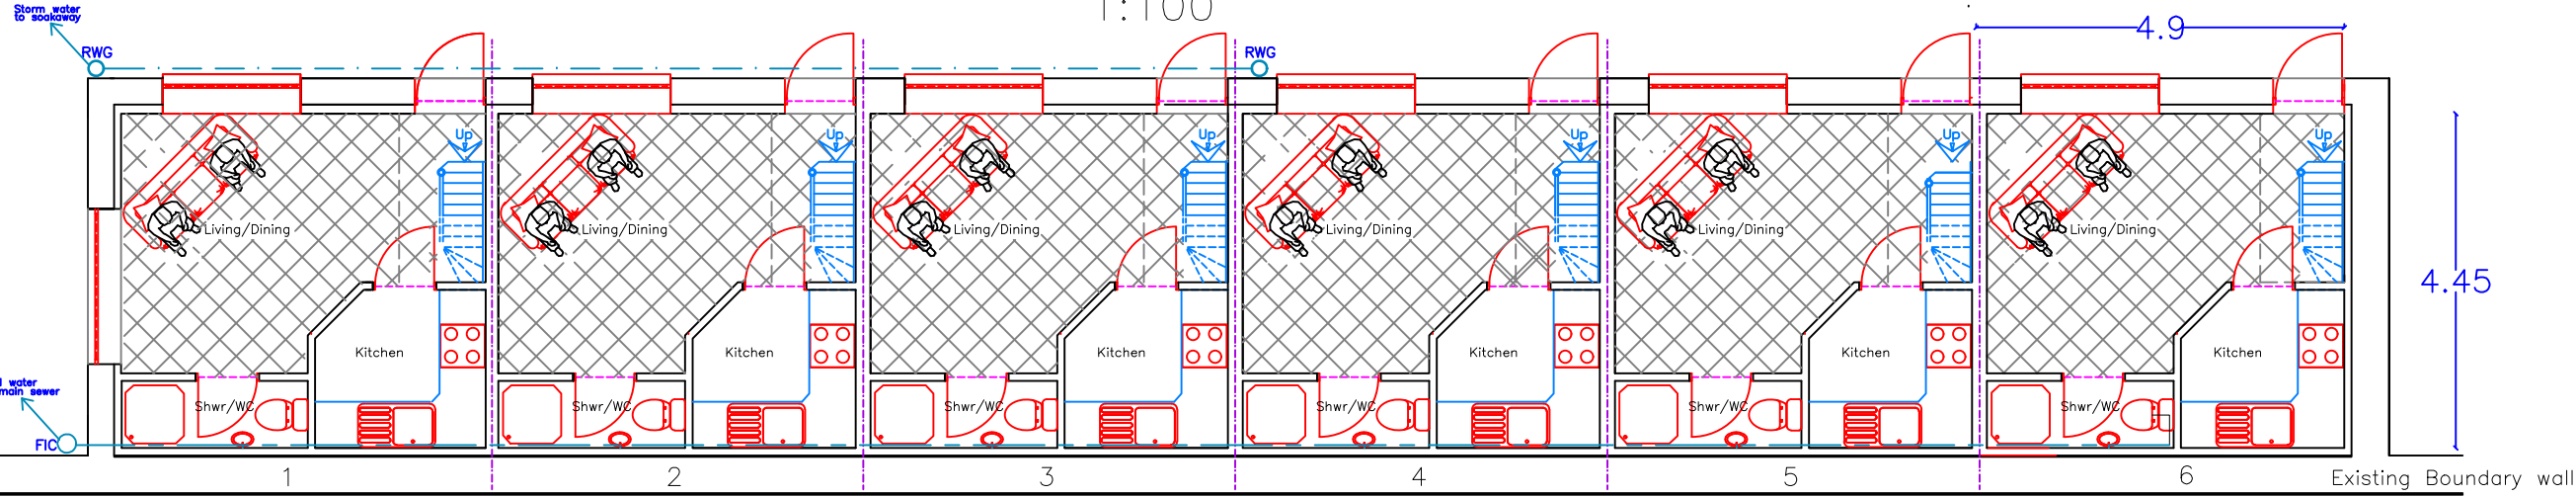

Proposed G Floor Plan
1:100

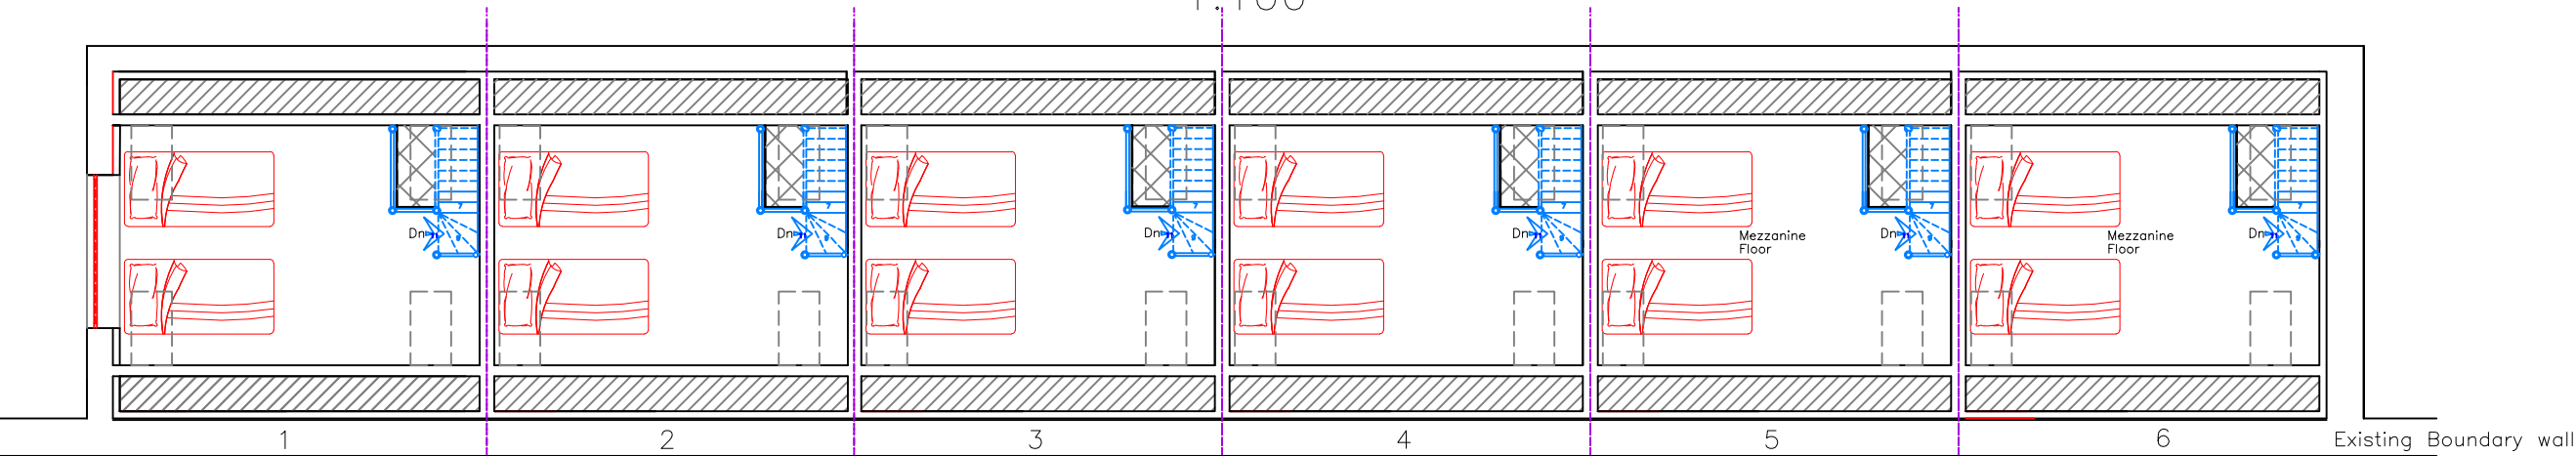

Proposed F Floor Plan
1:100

NB
All dimensions, datums and sewer runs to be checked on site by contractor.

Finishes	
Roof:	Grey Interlocking Conc Tiles
External walls:	Fined Down Render
Windows/Doors:	Woodgrain uPVC
Fascia/RWG's:	Woodgrain uPVC
Driveway:	Permeable Tarmacadam
Boundary:	Extg Stone Wall Timber/Palisade Fence

Utopia Design Architectural Services		
Utopia Design Building Planning Application Support Paul Thomas: BSc (Hons) Tel: 01685 559230. Mob: 07908 725065 Issued Only for Purpose Indicated		
Drawing Status: FOR PLANNING PURPOSES ONLY		
Client	First Call Coaches Dowlais Transport Depot New Road, Dowlais Merthyr Tydfil CF48 3DA	
Project	Proposed Six New Holiday Lets and Parking within the Curtilage of First Call Coaches Dowlais Transport Depot New Road, Dowlais Merthyr Tydfil CF48 3DA	
Drawn by	Date	Scale
PT	FEB 24	1:50 1:100
Title	Proposed Plans, Elevations, Section and Vision Splay	
		Paper
		Drwg No
		FIRST CALL 02