



U/S ROOF DECK 11.96

THIRD FLOOR LEVEL 9.129

SECOND FLOOR LEVEL 6.081


NEW SHOP FRONT SIGNAGE

GROUND FLOOR LEVEL 0.00

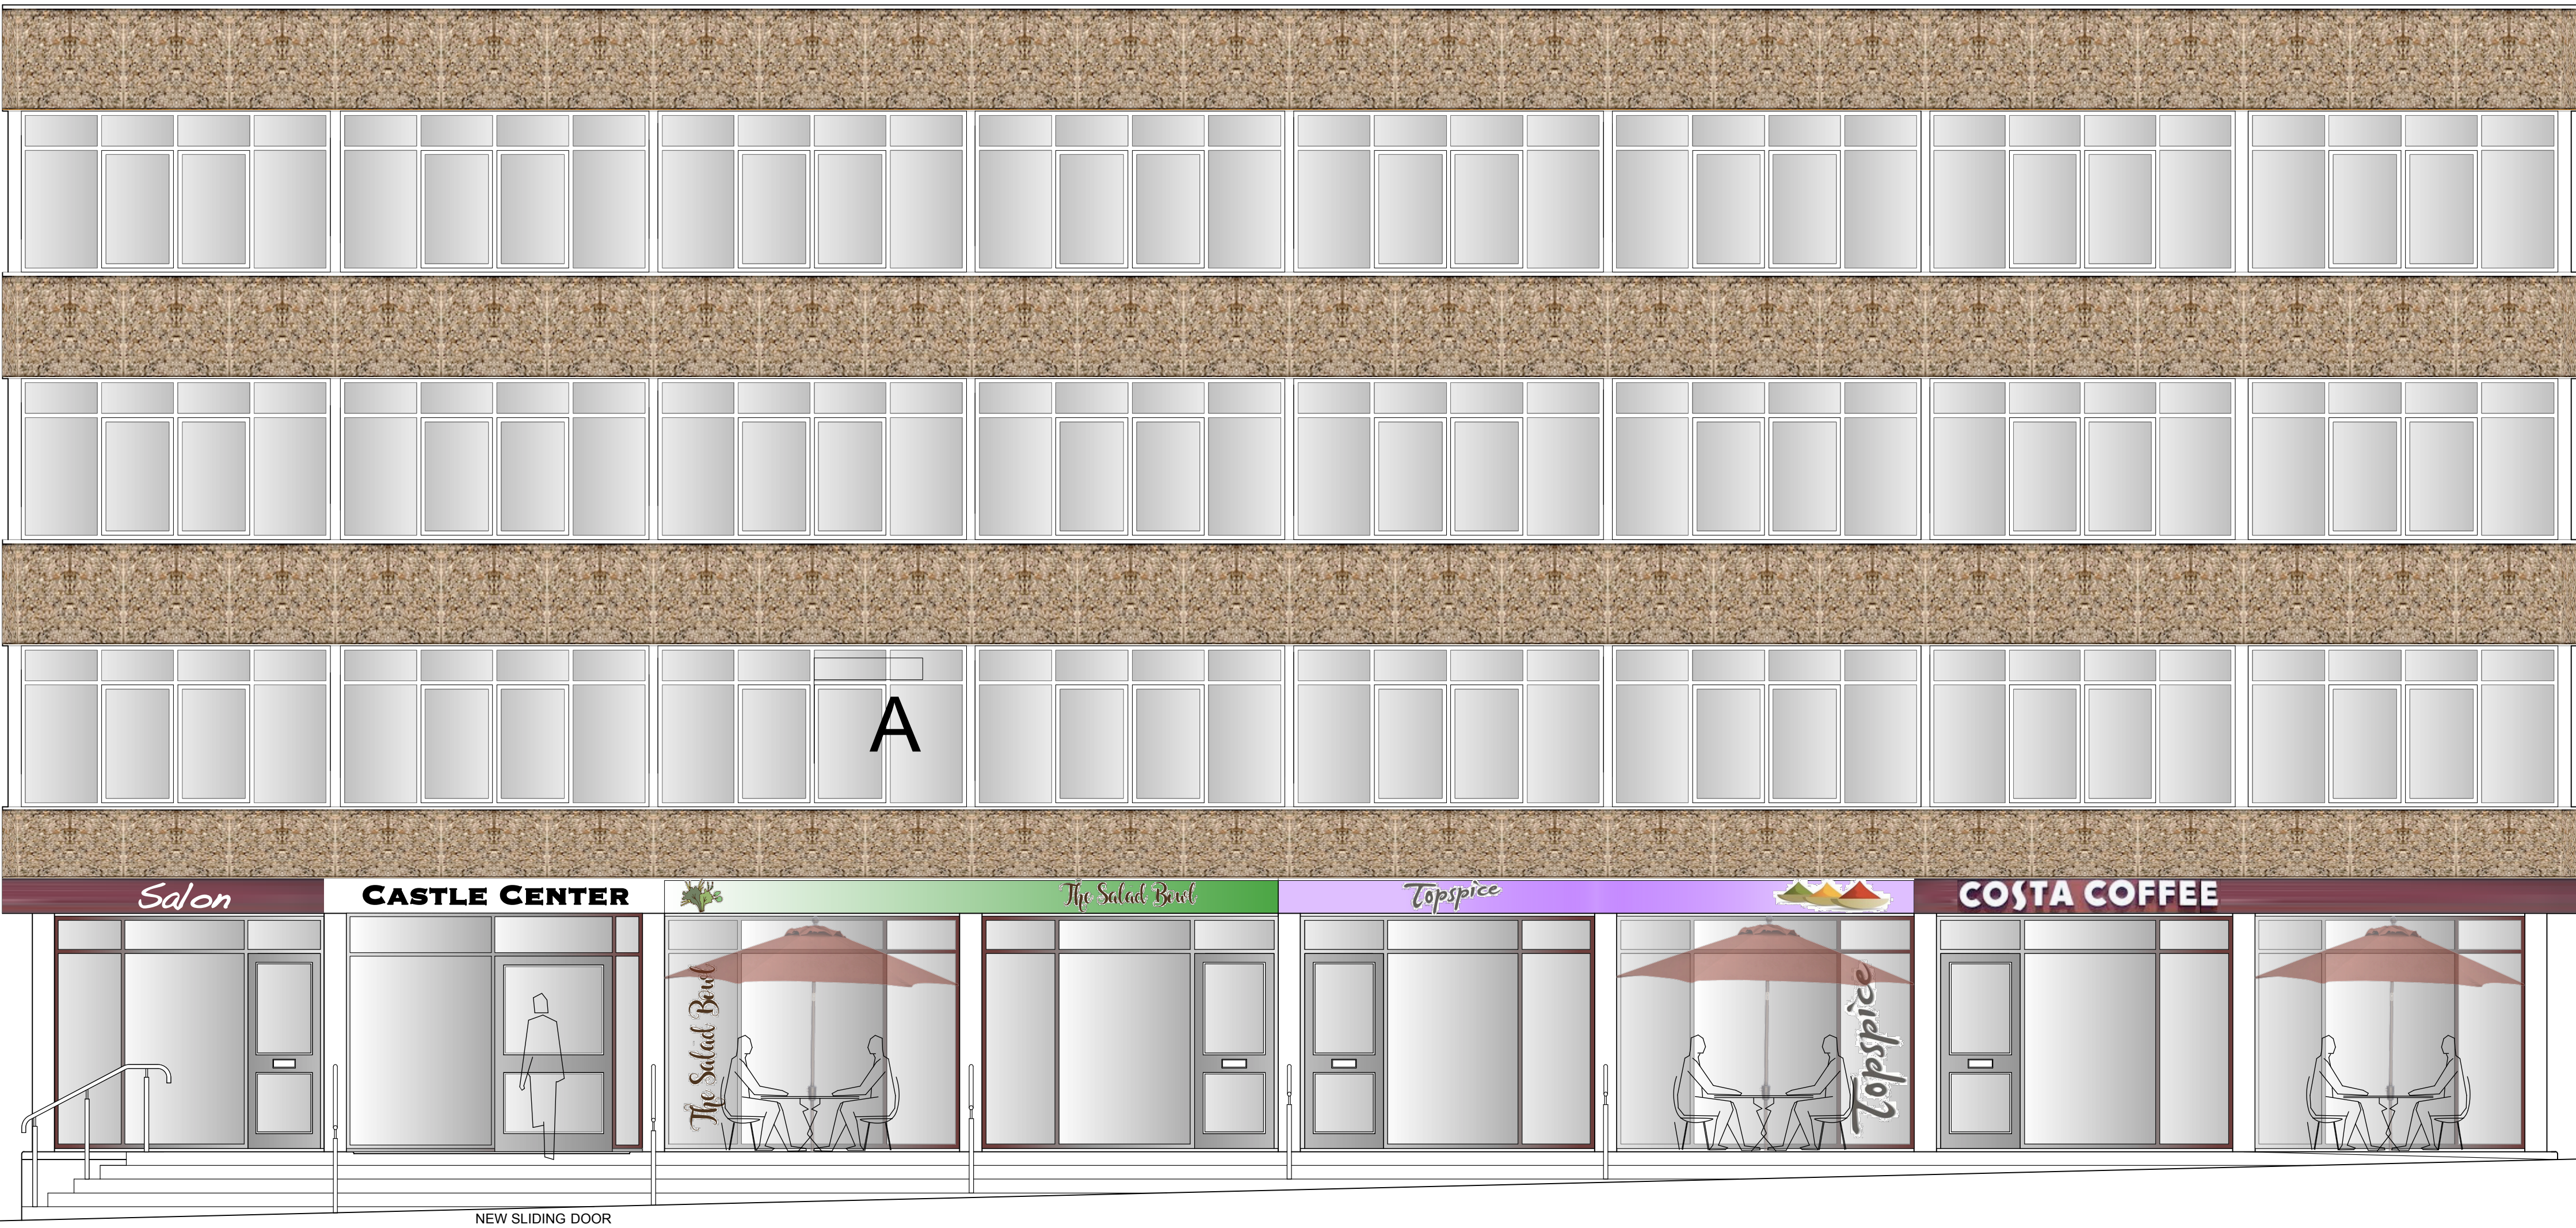 

SOUTH-EAST ELEVATION TO CASTLE STREET - HANDRAILS & TERRACE SEATING SHOWN
SCALE 1:50

A

 


U/S ROOF DECK 11.96

THIRD FLOOR LEVEL 9.129



SECOND FLOOR LEVEL 6.081

NEW SHOP FRONT SIGNAGE

GROUND FLOOR LEVEL 0.00

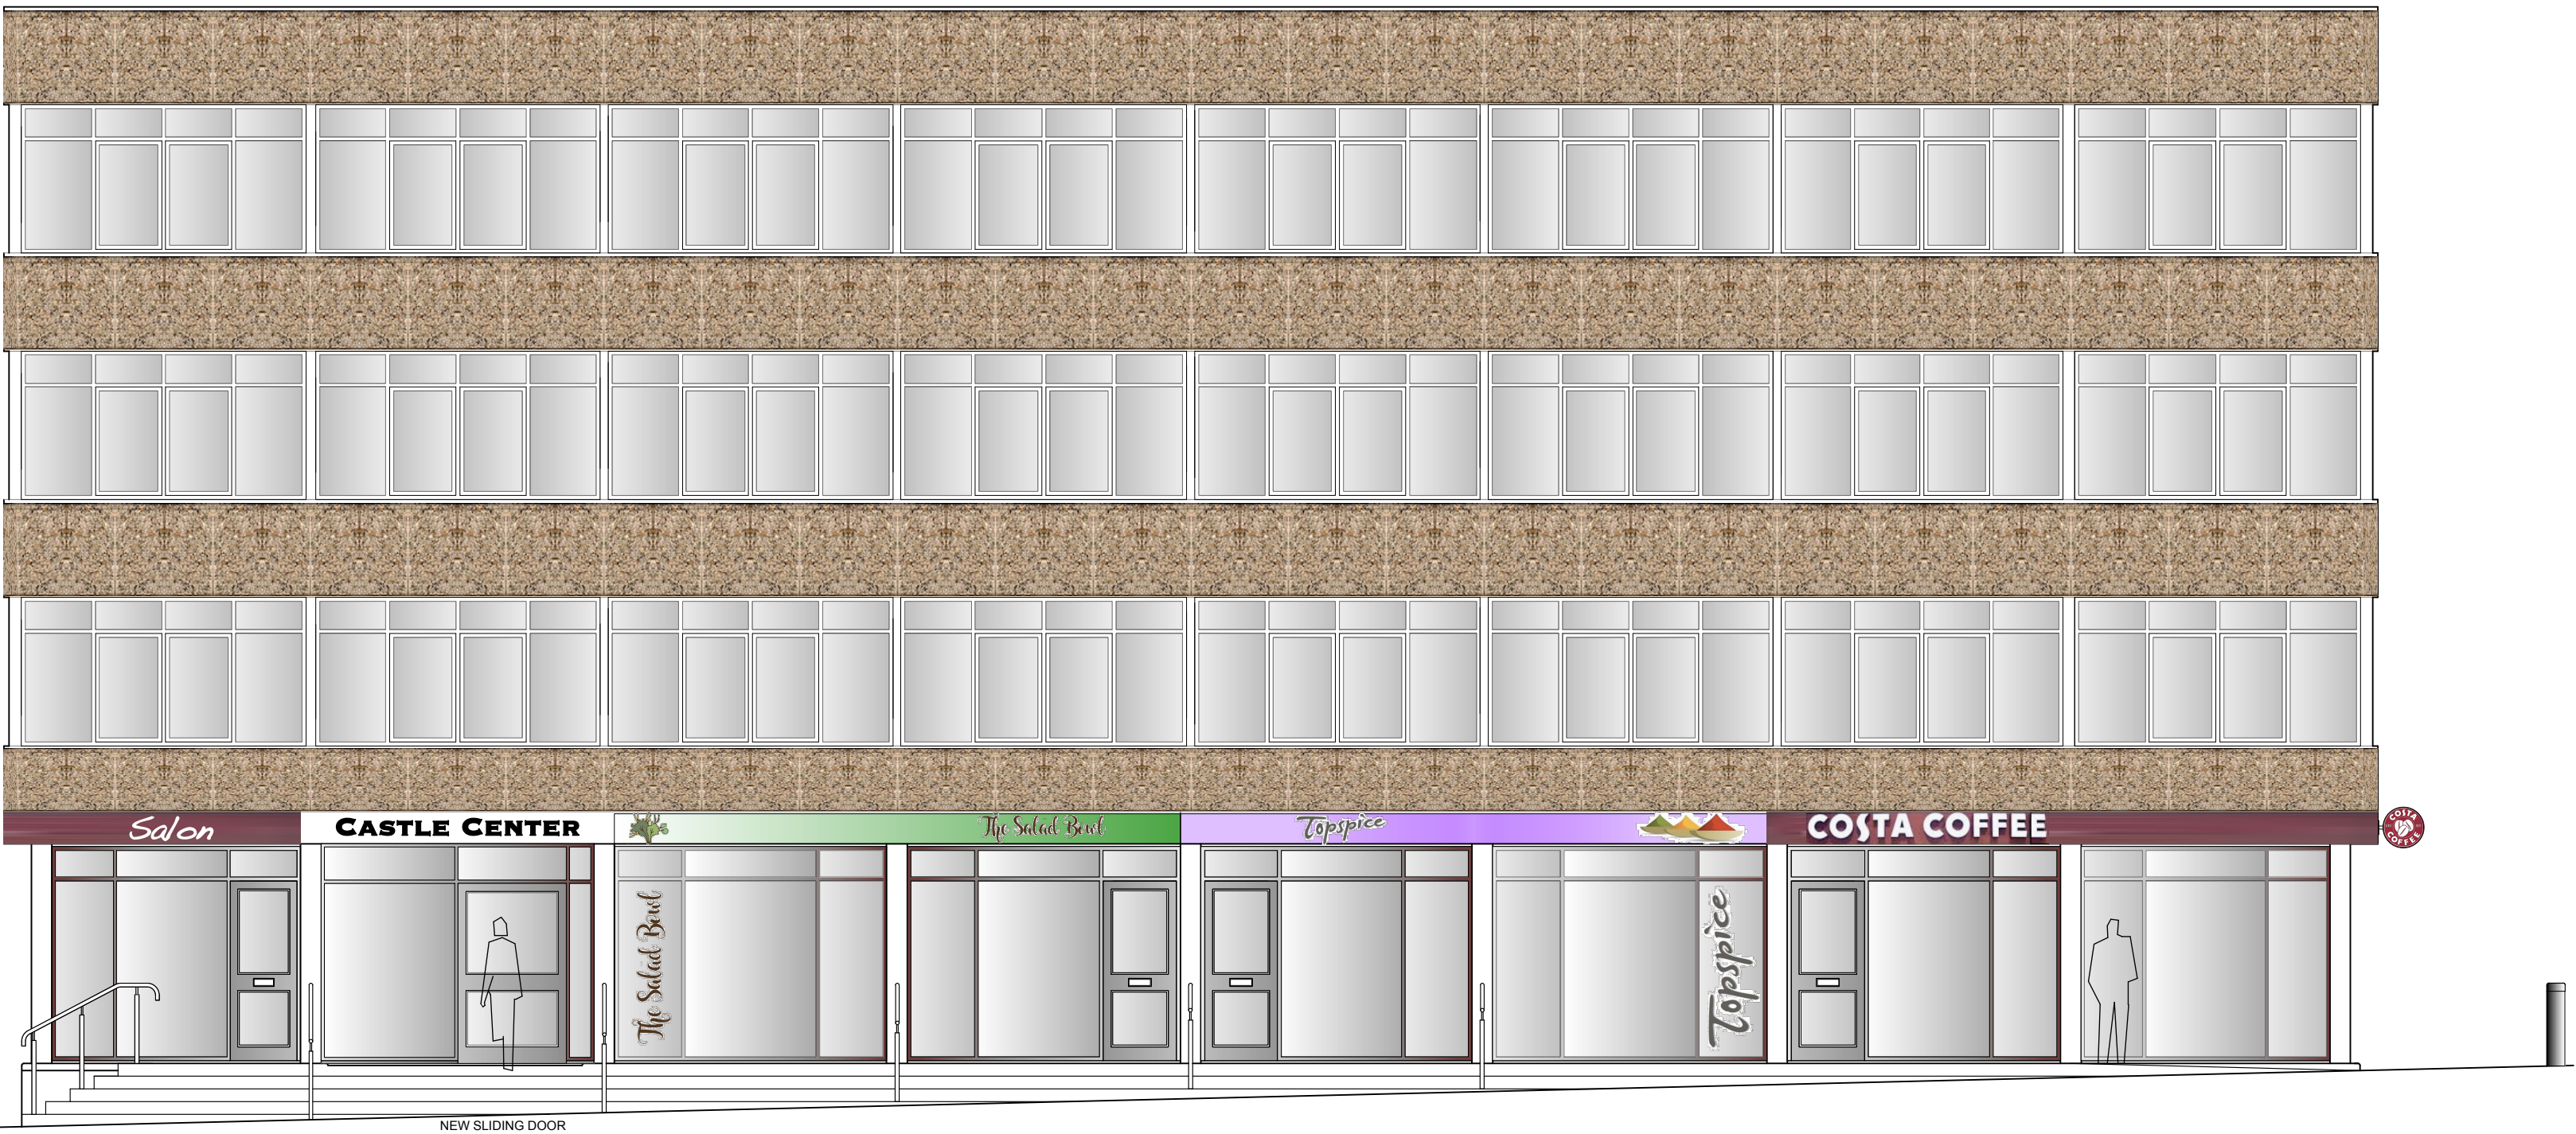

SOUTH-EAST ELEVATION TO CASTLE STREET
SCALE 1:75

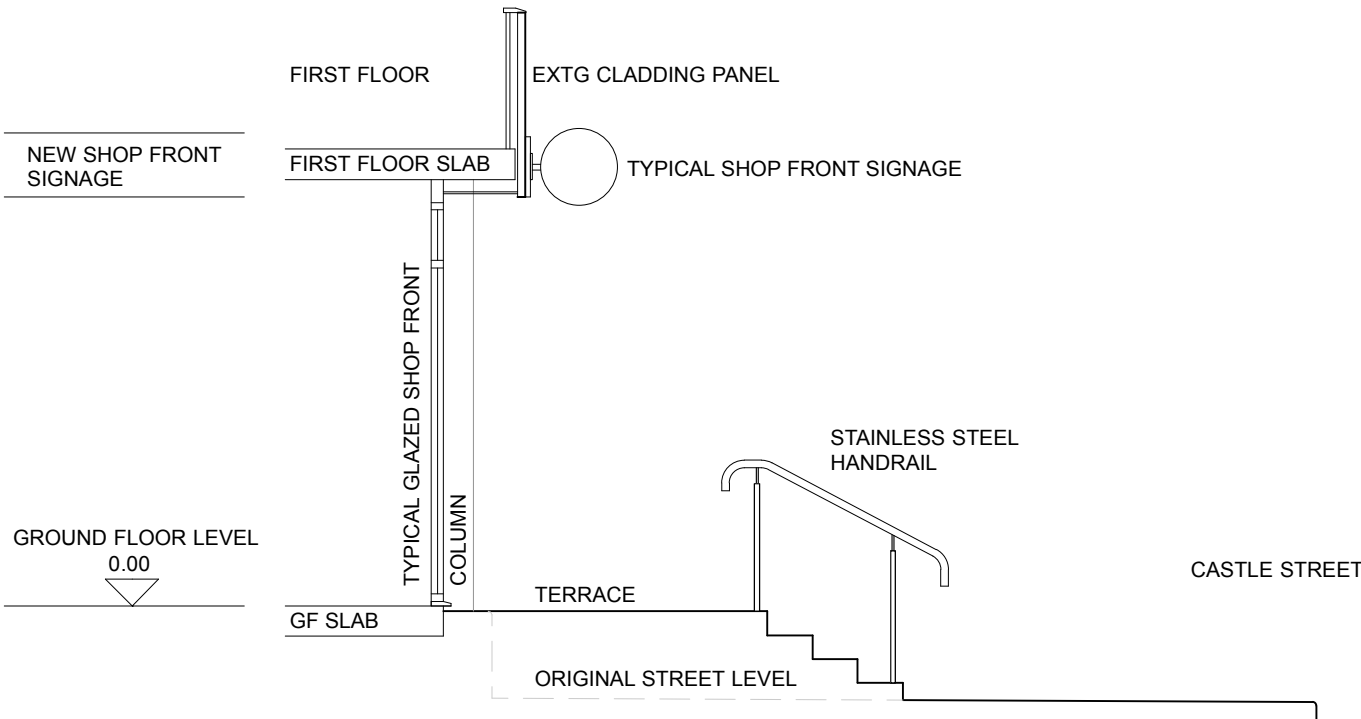 

TYPICAL SHOP FRONT SECTION 'A-A'
SCALE 1:50

DRAWING STATUS		
PLANNING ISSUE		
This drawing, the works and concepts depicted are the copyright of ADJ Architects and may not be reproduced or made use of, either directly or indirectly, without express written consent.		
Do not scale off this drawing.		
All heights, levels, sizes and dimensions to be checked on site before any work is put to hand.		
ADJ Architects		
Hopslade, Eastham, Liscard, Wirral, Merseyside		
andy@adjarchitects.co.uk phone: 077 969 32398		
Client		
Waxport Ltd		
Project		
GOVERNMENT BUILDING, CASTLE STREET, MERTHYR TYDFIL		
Drawing Title		
PROPOSED : SOUTH ELEVATION TERRACE TYPICAL SHOP FRONTS & HAND RAILS		
CAD Ref	Drawn	
9055	ADJ	
Date	Scale	
Aug 20	1:75 & 1:50 @ A1	
Project No.	Drawing No.	Revision
9055	11	B