





Front Elevation




Rear Elevation

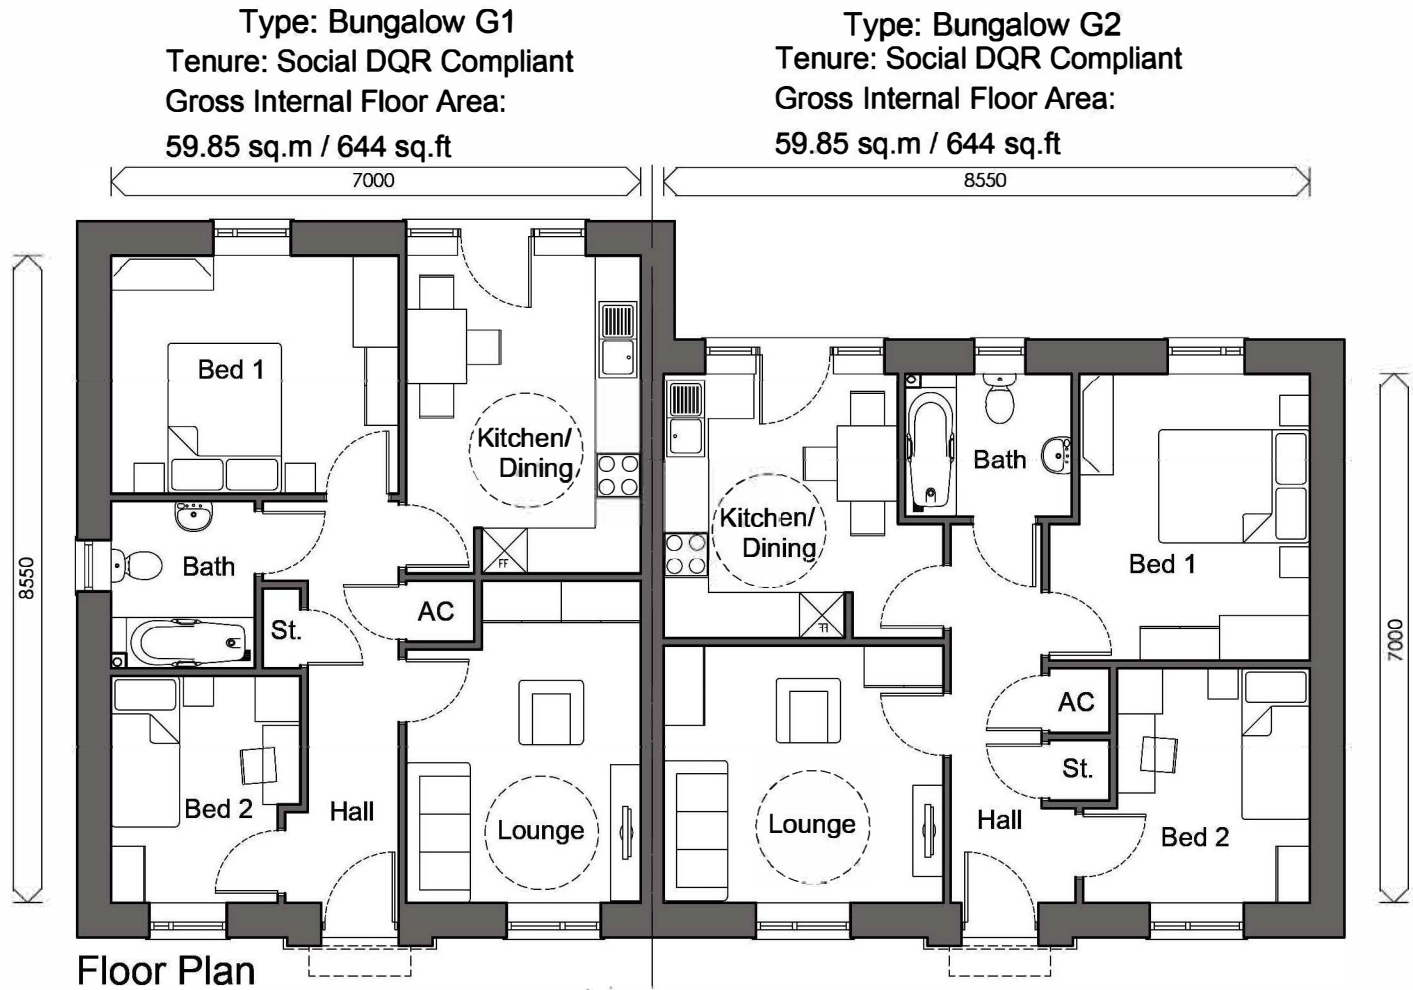

- Blue/black fibre cement slate roof
- 'St. Andrews Multi' facing clay bricks by 'Traditional Brick and Stone' (or) similar approved
- Through colour render - Cream

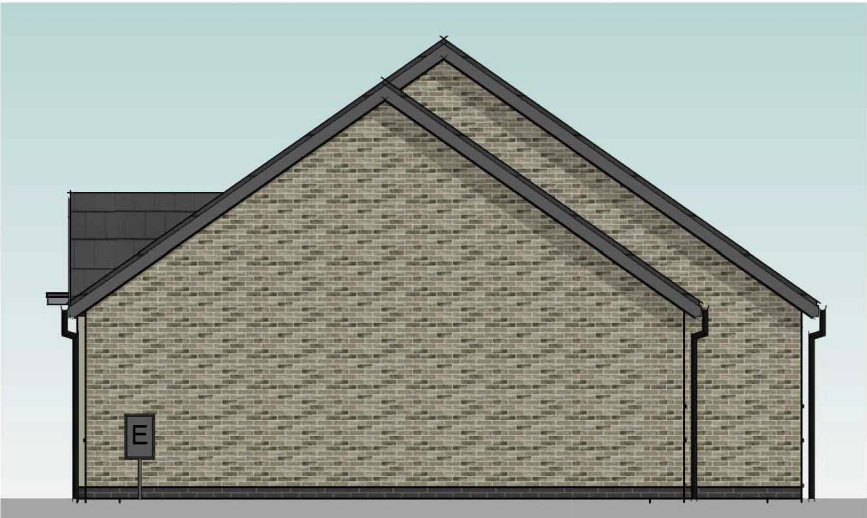

Side Elevation

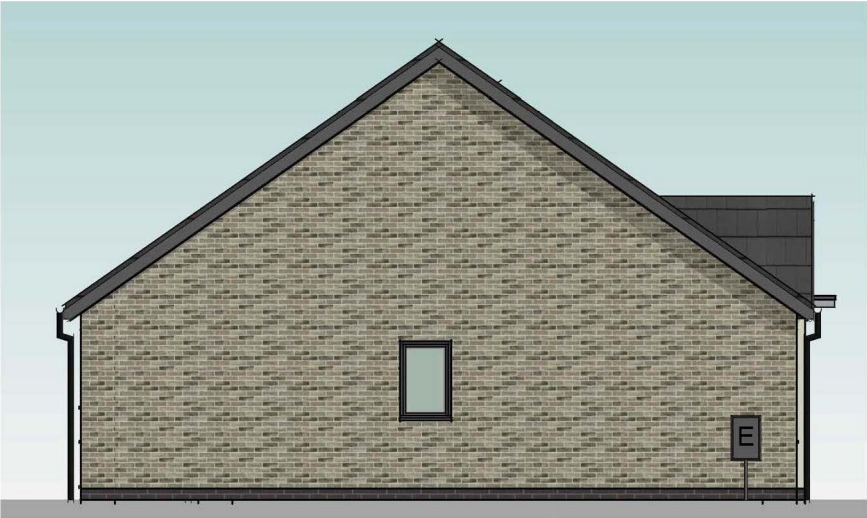

Side Elevation

Status: **PLANNING**

This drawing is copyright and its use or reproduction without the permission of Spring Design Consultancy Limited. All rights are reserved until invoices are paid in full. No responsibility will be taken for any design used for construction prior to receipt of relevant approvals.

rev	date	description
A	18.08.20	Materials schedule revised with different type of Bricks

by SC	Drawn: WWM	Client: Coronado
	Director: JM	Project: St. Tydfil's Hospital Site, Merthyr
	Date: July 2020	Title: House Type G1+G2 Plans & Elevations
	Scale: 1:100@A3	Ref: 2447-(03)206
		Rev: A



Unit 2 Chapel Barns | Merthyr Mawr
Bridgend | CF32 0LS | 01656 656267
mail@spring-consultancy.co.uk