


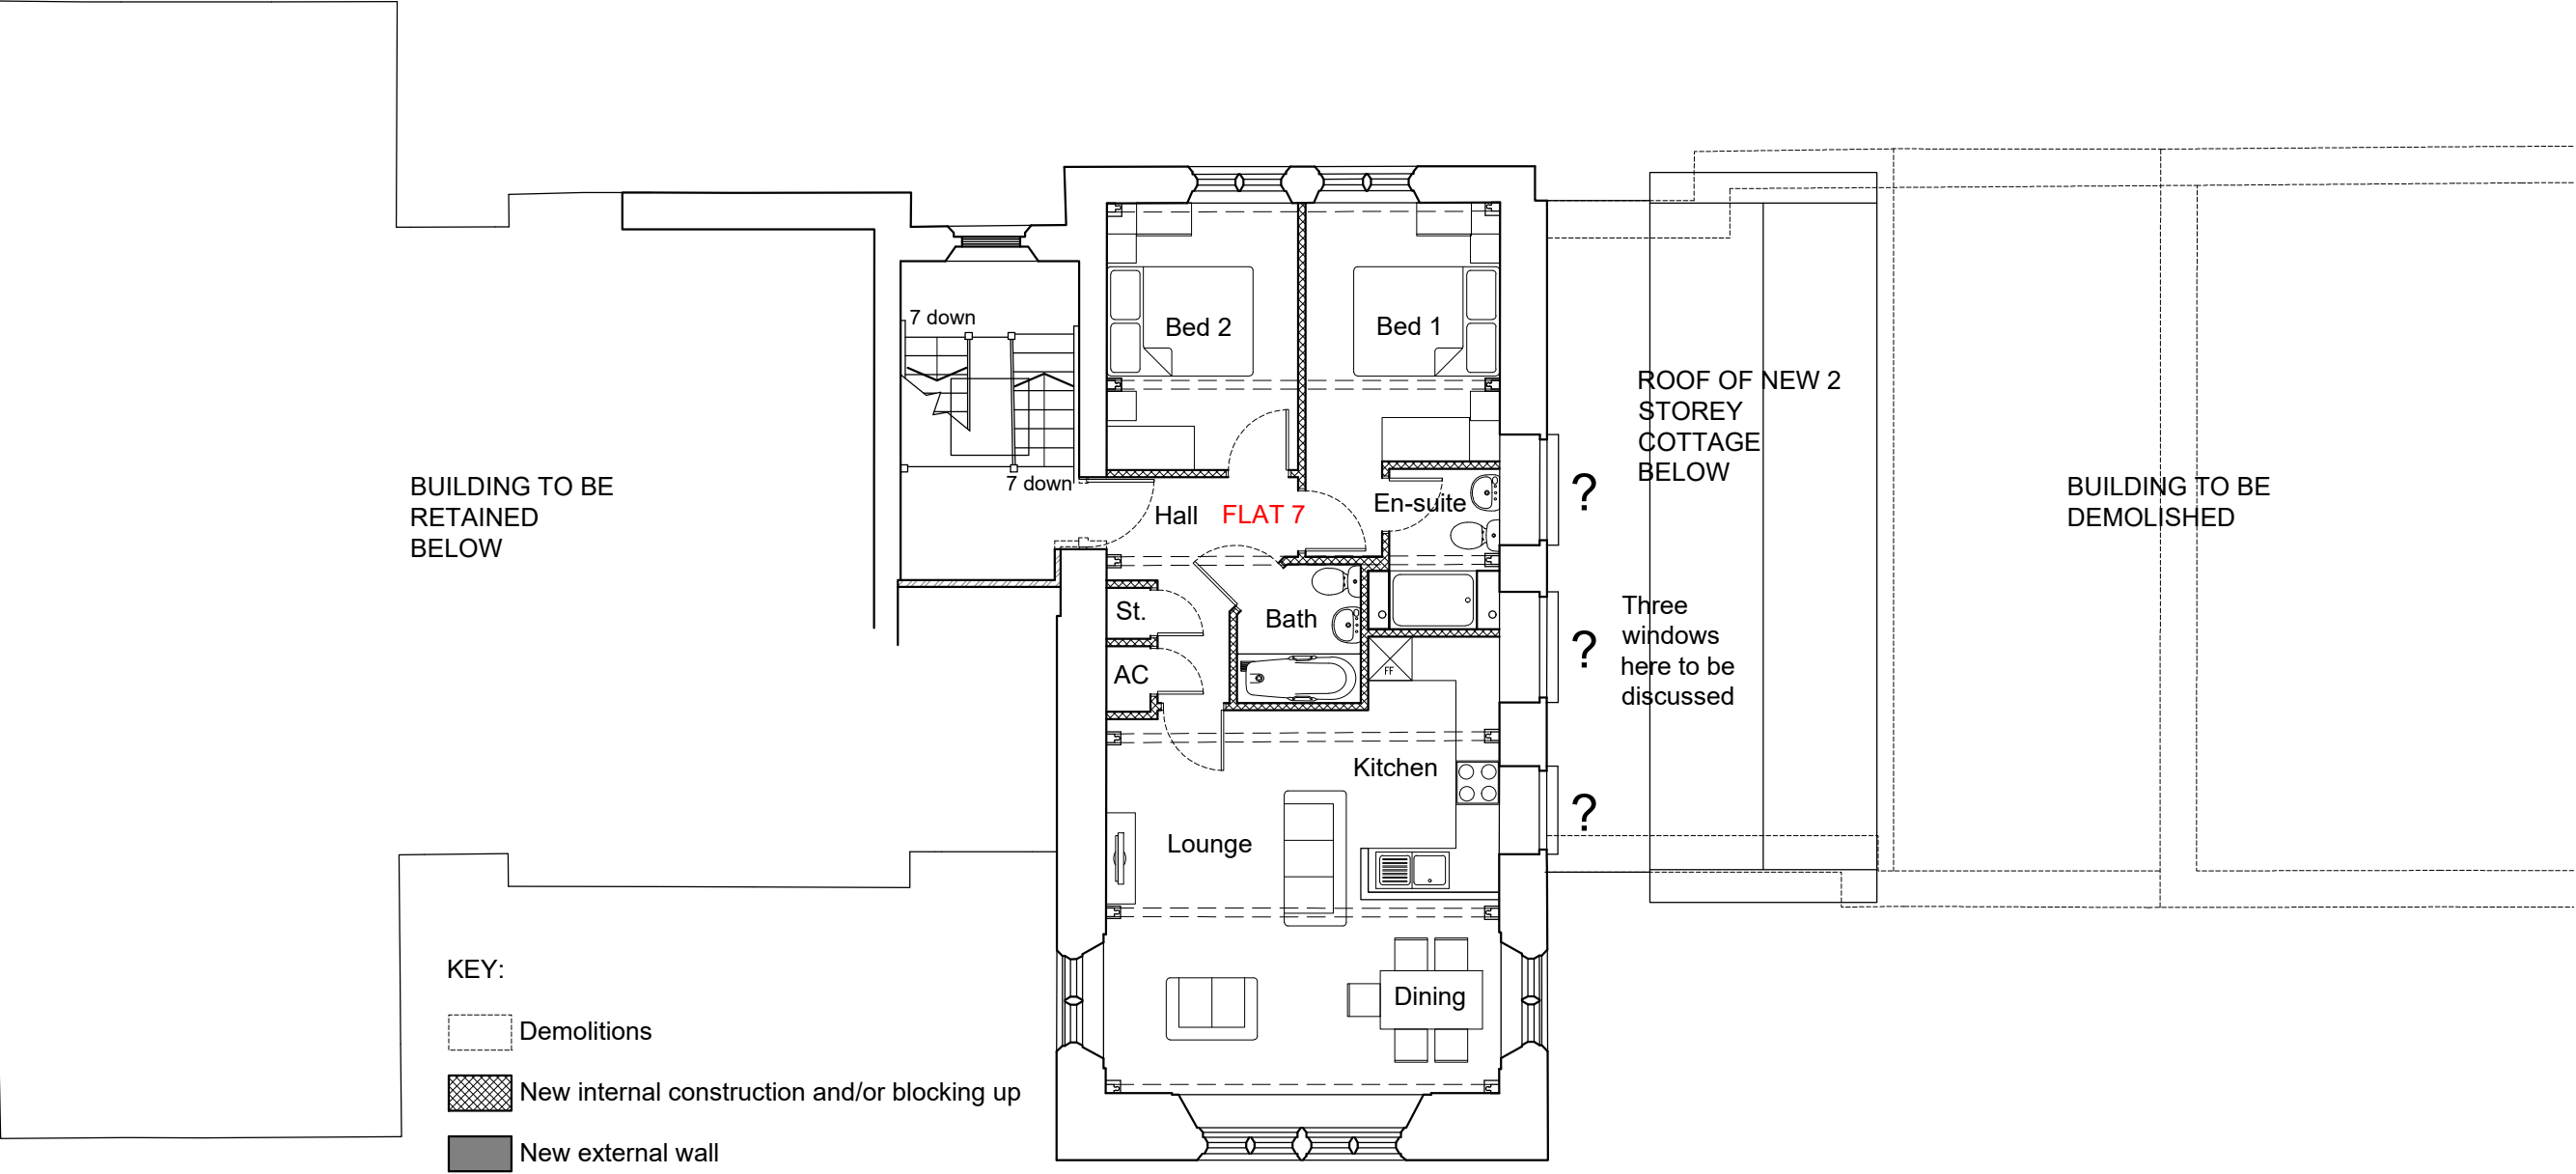

Status: **PLANNING**

This drawing is copyright and its use or reproduction without the permission of Spring Design Consultancy Limited. All rights are reserved until invoices are paid in full. No responsibility will be taken for any design used for construction prior to receipt of relevant approvals.

rev	date	description

by	Drawn: JM	Client: Coronado
	Director: JM	Project: St. Tydfil's Hospital Site, Merthyr
	Date: July 2020	Title: Conversion Second Floor Plans
	Scale: 1:100@A3	Ref: 2447-(03)210-3
		Rev: -



Unit 2 Chapel Barns | Merthyr Mawr
Bridgend | CF32 0LS | 01656 656267
mail@spring-consultancy.co.uk