




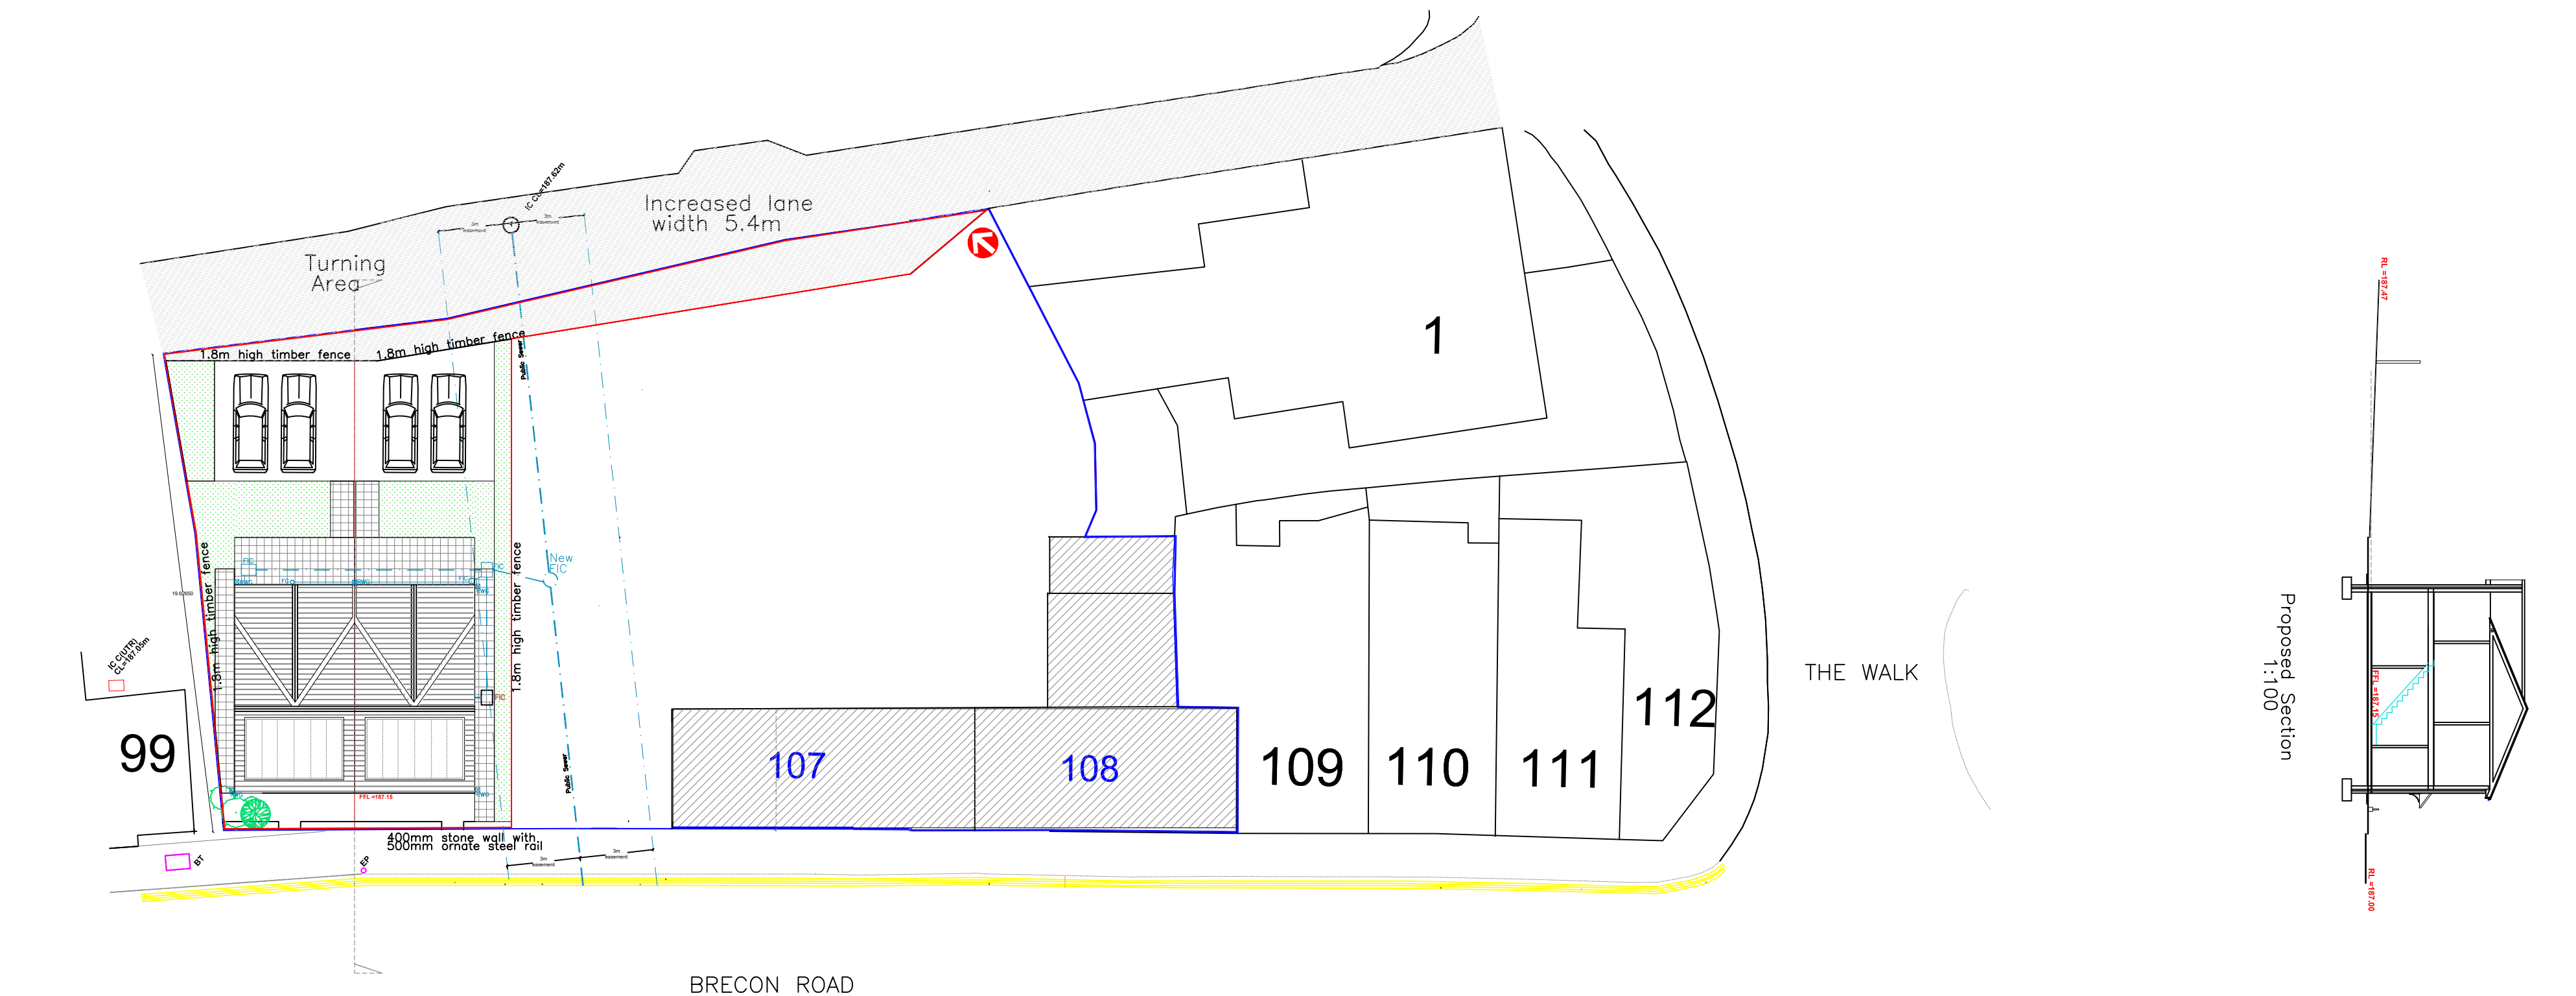

Proposed Site Plan

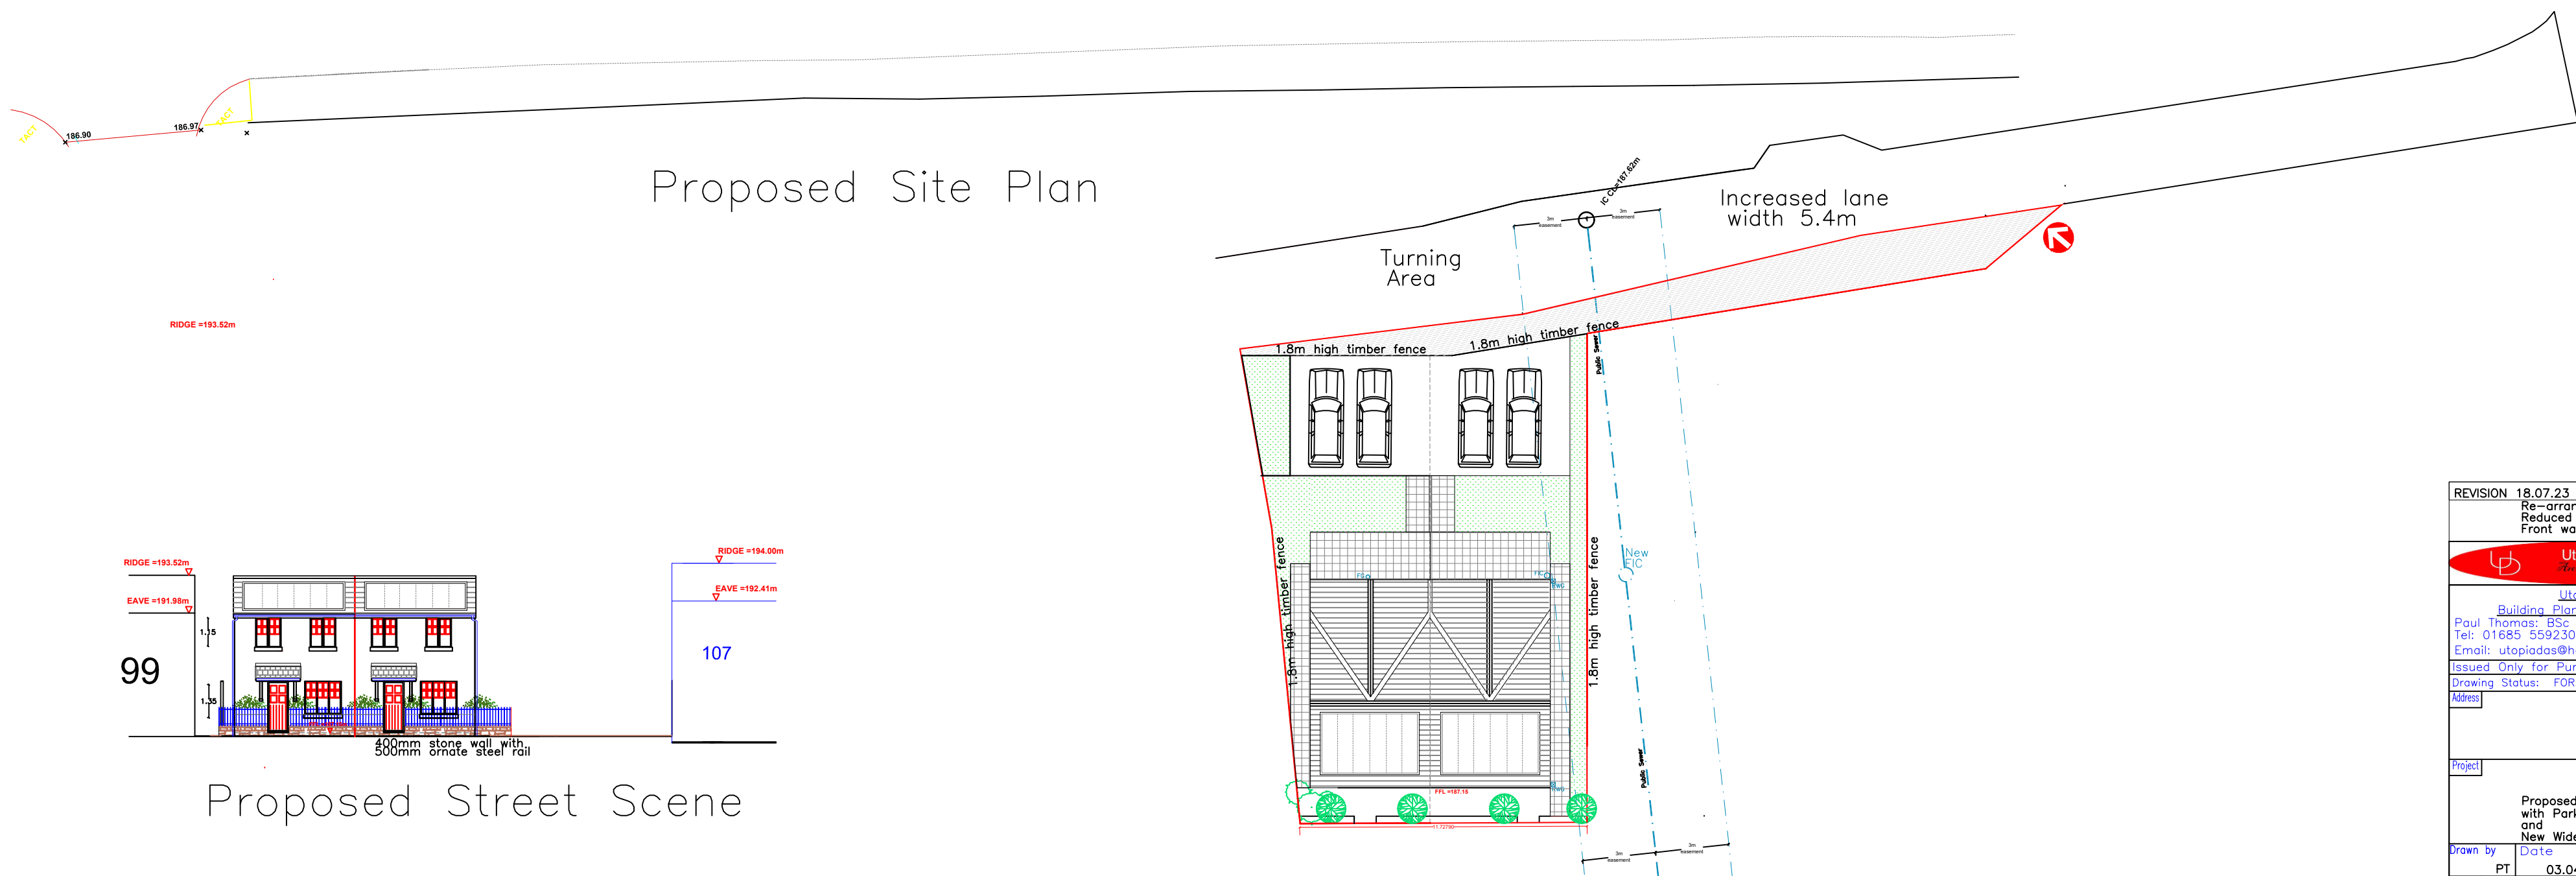

Proposed Development Site Plan

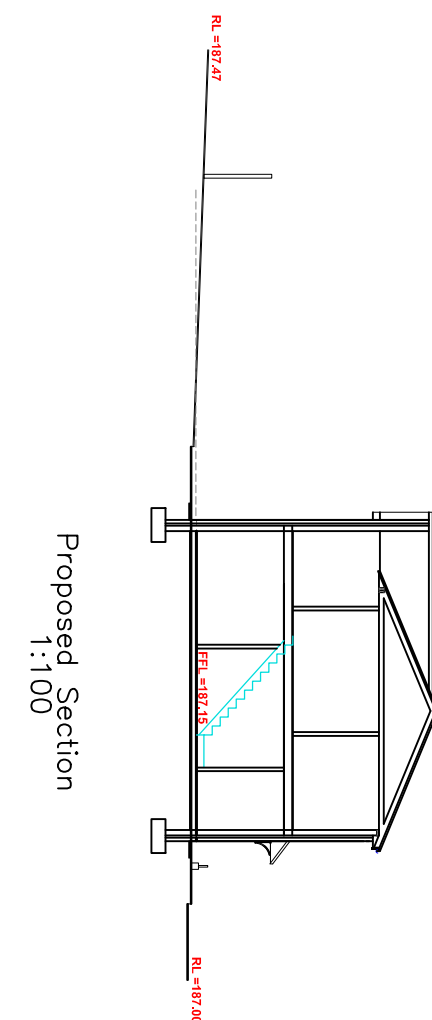

Proposed Section
1:100



Proposed Street Scene

REVISION 18.07.23	
Re-arranged boundary Reduced ridge height Front wall and Rails	
	
Utopia Design Building Planning Application Support Paul Thomas: BSc (Hons) Tel: 01685 559230. Mob: 07908 725065 Email: utopiadas@hotmail.com Issued Only for Purpose Indicated	
Drawing Status: FOR PLANNING PURPOSES ONLY	
Address	Land between 99-107 Brecon Road Merthyr Tydfil, CF47 8NG
Project	Proposed 2 New 3 Bedroom Houses with Parking Spaces and New Wider Vehicle to Rear Lane
Drawn by	Date
PT	03.04.23
Title	Scale
	1:200
Site Plan & Street Scene	
Drwg No	
A2	
BREC RD PLAN v16C	