




THIS DRAWING IS FOR COSTING PURPOSES ONLY
AND NOT FOR CONSTRUCTION UNTIL APPROVED.

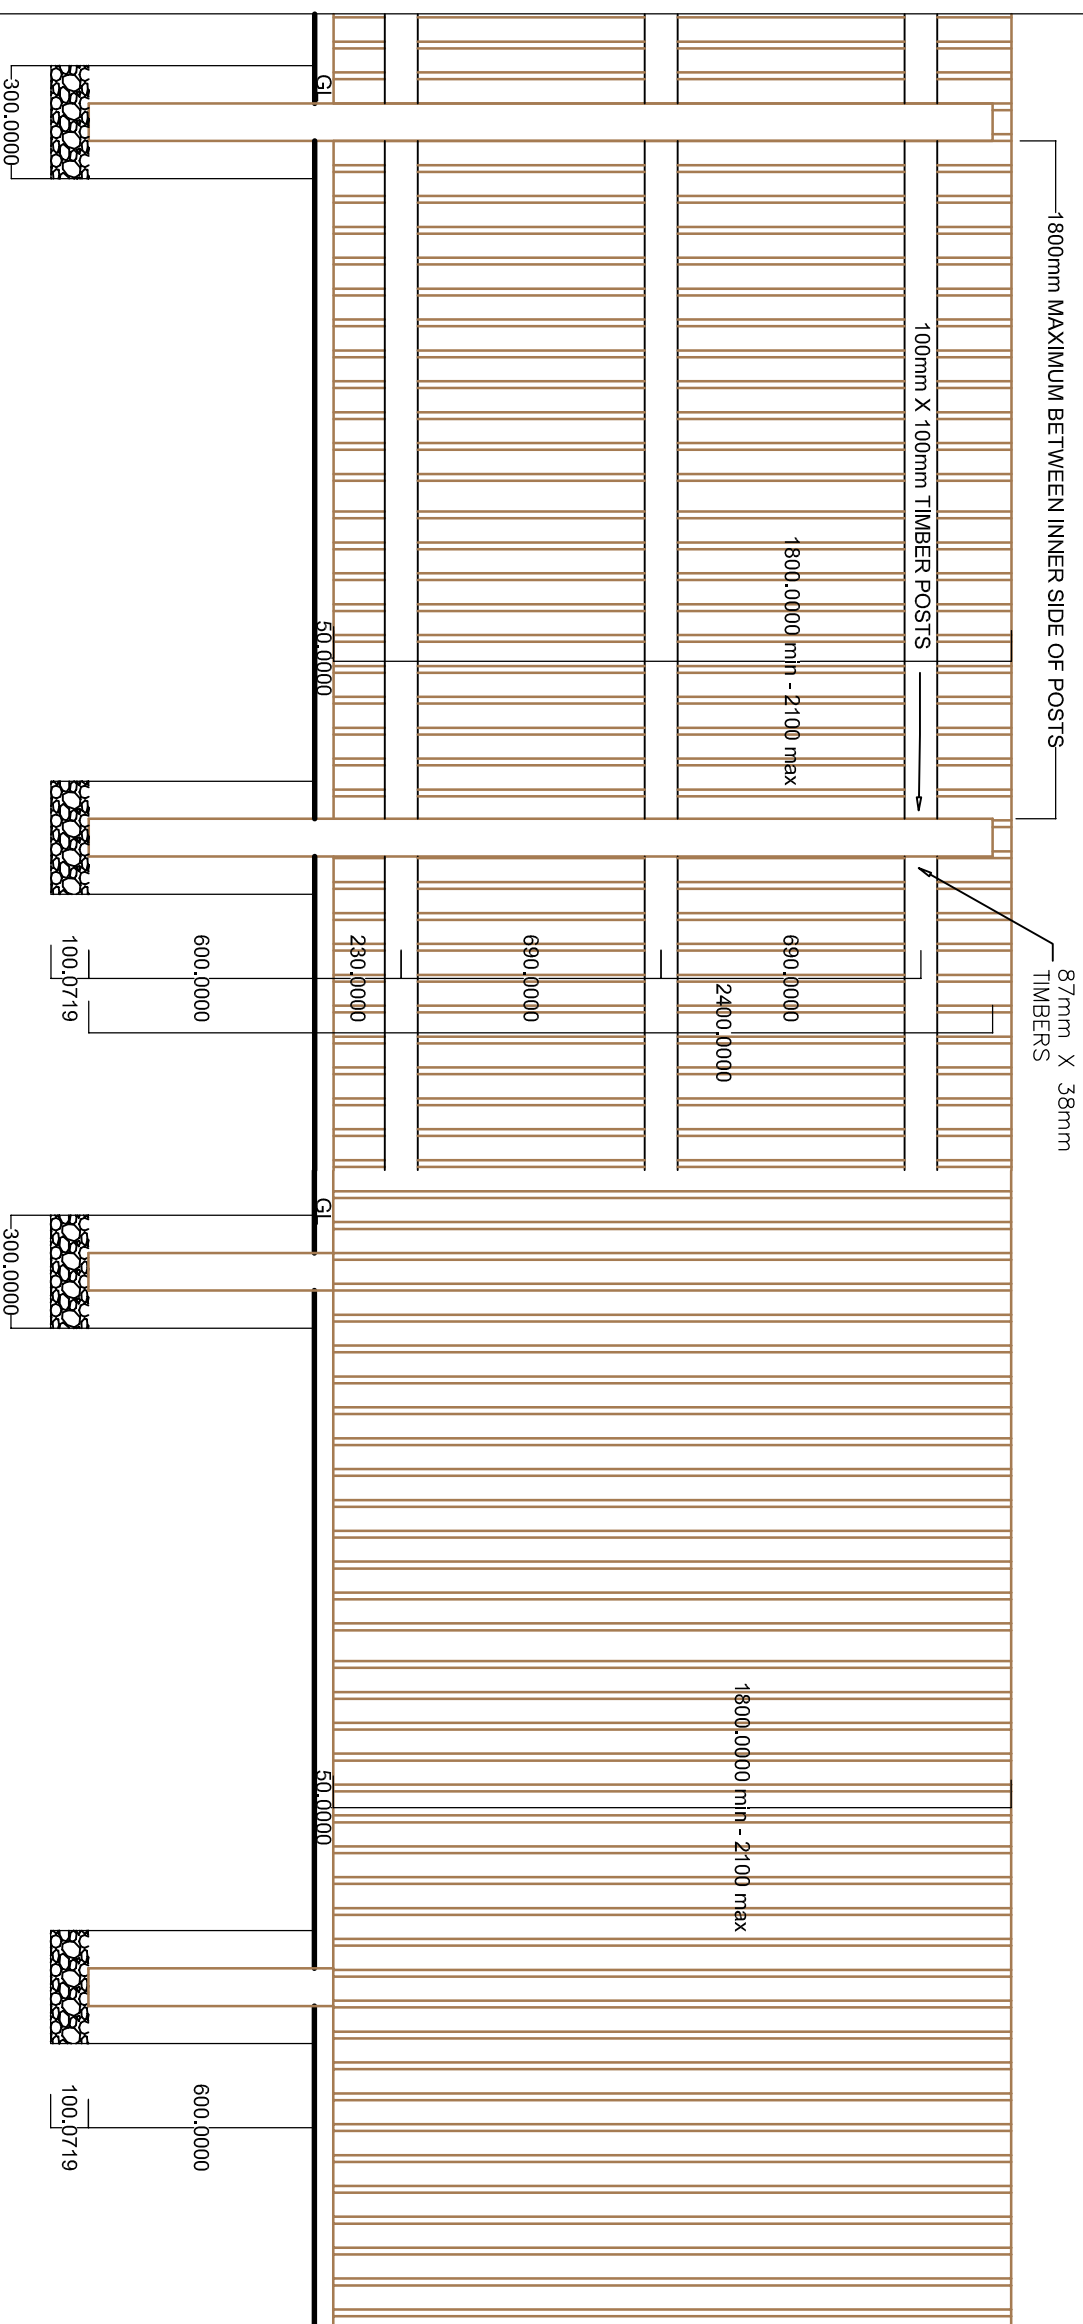

Typical Fence Elevation 1. Typical Fence Elevation 2.

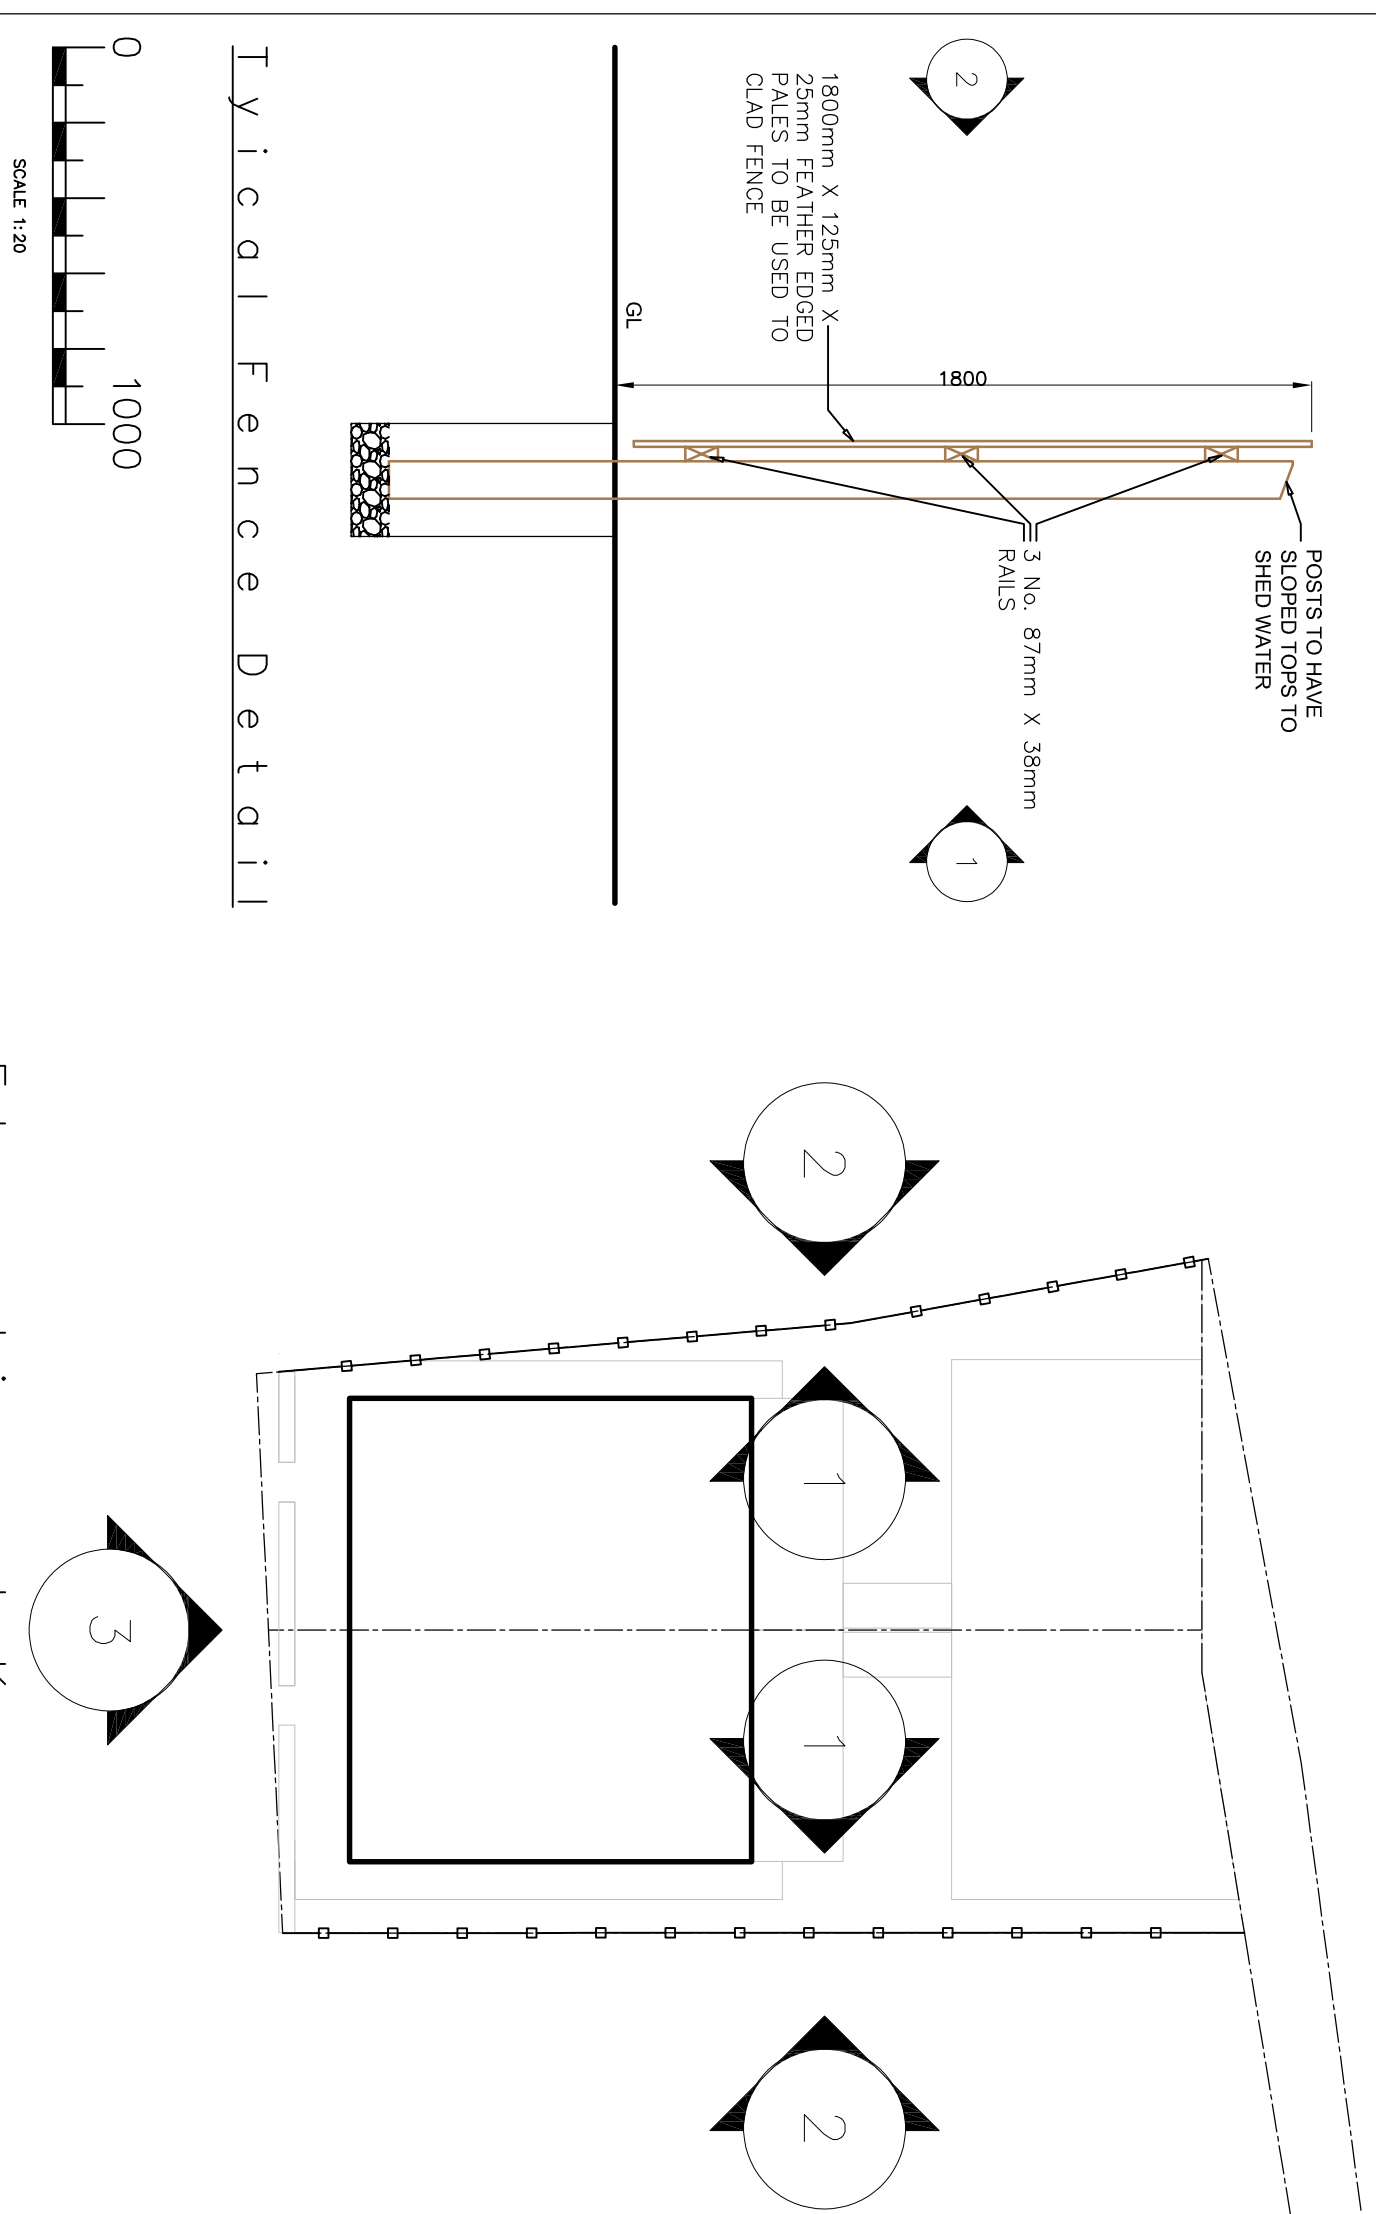

Typical Fence Detail

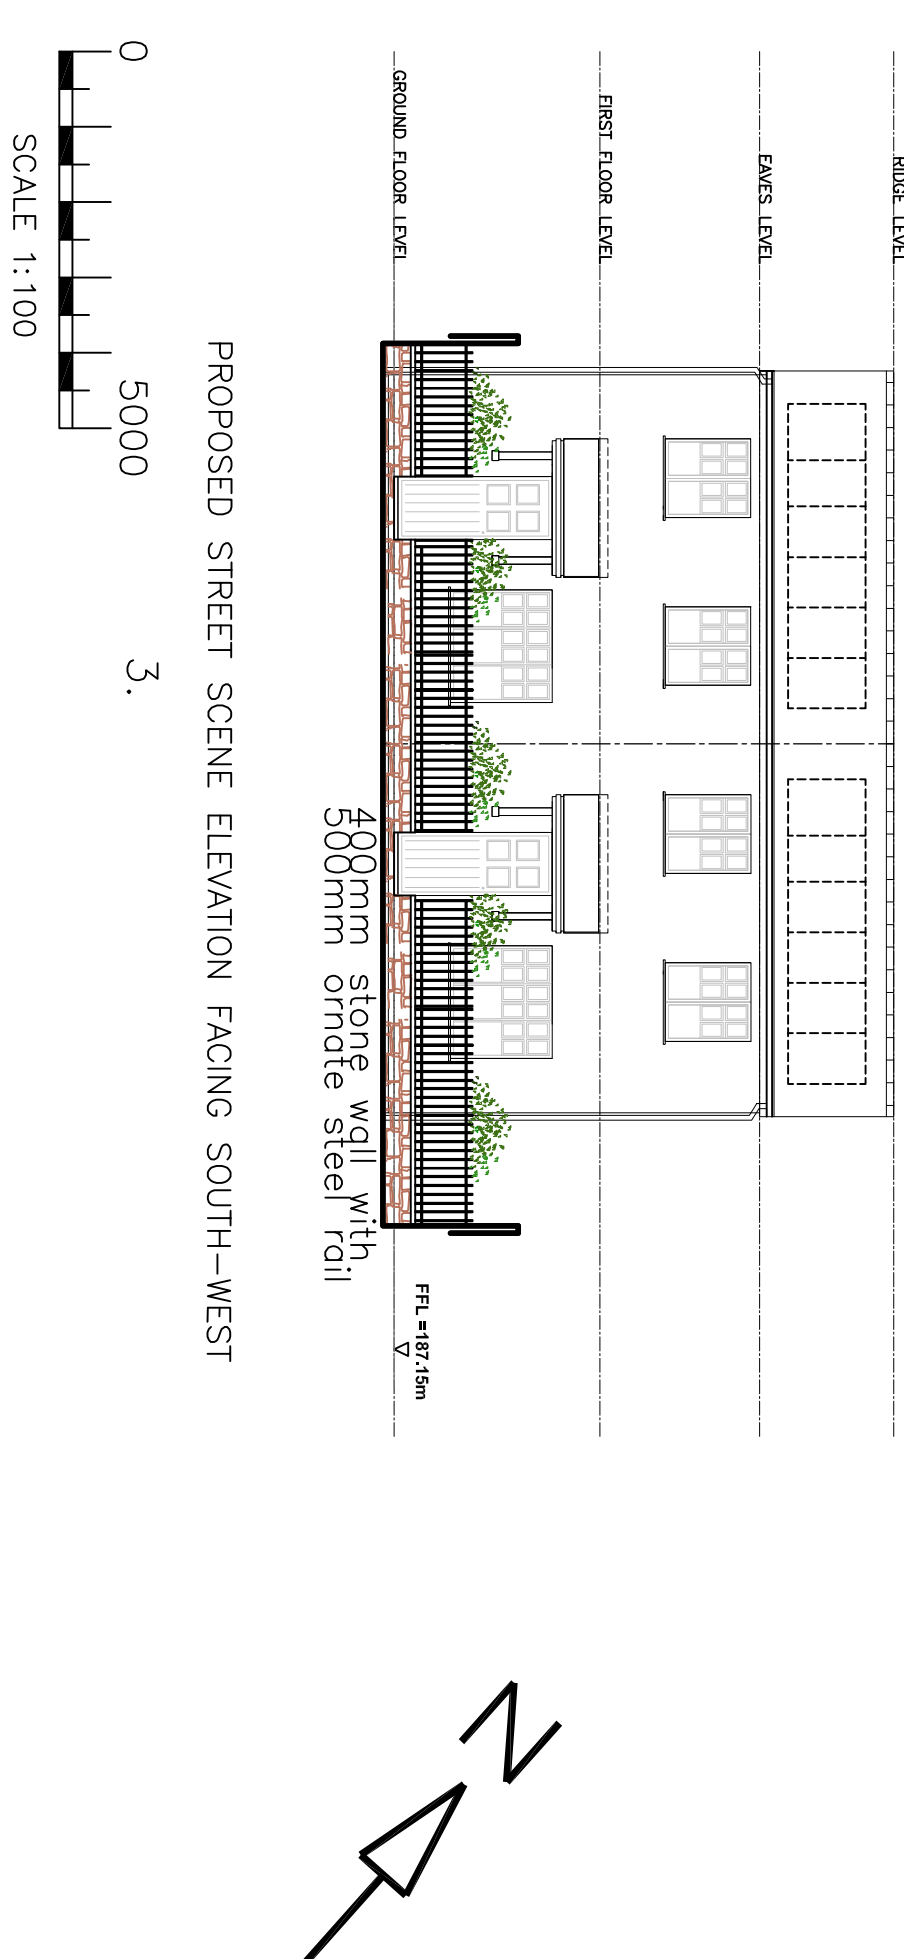

PROPOSED STREET SCENE ELEVATION FACING SOUTH-WEST

DRAWING NUMBER: 2401; AL(9-)01.



Proposed Development Site Plan

This drawing is copyright:—

Figured dimensions must be taken in preference to scaled dimensions and ALL contractors and suppliers must check and verify all dimensions on site before preparing shop drawings, commencing work or pre-ordering of fixtures and fittings. It is deemed as part of good building practice that ALL contractors will have read an understood manufacturers instructions in relation to materials specified.

All contractors are to carry out the works indicated in accordance with the latest Building Regulations, British Standards, Codes of Practice specifications and any legislation that may be in force at the time of construction, together with latest robust standard details, NHBC specification of works and practices covered under both the Health and Safety at Work Act and current CDM regulations.

 Atrium Planning Consultants MOBILE: 07505 210952 atriumplanning@icloud.com	DATE:	NOV. 23.	SCALE:	AS SHOWN	SHEET:	A-1
---	-------	----------	--------	----------	--------	------------

PROPOSED PROJECT DESCRIPTION:
PROPOSED DWELLINGS ON LAND BETWEEN
99 - 107, BRECON ROAD,
MERTHYR TYDFIL, CF47 8NG.
FOR MR UDAM SINGH.

SHEET TITLE:
AS SHOWN

REVISONS:	
A. 09/02/24	FIRST ISSUE
B. 09/02/24	DETAILS ACQD.
C. 03/03/24	WALSHDIN UPDATES
FINDER ELEVATIONS ACQD.	
DRAWING TORNAINT ACQD/STCD.	