



NOTE THE PROPERTY OF THIS DRAWING AND DESIGN IS VESTED IN H. D. WILLIAMS LTD. AND MUST NOT BE COPIED OR REPRODUCED IN ANY WAY WITHOUT THEIR WRITTEN CONSENT. Copyright © H. D. Williams Ltd. All Rights Reserved

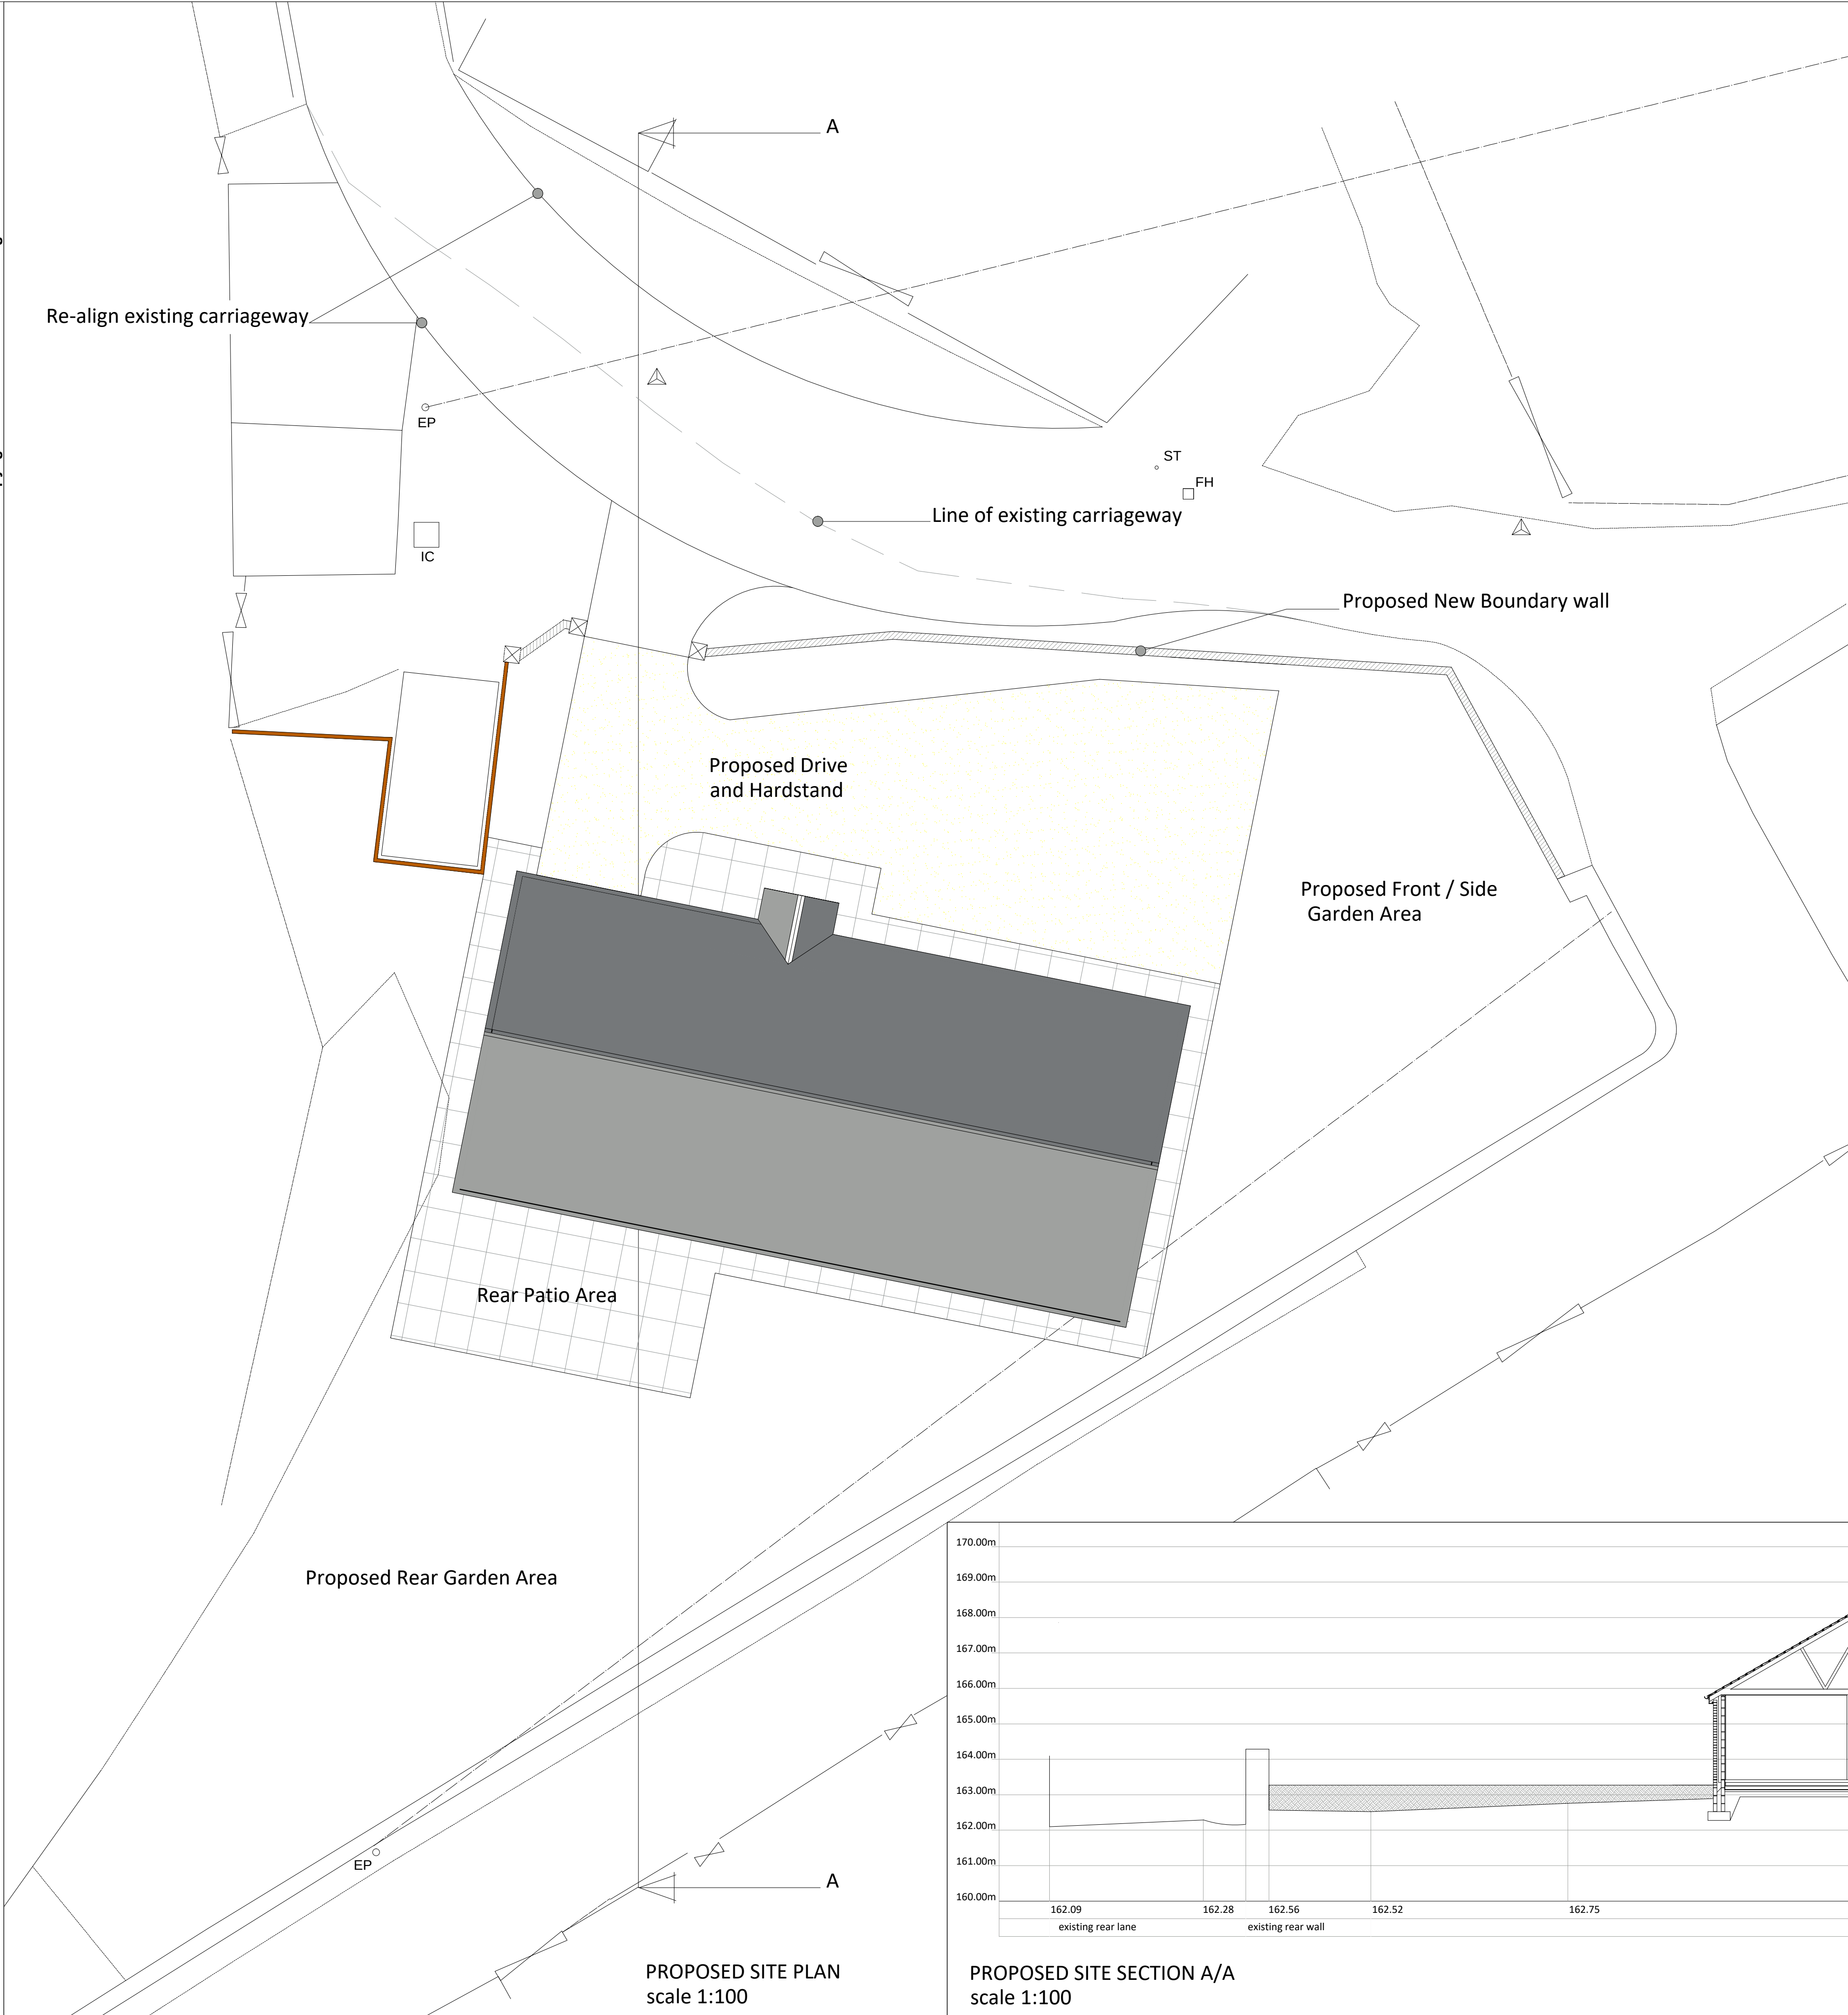

PROPOSED SITE PLAN
scale 1:100

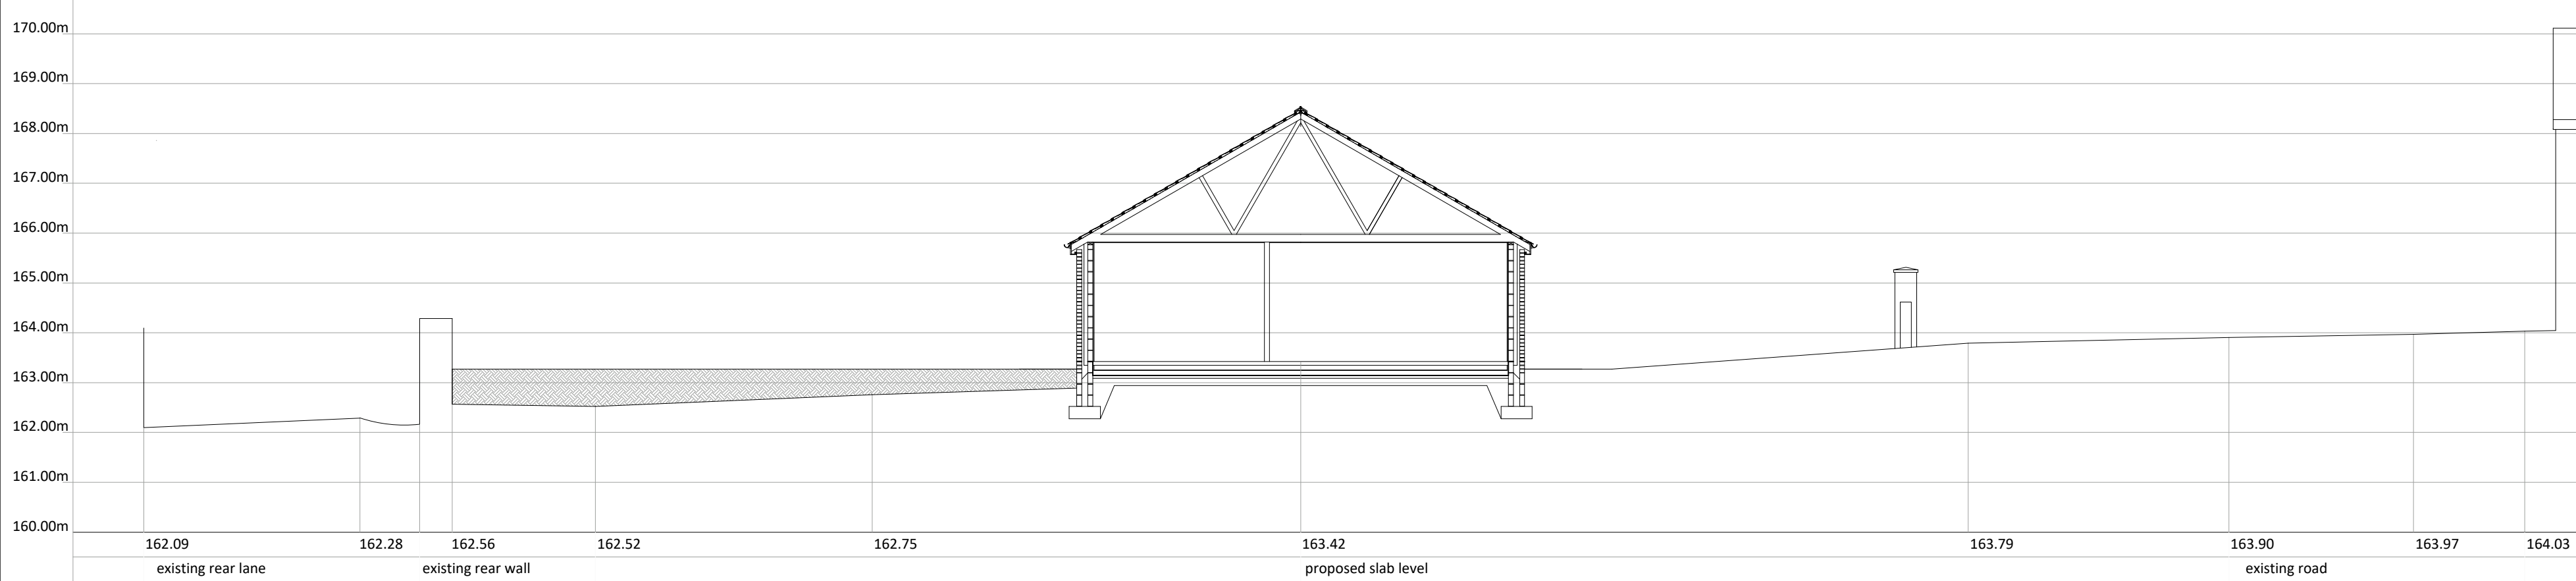

PROPOSED SITE SECTION A/A
scale 1:100

H. D. WILLIAMS Ltd.

F.R.I.C.S.

CHARTERED QUANTITY SURVEYOR
MAINTFESURWR SIARTREDIG

123, Trealew Road, Tonypandy,
Mid Glam., CF40 2NP.
Tel. (01443) 441078 Fax (01443) 434191
email: hdwilliams1@hotmail.co.uk

Client: Mr and Mrs A Adams

Project: Construction of New Bungalow (Disability Use)
at Land Rear of Cherry Tree Way,
Trelewis.
CF46 6AS

Title: PROPOSED SITE PLAN AND SECTION A/A

Date: November, 2019

Scale: As noted at A1

Drawing Number:
hdw/ph/ala/03

Job Ref.

Revision



the mark of
property
professionalism
worldwide