



NOTE THE PROPERTY OF THIS DRAWING AND DESIGN IS VESTED IN H. D. WILLIAMS Ltd. AND MUST NOT BE COPIED OR REPRODUCED IN ANY WAY WITHOUT THEIR WRITTEN CONSENT. Copyright © H. D. Williams Ltd. All Rights Reserved

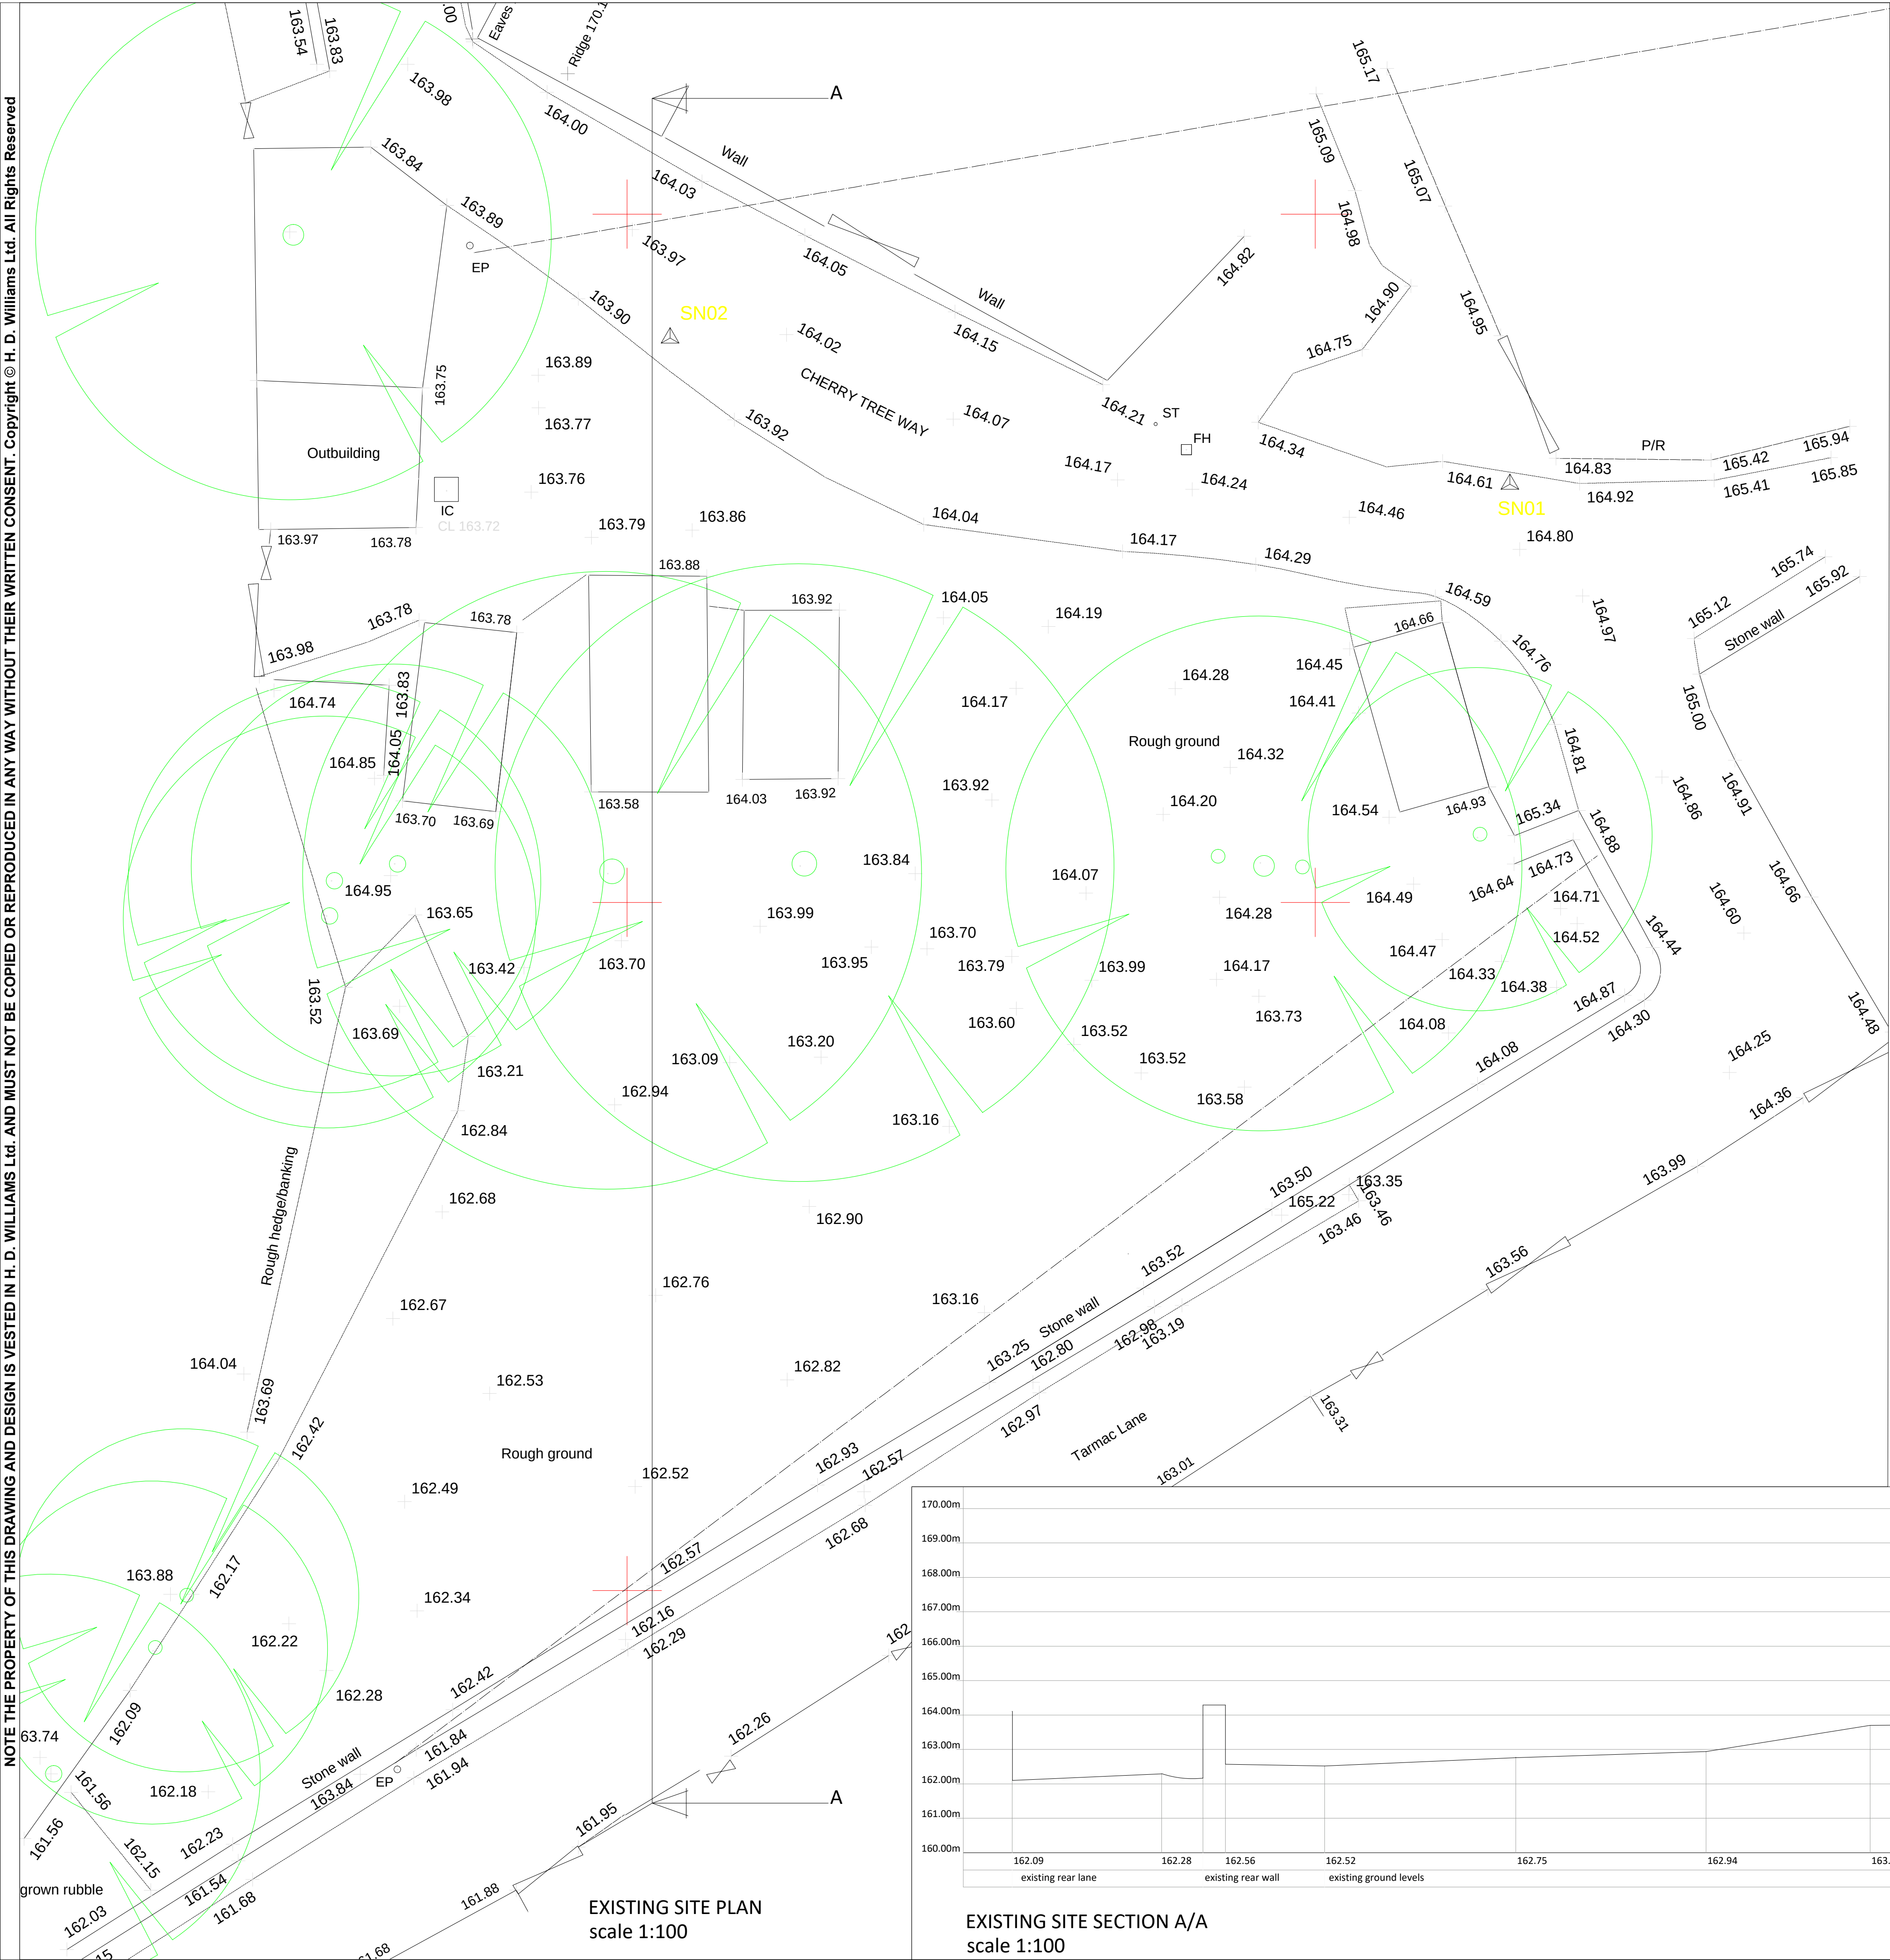

EXISTING SITE PLAN
scale 1:100

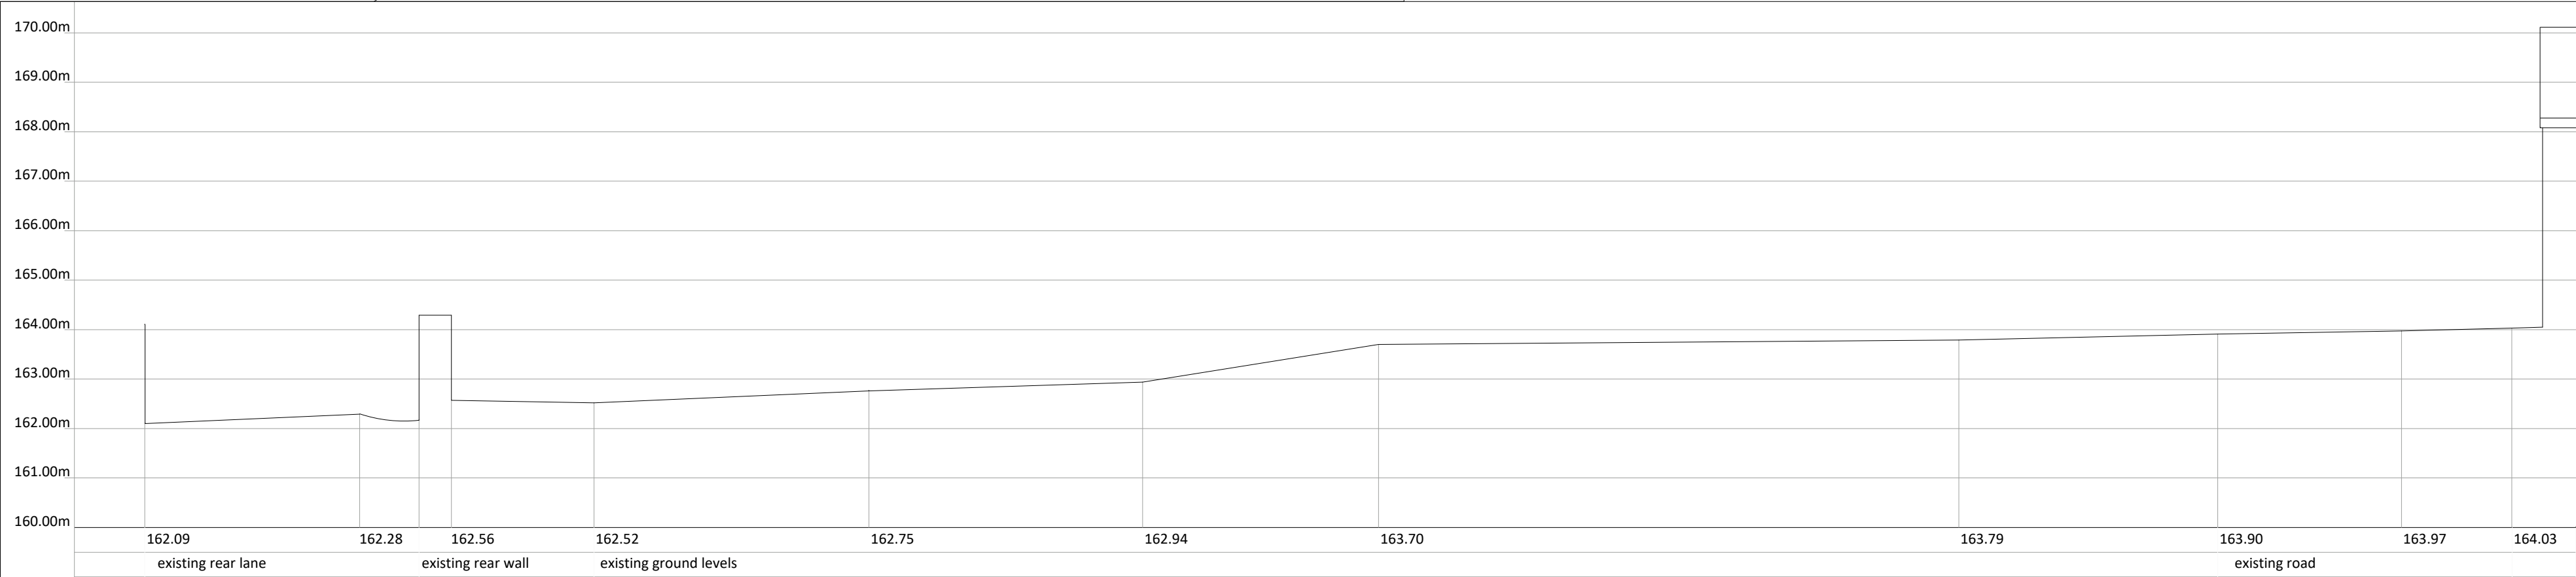

EXISTING SITE SECTION A/A
scale 1:100

Revision	Date	Description

H. D. WILLIAMS Ltd.
F.R.I.C.S.
CHARTERED QUANTITY SURVEYOR
MAINTFESURWR SIARTREDIG
123, Treallaw Road, Tonypandy,
Mid Glam., CF40 2NP.
Tel. (01443) 441078 Fax (01443) 434191
email: hdwilliams1@hotmail.co.uk

Client Mr and Mrs A Adams

Project Construction of New Bungalow (Disability Use)
at Land Rear of Cherry Tree Way,
Trelewis.
CF46 6AS

Title EXISTING SITE PLAN AND SECTION A/A

Date November, 2019 Scale As noted at A1

Drawing Number hdw/ph/ala/02 Job Ref. Revision

 **RICS** the mark of property professionalism worldwide