


Construction (Design and Management) Regulations
Design risk assessments are carried out throughout the design stage of this project in accordance with company procedures and manuals. Where reasonably possible all areas of risk applicable to design and end use of the construction have been identified and then eliminated, mitigated or recorded as a residual risk. Note that general risks of which a competent designer or contractor should be aware are not included. This drawing is to be used in conjunction with the Pre-construction Information and all related documents prepared in accordance with the current Construction (Design and Management) Regulations 2015 and all applicable Health and Safety legislation as currently amended.

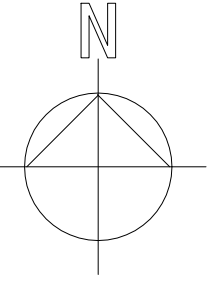

LEGEND:

- Site boundary
- MUGA Pitch perimeter fencing
- Perimeter fencing with security gate
- Line marking
- Existing buildings
- Existing Planting
- Proposed handstanding and paths
- Proposed sustainable drainage feature
- Proposed masonry retaining wall
- Proposed screen planting - native trees

P05	Notes added confirming extent of works RE KJ KJ	02/07/2024
P04	Ramp and MUGA Pitch location amended in line with Planning Officers comments RE KJ KJ	28/06/2024
P03	RIBA Stage 3 Issue RE KJ KJ	24/05/2024
P02	Additional ramp added. Sustainable drainage zone added RE KJ KJ	08/12/2023
P01	Ramp and stair added adjacent to Classroom. Drawing issued for Client comment / approval RE KJ KJ	27/10/2023
P00	First Issue. Issued for Client review / comment RE KJ KJ	16/10/2023
REV DESCRIPTION DRAWN BY CHECKED BY APPROVED BY DATE		
RIBA PLAN OF WORK WORKSTAGE		LEVEL OF MODEL DEFINITION (LoD)
Stage 3 - Spatial Coordination		LoD 2 - Conceptual Model
PURPOSE OF ISSUE - SUITABLE FOR...		STATUS or SUITABILITY
Tender		Status S2 - Delivery Team Information



CARDIFF 029 2052 8140
LONDON 0207 138 3560
WREXHAM 01978 357 887
www.lawray.co.uk
CLIENT
Merthyr Tydfil County Borough Council


PROJECT TITLE
Dowlais Infant School External Works

DRAWING TITLE
Proposed Site Plan - Multi Use Games Area

PROJECT No 19949 SCALE @ A1 1:100

DRAWING No 19949	1192 Project Originator - Volume - Level - Type - Role - Number	REVISION
1851192.000	1950 Project Originator - Functional - Spatial - Form - Discipline - Number	
422018.0	1851192.000	
1851192.000		
DIS-LAW-X-X-DR-A-069001		P05

DO NOT SCALE Any discrepancy or query concerning this drawing should be referred to the Architect
Copyright © LAWRA Y LIMITED
Registered Office: Greenmeadow Springs, 1 Cae Gwydyr, Tongwynlais, CARDIFF CF15 7AB
Reg. Co. No. 2724178, VAT Reg. No. 134 2146 06

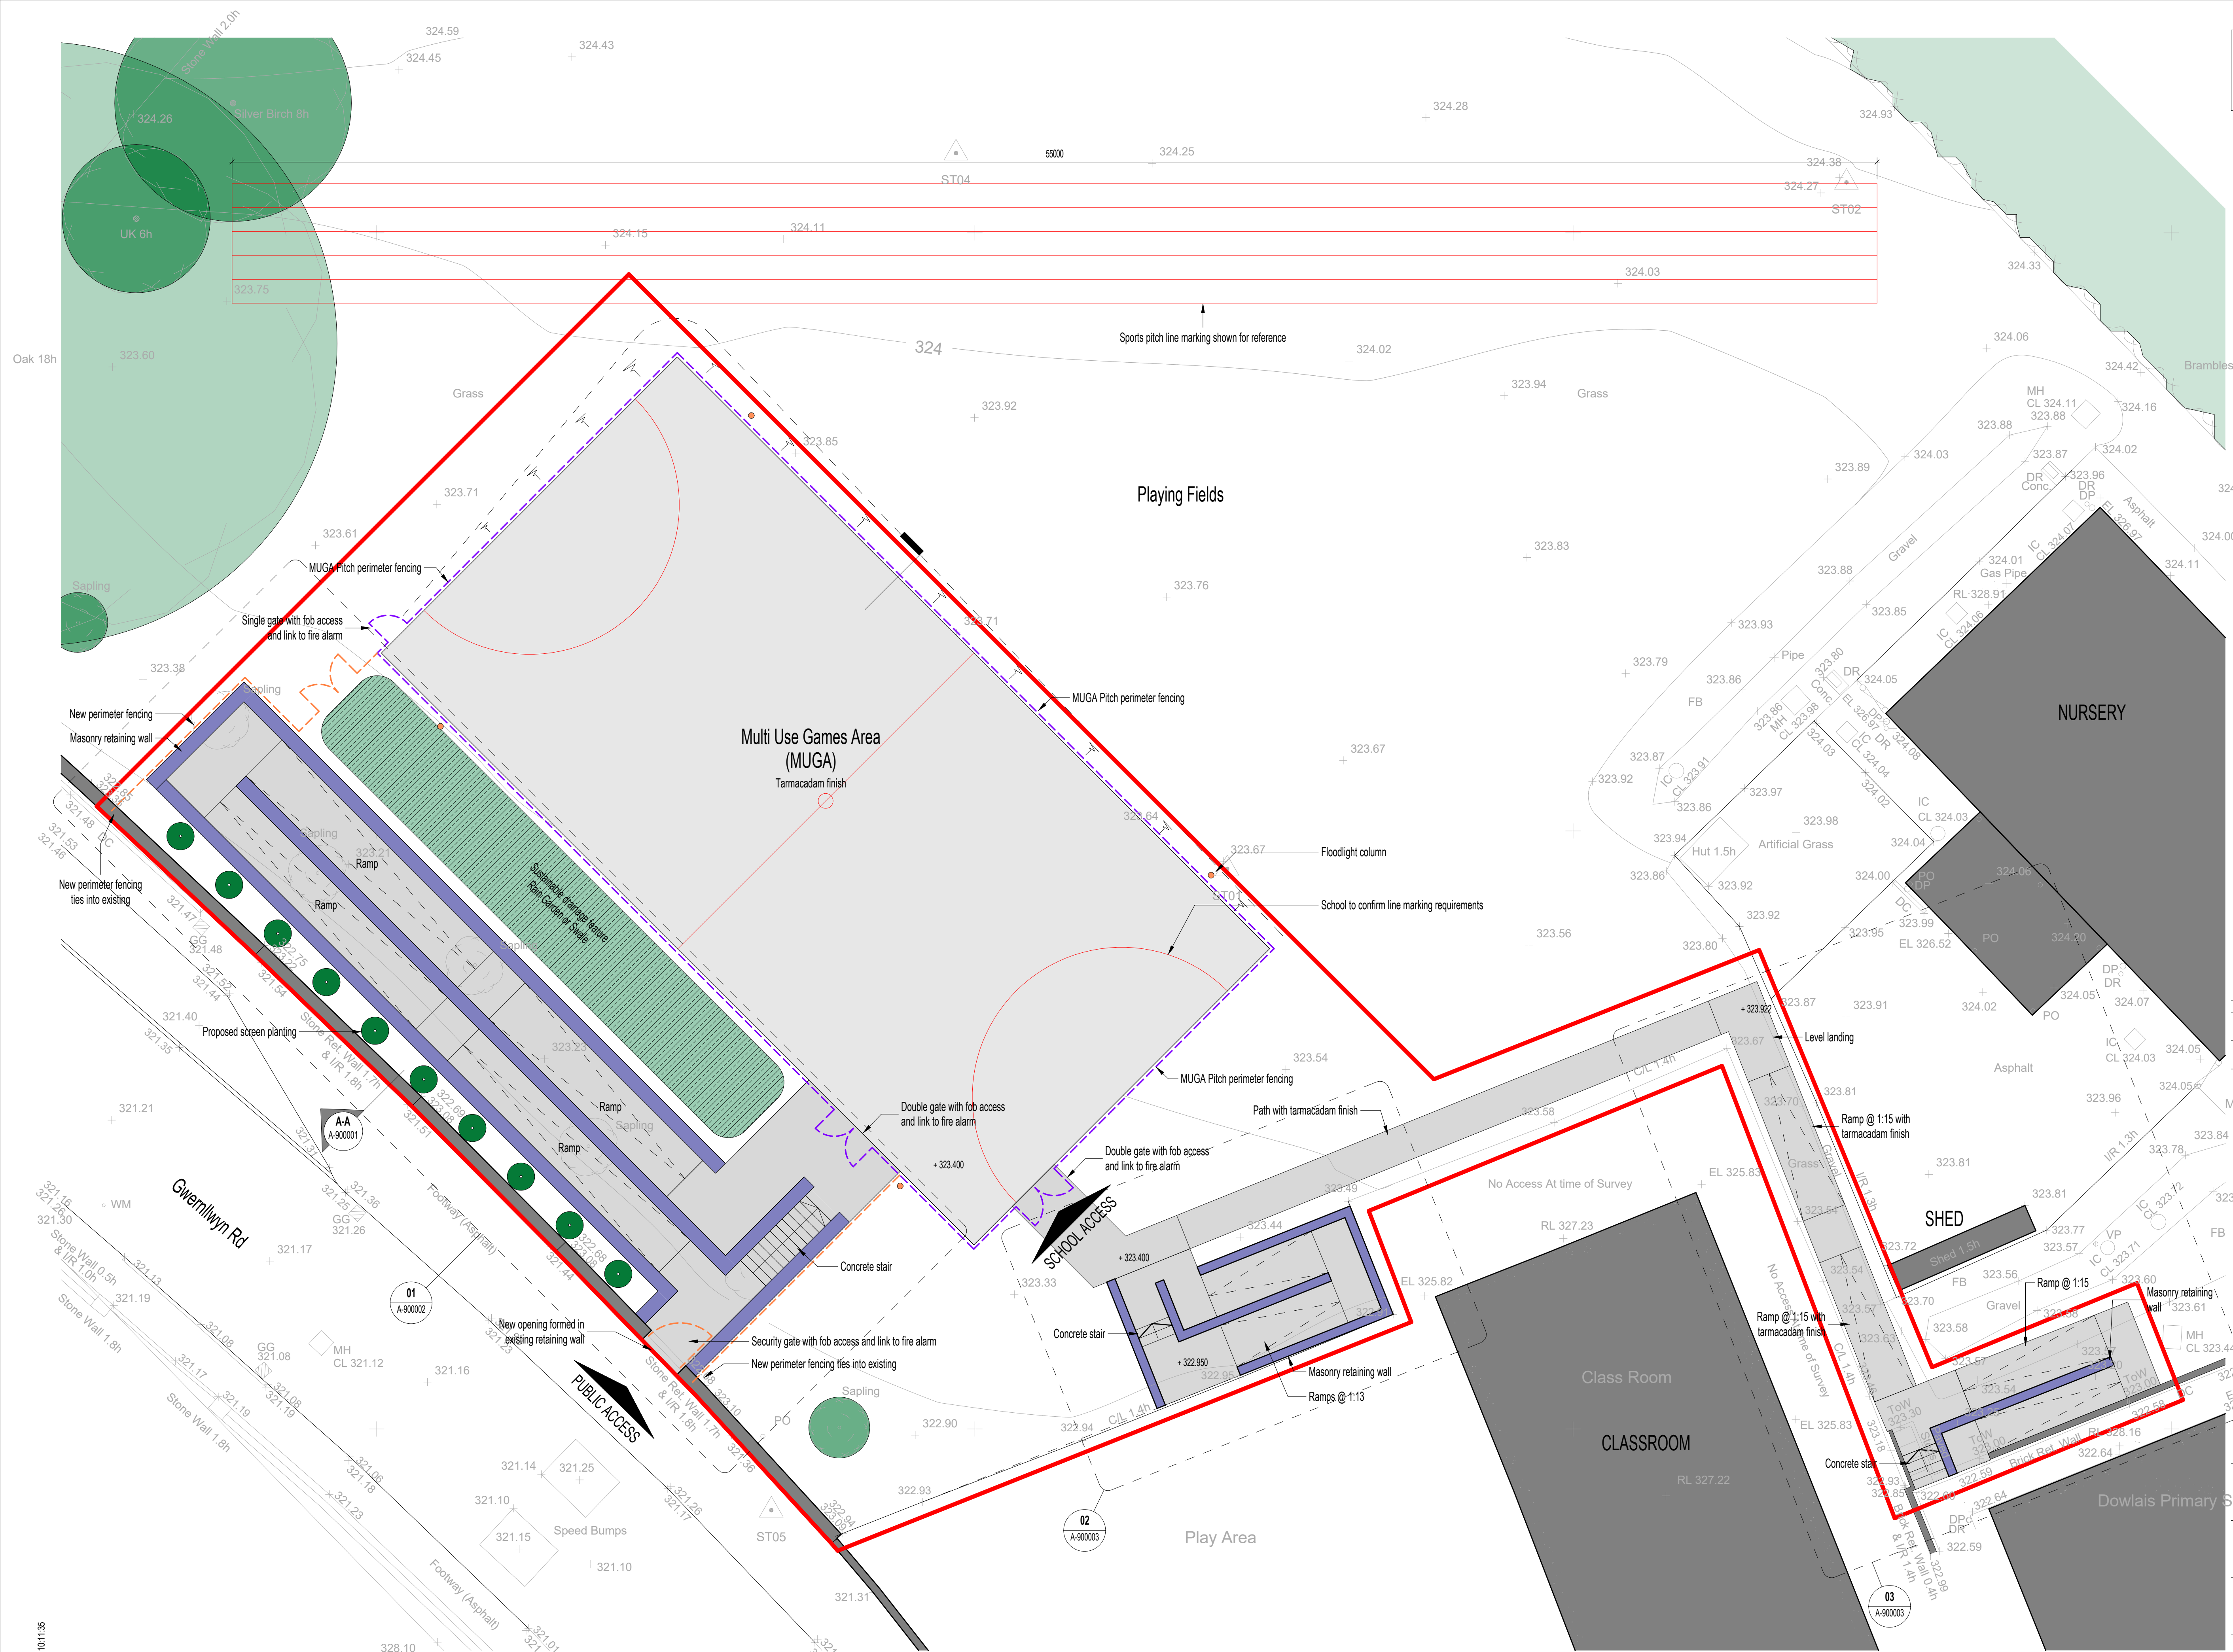

Proposed Site Plan
1:100