


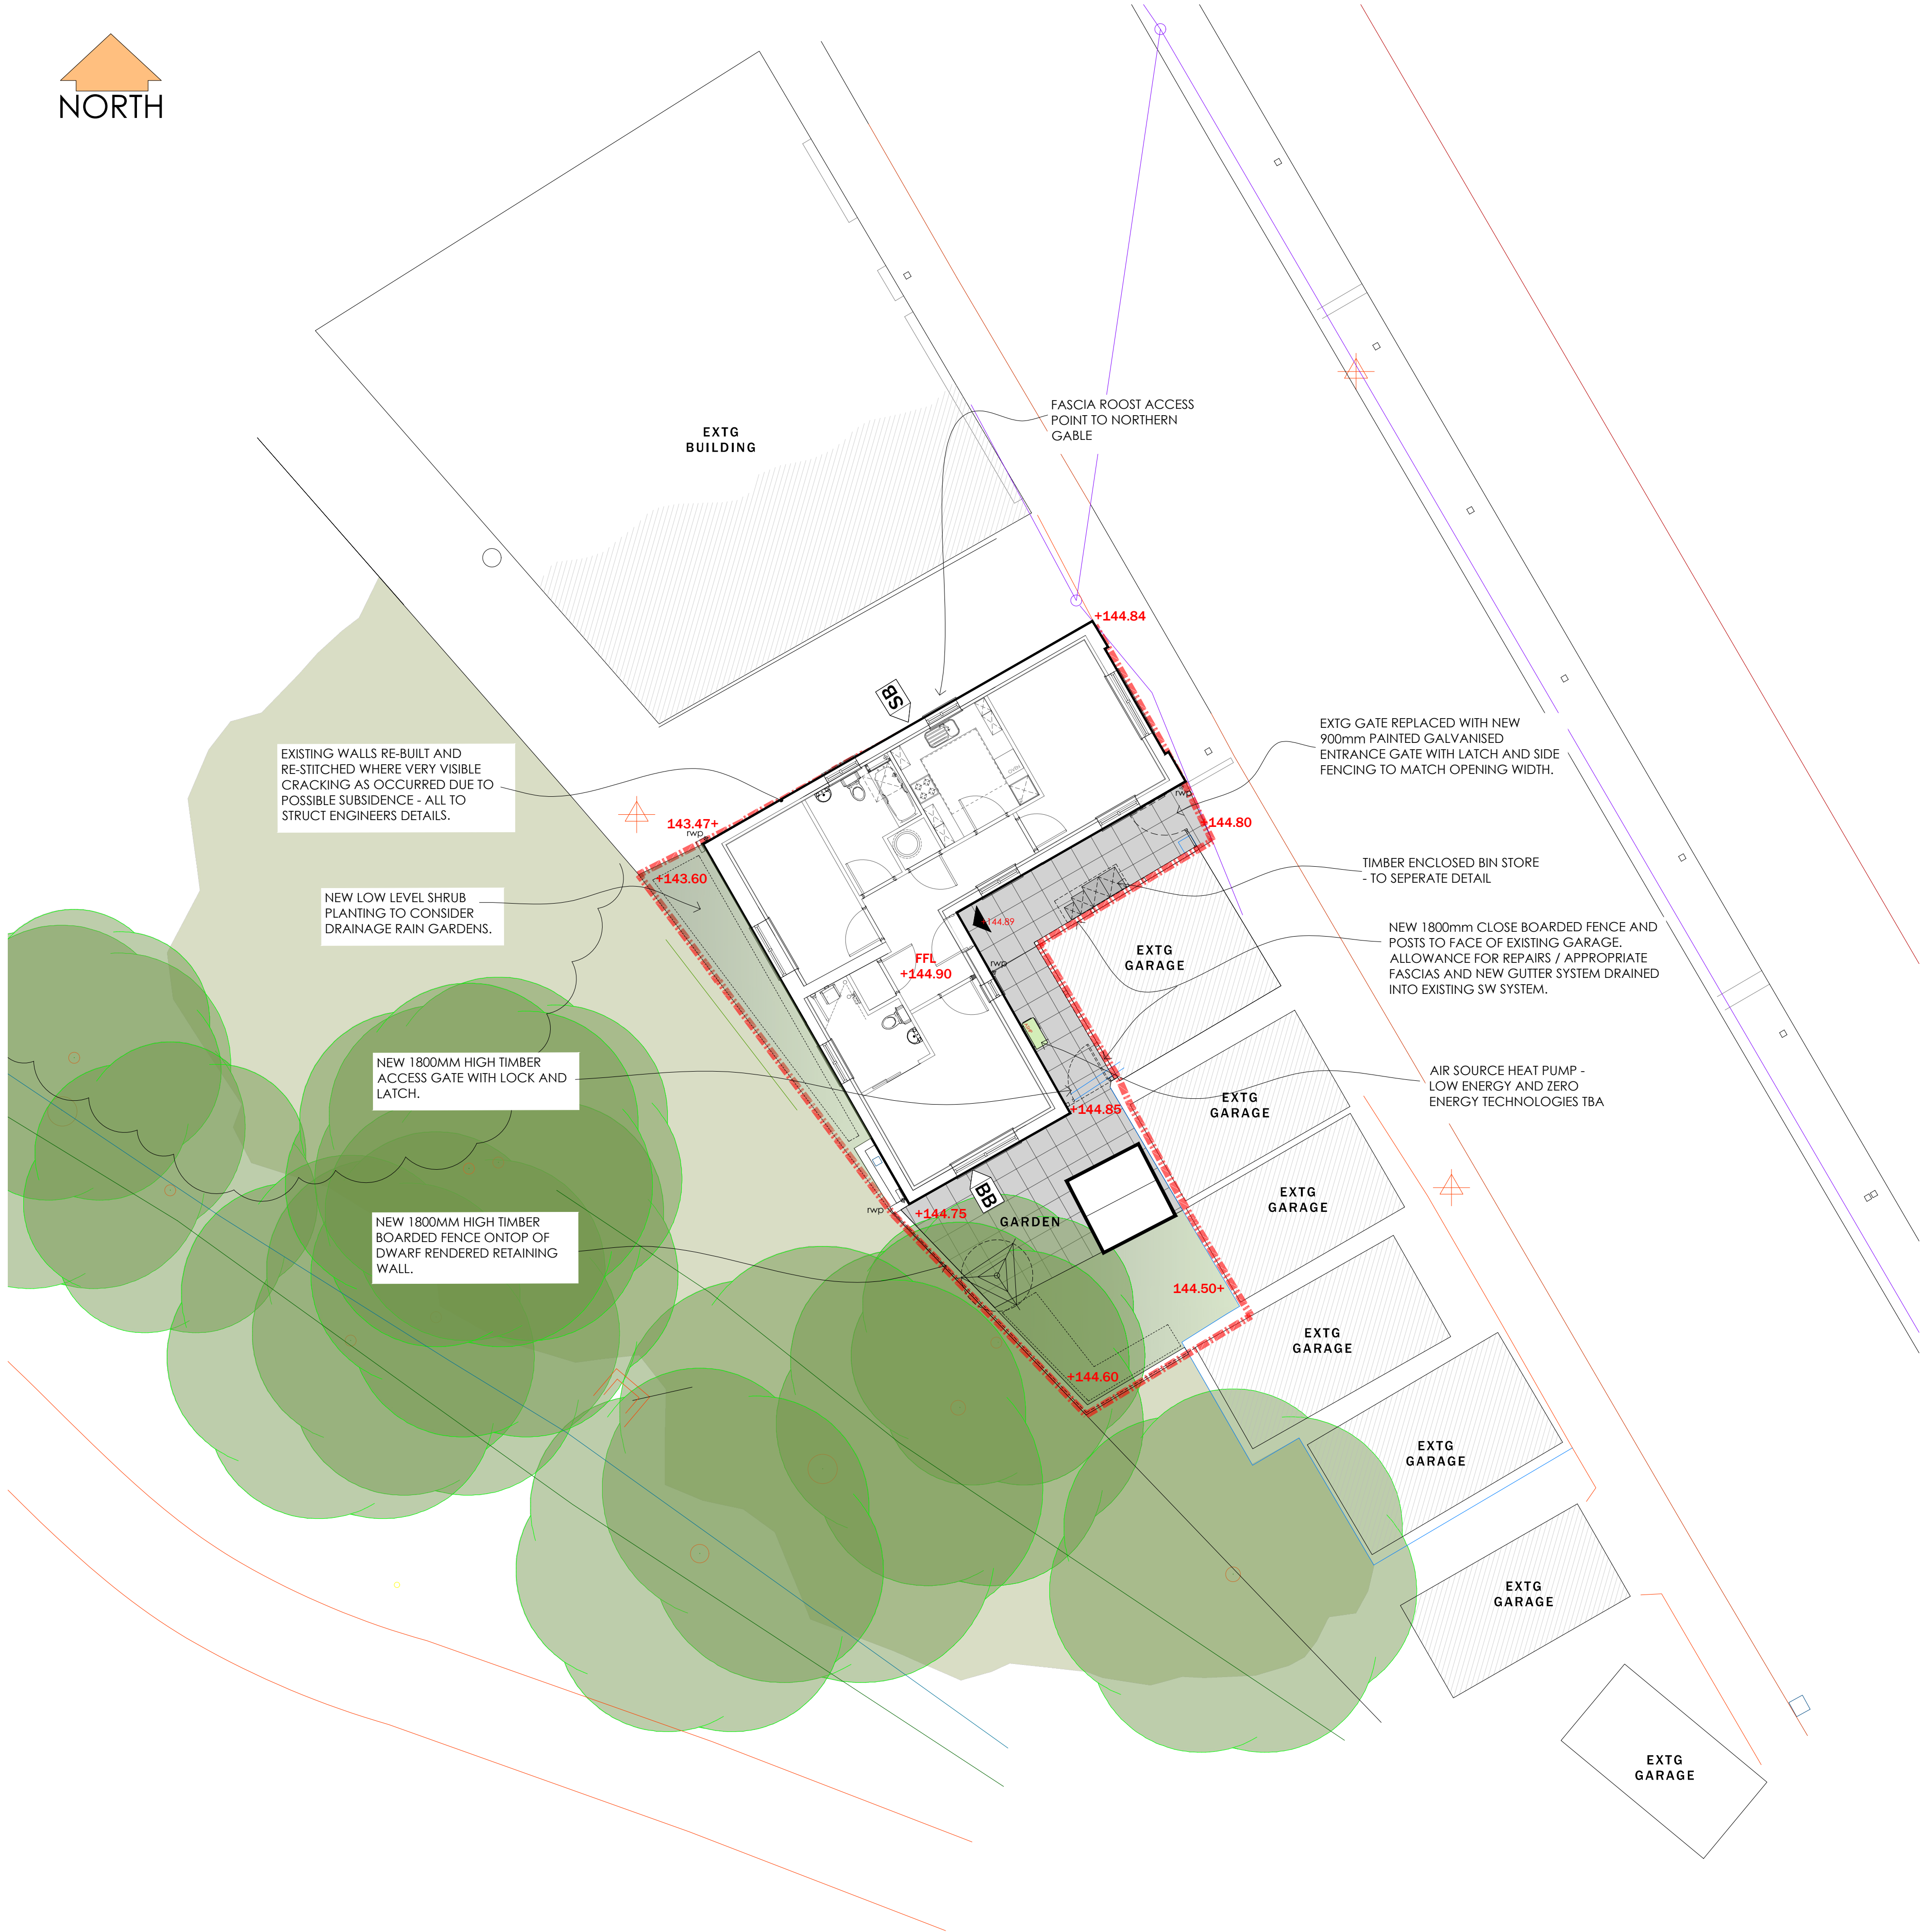


KEY SCHEDULE

REFER TO BOUNDARY TREATMENTS DRAWING FOR FURTHER DETAIL.

- SITE APPLICATION BOUNDARY
- DENOTES 180mm HIGH TREATED CLOSE BOARDED FENCE ONTOP OF RETAINING WALL - REFER TO BOUNDARY TREATMENTS DRAWING FOR FURTHER DETAILS.
- DENOTES AREAS OF 450 X 450MM P.C CONC. PAVING SLABS TO FORM PATIO AREAS AND 1200MM MIN FOOTPATHS TO TO CURTILAGE OF DWELLING - REFER TO SCHEME SPECIFICATION FOR FURTHER DETAILS AND WORKMANSHIP
- DENOTES AREAS OF TURFED GRASS TO REAR GARDEN.
- DENOTES AREAS OF LANDSCAPE WITHIN CURTILAGE OF DWELLING, INCORPORATING SHRUBS/NATIVE SHRUB SPECIES AS PER LANDSCAPING SCHEDULE.
- DENOTES 1.8M HIGH - 900MM WIDE TIMBER CLOSE BOARDED GATE WITH A SECURITY LOCK, IN COMPLIANCE WITH BS8300 - NOTE GATE TO BE SIMILAR HEIGHT TO ADJACENT WALL/FENCE.
- PROPOSED INTEGRATED FIXED SWIFT BOX
<https://www.birdbrickhouses.co.uk/brick-nesting-boxes/nesting-boxes/>
- PROPOSED INTEGRATED BAT BOXES - IBSTOCK TYPE B OR SIMILAR
<https://www.rhbs.com/ibstock-enclosed-bat-box-b>
- DENOTES ROBUST TREATED TIMBER FRAMED SHED WITH 1NO./2NO. SHEFFIELD OR SIMILAR TYPE STEEL FRAMED BIKE RACK, BOTH BOLTED TO 150MM THICK CONCRETE BASE - PROVIDING SPACE FOR 1NO./2NO. BICYCLES AND 1M² GARDEN STORE SPACE. PERMANENT LOCK TO BE PROVIDED TO SHED DOOR, CONFORMING TO BS 3621:2004.

PROPOSED SITE PLAN

 

Do not scale from this drawing.
The users of this drawing shall check all dimensions & report all errors and omissions to LeTrucco Design.
This drawing is copyright. It must not be copied, used or disclosed to third parties without prior permission of LeTrucco Design.

Revisions	
REV. A	JUNE 24
CYCLE STORAGE SHED NOTE ADDED TO KEY	
REV. B	AUG 24
NOTE TO EXISTING TREES OMITTED.	

Drawing Purpose	Client	Drawing No	Scale	Revision
PLANNING	Merthyr Valley Homes	LT2204.04.01	1:100 @ A1	B
Job Title	Drawing Title	Date	Checked	
Bontnewydd Terrace, Trelewis	Proposed Site Layout & Landscaping	March 24	KWL	

Suite 7, 35 Stow Park Circle
Newport, NP20 4HF

Tel: 07710390800 / 07710390801
info@letruccodesign.co.uk
www.letruccodesign.co.uk