
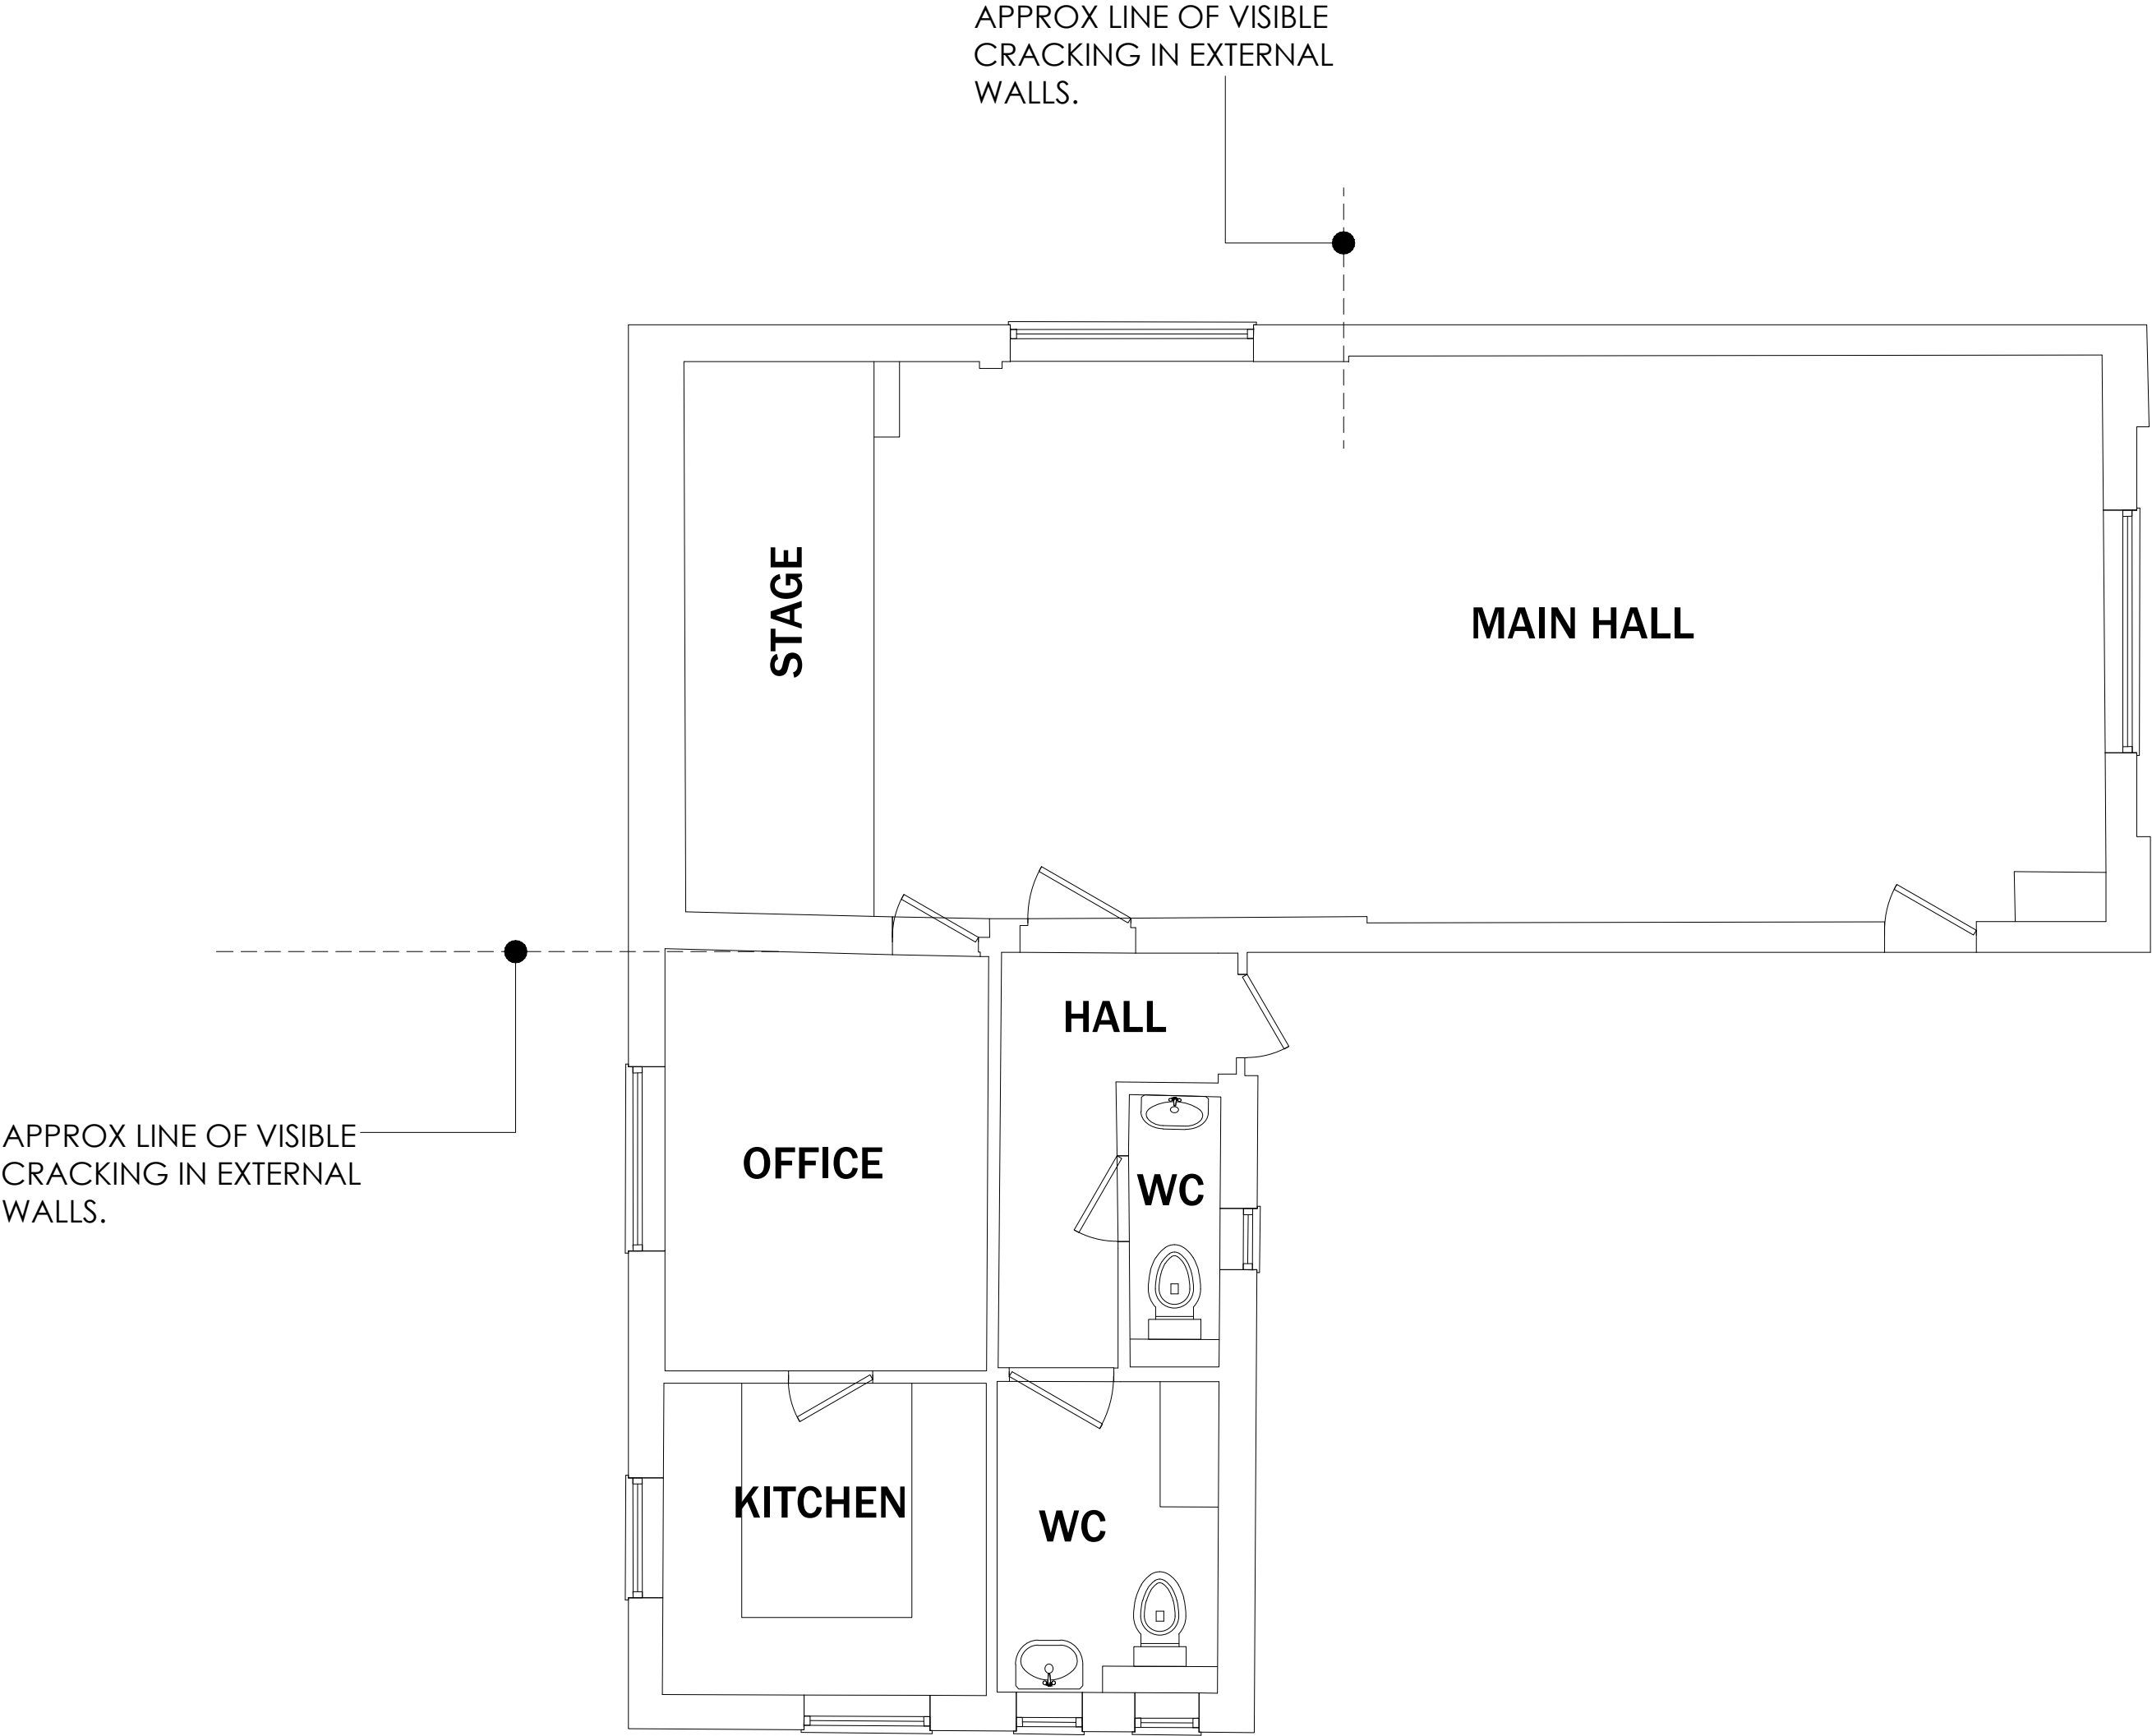


EXISTING FLOOR PLAN

 

Suite 7, 35 Stow Park Circle
Newport, NP20 4HF

Tel: 07710390800 / 07710390801
info@letruccodesign.co.uk
www.letruccodesign.co.uk

Drawing Purpose
PLANNING

Client	Drawing No	Scale	Revision
Merthyr Valleys Homes	LT2204.04.002	1:50 @ A2	
Job Title	Drawing Title	Date	Checked
Bontnewydd Terrace, Trelewis	Existing Floor Plan	March 24	

Revisions

Do not scale from this drawing.
The users of this drawing shall check all dimensions & report all errors and omissions to LeTrucco Design.

This drawing is copyright. It must not be copied, used or disclosed to third parties without prior permission of LeTrucco Design.