




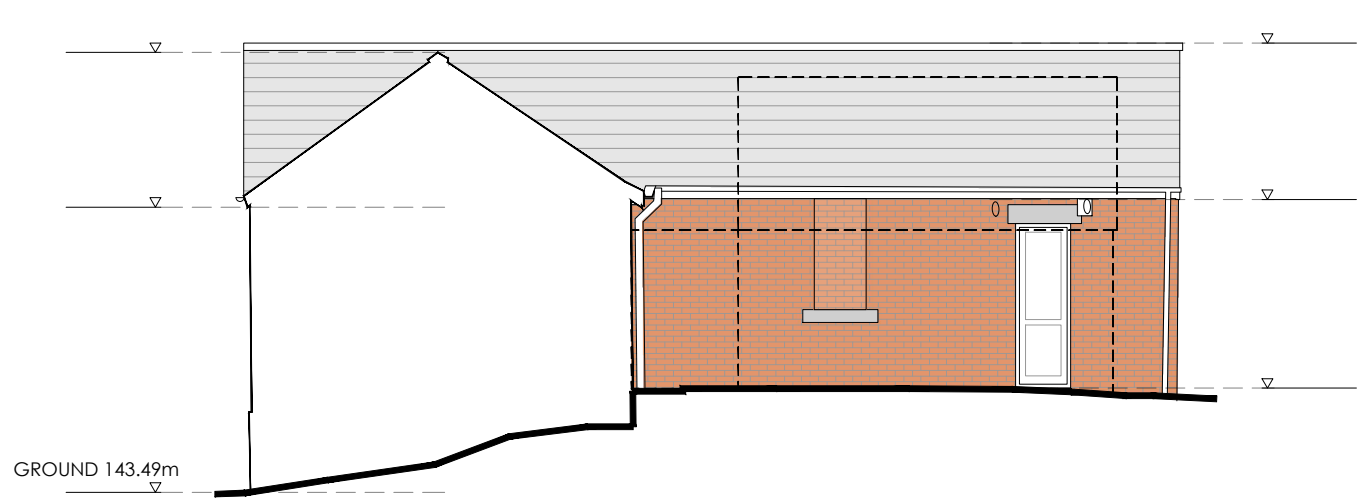


SOUTH ELEVATION

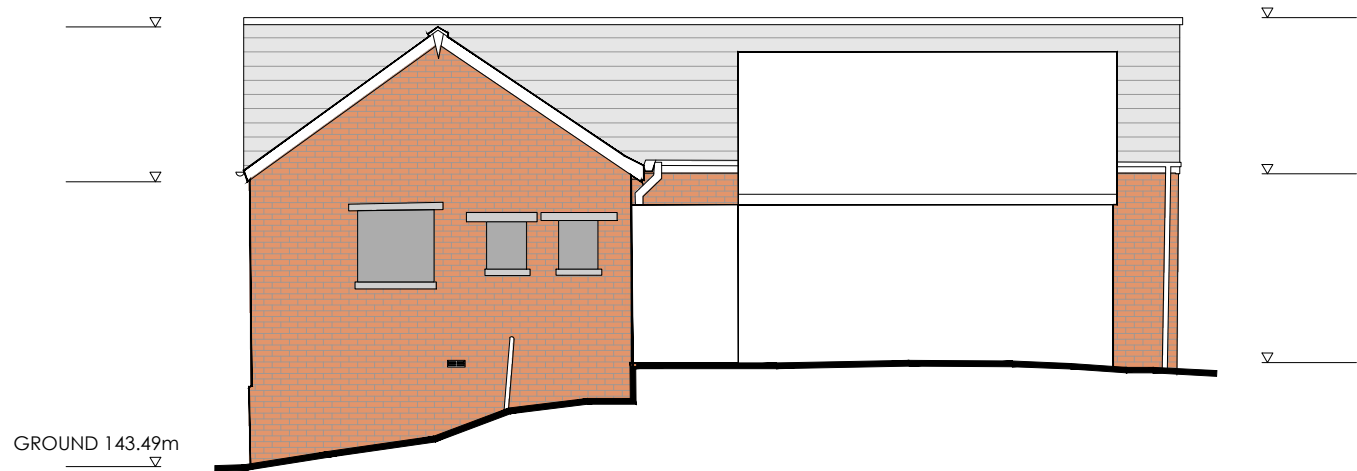

SOUTH ELEVATION

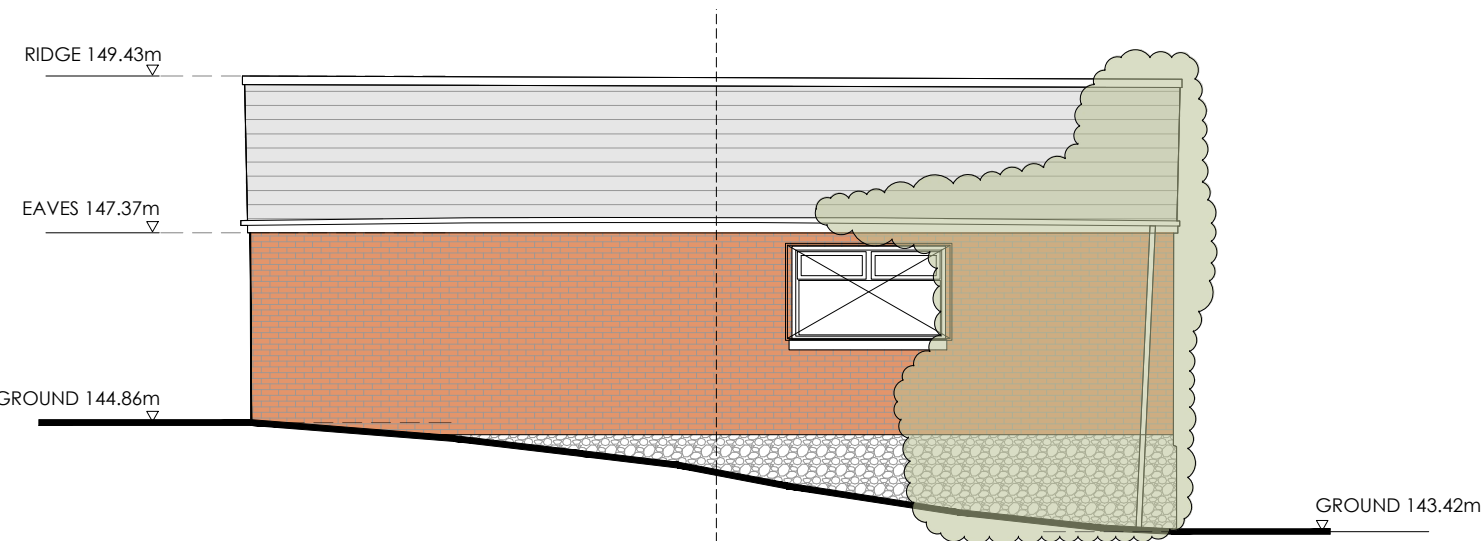

NORTH ELEVATION

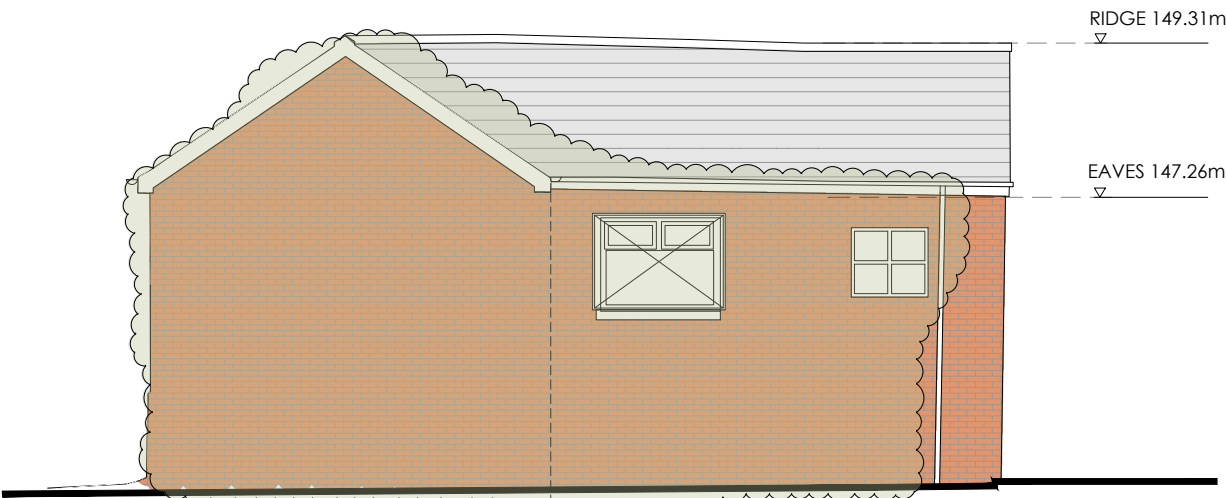

WEST ELEVATION



EAST ELEVATION

EXISTING ELEVATIONS

0 1000 2000 3000 4000 5000 mm
SCALE 1:100

LeTruccodesign

ARCHITECTURE

Suite 7, 35 Stow Park Circle
Newport, NP20 4HF

Tel: 07710390800 / 07710390801
info@letruccodesign.co.uk
www.letruccodesign.co.uk

Do not scale from this drawing.
The users of this drawing shall check all dimensions & report all errors and omissions to LeTrucco Design.

This drawing is copyright. It must not be copied, used or disclosed to third parties without prior permission of LeTrucco Design.

Revisions

Client	Drawing No	Scale	Revision
Merthyr Valleys Homes	LT2204.04.003	1:100 @ A2	
Job Title	Drawing Title	Date	Checked
Bontnewydd Terrace, Trelewis	Existing Elevations	March 24	

Drawing Purpose
PLANNING