




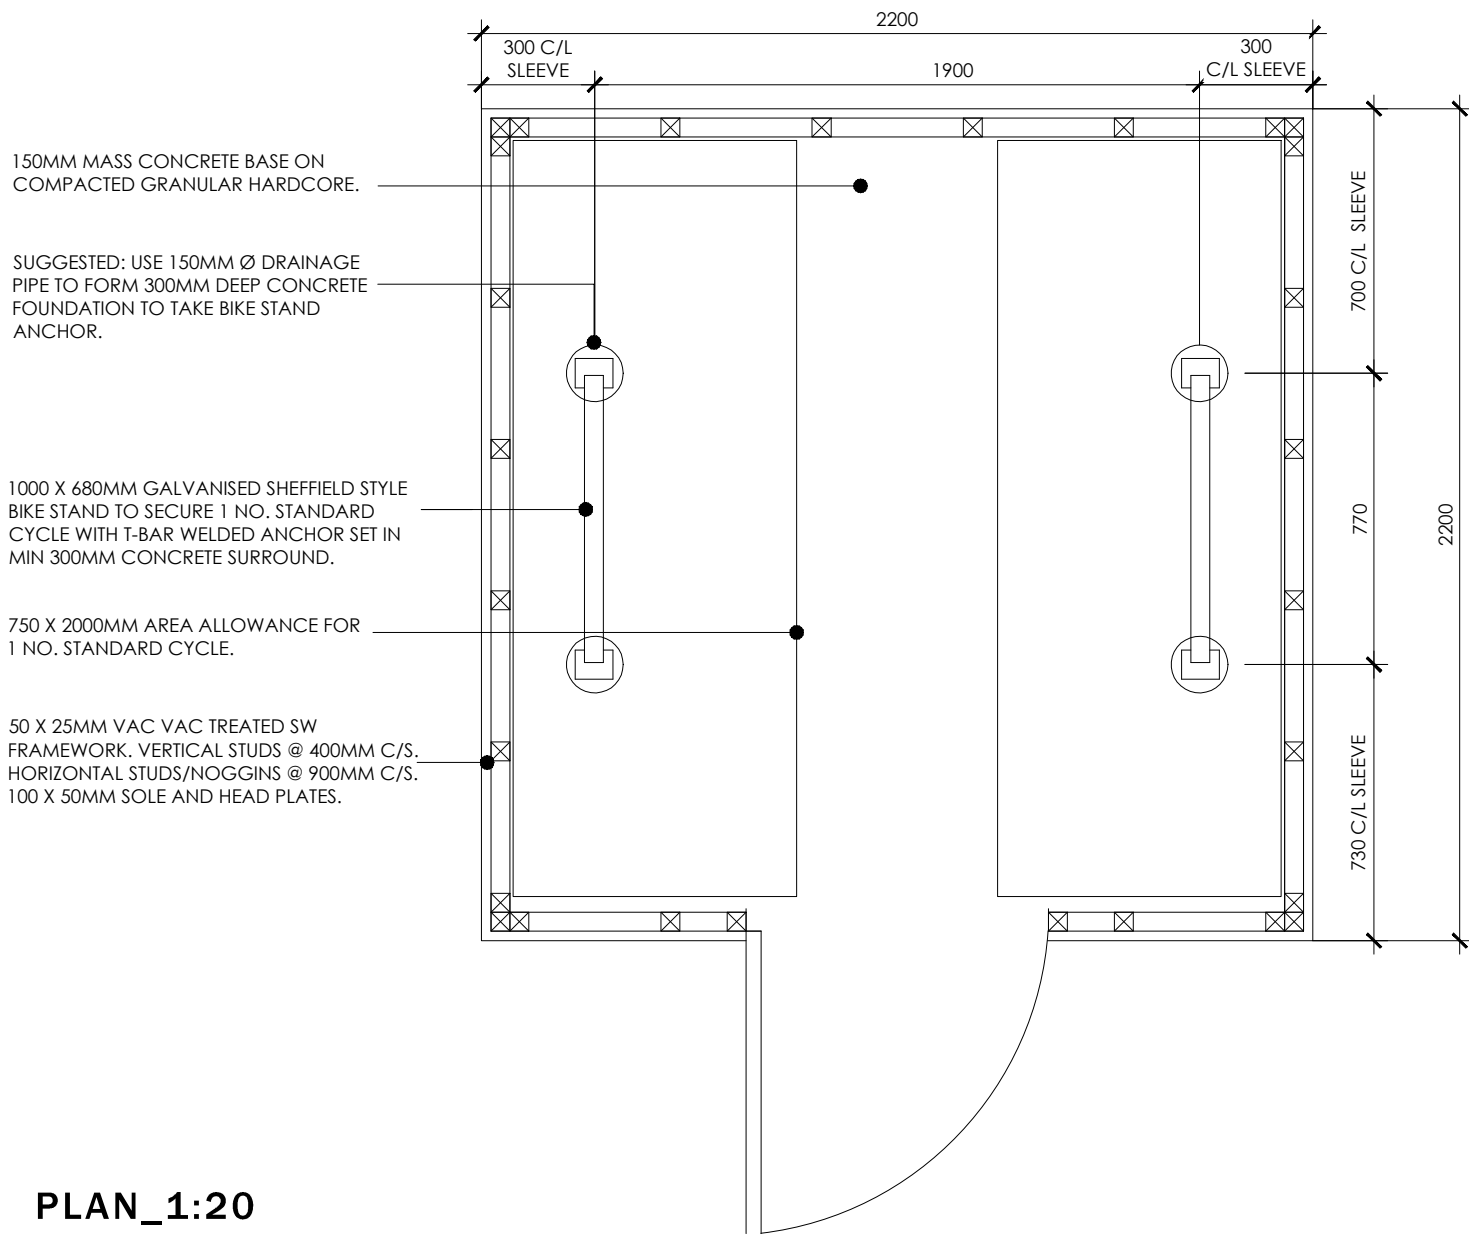


PLAN_1:20

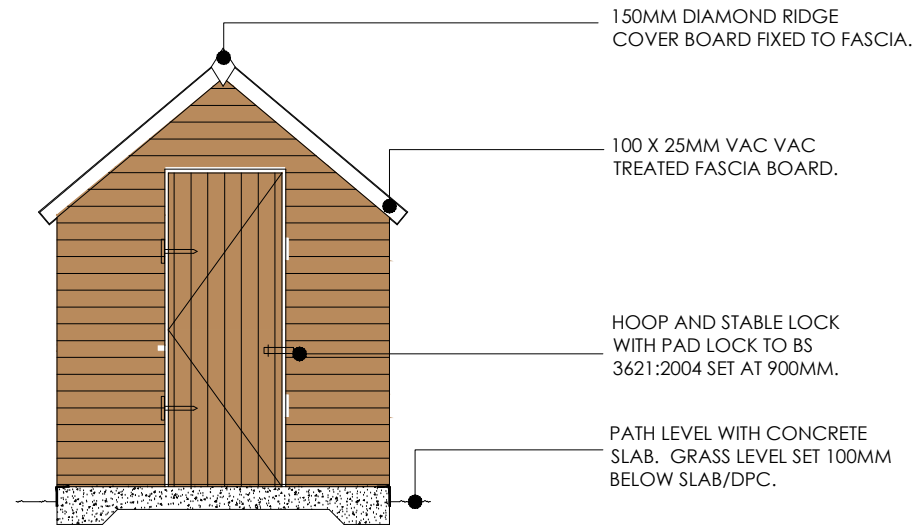

FRONT ELEVATION_1:50

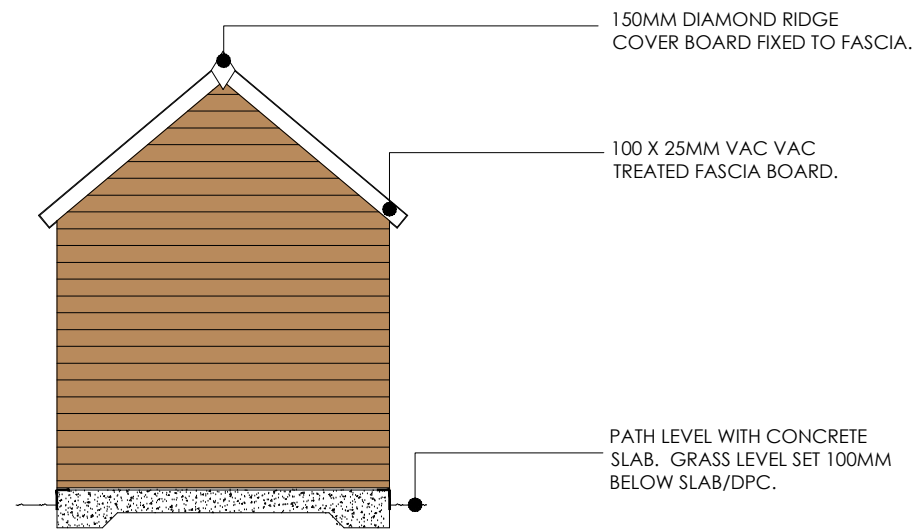

REAR ELEVATION_1:50

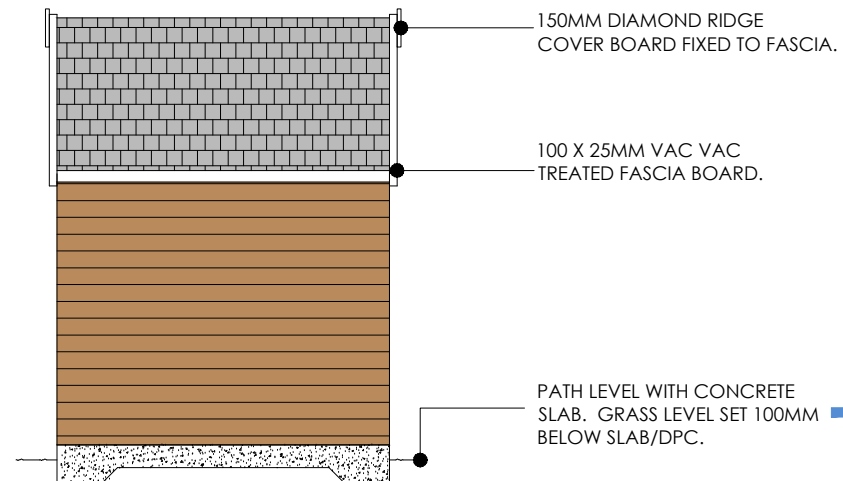

SIDE ELEVATION_1:50

LeTruccodesign
ARCHITECTURE

Suite 7, 35 Stow Park Circle
Newport, NP20 4HF

Tel: 07710390800 / 07710390801
info@letruccodesign.co.uk
www.letruccodesign.co.uk

Drawing Purpose
PLANNING

Client	Drawing No	Scale	Revision	Revisions
Merthyr Valleys Home	LT2204.04.06	varies @ A3		REV 01 August 22 PLANNING ISSUE
Job Title	Drawing Title	Date	Checked	
Bontnewydd Terrace, Trelewis	Shed Details	March 24		

Do not scale from this drawing.
The users of this drawing shall check all dimensions and report all errors and omissions to LeTrucco Design.
This drawing is copyright. It must not be copied, used or disclosed to third parties without prior permission of LeTrucco Design.