




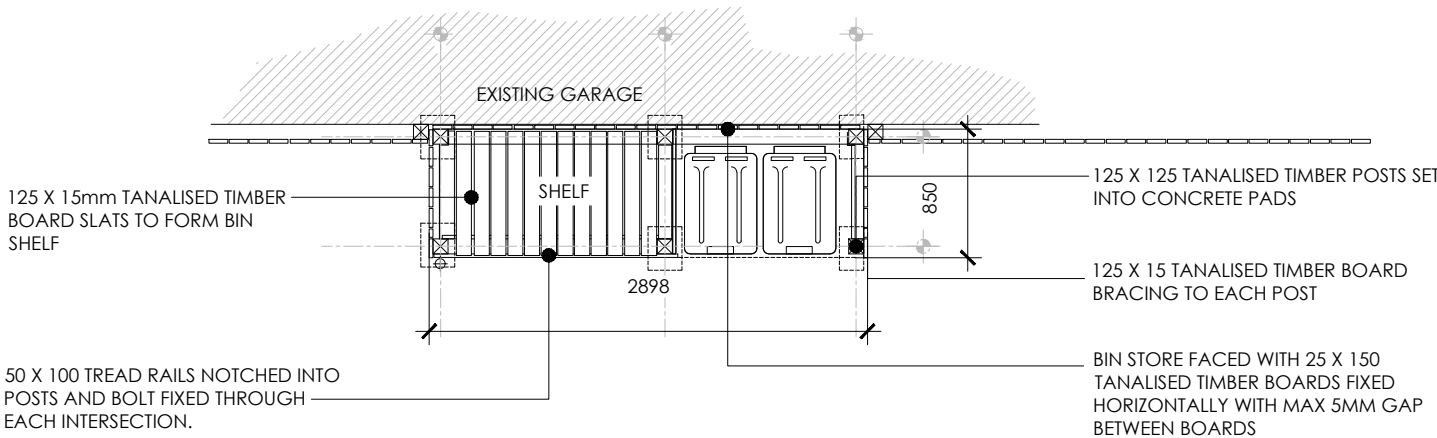


PLAN
Scale 1:50

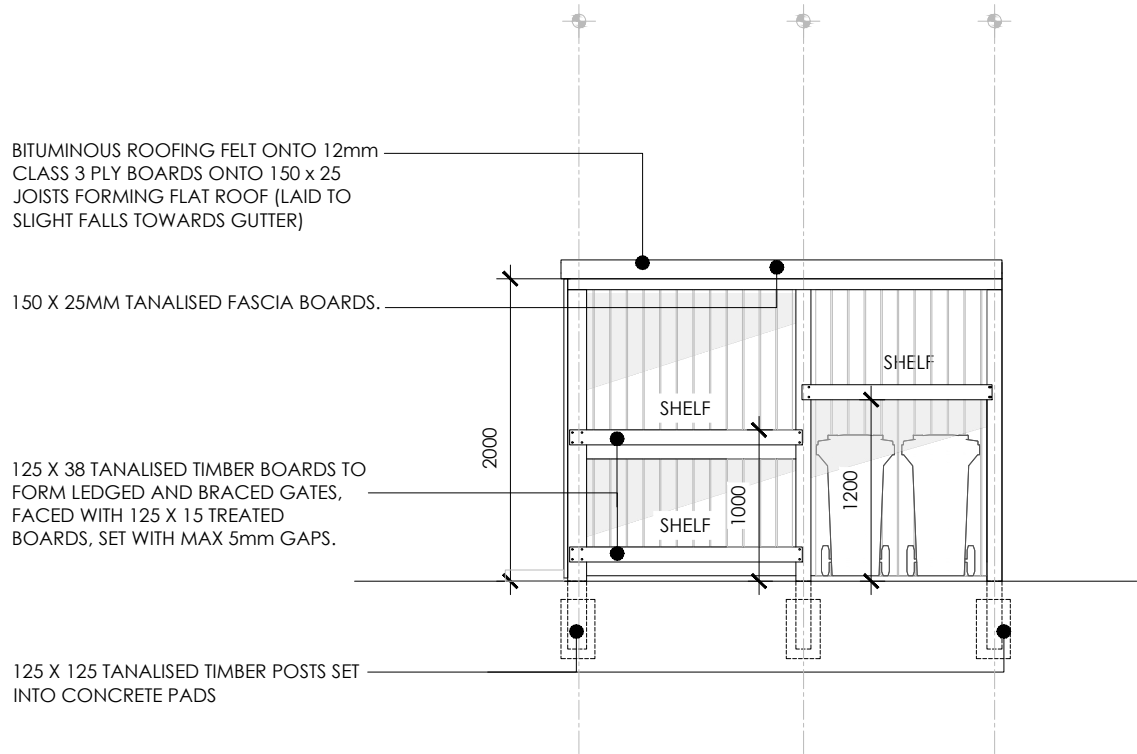

FRONT ELEVATION
Scale 1:50

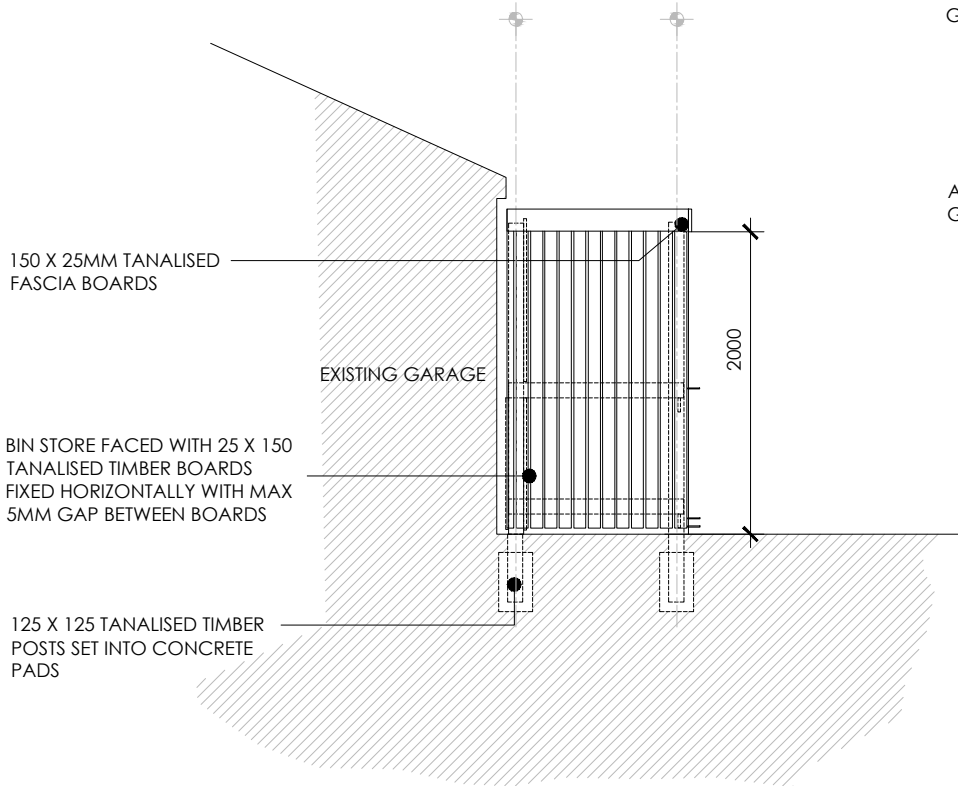

SIDE ELEVATION
Scale 1:50

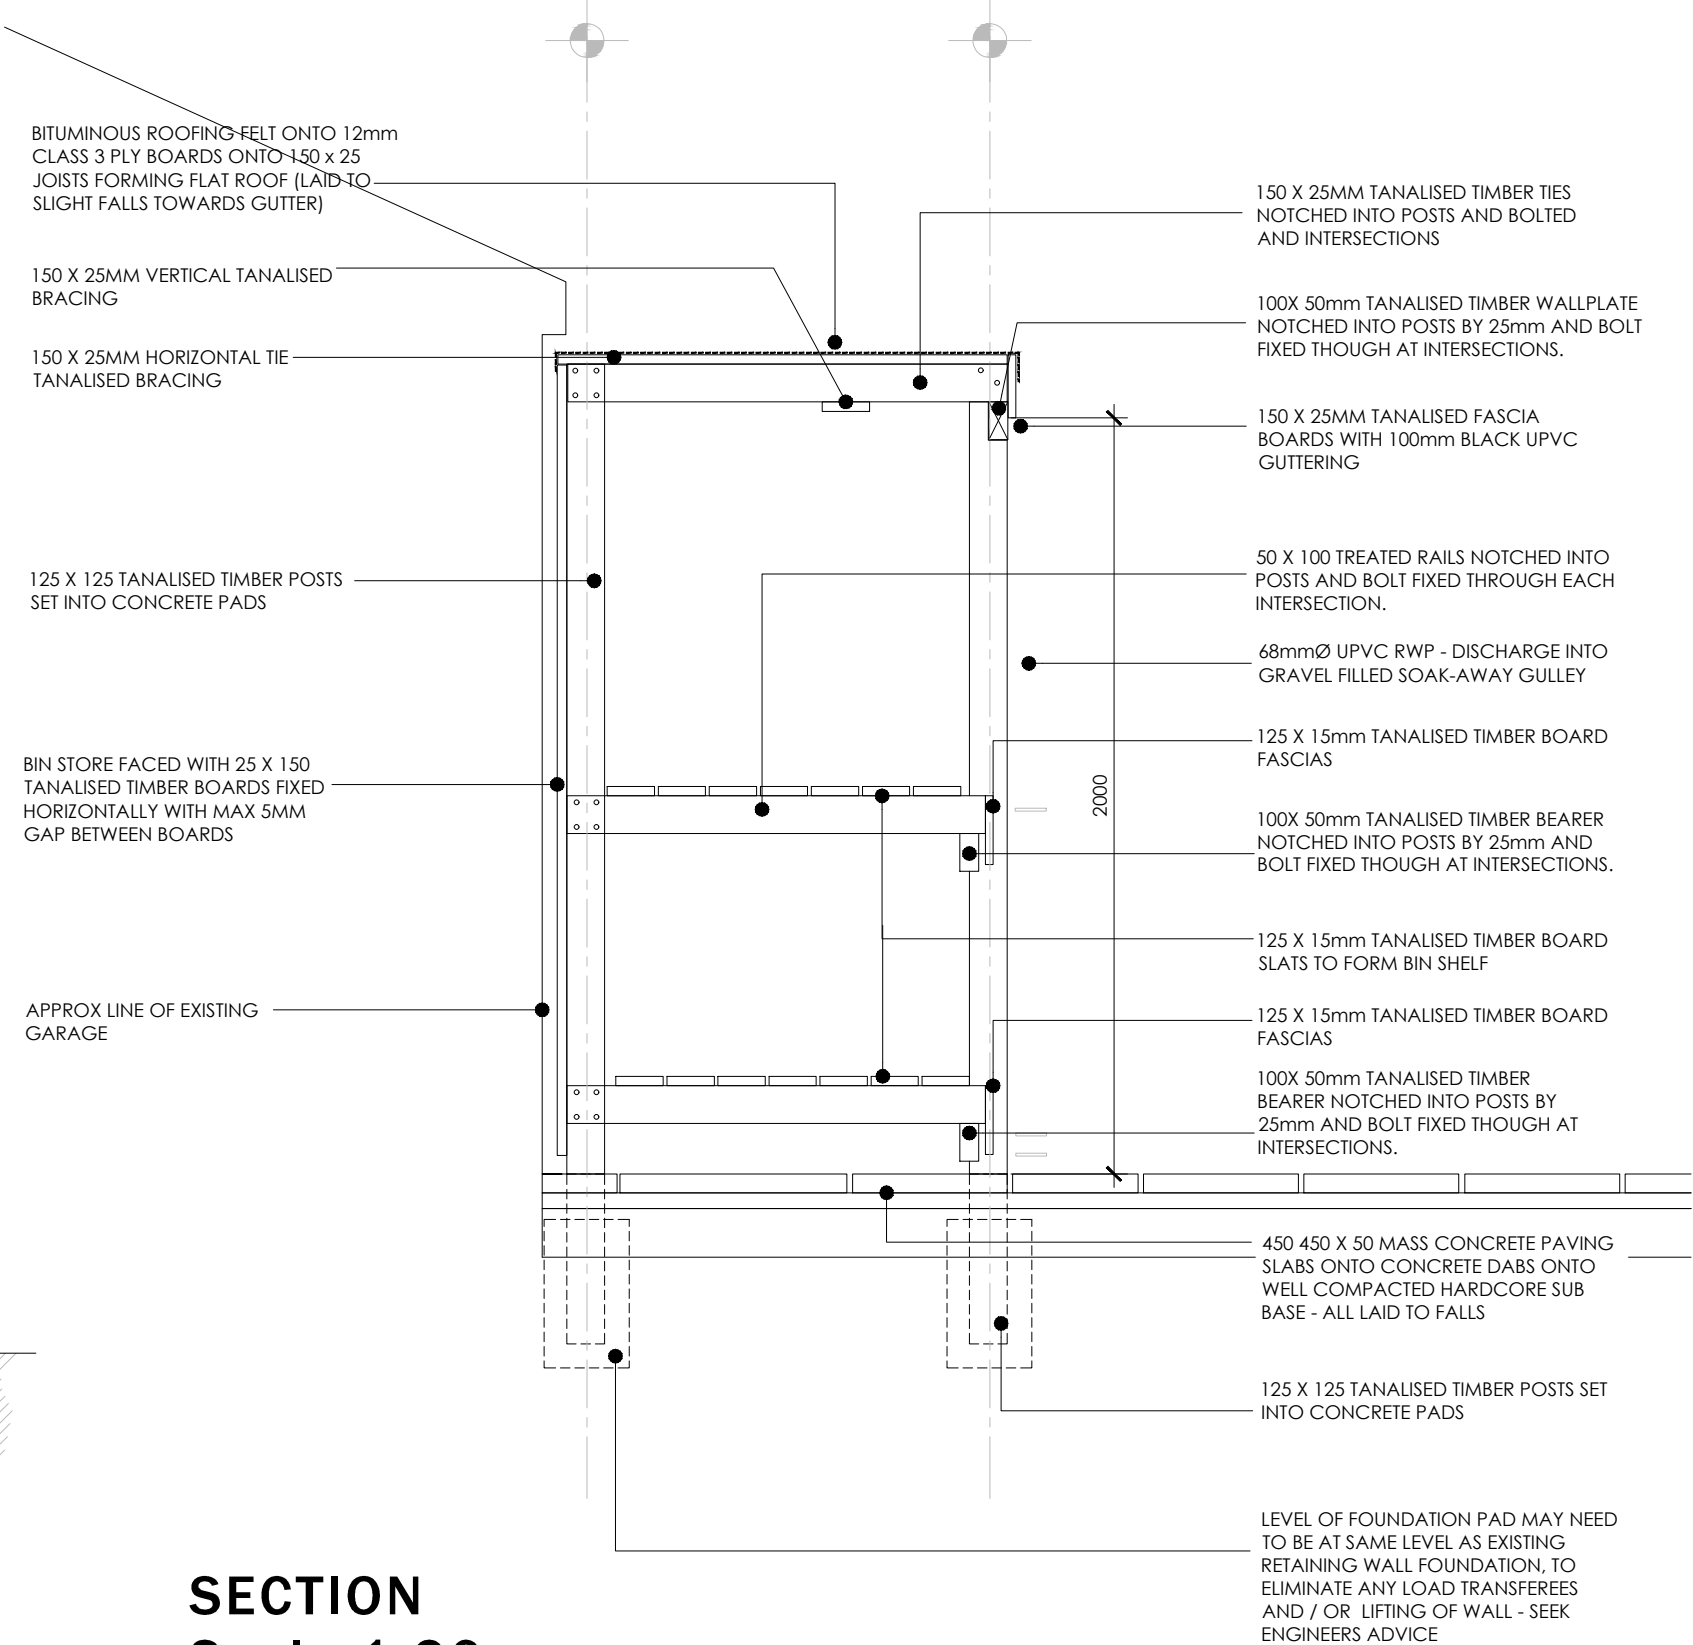

SECTION
Scale 1:20

Drawing Purpose
PLANNING

Client	Drawing No	Drawing Title	Revisions		
			Scale	Revision	
Merthyr Valleys Homes	LT2204.04.07	Boundary Details	1:20/50 @ A2		
Job Title			Date	Checked	
Bontnewydd Terrace, Trelewis			March 24		