


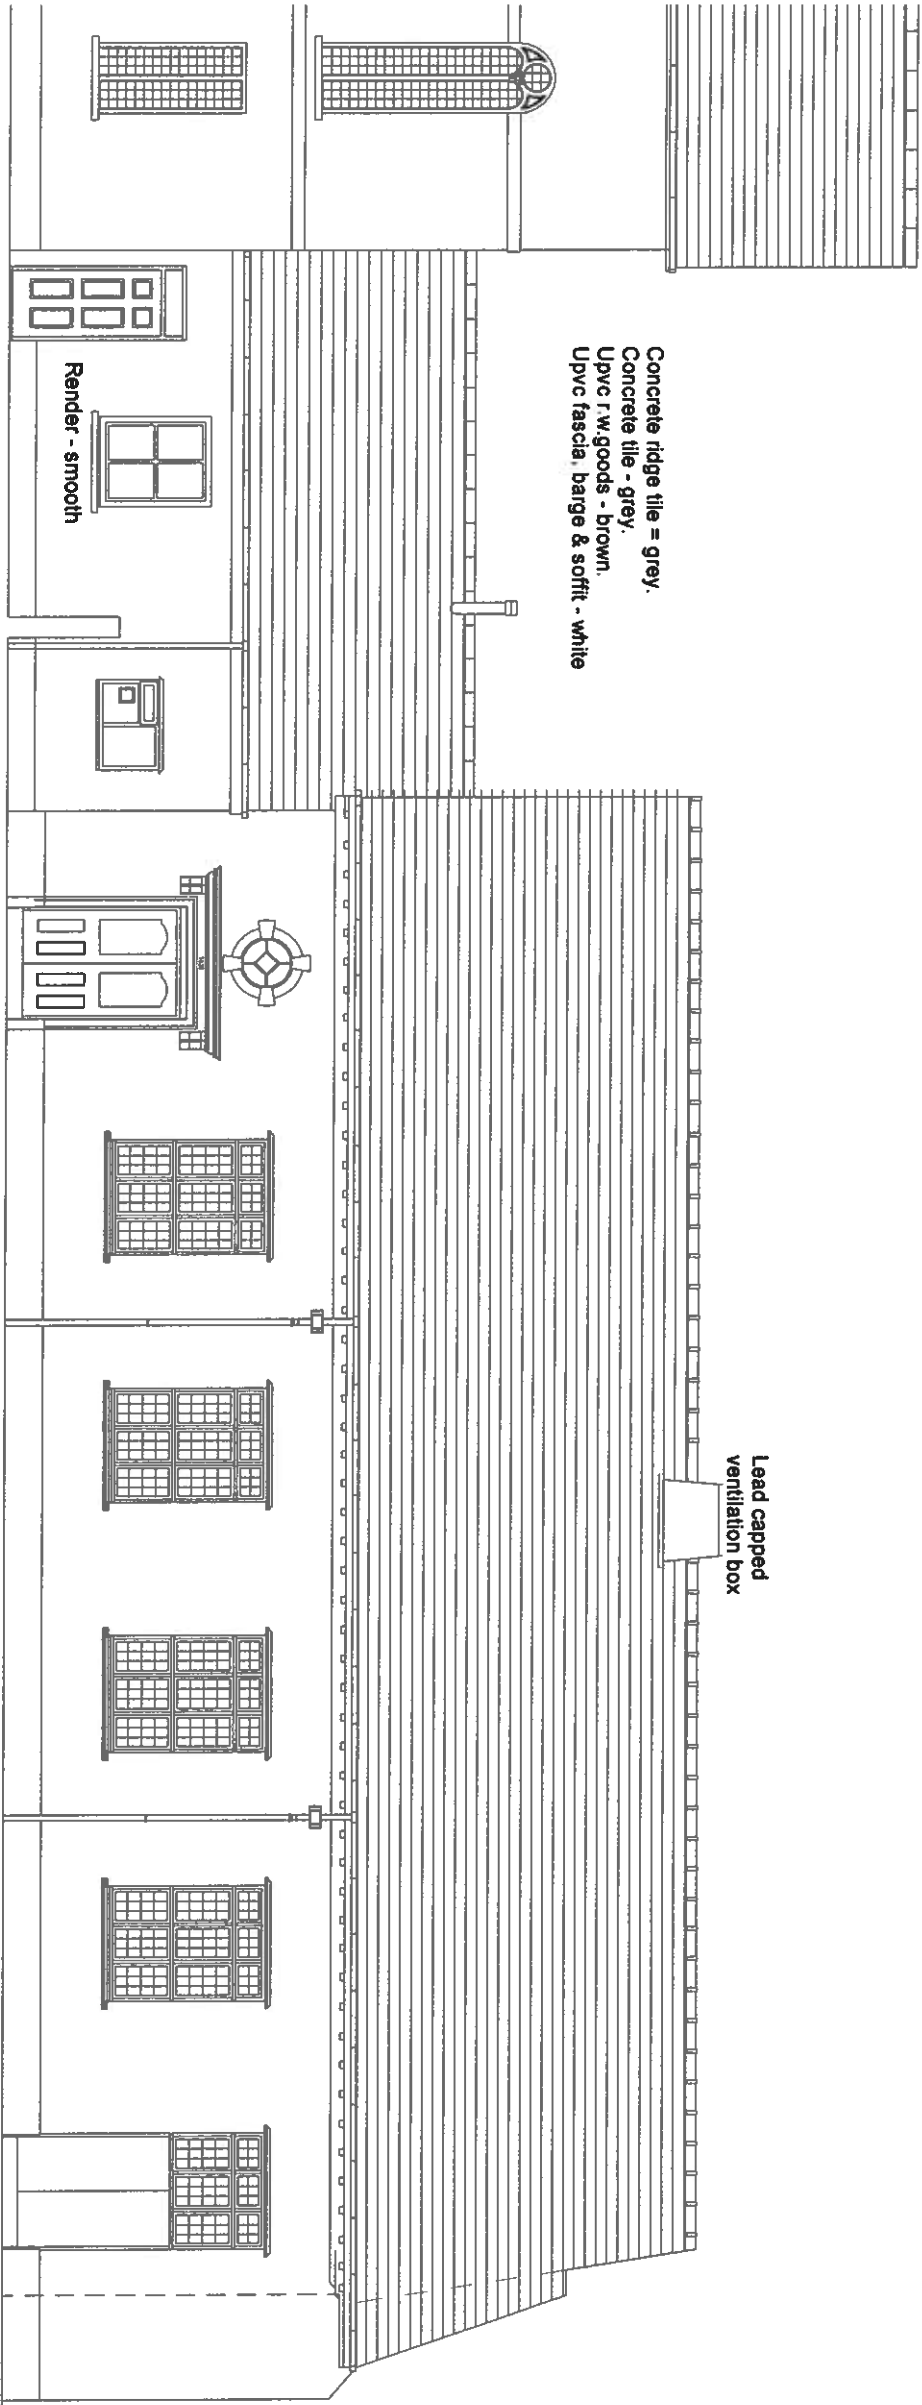

Terra cotta weaving shed
ridge tiles - black.
Welsh Slate - purple
Metal f.w.goods.
S.W. fascia, barge & soffit
with dentil band. - brown.

Piered gable end of
demolished cottages.
Smooth render finished.

Rough cast render finish -
cream

H.W. windows with metal
opening light inserts.

Render plinth - brown.


NORTH ELEVATION.

Terra cotta ridge tiles.
Welsh Slate
Metal f.w.goods.
S.W. fascia, barge & soffit


Render band

S.W. & Metal windows.
Render - lined down - cream

Stone sill

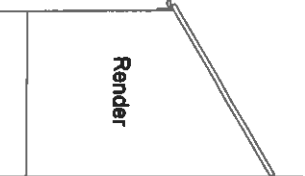

Render

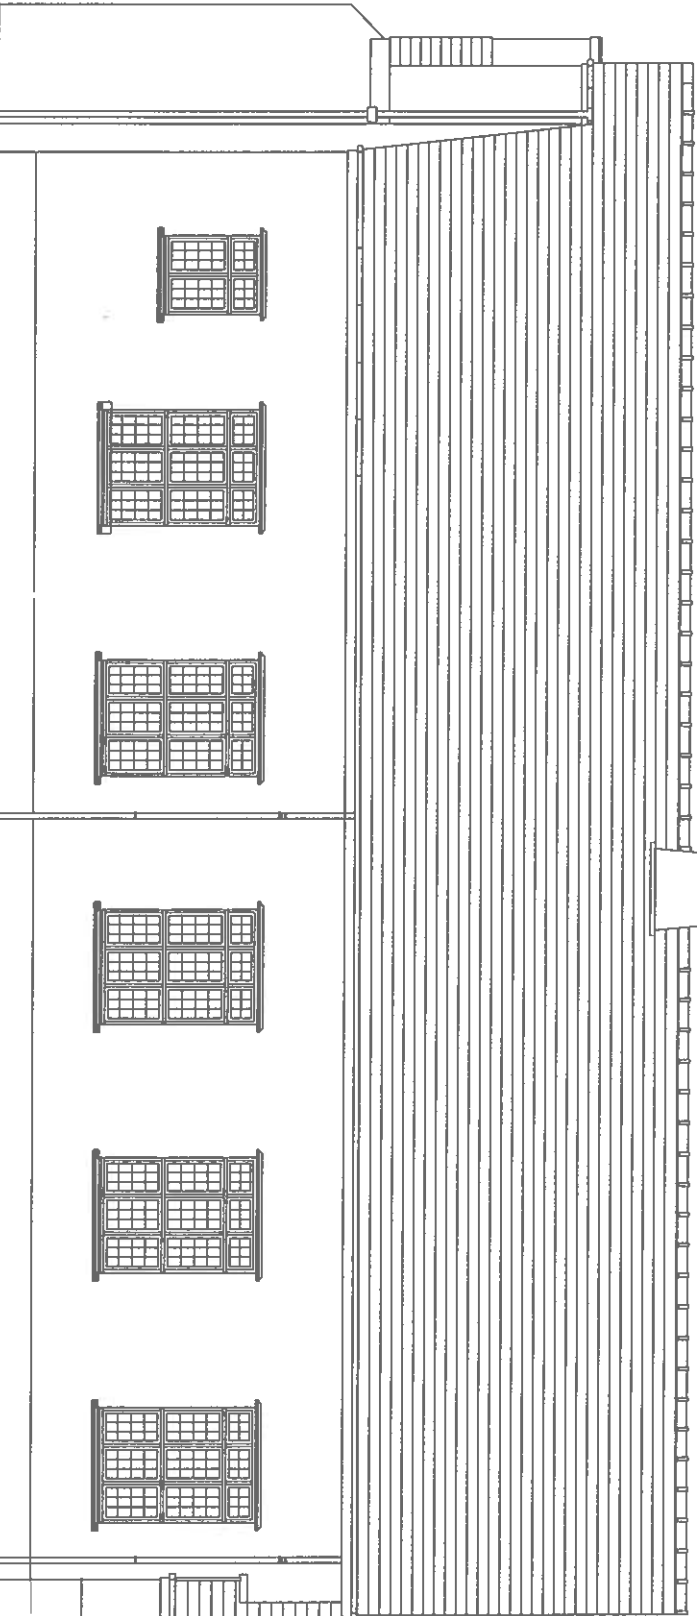

Lead capped
ventilation box

Lead capped
ventilation box

WEST ELEVATION TO TOILETS.

NORTH ELEVATION.

EAST ELEVATION TO TOILETS.

Revisions:
A - West & East elevations to Toilets added.

Philip Griffiths - Architect
3, St Johns Close, Cein Coed,
Merthyr Tydfil, CF48 2PE.
Tel: 01685 370812
Email: Philip@philipgriffiths.co.uk

Client: High Street Baptist Chapel,
High Street, Merthyr Tydfil, CF47 8DN
Tel No. 07949 594850 or
Tel No: 07949 734556

Proposed Refurbishment of Chapel Hall @
High Street, Baptist Chapel, High Street,
Merthyr Tydfil, CF47 8DN
SURVEY
NORTH ELEVATION, SOUTH ELEVATION
WEST & EAST ELEVATION TO TOILETS

Date: Feb, 2020
Drawn by: PG.
Scale: 1:100 mm
Dwg. No.

03A