




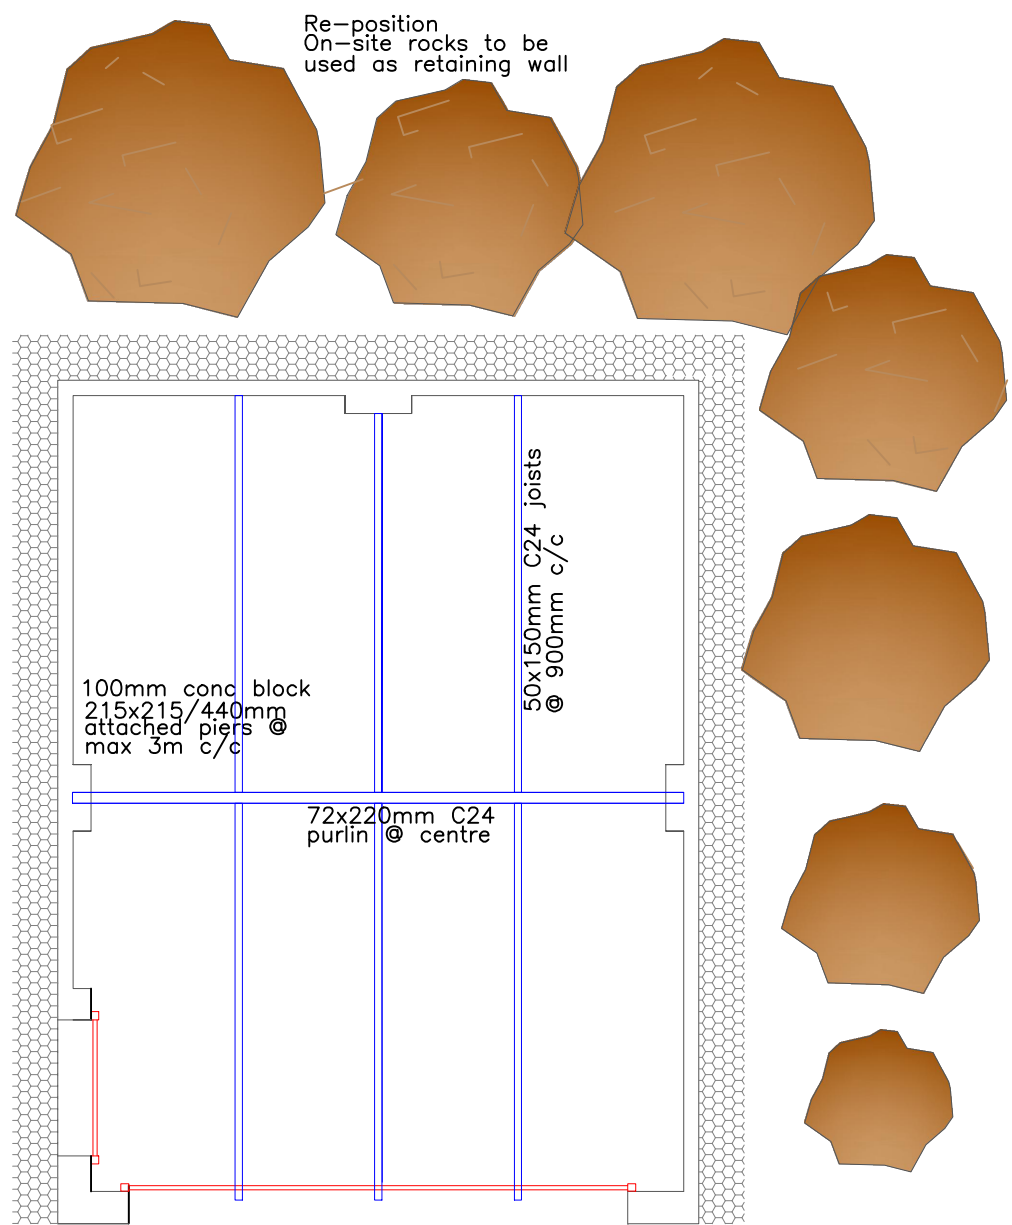


Proposed Structural Plan
1:50

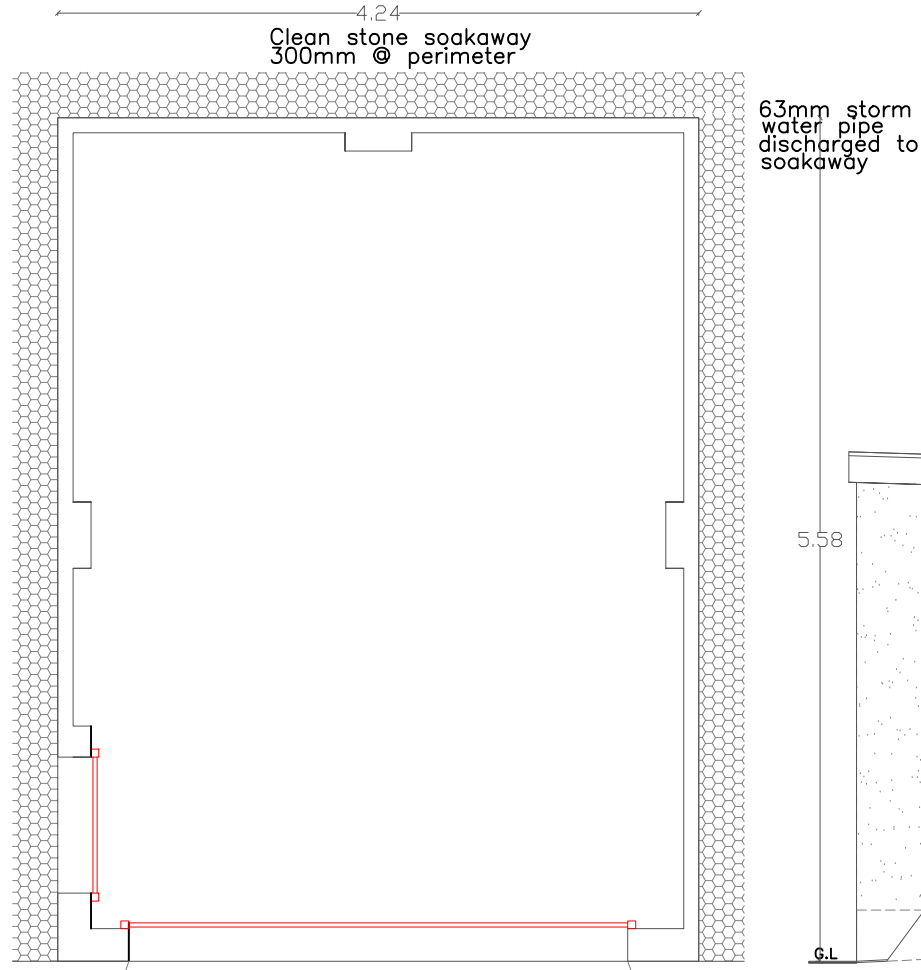


Proposed Floor Plan
1:50

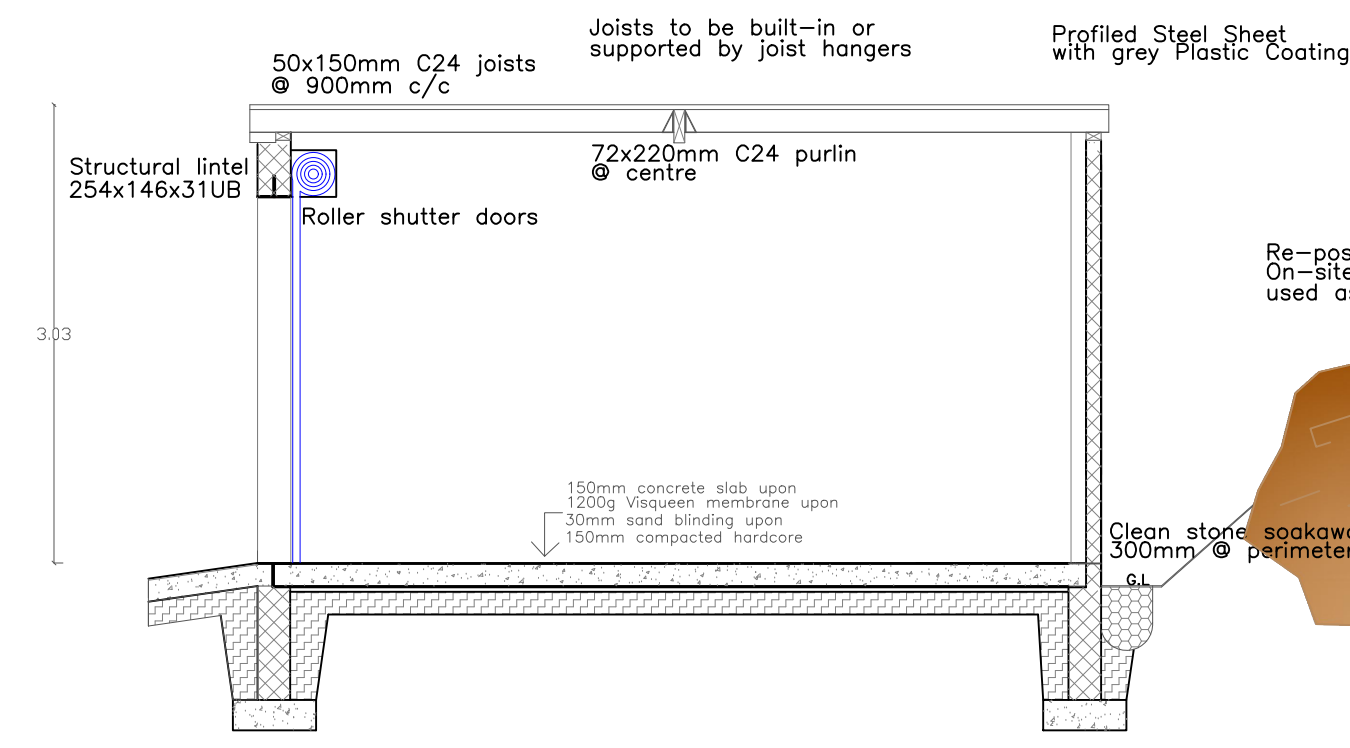


Proposed Garage Section
1:50

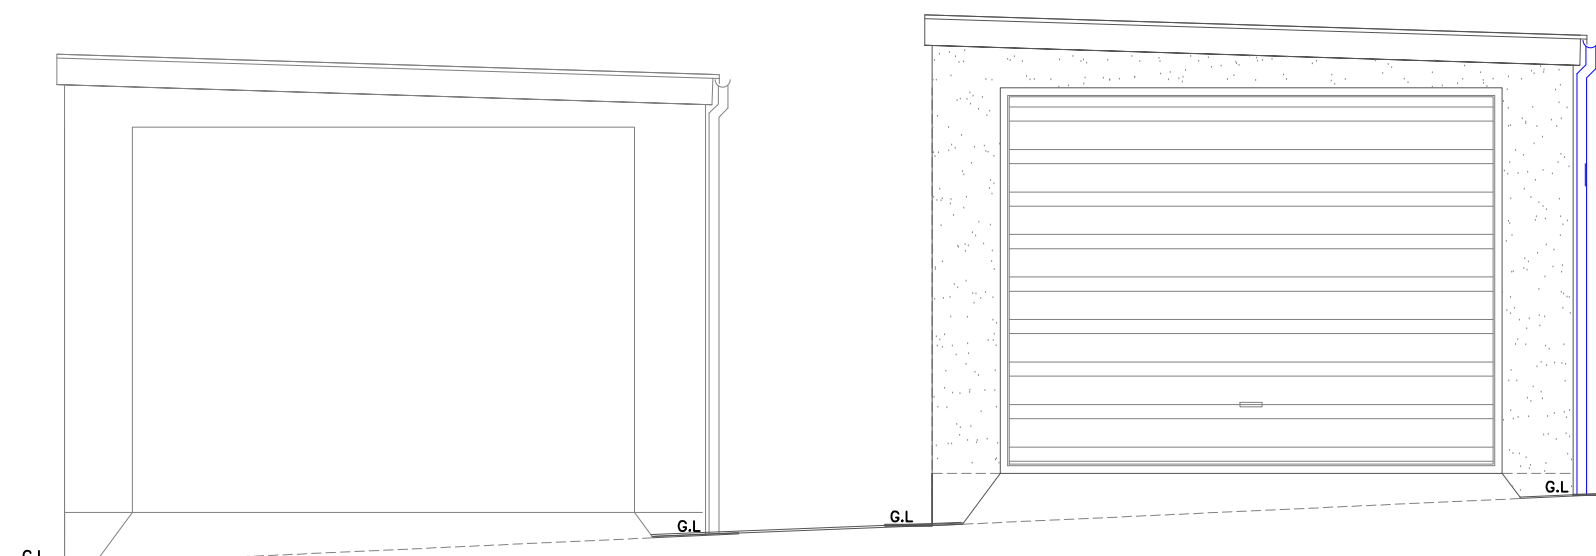


Proposed Front Elevation
Neighbouring Garage
1:50

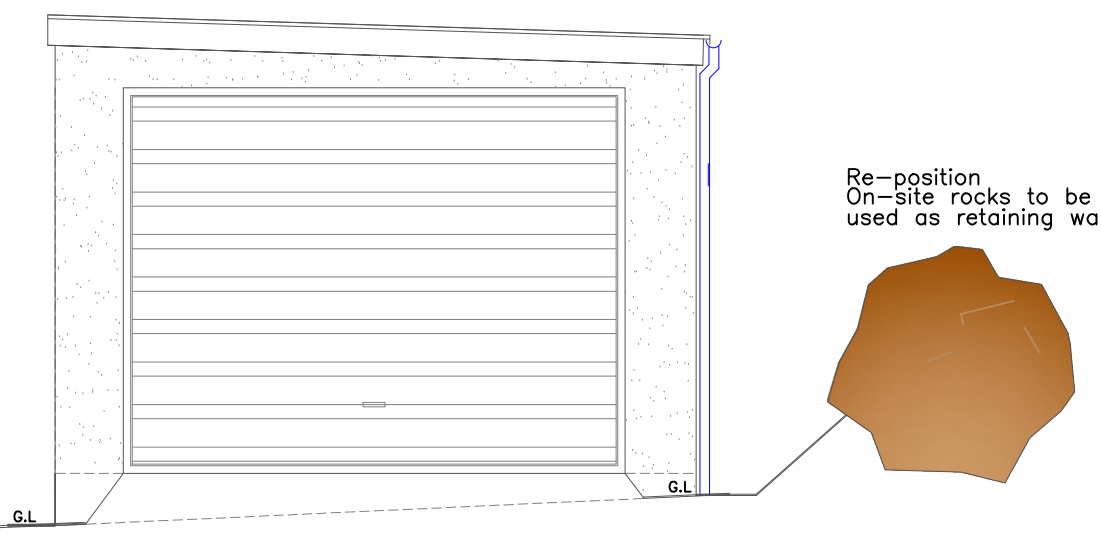


Proposed Front Elevation
1:50

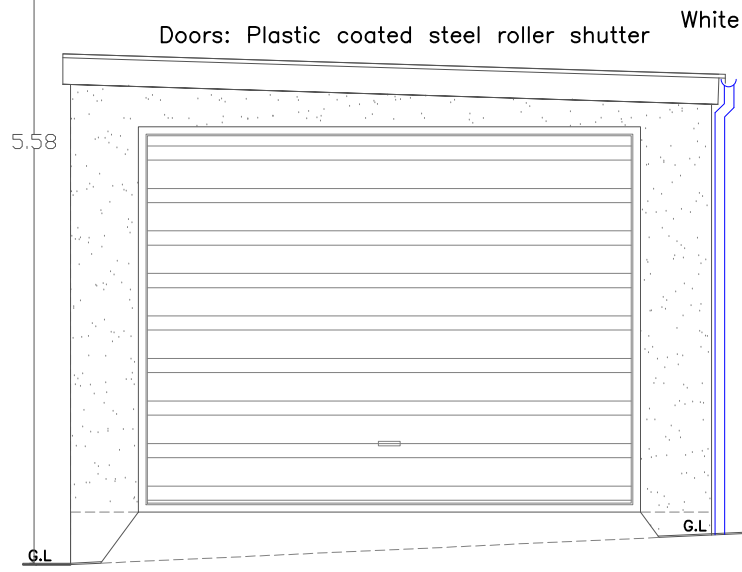


Proposed Front Elevation
1:50

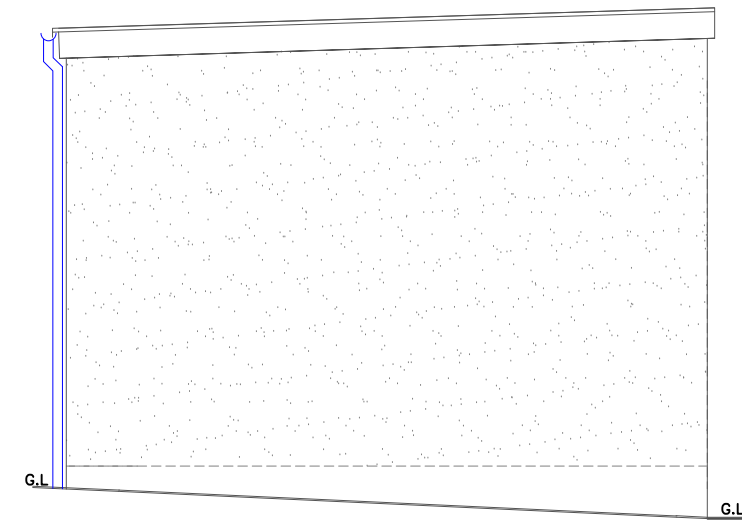


Proposed Rear Elevation
1:50

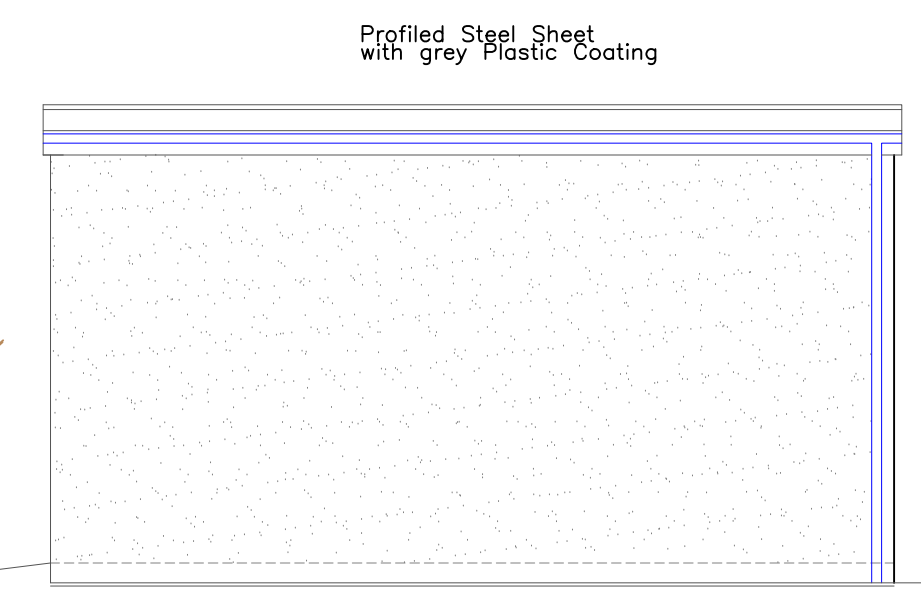

Proposed Side Elevation
1:50

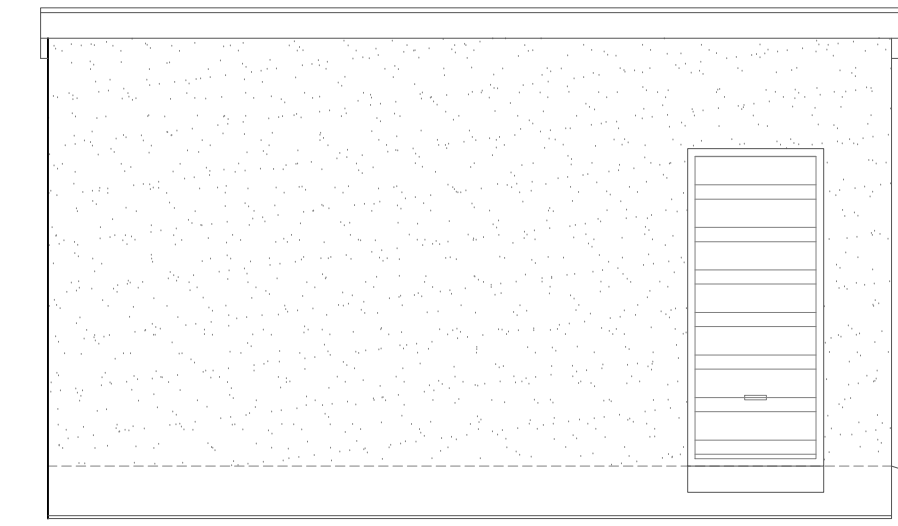


Proposed Side Elevation
1:50

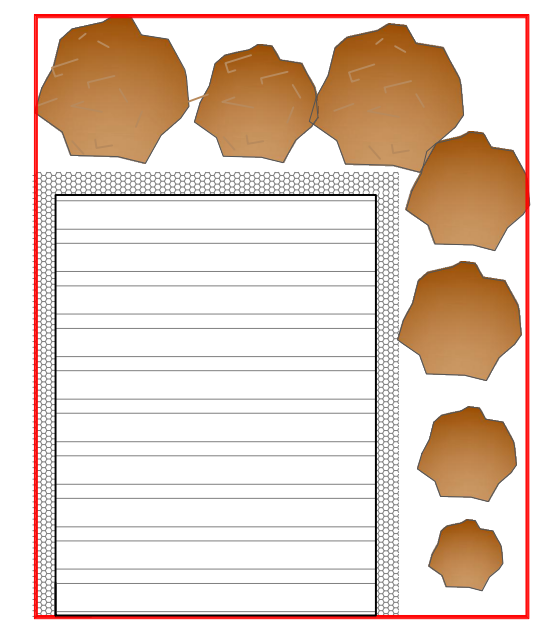

Proposed Site Plan
1:100

Uniting Foundations at Change of Level

Must be equal of step x two
or thickness of concrete, or
300mm whichever is greatest
Change of Level

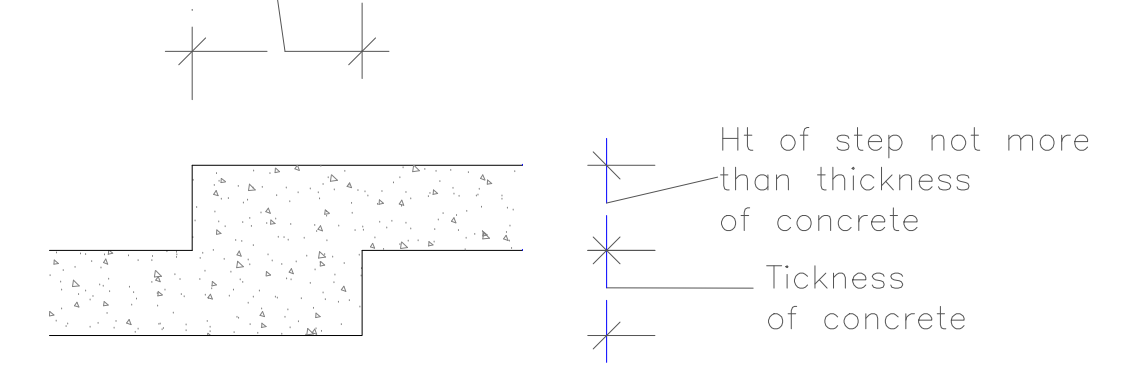

Detail Section
Not to Scale

Contractor to refer to author for any
clarification or discrepancies

Finishes	
Roof:	Plastic coated steel sheet
External walls:	Rendered concrete block
Doors:	Plastic coated steel roller shutter
Fascia/RWG's:	White uPVC

Building Planning Application Support
Paul Thomas: BSc (Hons)
Tel: 01685 382312. Mob: 07989 759942
Issued Only for Purpose Indicated
Drawing Status: FOR PLANNING PURPOSES ONLY
Client

Project
Rear of 9 Winifred Street
Dowlais, Merthyr Tydfil CF48 3SD

Proposed Detached Garage at
L0039/1298/06.
Plot, Rear of 9 Winifred Street
Dowlais, Merthyr Tydfil CF48 3SD

Drawn by	Date	Scale
PT	FEB 24	1:25, 1:50 1:100
Title	Existing & Proposed Plans, Elevations & Sections	
Paper		A2
Drwg No		WINI 9 01