




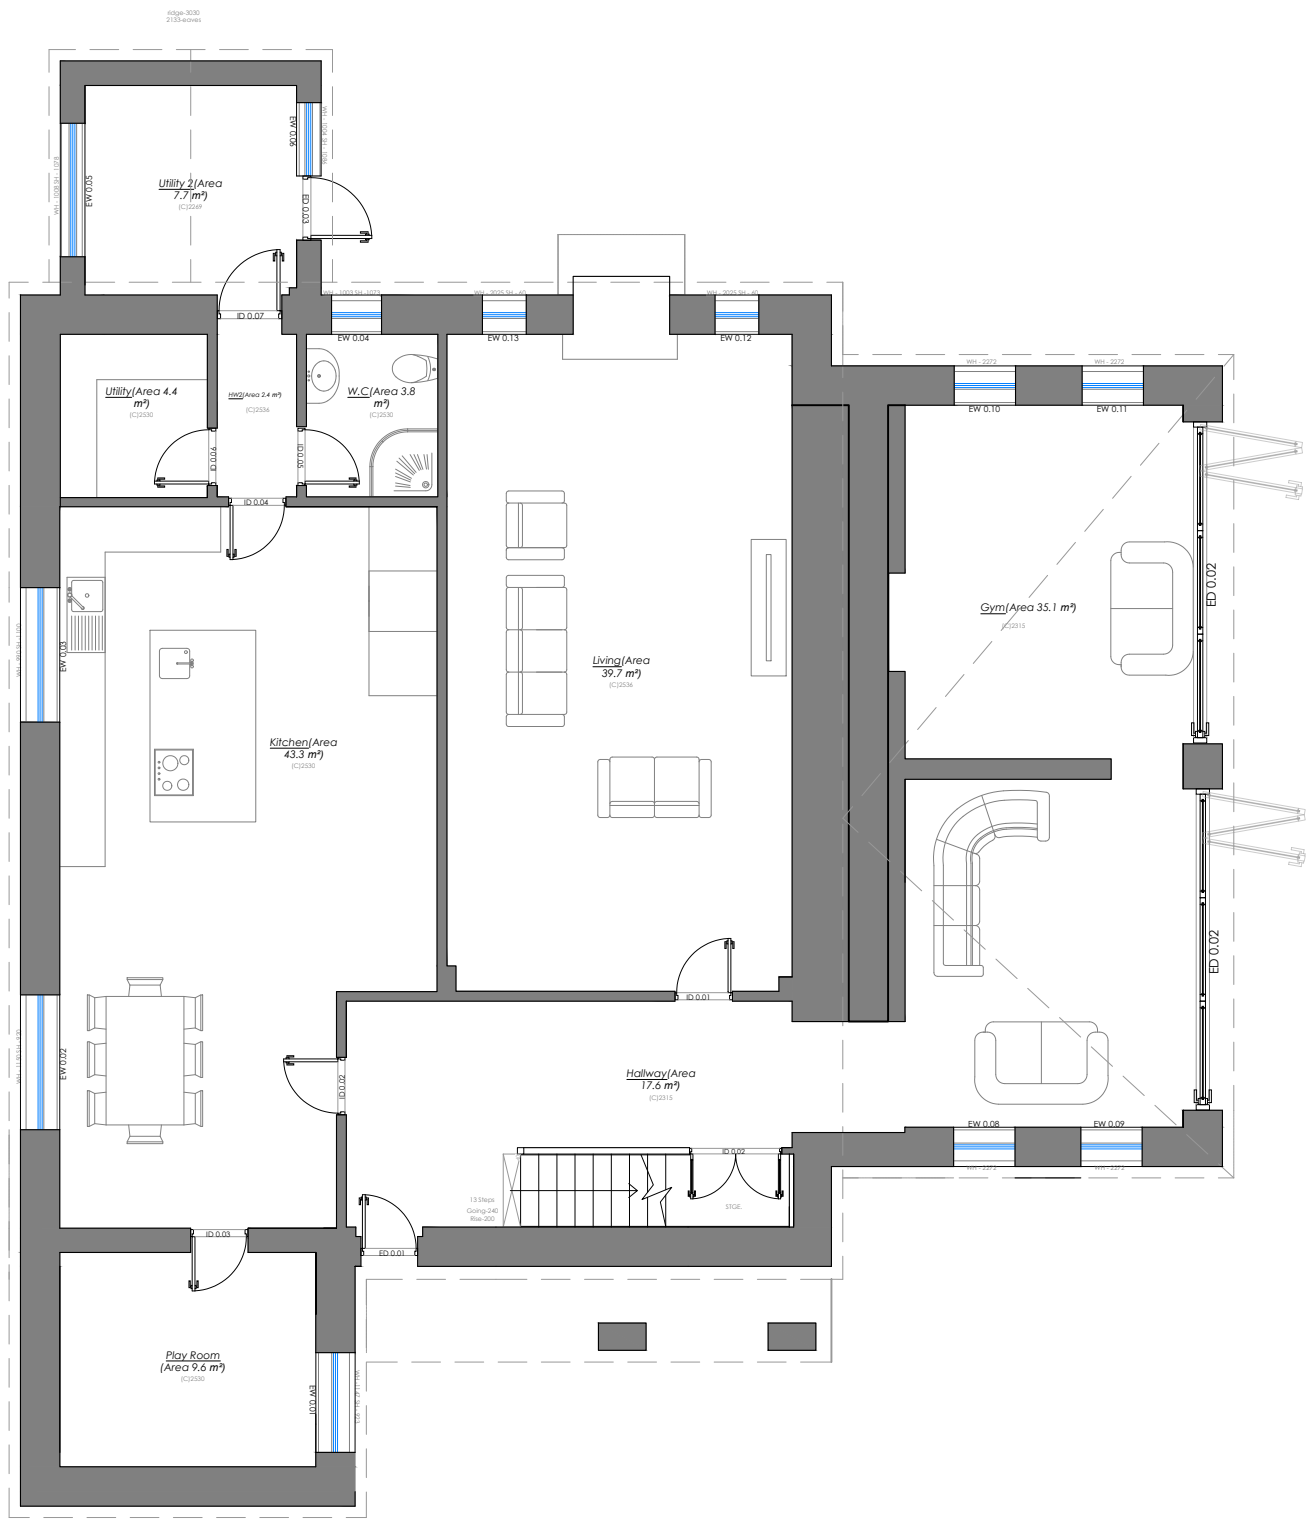


E100 Existing Ground Floor Plan
1:100 @ A1

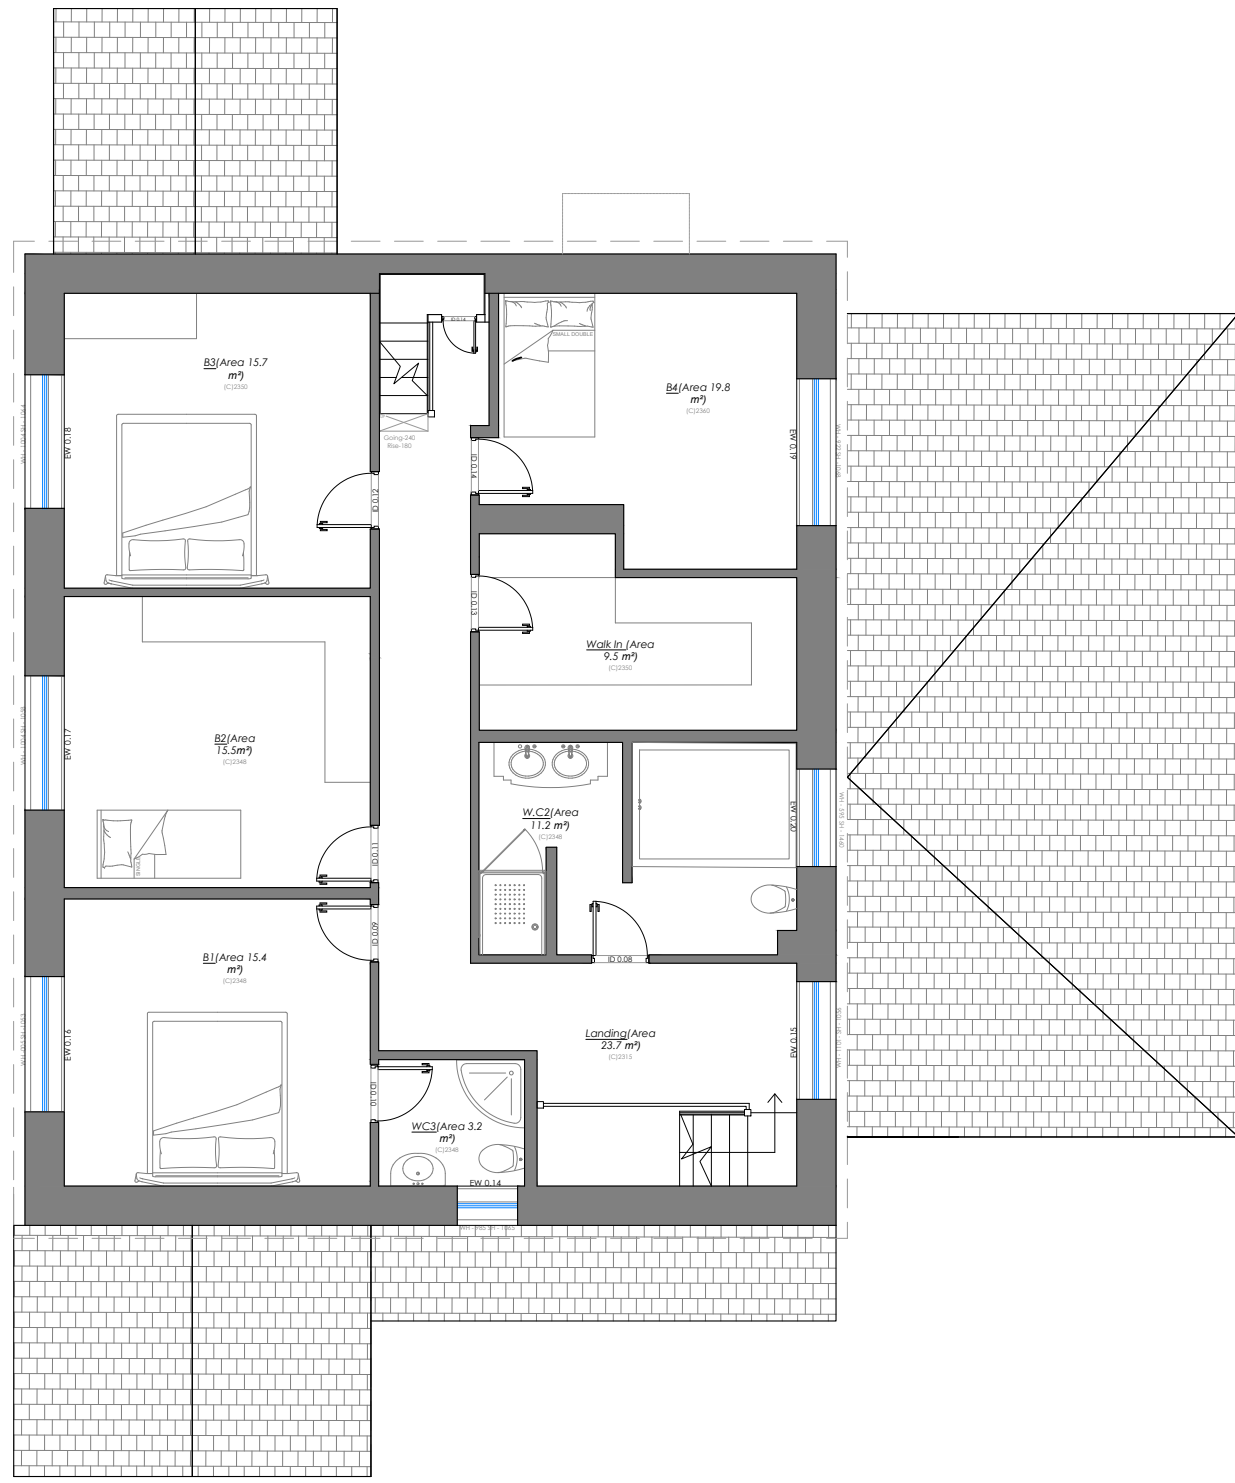


E100 Existing First Floor Plan
1:100 @ A1

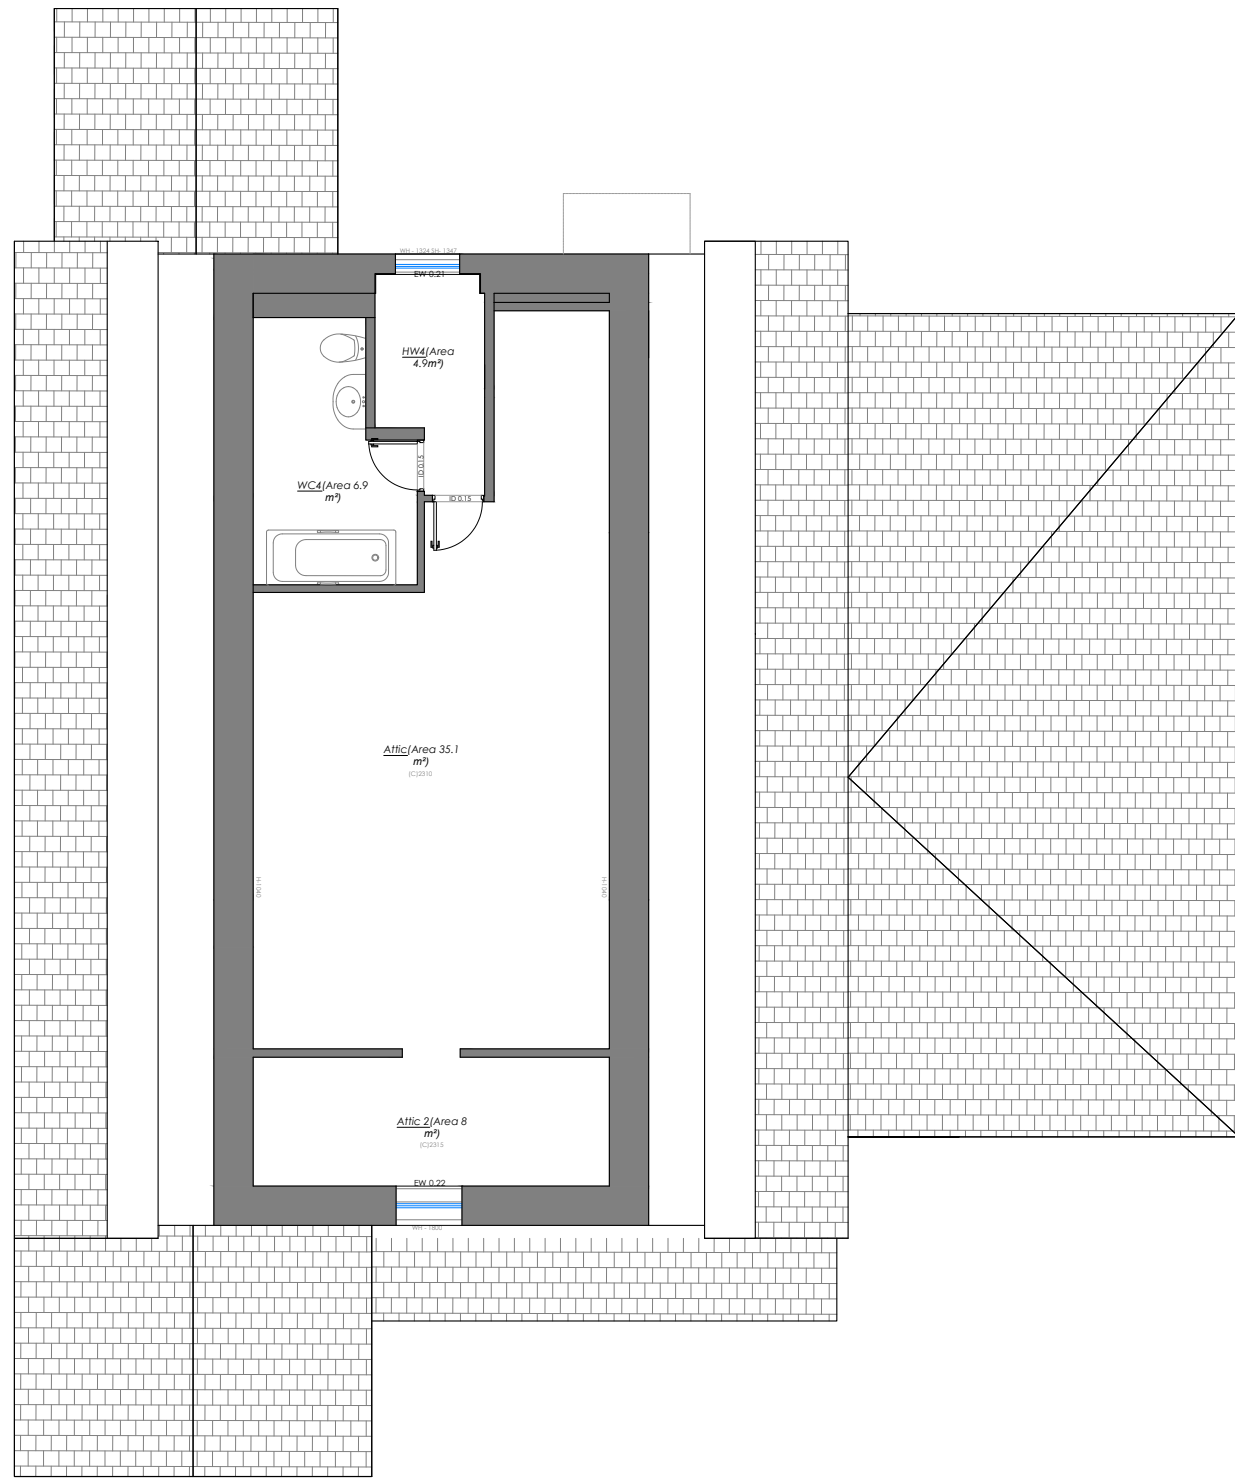


E100 Existing Loft Floor Plan
1:100 @ A1

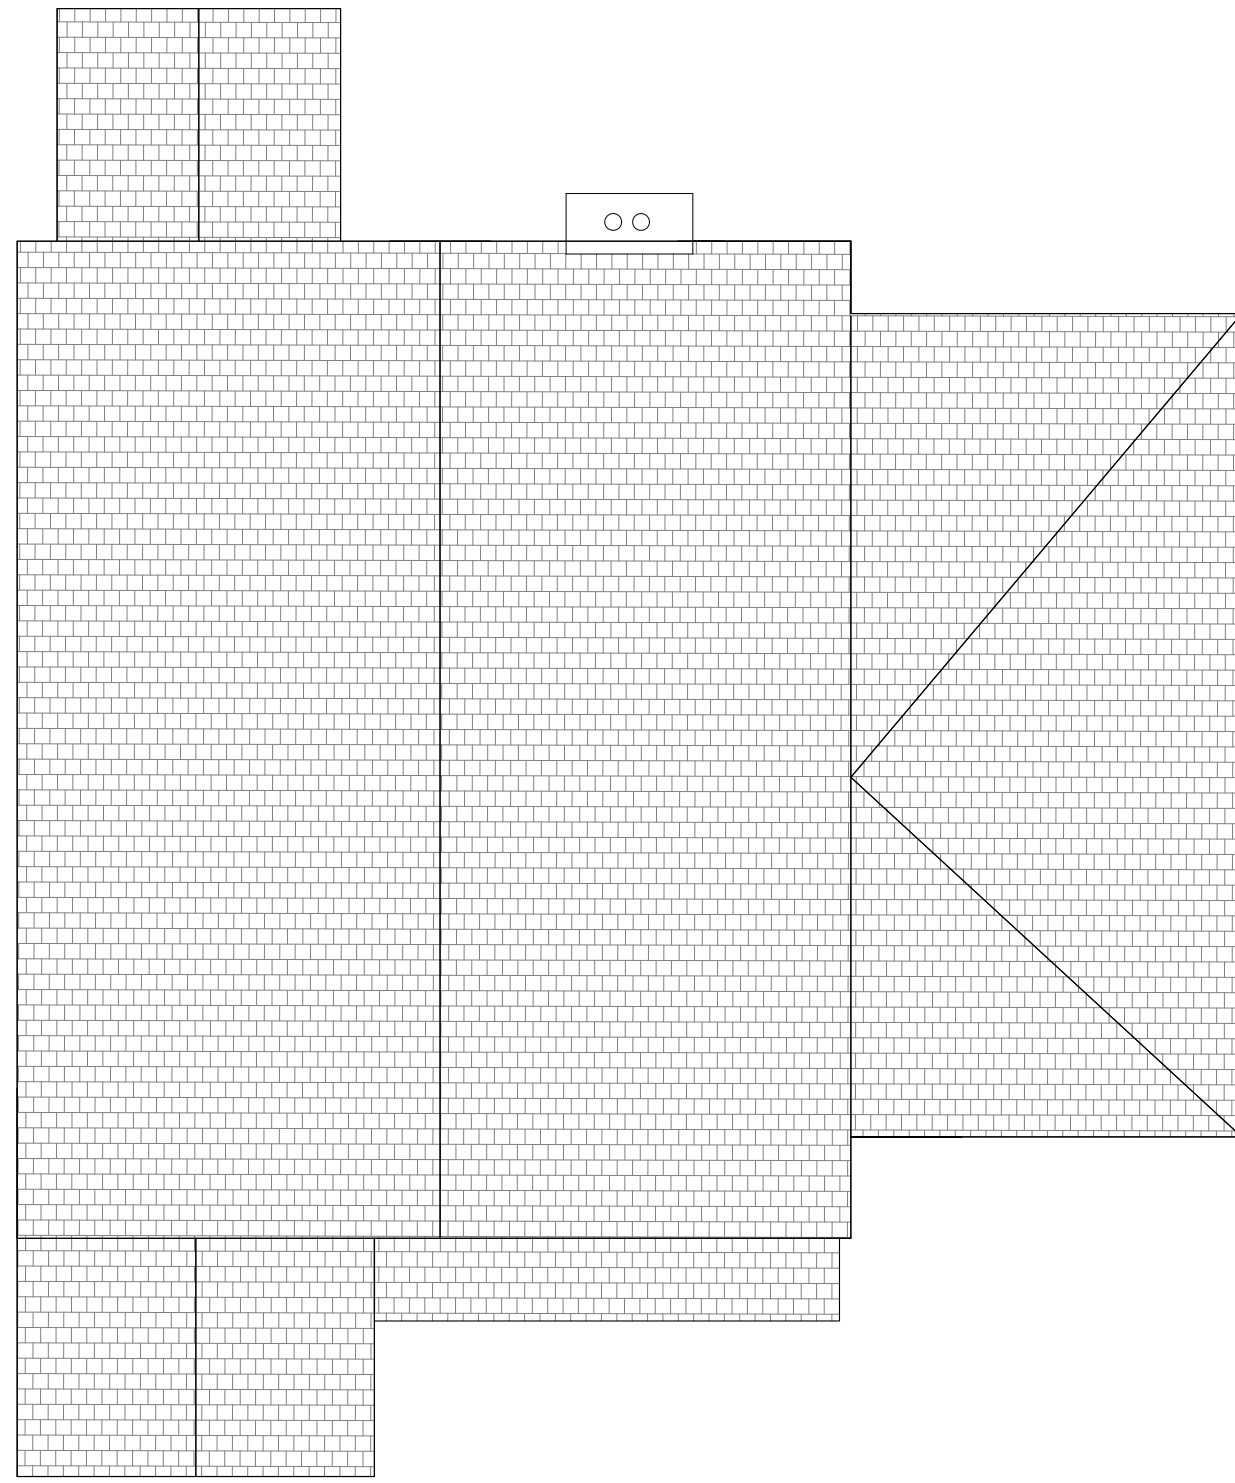


E100 Existing Roof Plan
1:100 @ A1

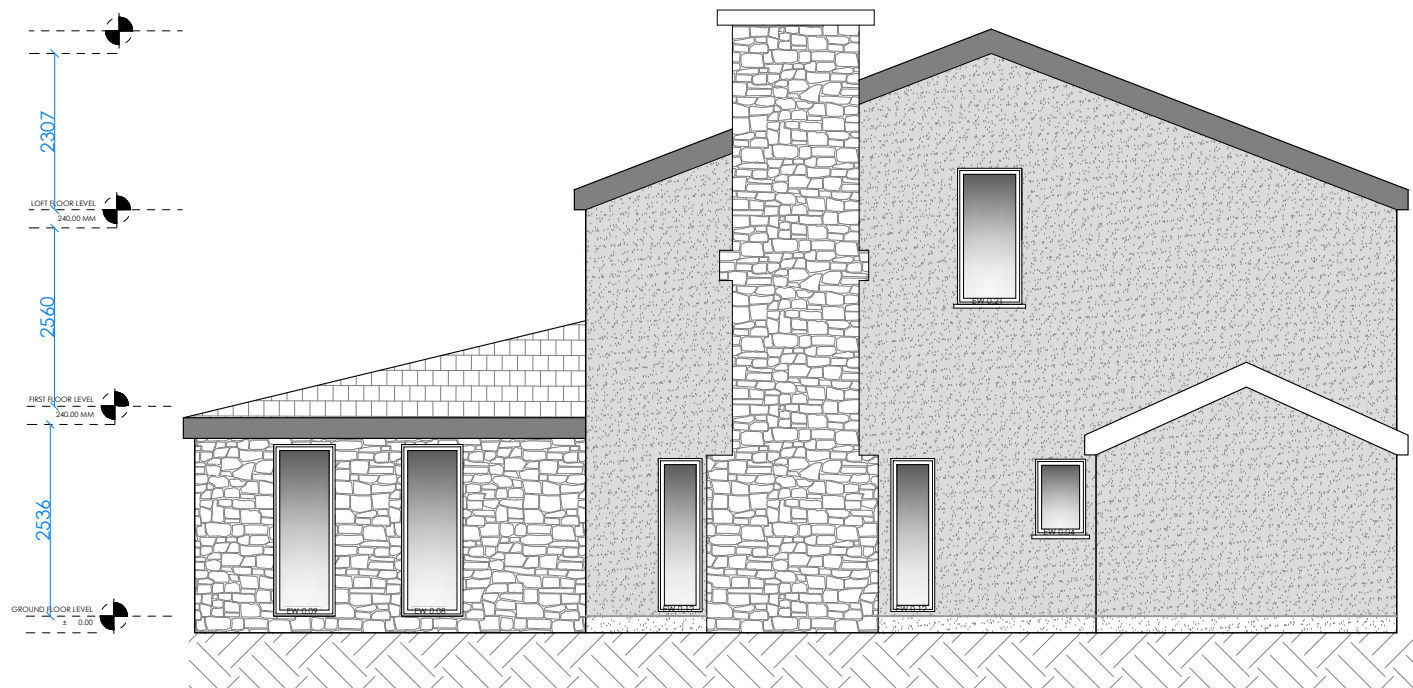


NW
E100 Existing North-West Elevation
1:100 @ A1

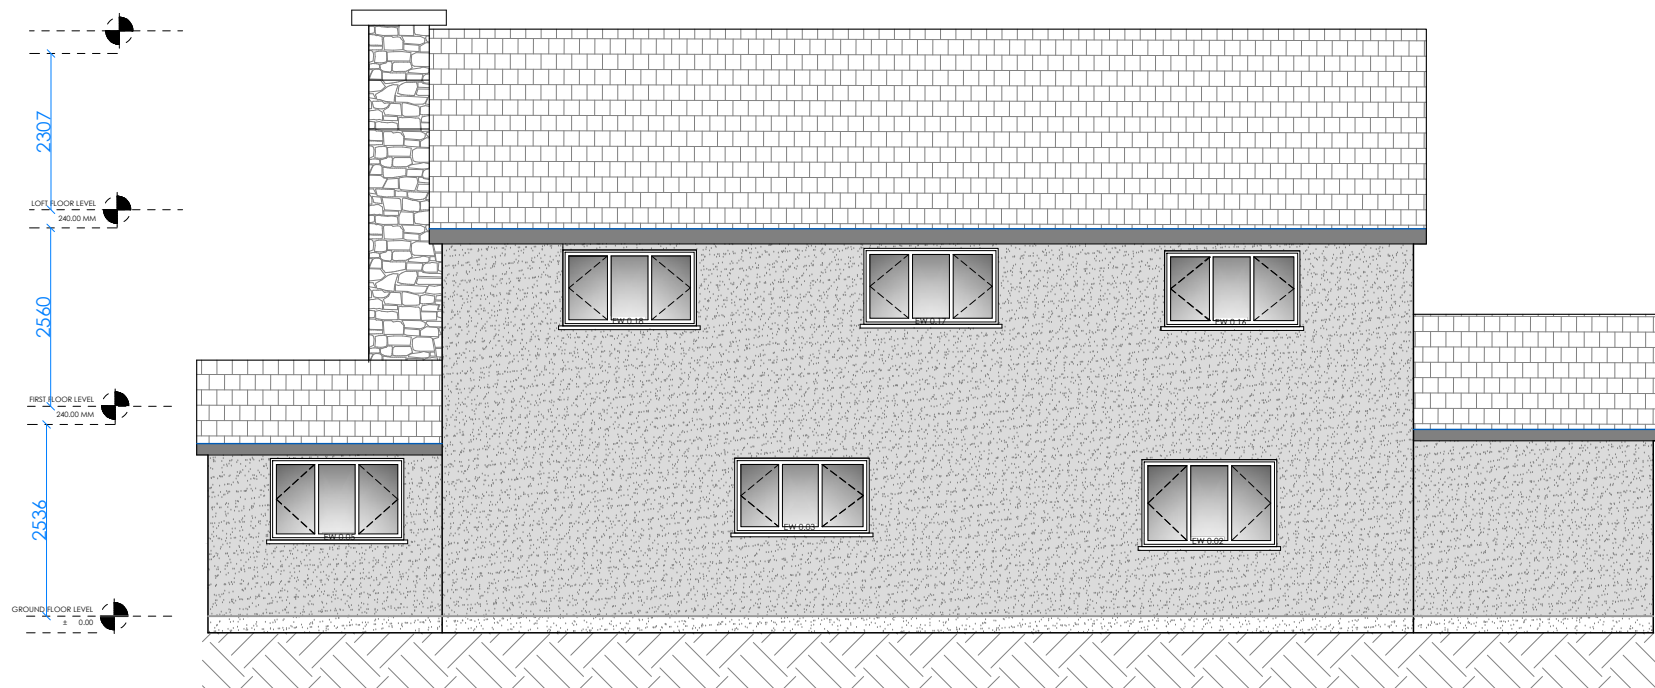


SW
E100 Existing South-West Elevation
1:100 @ A1

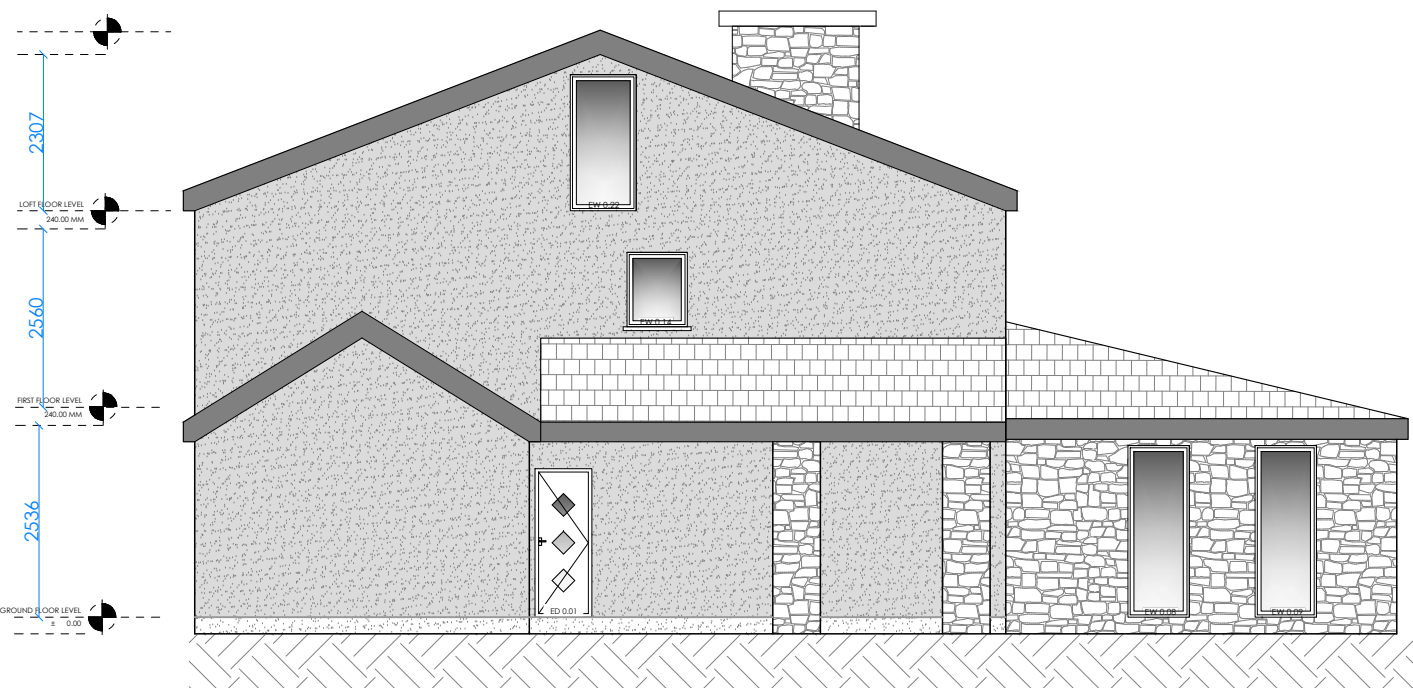

SE
E100 Existing South-East Elevation
1:100 @ A1

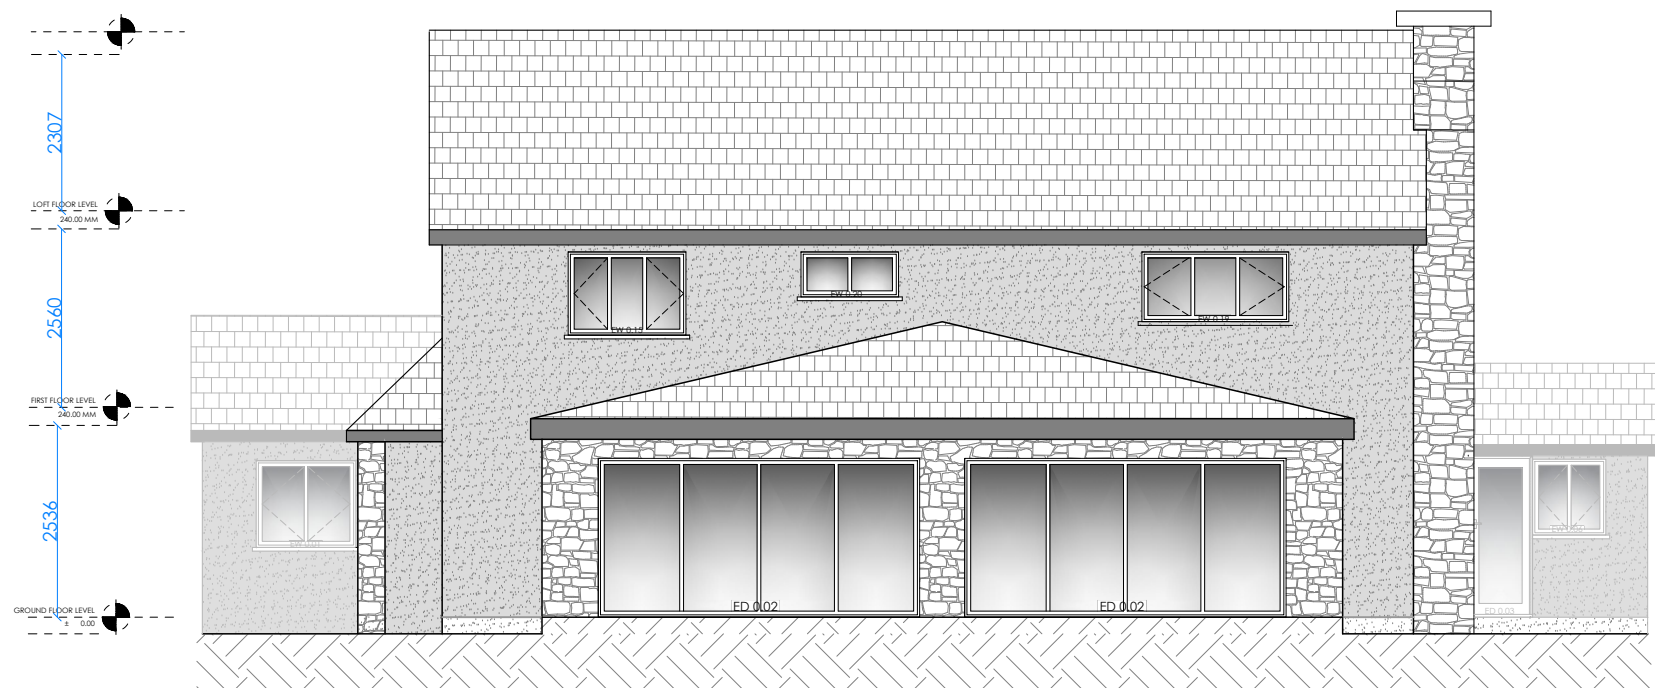

NE
E100 Existing North-East Elevation
1:100 @ A1

 

Revisions	Rev #	Date	Description

Client: Ben Smith
Address: 111 Heolgerig
Merthyr Tydfil, CF48 1RN
Date: 02/02/2024
Title: Existing Plans
Drawn By: WP
Scale: 1:100 @A1

R.Hughes Architectural Studio,
Studio 1, The Platform
Hemingway Road
Cardiff, CF10 5LS
<http://www.blackbrick-studio.com>
enquiries@blackbrick-studio.com
029 225 20246

BLACK
BRICK